



AREAS A & F, OLD SARUM

Football Ground

Grandstand

HOUSE TYPE PACK

February 2021

Roof, Brick & Render colours are indicative, refer to External Works Layouts for details.

AREA A & F, OLD SARUM, SALISBURY.
HOUSE TYPE CHARNWOOD

© This drawing and works depicted are copyright of The Noble Consultancy Ltd. and may not be reproduced or amended except by written permission. No liability will be accepted for amendments made by other persons.

01m2m3m4m5m

Sheet Size

A3

RevDate

Int



FRONT ELEVATION
HT-Cw

SIDE ELEVATION
HT-Cw



REAR ELEVATION
HT-Cw

SIDE ELEVATION
HT-Cw

Plots:
(A5)

(OPP) 8



PROJECT:
AREA A & F, OLD SARUM,
SALISBURY.

DRG TITLE:
HOUSE TYPE CHARNWOOD
ELEVATIONS

JOB NO: 1377
DRG NO: HT-Cw-01

SCALE: 1:100
DRN BY: KF
REV: -

DATE: 01/21
CKD BY: TE

THE NOBLE CONSULTANCY

Innovative Residential Architecture

The Noble Consultancy Ltd
The Stables, Says Court Farm,
Badminton Road, Frampton Cotterell,
South Gloucestershire, BS36 2NY

t: 0844 745 2033
e: design@noble-consultancy.co.uk
w: www.noble-consultancy.co.uk

AREA A & F, OLD SARUM, SALISBURY.
HOUSE TYPE CHARNWOOD

© This drawing and works depicted are copyright of The Noble Consultancy Ltd. and may not be reproduced or amended except by written permission. No liability will be accepted for amendments made by other persons.

0

1m

2m

3m

4m

5m

A3

Rev

Date

Int

HT-Cw
GROUND FLOOR PLAN

HT-Cw
FIRST FLOOR PLAN

Plots:
(A5)

(OPP) 8

PROJECT:
AREA A & F, OLD SARUM,
SALISBURY.
DRG TITLE:
HOUSE TYPE CHARNWOOD
FLOOR PLANS

JOB NO: 1377 DRG NO: HT-Cw-02

SCALE: 1:100 DRN BY: KF REV: -

DATE: 01/21 CKD BY: TE

The Noble Consultancy Ltd
The Stables, Says Court Farm,
Badminton Road, Frampton Cotterell,
South Gloucestershire, BS36 2NY
t: 0844 745 2033
e: design@noble-consultancy.co.uk
w: www.noble-consultancy.co.uk

Innovative Residential Architecture

Roof, Brick & Render colours are indicative, refer to External Works Layouts for details.

AREA A & F, OLD SARUM, SALISBURY.

HOUSE TYPE DANBURY

© This drawing and works depicted are copyright of The Noble Consultancy Ltd. and may not be reproduced or amended except by written permission. No liability will be accepted for amendments made by other persons.

01m2m3m4m5m

Sheet Size

A3

Rev: Date: Init:



FRONT ELEVATION
HT-Db



SIDE ELEVATION
HT-Db



REAR ELEVATION
HT-Db



SIDE ELEVATION
HT-Db

Plots:
(AS) 6

(OPP)



PROJECT:
AREA A & F, OLD SARUM,
SALISBURY.

DRG TITLE:
HOUSE TYPE DANBURY
ELEVATIONS

JOB NO: DRG NO:
1377 HT-Db-01

SCALE: DRN BY: REV:
1:100 KF -

DATE: CKD BY:
01/21 TE

THE NOBLE CONSULTANCY


Innovative Residential Architecture

The Noble Consultancy Ltd
The Stables, Says Court Farm,
Badminton Road, Frampton Cotterell,
South Gloucestershire, BS36 2NY


t: 0844 745 2033
e: design@noble-consultancy.co.uk
w: www.noble-consultancy.co.uk

AREA A & F, OLD SARUM, SALISBURY.

HOUSE TYPE DANBURY

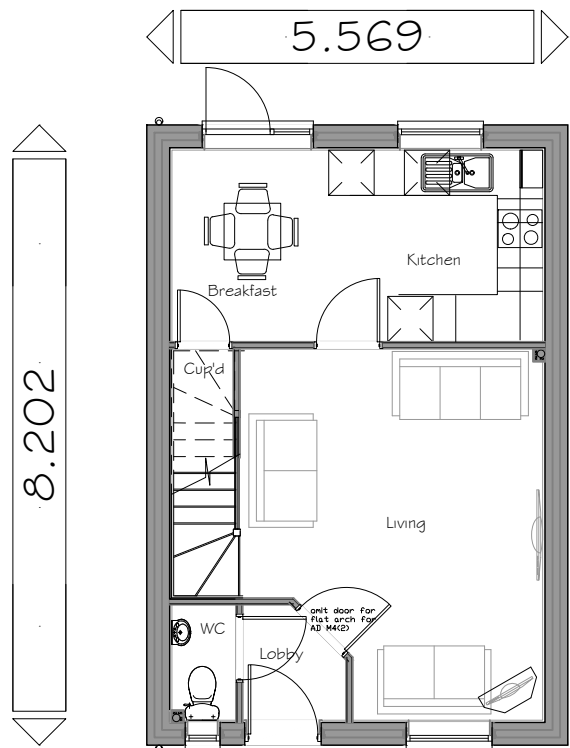

HT-D6
GROUND FLOOR PLAN

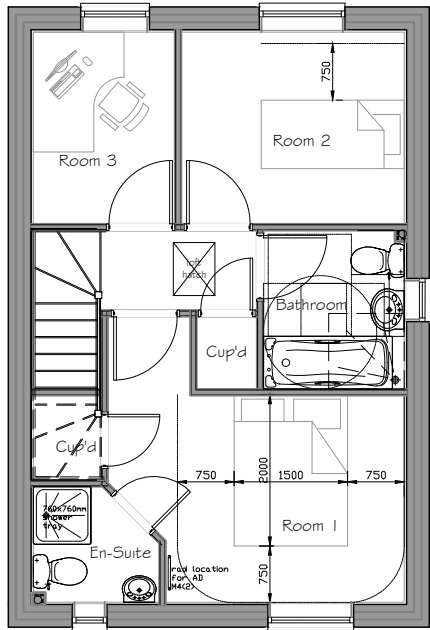

HT-D6
FIRST FLOOR PLAN

Plots:
(A5) 6
(OPP)



PROJECT:
AREA A & F, OLD SARUM,
SALISBURY.
DRG TITLE:
HOUSE TYPE DANBURY
FLOOR PLANS

JOB NO: 1377
DRG NO: HT-D6-02

SCALE: 1:100
DRN BY: KF
REV: -

DATE: 01/21
CKD BY: TE

Roof, Brick & Render colours
are indicative, refer to External
Works Layouts for details.

AREA A & F, OLD SARUM, SALISBURY.

HOUSE TYPES DANBURY & ALNMOUTH

© This drawing and works depicted are copyright of The Noble Consultancy Ltd. and may not be reproduced or amended except by written permission. No liability will be accepted for amendments made by other persons.

01m2m3m4m5m

Sheet Size

A3

RevDateInit



FRONT ELEVATION
HT-Db

HT-Am

HT-Db

HT-Am

HT-Db



SIDE ELEVATION
HT-Db

Plots: (Block as drawn)
14 - 18

(Block handed)



PROJECT:
AREA A & F, OLD SARUM,
SALISBURY.

DRG TITLE:
HOUSE TYPES
DANBURY & ALNMOUTH
FRONT & SIDE ELEVATIONS

JOB NO: 1377 DRG NO: HT-Db-Am-Db-Am-Db-O1

SCALE: 1:100 DRN BY: KF REV: -

DATE: 02/21 CKD BY: TE

THE NOBLE CONSULTANCY

Innovative Residential Architecture

The Noble Consultancy Ltd
The Stables, Says Court Farm,
Badminton Road, Frampton Cotterell,
South Gloucestershire, BS36 2NY

t: 0844 745 2033
e: design@noble-consultancy.co.uk
w: www.noble-consultancy.co.uk

Roof, Brick & Render colours
are indicative, refer to External
Works Layouts for details.

AREA A & F, OLD SARUM, SALISBURY.

HOUSE TYPES DANBURY & ALNMOUTH

© This drawing and works depicted are copyright of The Noble Consultancy Ltd.
and may not be reproduced or amended except by written permission. No liability
will be accepted for amendments made by other persons.

0 1m 2m 3m 4m 5m

Sheet Size
A3

Rev Date Init



REAR ELEVATION
HT-Db HT-Am HT-Db HT-Am HT-Db



SIDE ELEVATION
HT-Db

Plots: (Block as drawn)
14 - 18

(Block handed)



PROJECT:
AREA A & F, OLD SARUM,
SALISBURY.

DRG TITLE:
HOUSE TYPES
DANBURY & ALNMOUTH
REAR & SIDE ELEVATIONS

JOB NO: 1377 DRG NO: HT-Db-Am-Db-Am-Db-02

SCALE: 1:100 DRN BY: KF REV: -

DATE: 02/21 CKD BY: TE

THE NOBLE CONSULTANCY

The Noble Consultancy Ltd
The Stables, Says Court Farm,
Badminton Road, Frampton Cotterell,
South Gloucestershire, BS36 2NY

t: 0844 745 2033
e: design@noble-consultancy.co.uk
w: www.noble-consultancy.co.uk

Innovative Residential Architecture


AREA A & F, OLD SARUM, SALISBURY.

HOUSE TYPES DANBURY & ALNMOUTH

© This drawing and works depicted are copyright of The Noble Consultancy Ltd. and may not be reproduced or amended except by written permission. No liability will be accepted for amendments made by other persons.

0 1m 2m 3m 4m 5m Sheet Size A3

Rev Date Init

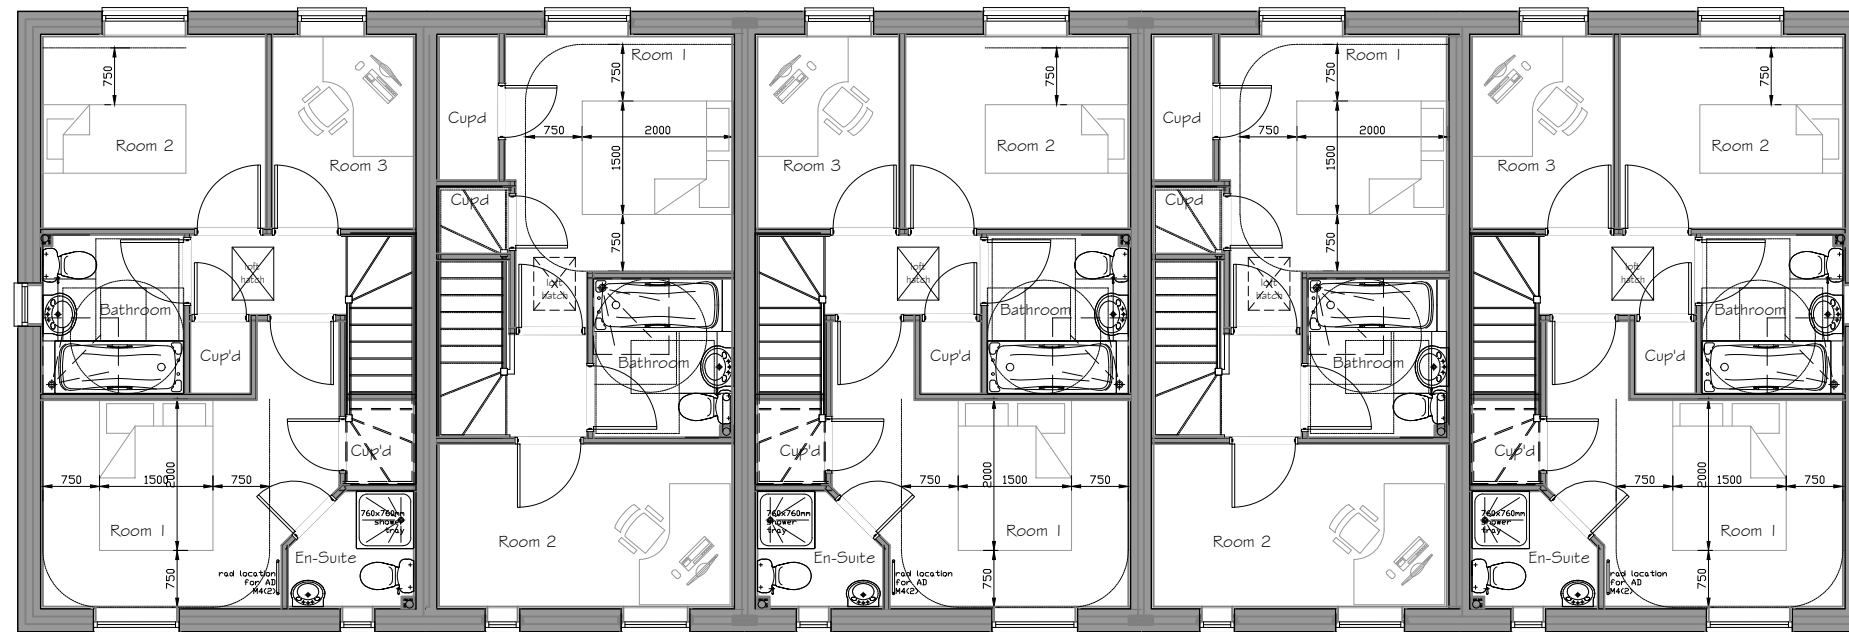

HT-Db
FIRST FLOOR PLAN

HT-Am


HT-Db

HT-Am

HT-Db

Plots: (Block as drawn)
14 - 18

(Block handed)

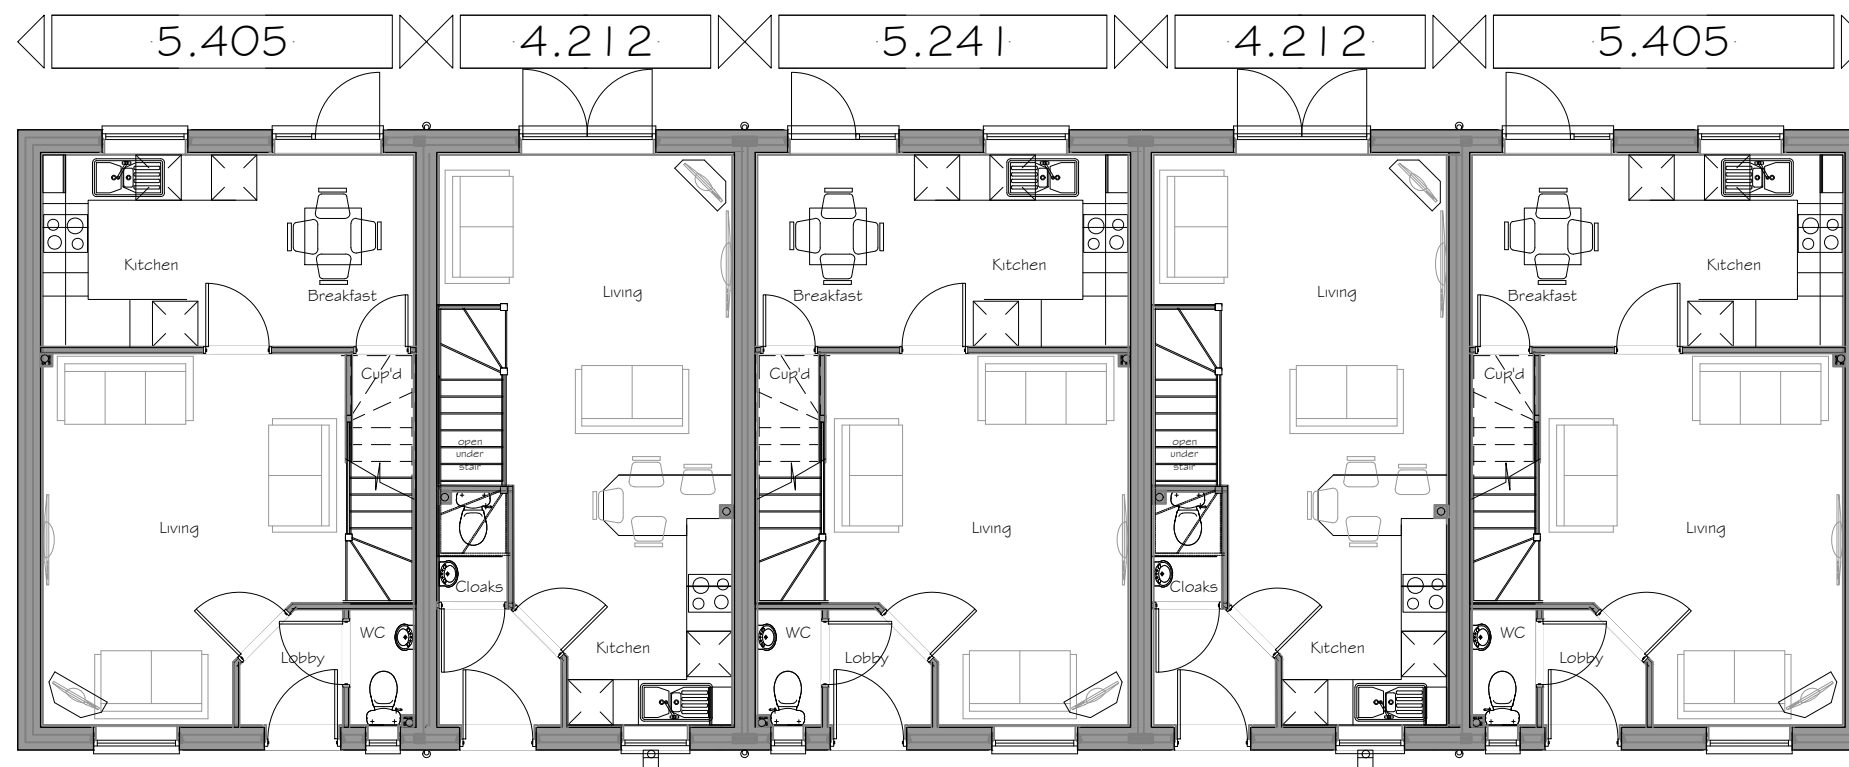

HT-Db
GROUND FLOOR PLAN

HT-Am

HT-Db

HT-Am

HT-Db



PROJECT:
AREA A & F, OLD SARUM,
SALISBURY.

DRG TITLE:
HOUSE TYPES
DANBURY & ALNMOUTH
FLOOR PLANS

JOB NO: 1377 DRG NO: HT-Db-Am-Db-Am-Db-03

SCALE: 1:100 DRN BY: KF REV: -

DATE: 02/21 CKD BY: TE

THE NOBLE CONSULTANCY

The Noble Consultancy Ltd
The Stables, Says Court Farm,
Badminton Road, Frampton Cotterell,
South Gloucestershire, BS36 2NY

t: 0844 745 2033
e: design@noble-consultancy.co.uk
w: www.noble-consultancy.co.uk

Innovative Residential Architecture

Roof, Brick & Render colours are indicative, refer to External Works Layouts for details.

AREA A & F, OLD SARUM, SALISBURY.

HOUSE TYPES DANBURY & ALNMOUTH

© This drawing and works depicted are copyright of The Noble Consultancy Ltd. and may not be reproduced or amended except by written permission. No liability will be accepted for amendments made by other persons.

01m2m3m4m5m

Sheet Size

A3

RevDateInit



FRONT ELEVATION
HT-Db

HT-Am

HT-Am

HT-Db



SIDE ELEVATION
HT-Db

Plots: (Block as drawn)
36 - 39

(Block handed)



REAR ELEVATION
HT-Db

HT-Am

HT-Am

HT-Db



SIDE ELEVATION
HT-Db



PROJECT:
AREA A & F, OLD SARUM,
SALISBURY.
DRG TITLE:
HOUSE TYPES
DANBURY & ALNMOUTH
ELEVATIONS

JOB NO: 1377 DRG NO: HT-Db-Amx2-Db-01
SCALE: 1:100 DRN BY: KF REV: -
DATE: 02/21 CKD BY: TE


THE NOBLE CONSULTANCY

Innovative Residential Architecture

The Noble Consultancy Ltd
The Stables, Says Court Farm,
Badminton Road, Frampton Cotterell,
South Gloucestershire, BS36 2NY
t: 0844 745 2033
e: design@noble-consultancy.co.uk
w: www.noble-consultancy.co.uk

AREA A & F, OLD SARUM, SALISBURY.

HOUSE TYPES DANBURY & ALNMOUTH

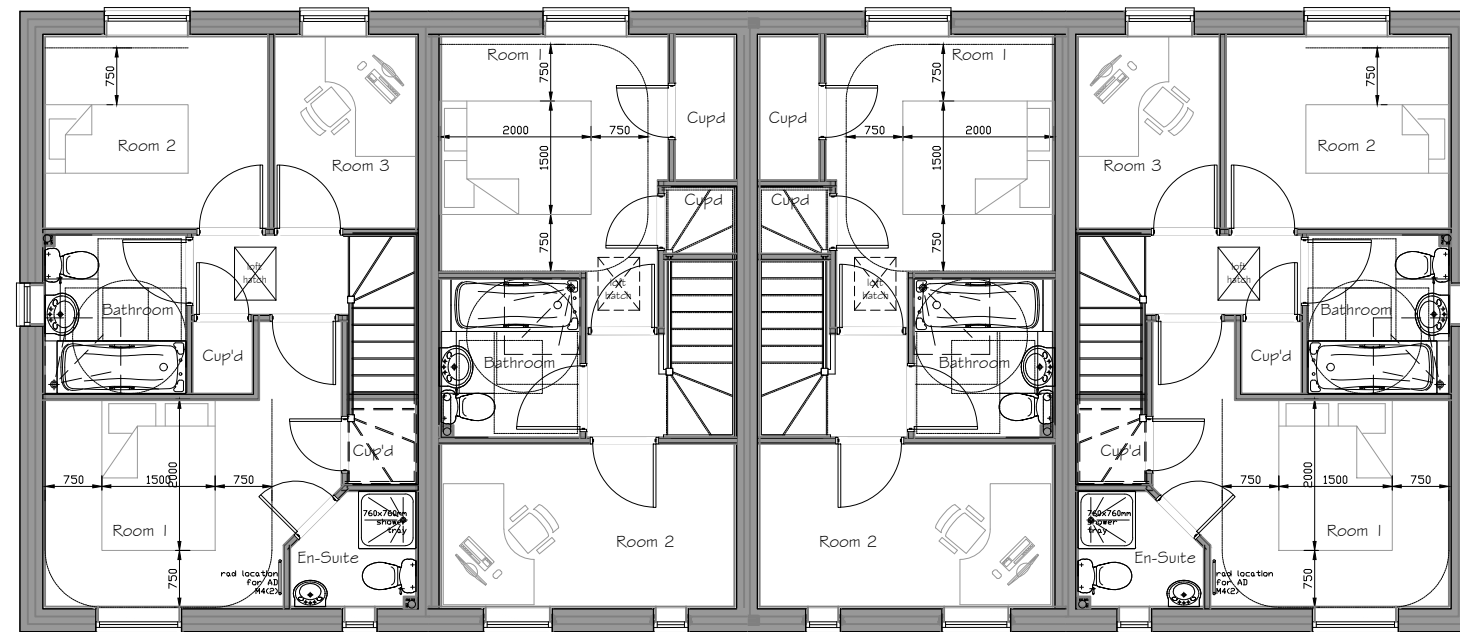


HT-Db
FIRST FLOOR PLAN

HT-Am

HT-Am

HT-Db

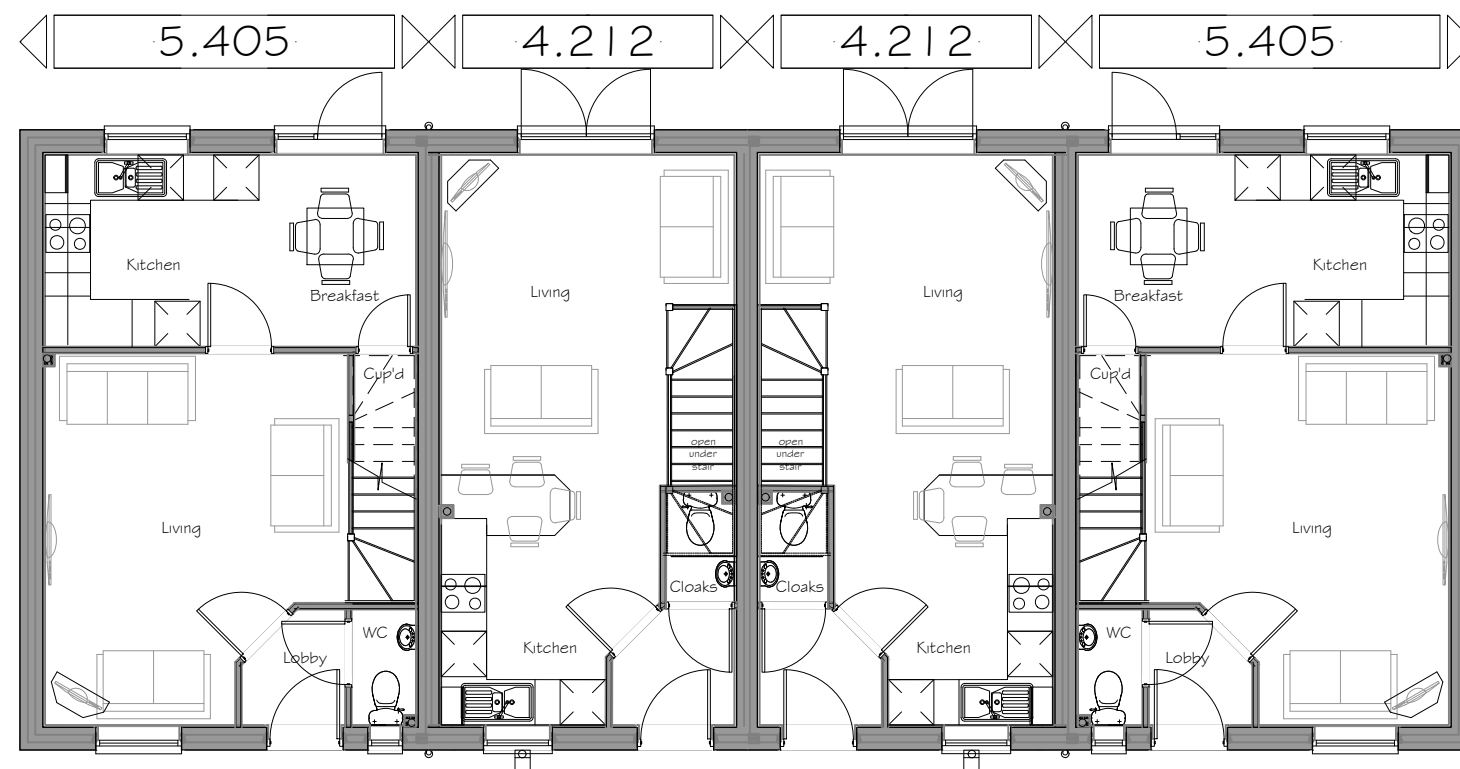

HT-Db
GROUND FLOOR PLAN

HT-Am

HT-Am

HT-Db

Plots: (Block as drawn)
36 - 39

(Block handed)



PROJECT:
AREA A & F, OLD SARUM,
SALISBURY.

DRG TITLE:
HOUSE TYPES
DANBURY & ALNMOUTH
FLOOR PLANS

JOB NO: 1377 DRG NO: HT-Db-Amx2-Db-02

SCALE: 1:100 DRN BY: KF REV: -

DATE: 02/21 CKD BY: TE

Roof, Brick & Render colours
are indicative, refer to External
Works Layouts for details.

AREA A & F, OLD SARUM, SALISBURY.

HOUSE TYPES DANBURY & BEADNELL

© This drawing and works depicted are copyright of The Noble Consultancy Ltd. and may not be reproduced or amended except by written permission. No liability will be accepted for amendments made by other persons.

0 1m 2m 3m 4m 5m

Rev Date

Sheet Size
A3

Int




FRONT ELEVATION

HT-D6

HT-D6

HT-D6

HT-1B

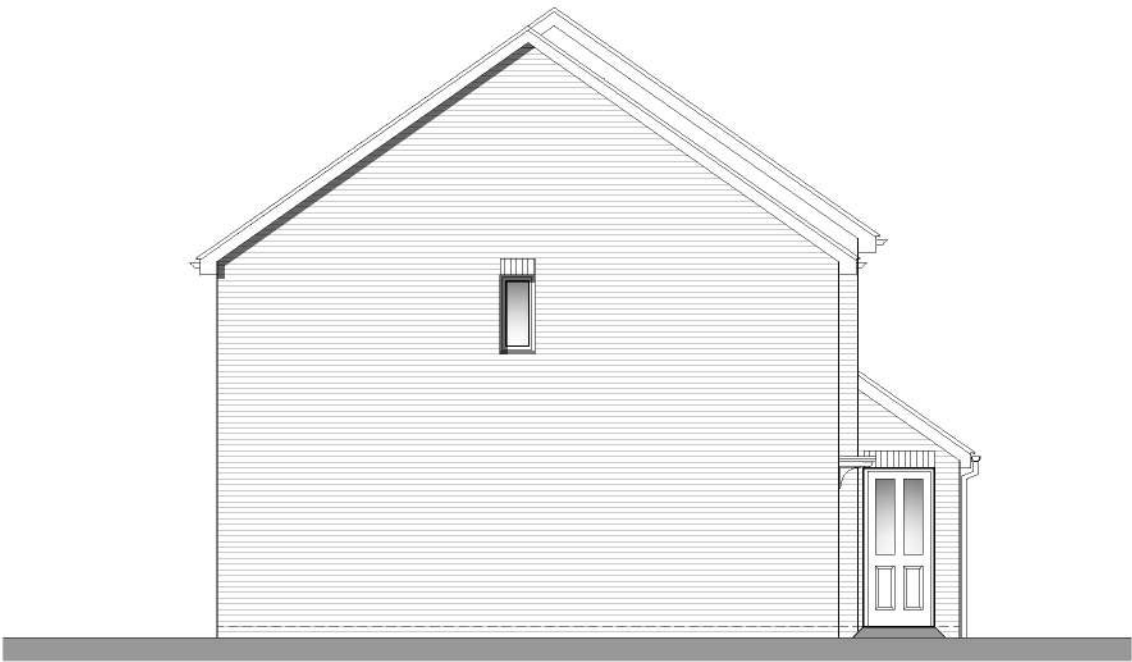

SIDE ELEVATION

HT-D6

Plots: (Block as drawn)
31 - 35

(Block handed)



PROJECT:
AREA A & F, OLD SARUM,
SALISBURY.

DRG TITLE:
HOUSE TYPES
DANBURY & BEADNELL
ELEVATIONS

JOB NO: 1377 DRG NO: HT-D6x3-1B-01

SCALE: 1:100 DRN BY: KF REV: -

DATE: 02/21 CKD BY: TE



The Noble Consultancy Ltd
The Stables, Says Court Farm,
Badminton Road, Frampton Cotterell,
South Gloucestershire, BS36 2NY
t: 0844 745 2033
e: design@noble-consultancy.co.uk
w: www.noble-consultancy.co.uk

Innovative Residential Architecture

Roof, Brick & Render colours
are indicative, refer to External
Works Layouts for details.

AREA A & F, OLD SARUM, SALISBURY.

HOUSE TYPES DANBURY & BEADNELL

© This drawing and works depicted are copyright of The Noble Consultancy Ltd.
and may not be reproduced or amended except by written permission. No liability
will be accepted for amendments made by other persons.

01m2m3m4m5m


Sheet Size

A3

Rev: Date: Init:



REAR ELEVATION

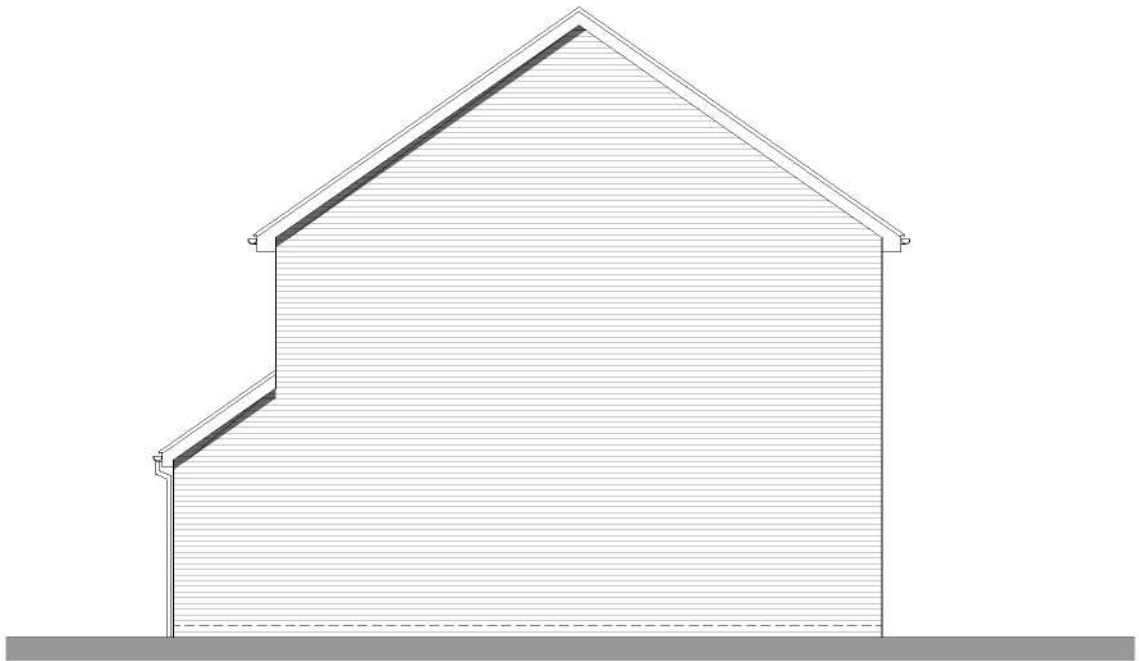

SIDE ELEVATION

HT-1B

Plots: (Block as drawn)
31 - 35

(Block handed)



PROJECT:
AREA A & F, OLD SARUM,
SALISBURY.
DRG TITLE:
HOUSE TYPES
DANBURY & BEADNELL
ELEVATIONS

JOB NO: DRG NO:
1377 HT-Dbx3-1B-02

SCALE: DRN BY: REV:
1:100 KF -

DATE: CKD BY:
02/21 TE


THE
NOBLE
CONSULTANCY

Innovative Residential Architecture

The Noble Consultancy Ltd
The Stables, Says Court Farm,
Badminton Road, Frampton Cotterell,
South Gloucestershire, BS36 2NY
t: 0844 745 2033
e: design@noble-consultancy.co.uk
w: www.noble-consultancy.co.uk

AREA A & F, OLD SARUM, SALISBURY.

HOUSE TYPES DANBURY & BEADNELL

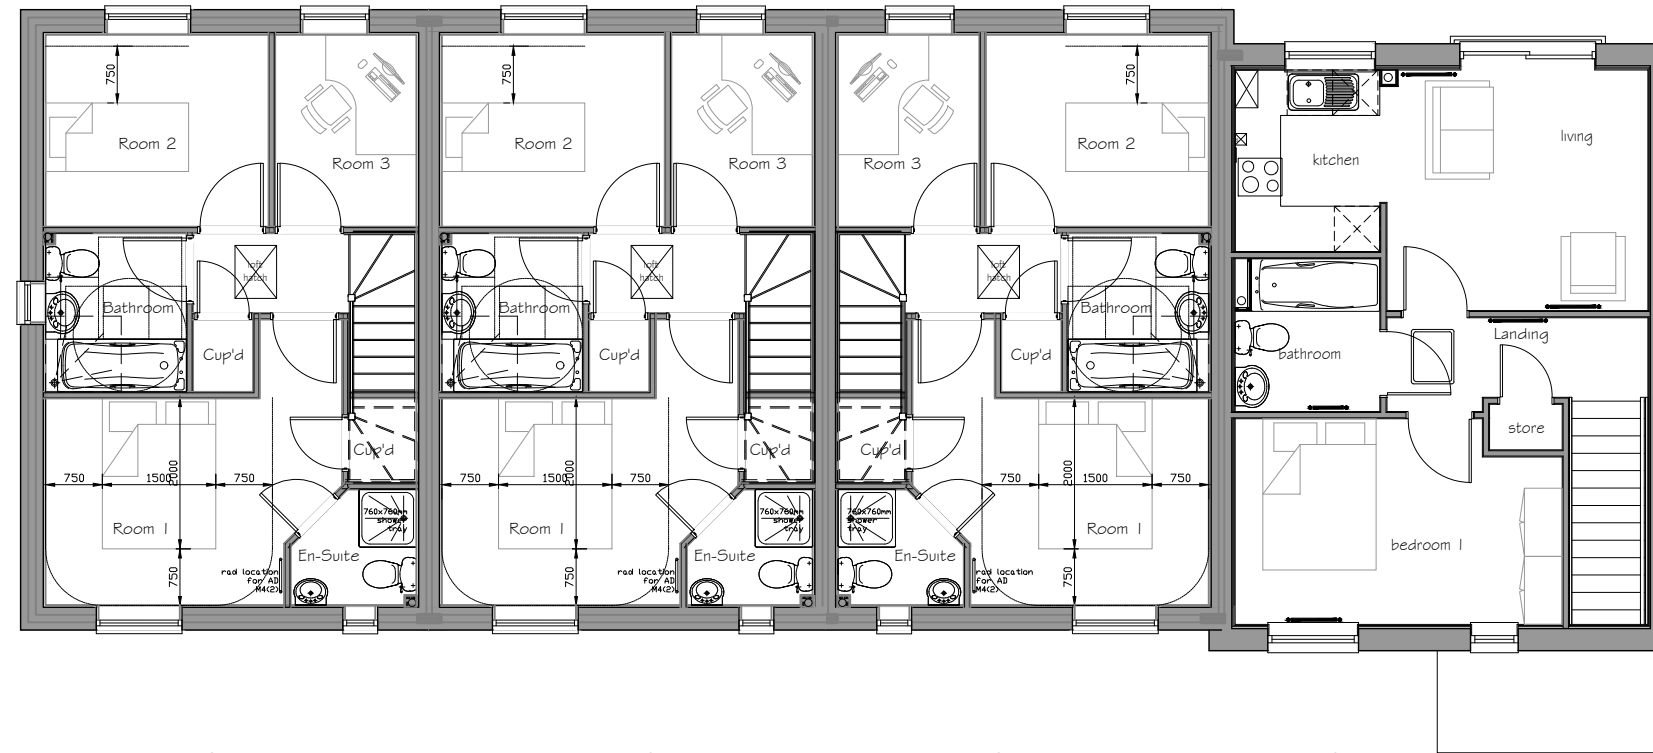

HT-Db
FIRST FLOOR PLAN


HT-Db

HT-Db

HT-1B

Plots: (Block as drawn)
31 - 35

(Block handed)

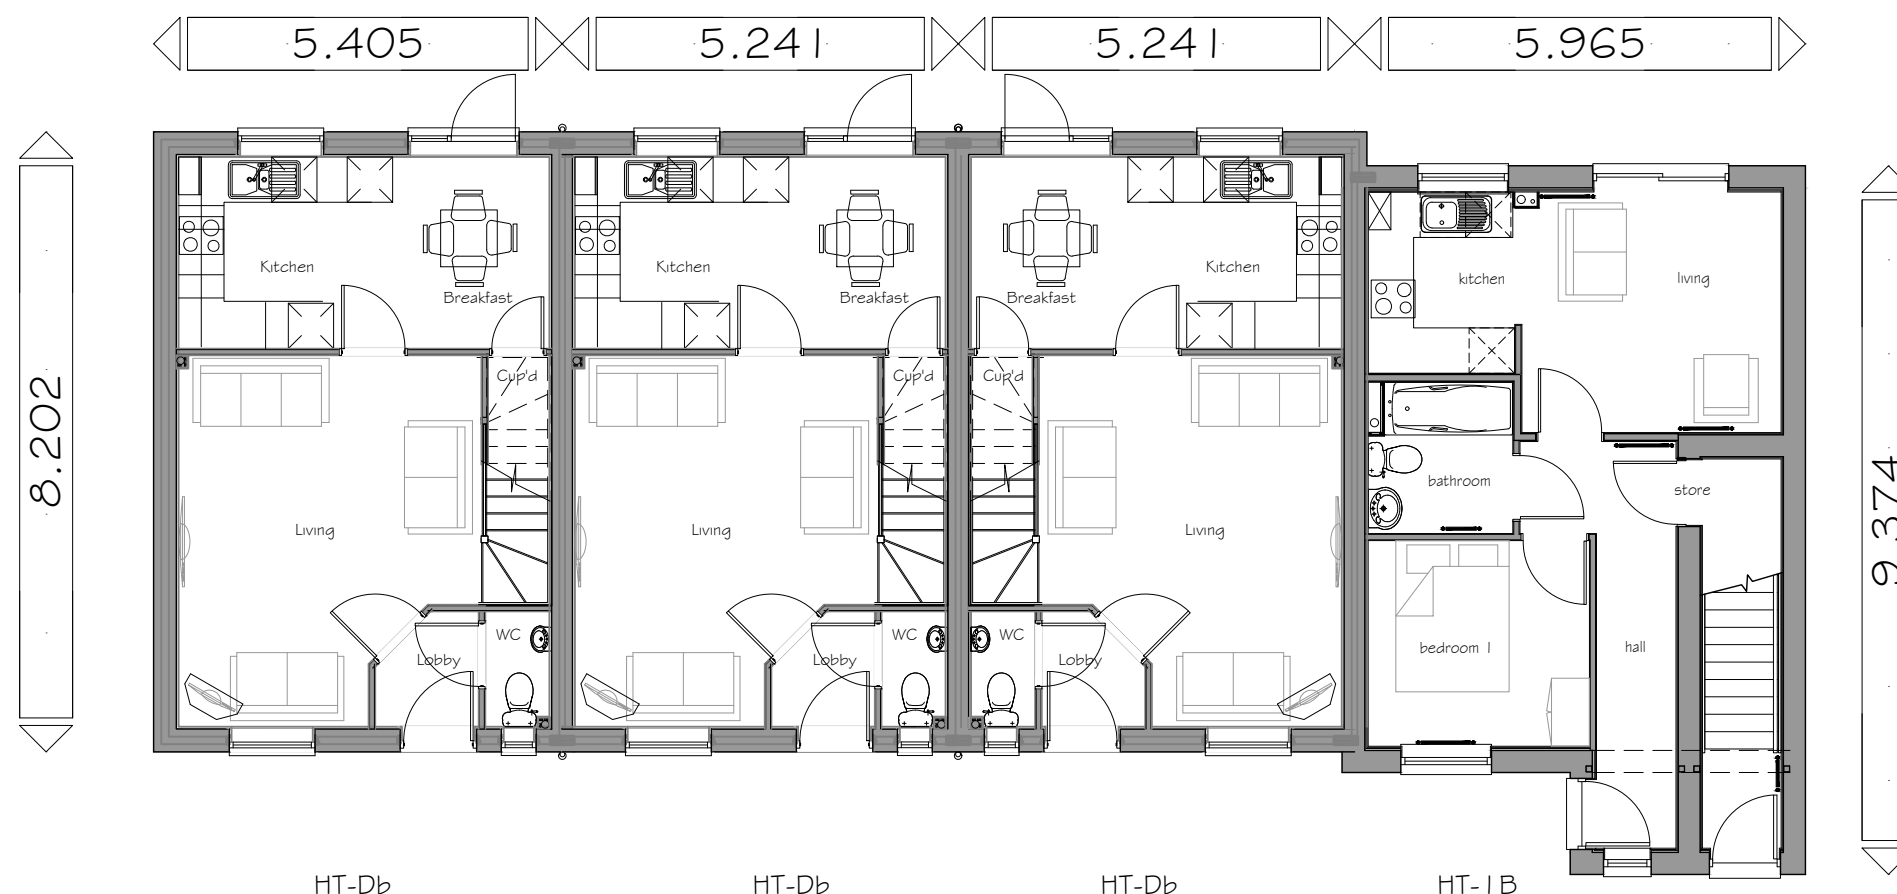

HT-Db
GROUND FLOOR PLAN

HT-Db

HT-Db

HT-1B



PROJECT:
AREA A & F, OLD SARUM,
SALISBURY.

DRG TITLE:
HOUSE TYPES
DANBURY & BEADNELL
ELEVATIONS

JOB NO: 1377 DRG NO: HT-Dbx3-1B-03

SCALE: 1:100 DRN BY: KF REV: -

DATE: 02/21 CKD BY: TE

Roof, Brick & Render colours are indicative, refer to External Works Layouts for details.

AREA A & F, OLD SARUM, SALISBURY.

HOUSE TYPE SAUNTON

© This drawing and works depicted are copyright of The Noble Consultancy Ltd. and may not be reproduced or amended except by written permission. No liability will be accepted for amendments made by other persons.

0 1m 2m 3m 4m 5m

Rev Date

Sheet Size
A3

Int



FRONT ELEVATION
HT-Sa

HT-Sa

SIDE ELEVATION
HT-Sa

Outline of garage to Plot 24.
Window omitted on Plot 24.

Plots: (Block as drawn)
24 & 25
26 & 27
28 & 29
43 & 44
45 & 46

(Block handed)



REAR ELEVATION
HT-Sa

HT-Sa

SIDE ELEVATION
HT-Sa

Outline of garage to Plot 29.
Window omitted on Plot 29.



PROJECT:
AREA A & F, OLD SARUM,
SALISBURY.

DRG TITLE:
HOUSE TYPE SAUNTON
ELEVATIONS

JOB NO: 1377 DRG NO: HT-Sa-x2-01

SCALE: 1:100 DRN BY: KF REV: -

DATE: 01/21 CKD BY: TE



The Noble Consultancy Ltd
The Stables, Says Court Farm,
Badminton Road, Frampton Cotterell,
South Gloucestershire, BS36 2NY
t: 0844 745 2033
e: design@noble-consultancy.co.uk
w: www.noble-consultancy.co.uk
Innovative Residential Architecture

Roof, Brick & Render colours are indicative, refer to External Works Layouts for details.


AREA A & F, OLD SARUM, SALISBURY.

HOUSE TYPE SAUNTON



FRONT ELEVATION
HT-Sa

HT-Sa

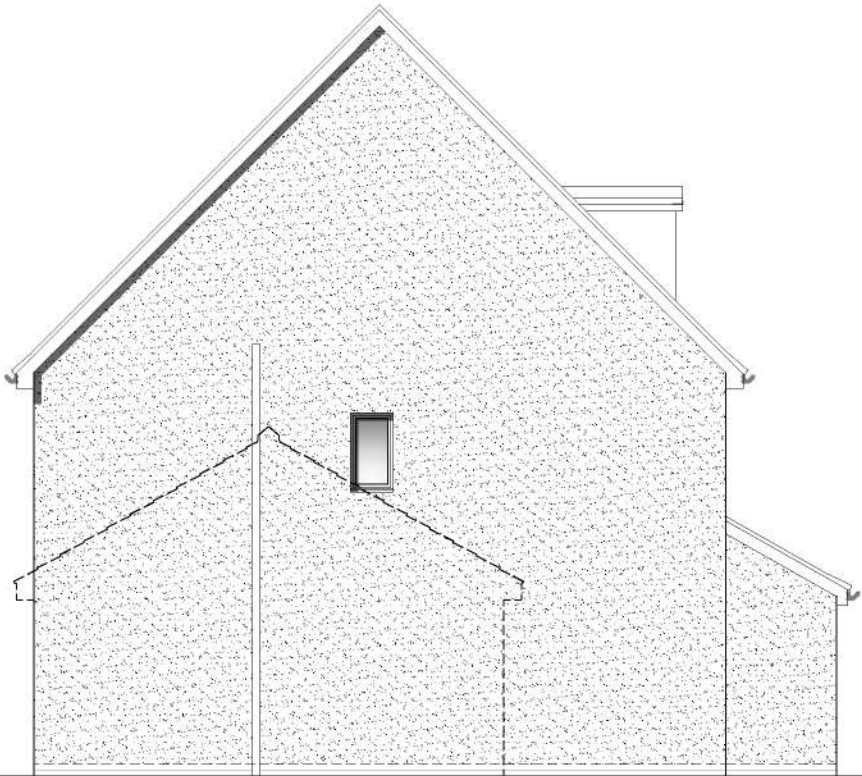


SIDE ELEVATION
HT-Sa

Outline of garage to Plot 11.
Window omitted on Plot 11.



REAR ELEVATION
HT-Sa

HT-Sa

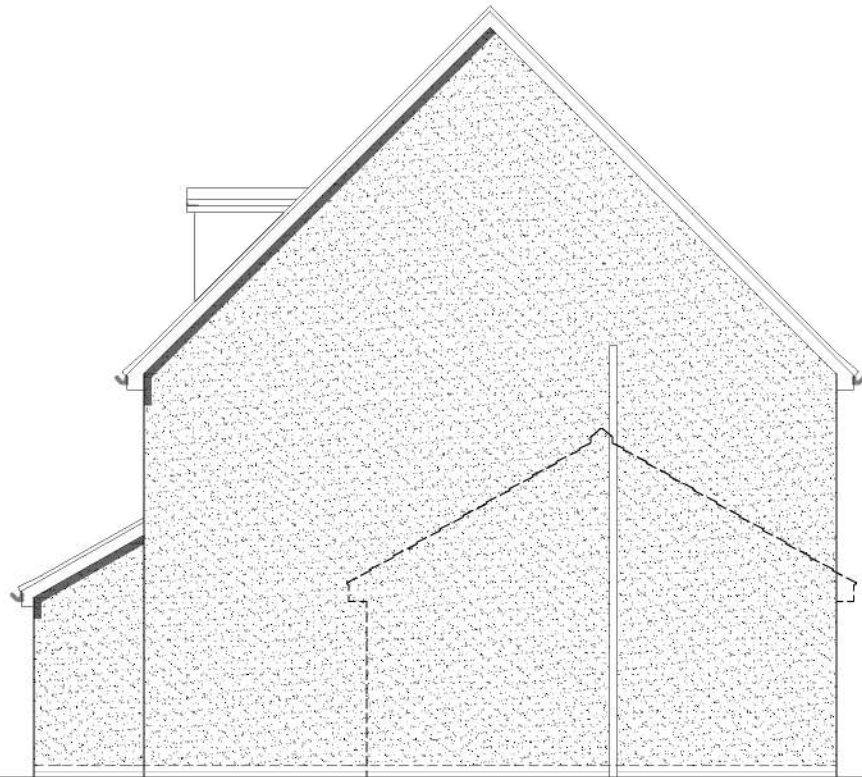

SIDE ELEVATION
HT-Sa

Outline of garage shown dotted.

Plots: (Block as drawn)
9 & 10
11 & 12

(Block handed)



PROJECT:
AREA A & F, OLD SARUM,
SALISBURY.

DRG TITLE:
HOUSE TYPE SAUNTON
ELEVATIONS

JOB NO: 1377
DRG NO: HT-Sa-x2-02

SCALE: 1:100
DRN BY: KF
REV: -

DATE: 01/21
CKD BY: TE



The Noble Consultancy Ltd
The Stables, Says Court Farm,
Badminton Road, Frampton Cotterell,
South Gloucestershire, BS36 2NY
t: 0844 745 2033
e: design@noble-consultancy.co.uk
w: www.noble-consultancy.co.uk
Innovative Residential Architecture

AREA A & F, OLD SARUM, SALISBURY.

HOUSE TYPE SAUNTON




© This drawing and works depicted are copyright of The Noble Consultancy Ltd. and may not be reproduced or amended except by written permission. No liability will be accepted for amendments made by other persons.

01m2m3m4m5m

Sheet Size

A3

RevDateInit

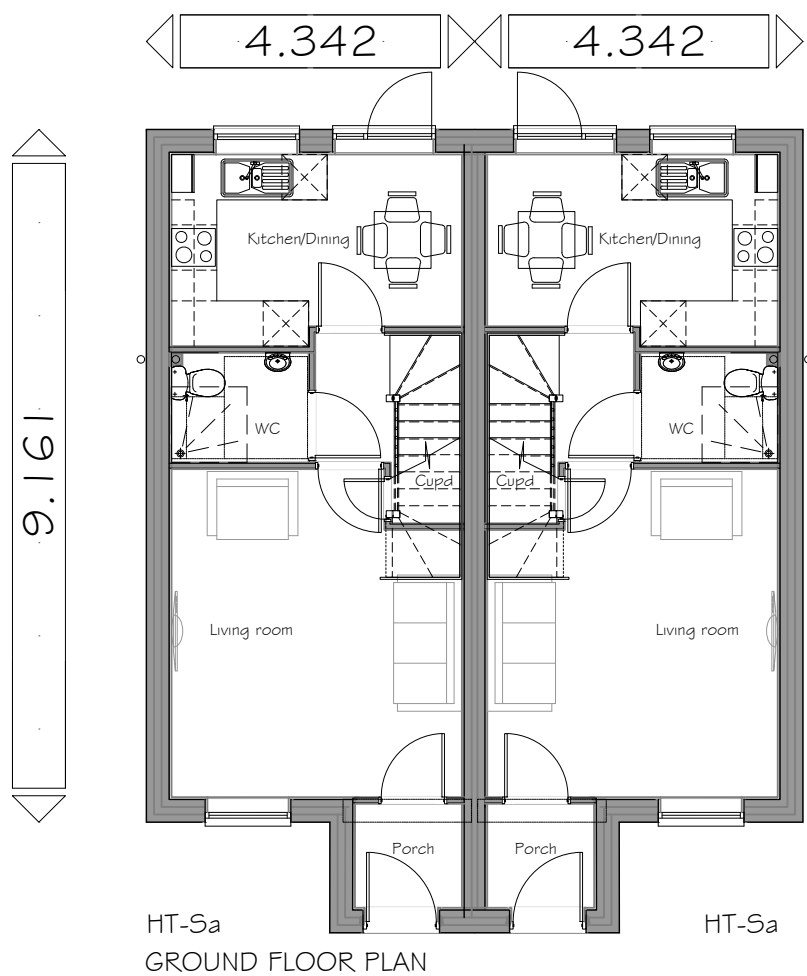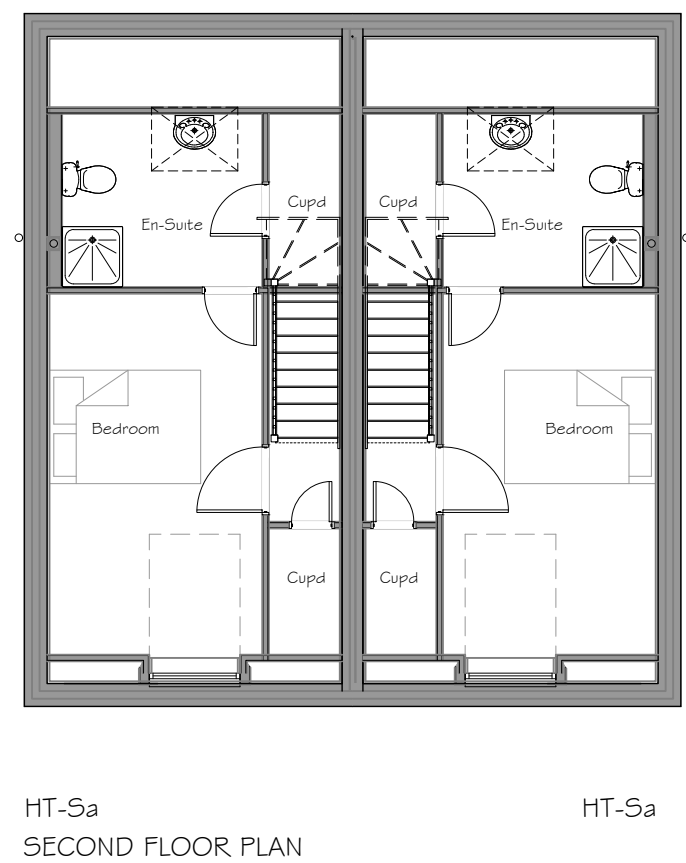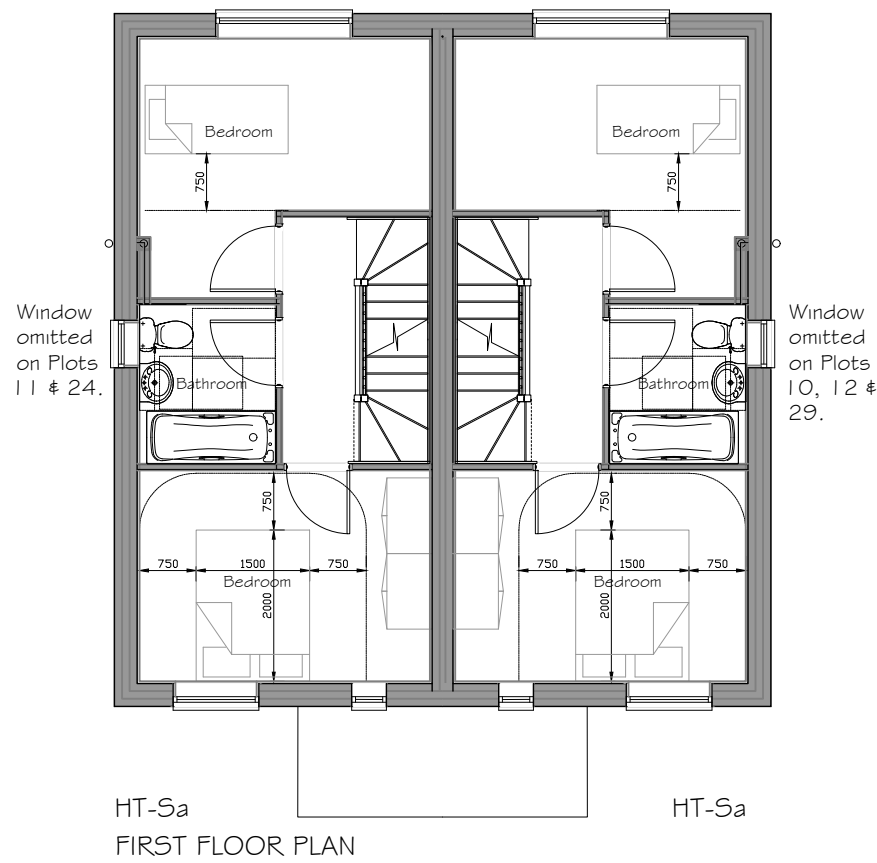

- Plots: (Block as drawn)
- 9 & 10
 - 11 & 12
 - 24 & 25
 - 26 & 27
 - 28 & 29
 - 43 & 44
 - 45 & 46
- (Block handed)



PROJECT:
AREA A & F, OLD SARUM,
SALISBURY.

DRG TITLE:
HOUSE TYPE SAUNTON
FLOOR PLANS

JOB NO: 1377 DRG NO: HT-Sa-x2-03

SCALE: 1:100 DRN BY: KF REV: -

DATE: 01/21 CKD BY: TE

THE NOBLE CONSULTANCY

Innovative Residential Architecture

The Noble Consultancy Ltd

The Stables, Says Court Farm,
Badminton Road, Frampton Cotterell,
South Gloucestershire, BS36 2NY

t: 0844 745 2033
e: design@noble-consultancy.co.uk
w: www.noble-consultancy.co.uk

Roof, Brick & Render colours are indicative, refer to External Works Layouts for details.

AREA A & F, OLD SARUM, SALISBURY.

HOUSE TYPE SAUNTON

© This drawing and works depicted are copyright of The Noble Consultancy Ltd. and may not be reproduced or amended except by written permission. No liability will be accepted for amendments made by other persons.

01m2m3m4m5m

Sheet Size

A3

Rev: Date: Init:



FRONT ELEVATION
HT-Sa HT-Sa

SIDE ELEVATION
HT-Sa Plot 41

Plots: (Block as drawn)
41 & 42

(Block handed)



REAR ELEVATION
HT-Sa HT-Sa

SIDE ELEVATION
HT-Sa



PROJECT:
AREA A & F, OLD SARUM,
SALISBURY.

DRG TITLE:
HOUSE TYPE SAUNTON
ELEVATIONS

JOB NO:	DRG NO:	
1377	HT-Sa-x2-04	
SCALE:	DRN BY:	REV:
1:100	KF	-
DATE:	CKD BY:	
02/21	TE	

THE NOBLE CONSULTANCY

Innovative Residential Architecture

The Noble Consultancy Ltd
The Stables, Says Court Farm,
Badminton Road, Frampton Cotterell,
South Gloucestershire, BS36 2NY

t: 0844 745 2033
e: design@noble-consultancy.co.uk
w: www.noble-consultancy.co.uk

AREA A & F, OLD SARUM, SALISBURY.

HOUSE TYPE SAUNTON


© This drawing and works depicted are copyright of The Noble Consultancy Ltd. and may not be reproduced or amended except by written permission. No liability will be accepted for amendments made by other persons.

01m2m3m4m5m


Sheet Size

A3


RevDateInit

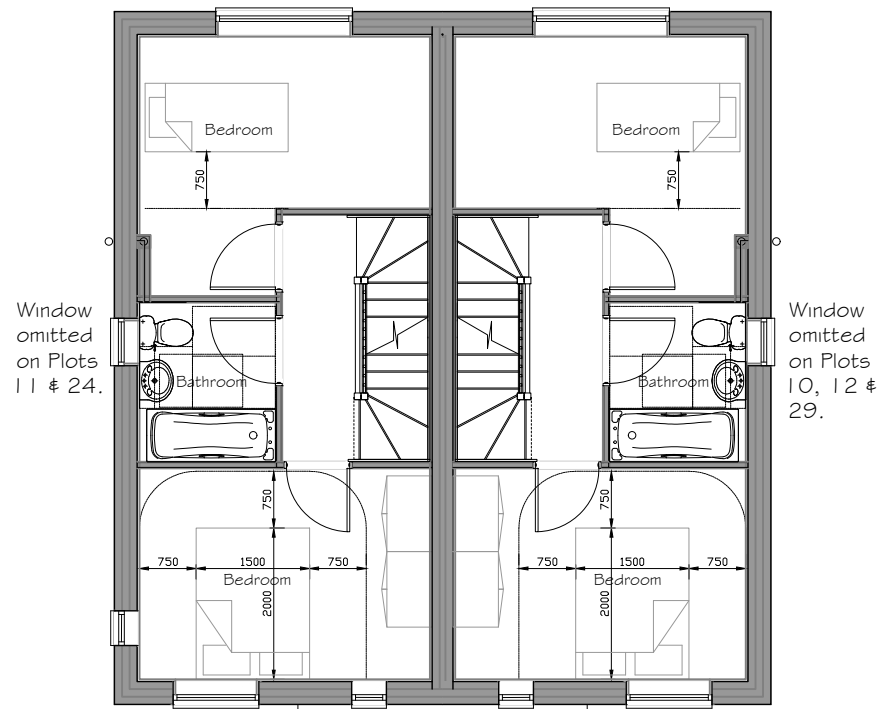

HT-Sa
FIRST FLOOR PLAN

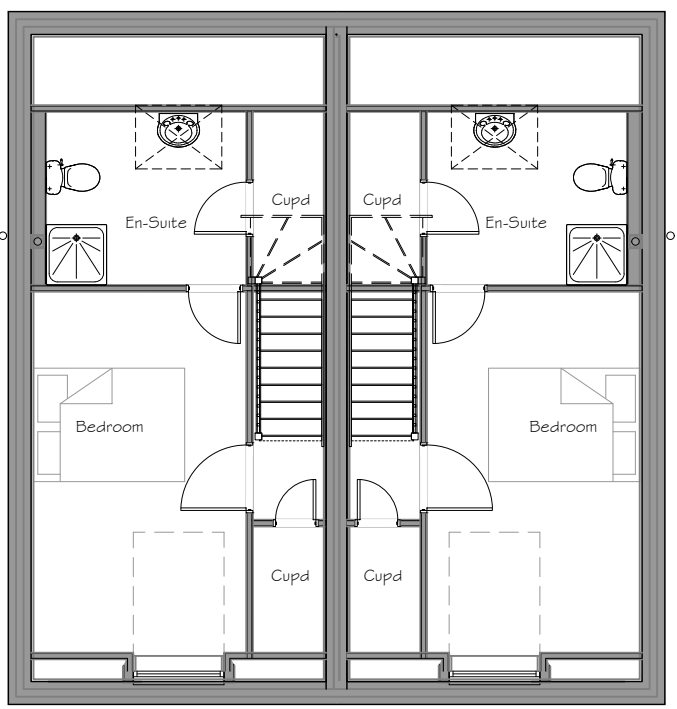

HT-Sa
SECOND FLOOR PLAN

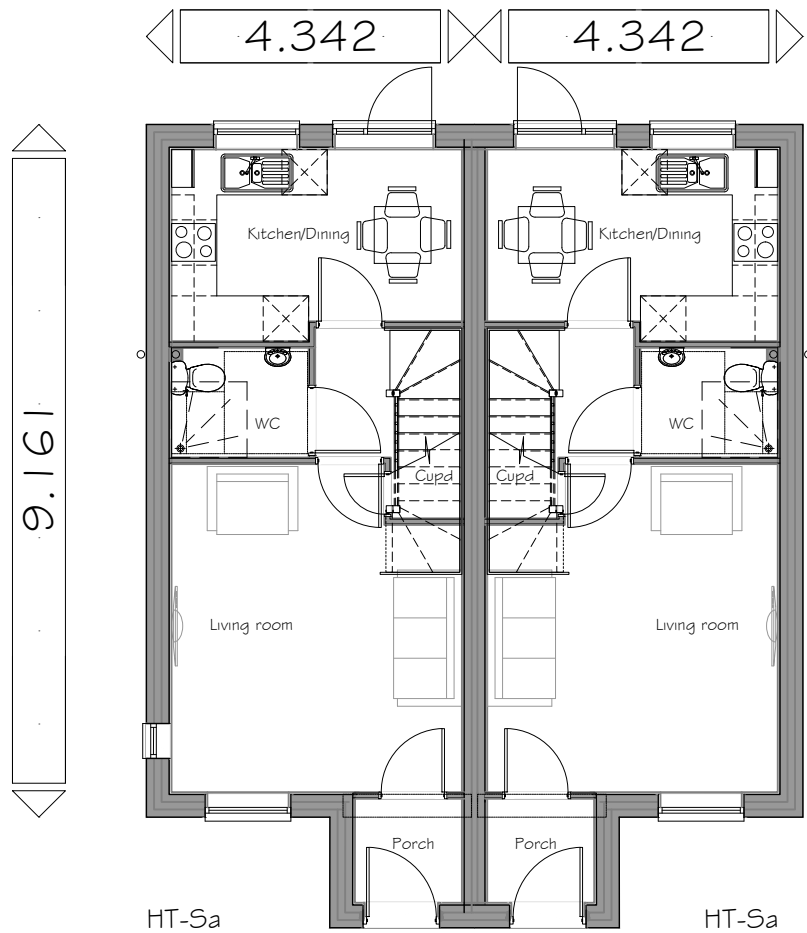

HT-Sa
GROUND FLOOR PLAN

Plots: (Block as drawn)
41 & 42

(Block handed)



PROJECT:
AREA A & F, OLD SARUM,
SALISBURY.

DRG TITLE:
HOUSE TYPE SAUNTON
FLOOR PLANS

JOB NO:	DRG NO:	
1377	HT-Sa-x2-05	
SCALE:	DRN BY:	REV:
1:100	KF	-
DATE:	CKD BY:	
01/21	TE	

THE NOBLE CONSULTANCY

Innovative Residential Architecture

The Noble Consultancy Ltd

The Stables, Says Court Farm,
Badminton Road, Frampton Cotterell,
South Gloucestershire, BS36 2NY

t: 0844 745 2033
e: design@noble-consultancy.co.uk
w: www.noble-consultancy.co.uk

Roof, Brick & Render colours are indicative, refer to External Works Layouts for details.

AREA A & F, OLD SARUM, SALISBURY.

HOUSE TYPE SHERWOOD

© This drawing and works depicted are copyright of The Noble Consultancy Ltd. and may not be reproduced or amended except by written permission. No liability will be accepted for amendments made by other persons.

0 1m 2m 3m 4m 5m

Rev Date

Sheet Size
A3

Int



FRONT ELEVATION
HT-Sw

SIDE ELEVATION
HT-Sw



REAR ELEVATION
HT-Sw

SIDE ELEVATION
HT-Sw

Plots:
(AS) 7 & 40
(OPP) 30



PROJECT:
AREA A & F, OLD SARUM,
SALISBURY.

DRG TITLE:
HOUSE TYPE SHERWOOD
ELEVATIONS

JOB NO: 1377
DRG NO: HT-Sw-01

SCALE: 1:100
DRN BY: KF
REV: -

DATE: 01/21
CKD BY: TE

THE NOBLE CONSULTANCY

The Noble Consultancy Ltd
The Stables, Says Court Farm,
Badminton Road, Frampton Cotterell,
South Gloucestershire, BS36 2NY

t: 0844 745 2033
e: design@noble-consultancy.co.uk
w: www.noble-consultancy.co.uk

Innovative Residential Architecture

Roof, Brick & Render colours are indicative, refer to External Works Layouts for details.

AREA A & F, OLD SARUM, SALISBURY.

HOUSE TYPE SHERWOOD


© This drawing and works depicted are copyright of The Noble Consultancy Ltd. and may not be reproduced or amended except by written permission. No liability will be accepted for amendments made by other persons.

01m2m3m4m5m

Sheet Size


A3

RevDateInit

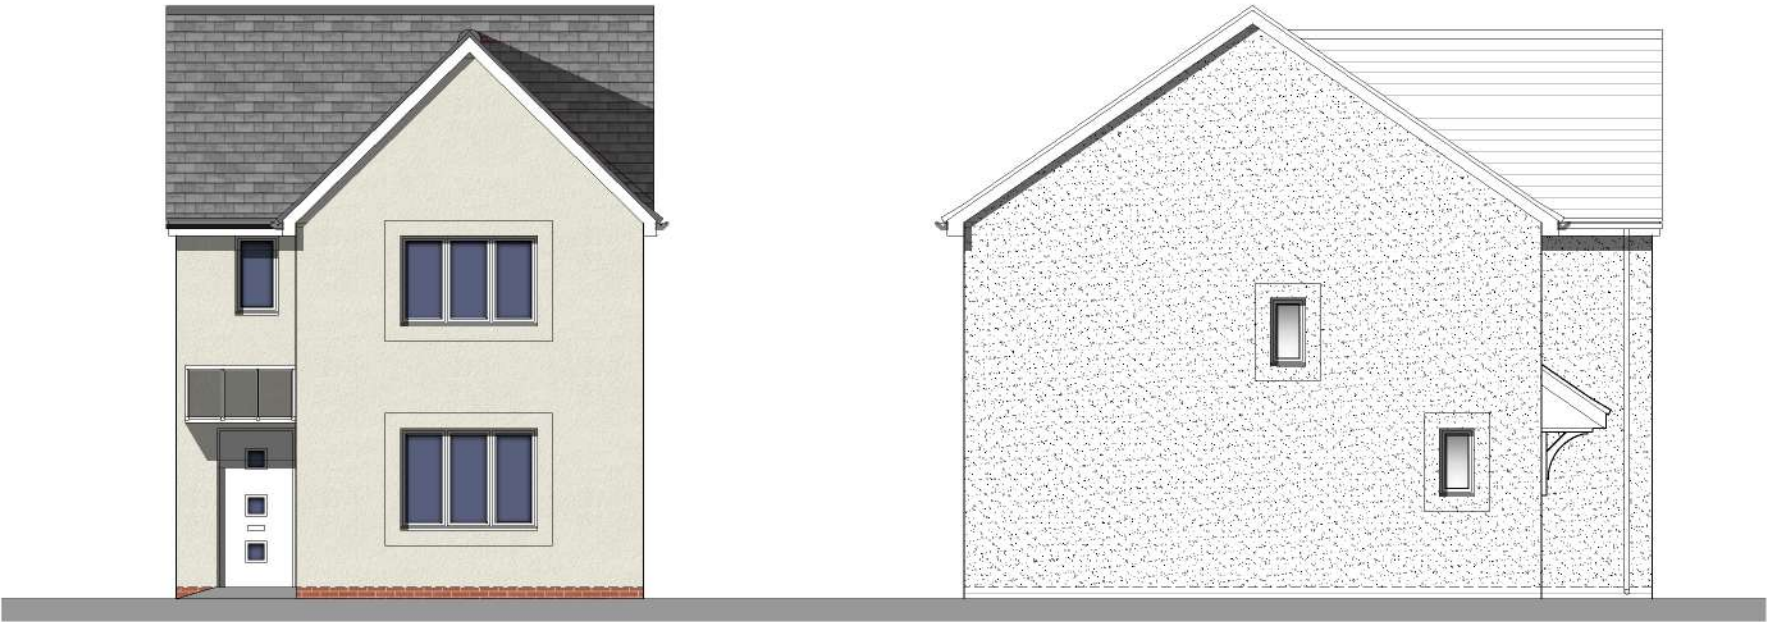

FRONT ELEVATION
HT-Sw

SIDE ELEVATION
HT-Sw

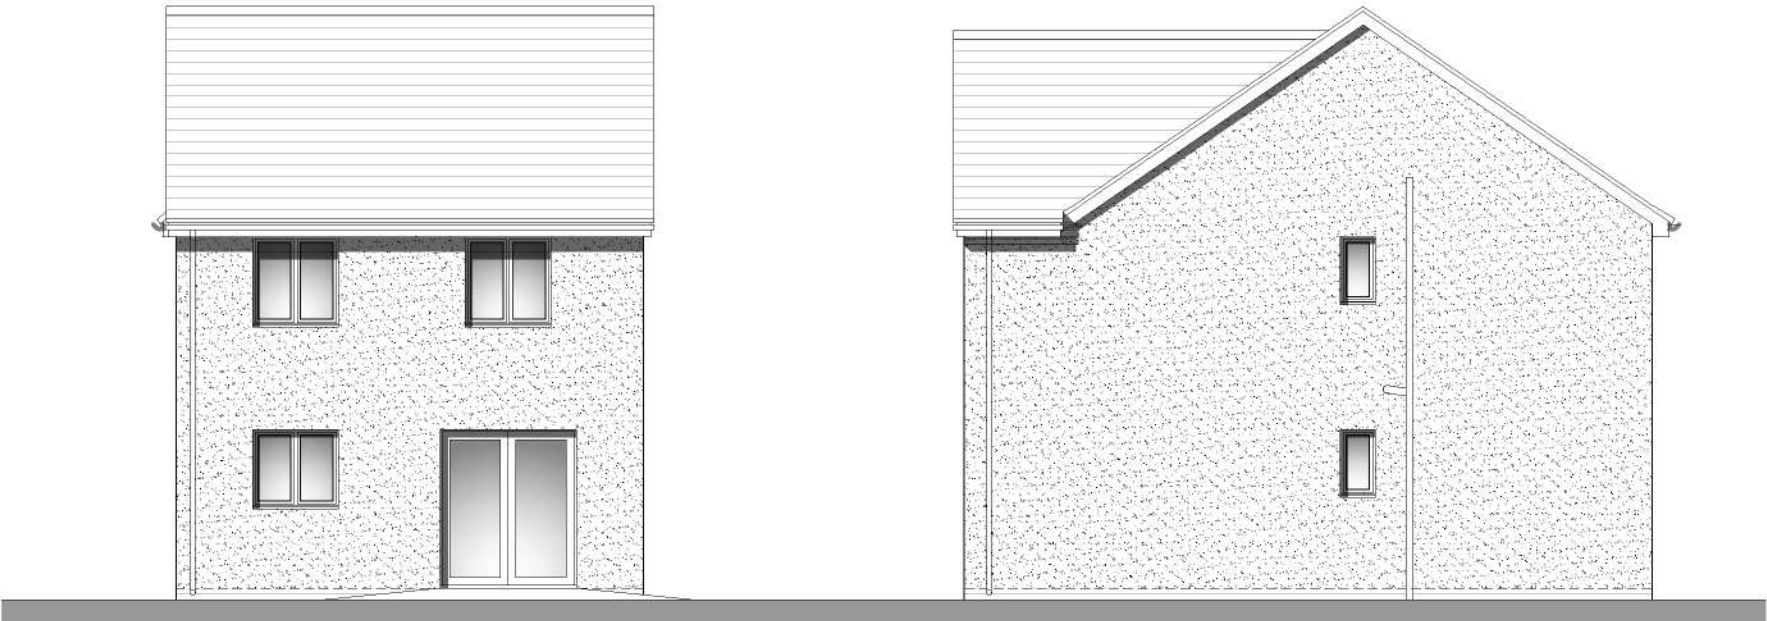

REAR ELEVATION
HT-Sw

SIDE ELEVATION
HT-Sw

Plots:
(AS) 28
(OPP) 13



PROJECT:
AREA A & F, OLD SARUM,
SALISBURY.

DRG TITLE:
HOUSE TYPE SHERWOOD
ELEVATIONS

JOB NO: 1377
DRG NO: HT-Sw-02

SCALE: 1:100
DRN BY: KF
REV: -


DATE: 01/21
CKD BY: TE

THE NOBLE CONSULTANCY


Innovative Residential Architecture

The Noble Consultancy Ltd
The Stables, Says Court Farm,
Badminton Road, Frampton Cotterell,
South Gloucestershire, BS36 2NY
t: 0844 745 2033
e: design@noble-consultancy.co.uk
w: www.noble-consultancy.co.uk

AREA A & F, OLD SARUM, SALISBURY.
HOUSE TYPE SHERWOOD

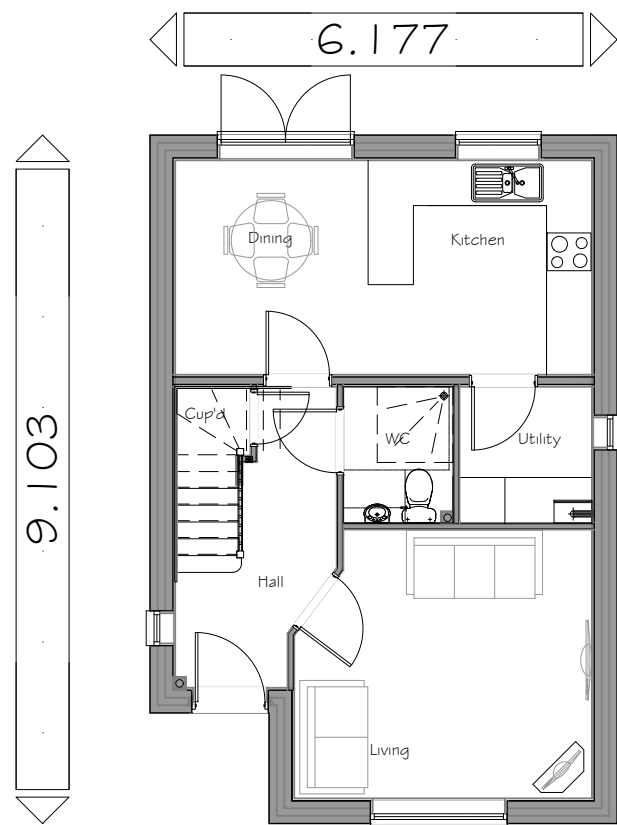

HT-Sw
GROUND FLOOR PLAN

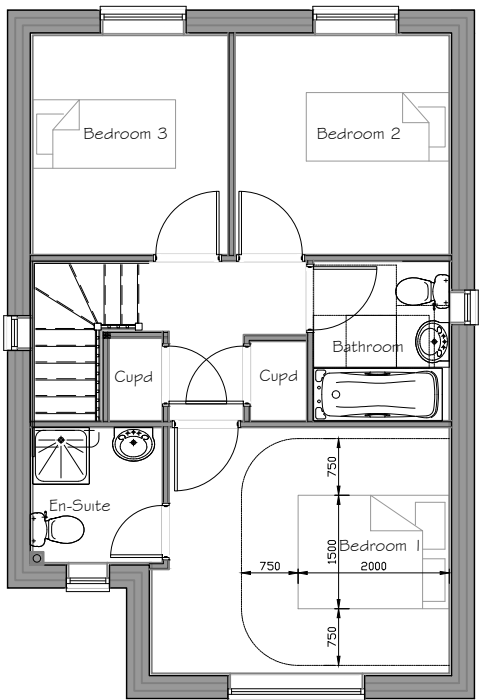

HT-Sw
FIRST FLOOR PLAN

Plots:
(AS) 7, 28 & 40
(OPP) 13 & 30



PROJECT:
AREA A & F, OLD SARUM,
SALISBURY.
DRG TITLE:
HOUSE TYPE SHERWOOD
FLOOR PLANS

JOB NO: 1377 DRG NO: HT-Sw-03
SCALE: 1:100 DRN BY: KF REV: -
DATE: 01/21 CKD BY: TE

Roof, Brick & Render colours
are indicative, refer to External
Works Layouts for details.

AREA A & F, OLD SARUM, SALISBURY.

HOUSE TYPE WP3520-3B

© This drawing and works depicted are copyright of The Noble Consultancy Ltd. and may not be reproduced or amended except by written permission. No liability will be accepted for amendments made by other persons.

0 1m 2m 3m 4m 5m

Rev: Date

Sheet Size
A3

Int



Plots: (Block as drawn)
4 & 5

(Block handed)



PROJECT:
AREA A & F, OLD SARUM,
SALISBURY.

DRG TITLE:
HOUSE TYPE WP3520-3B
ELEVATIONS

JOB NO: 1377 DRG NO: HT-3Bx2-01

SCALE: 1:100 DRN BY: KF REV: -

DATE: 02/21 CKD BY: TE

THE NOBLE CONSULTANCY

The Noble Consultancy Ltd
The Stables, Says Court Farm,
Badminton Road, Frampton Cotterell,
South Gloucestershire, BS36 2NY

t: 0844 745 2033
e: design@noble-consultancy.co.uk
w: www.noble-consultancy.co.uk

Innovative Residential Architecture

AREA A & F, OLD SARUM, SALISBURY.
HOUSE TYPE WP3520-3B

© This drawing and works depicted are copyright of The Noble Consultancy Ltd. and may not be reproduced or amended except by written permission. No liability will be accepted for amendments made by other persons.

0

1m

2m

3m

4m

5m


Sheet Size

A3


Rev

Date

Init

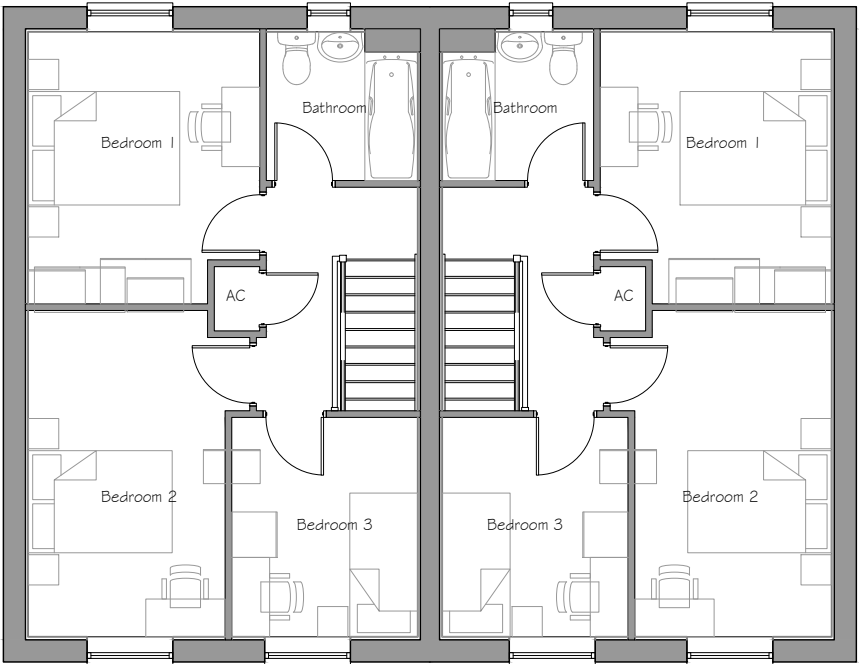

FIRST FLOOR PLAN

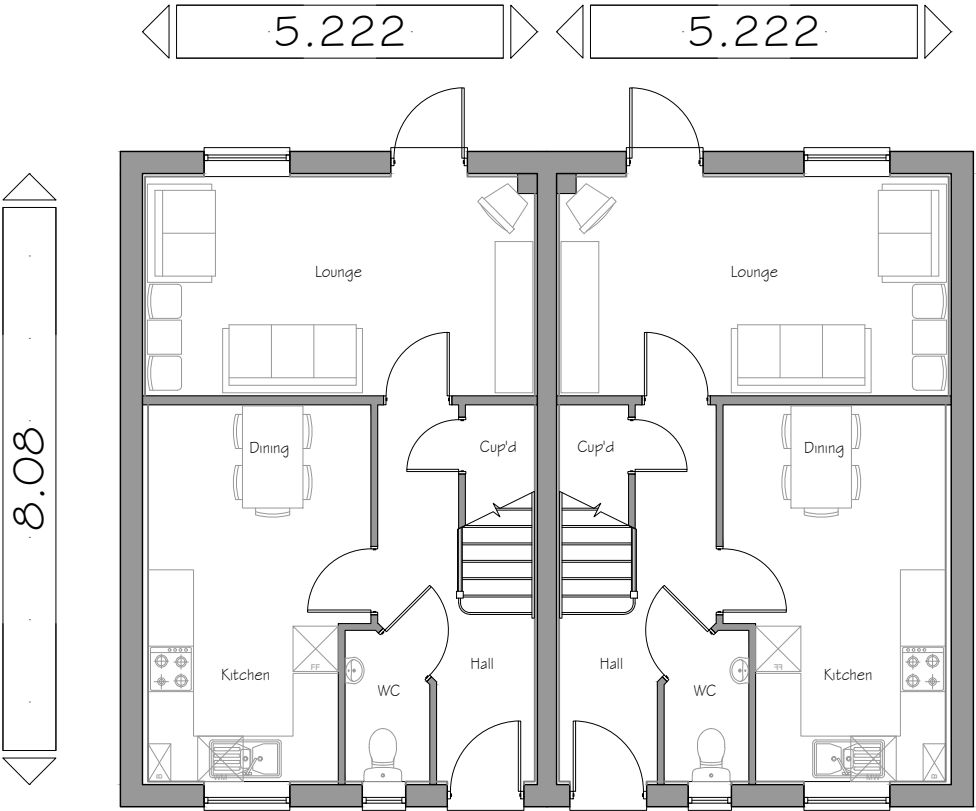

GROUND FLOOR PLAN

Plots: (Block as drawn)
4 & 5

(Block handed)



PROJECT:
AREA A & F, OLD SARUM,
SALISBURY.
DRG TITLE:
HOUSE TYPE WP3520-3B
FLOOR PLANS

JOB NO:	DRG NO:	
1377	HT-3Bx2-02	
SCALE:	DRN BY:	REV:
1:100	KF	-
DATE:	CKD BY:	
02/21	TE	

THE

NOBLE

CONSULTANCY

The Noble Consultancy Ltd
The Stables, Says Court Farm,
Badminton Road, Frampton Cotterell,
South Gloucestershire, BS36 2NY
t: 0844 745 2033
e: design@noble-consultancy.co.uk
w: www.noble-consultancy.co.uk
Innovative Residential Architecture

Roof, Brick & Render colours
are indicative, refer to External
Works Layouts for details.

AREA A & F, OLD SARUM, SALISBURY.

HOUSE TYPE WP3520-3B

© This drawing and works depicted are copyright of The Noble Consultancy Ltd.
and may not be reproduced or amended except by written permission. No liability
will be accepted for amendments made by other persons.

0 1m 2m 3m 4m 5m


Sheet Size
A3

Rev: Date Init



Plots: (Block as drawn)
1, 2 & 3

(Block handed)

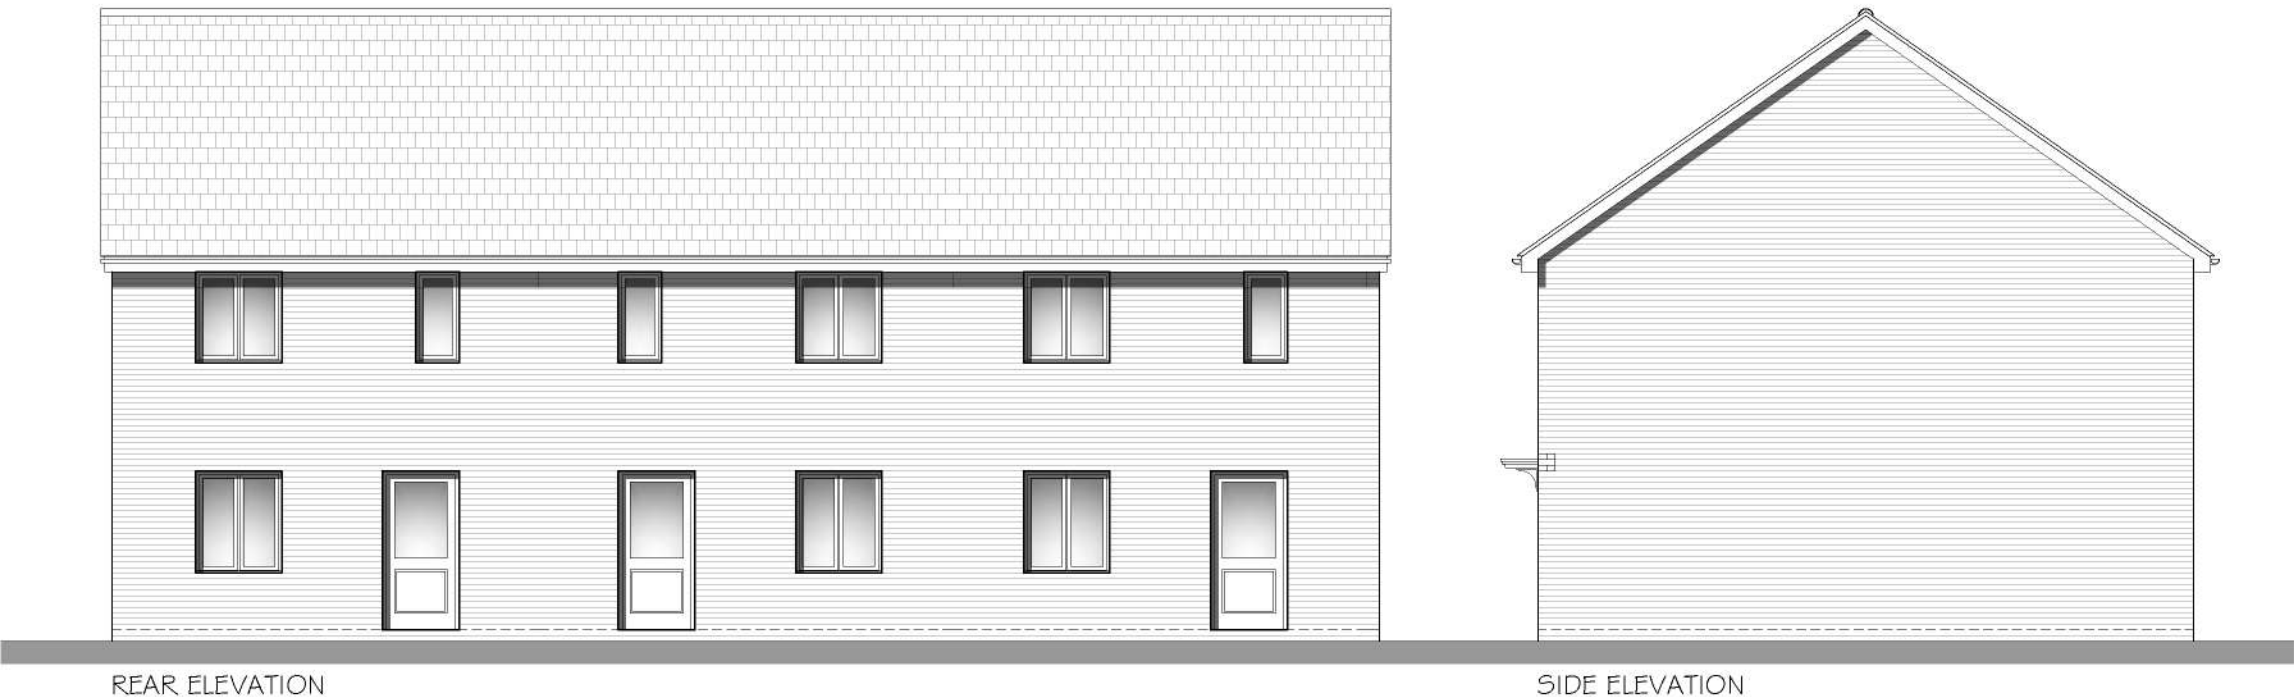

PROJECT:
AREA A & F, OLD SARUM,
SALISBURY.

DRG TITLE:
HOUSE TYPE WP3520-3B
ELEVATIONS

JOB NO: 1377 DRG NO: HT-3Bx3-01

SCALE: 1:100 DRN BY: KF REV: -

DATE: 02/21 CKD BY: TE

THE NOBLE CONSULTANCY

The Noble Consultancy Ltd
The Stables, Says Court Farm,
Badminton Road, Frampton Cotterell,
South Gloucestershire, BS36 2NY

t: 0844 745 2033
e: design@noble-consultancy.co.uk
w: www.noble-consultancy.co.uk

Innovative Residential Architecture

AREA A & F, OLD SARUM, SALISBURY.
HOUSE TYPE WP3520-3B

© This drawing and works depicted are copyright of The Noble Consultancy Ltd. and may not be reproduced or amended except by written permission. No liability will be accepted for amendments made by other persons.

01m2m3m4m5m


Sheet Size

A3


Rev

Date

Int

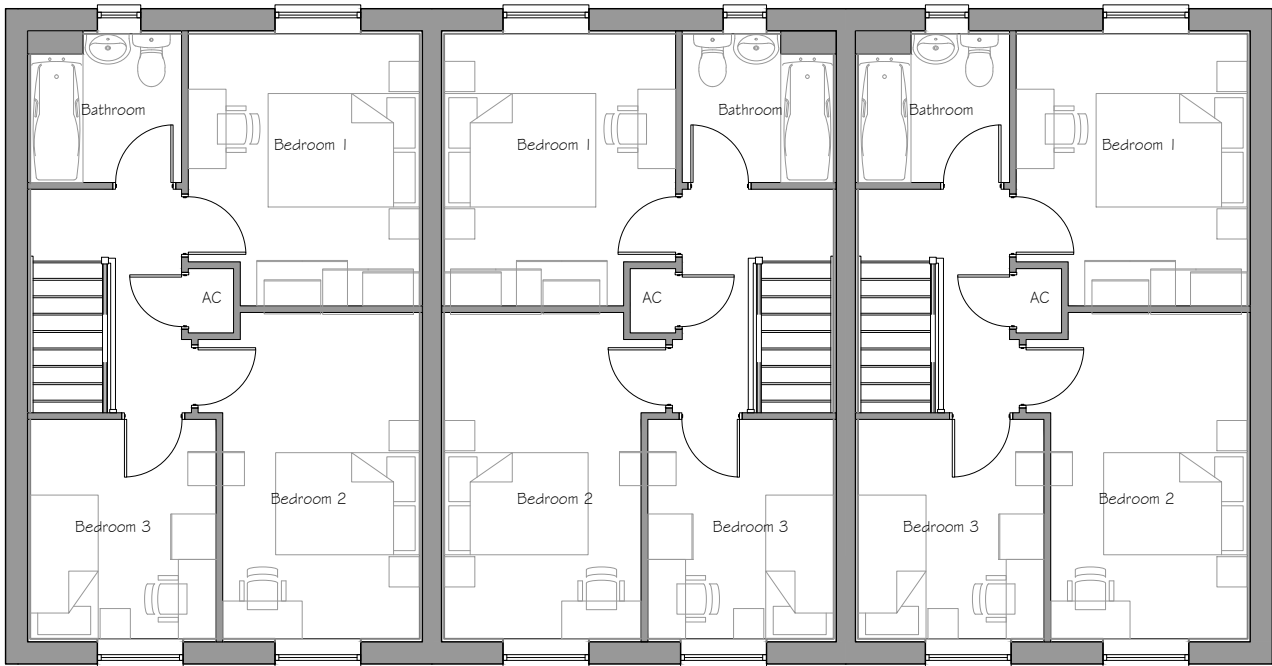

FIRST FLOOR PLAN

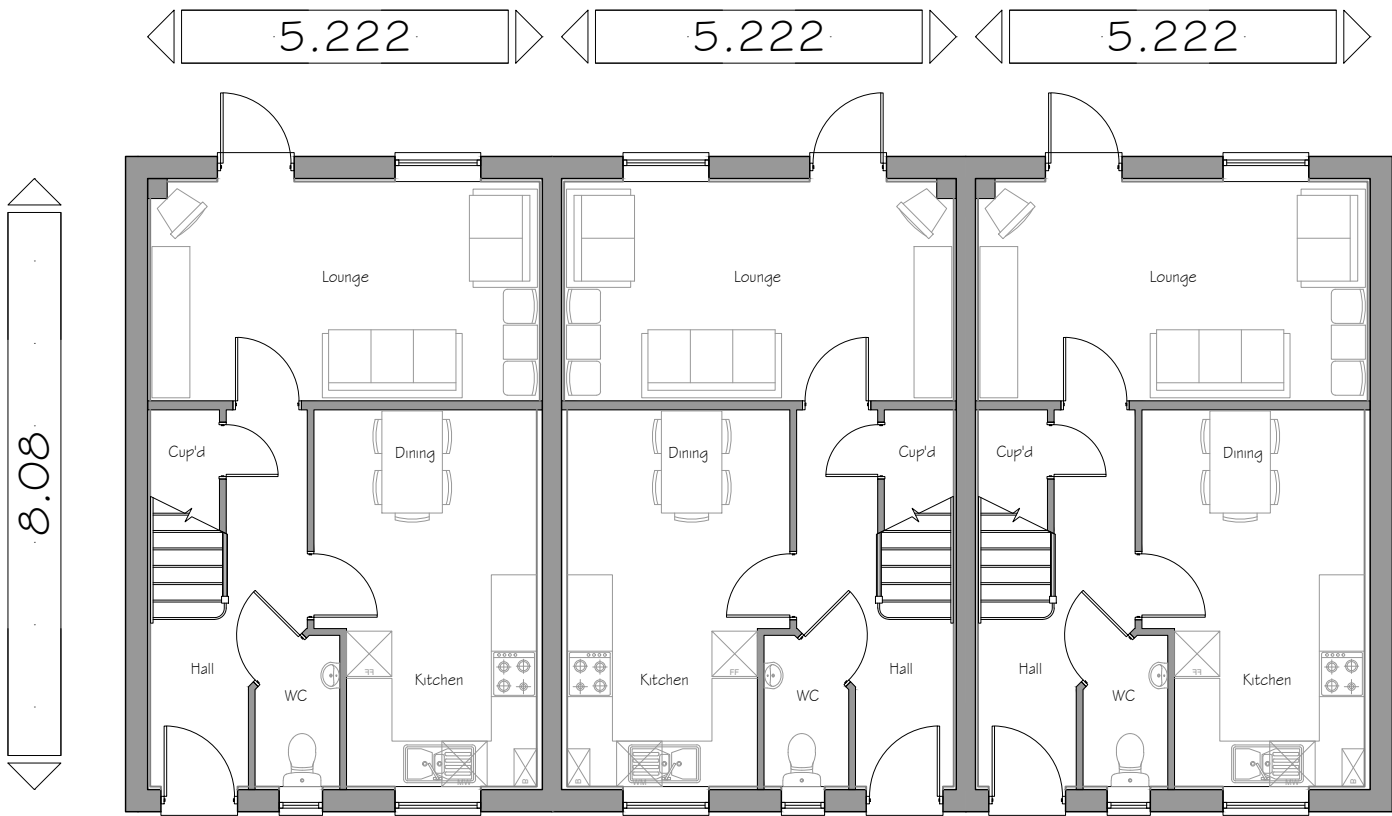

GROUND FLOOR PLAN

Plots: (Block as drawn)
1, 2 & 3

(Block handed)



PROJECT:
AREA A & F, OLD SARUM,
SALISBURY.
DRG TITLE:
HOUSE TYPE WP3520-3B
FLOOR PLANS

JOB NO:	DRG NO:	
1377	HT-3Bx3-02	
SCALE:	DRN BY:	REV:
1:100	KF	-
DATE:	CKD BY:	
02/21	TE	

THE NOBLE CONSULTANCY

Innovative Residential Architecture

The Noble Consultancy Ltd
The Stables, Says Court Farm,
Badminton Road, Frampton Cotterell,
South Gloucestershire, BS36 2NY
t: 0844 745 2033
e: design@noble-consultancy.co.uk
w: www.noble-consultancy.co.uk

Roof, Brick & Render colours
are indicative, refer to External
Works Layouts for details.

AREA A & F, OLD SARUM, SALISBURY.
HOUSE TYPES DANBURY & WP4620-4B

© This drawing and works depicted are copyright of The Noble Consultancy Ltd.
and may not be reproduced or amended except by written permission. No liability
will be accepted for amendments made by other persons.

01m2m3m4m5m

Sheet Size
A3

Rev

Date

Int




FRONT ELEVATION
HT-4B

HT-Db

HT-Db

HT-Db

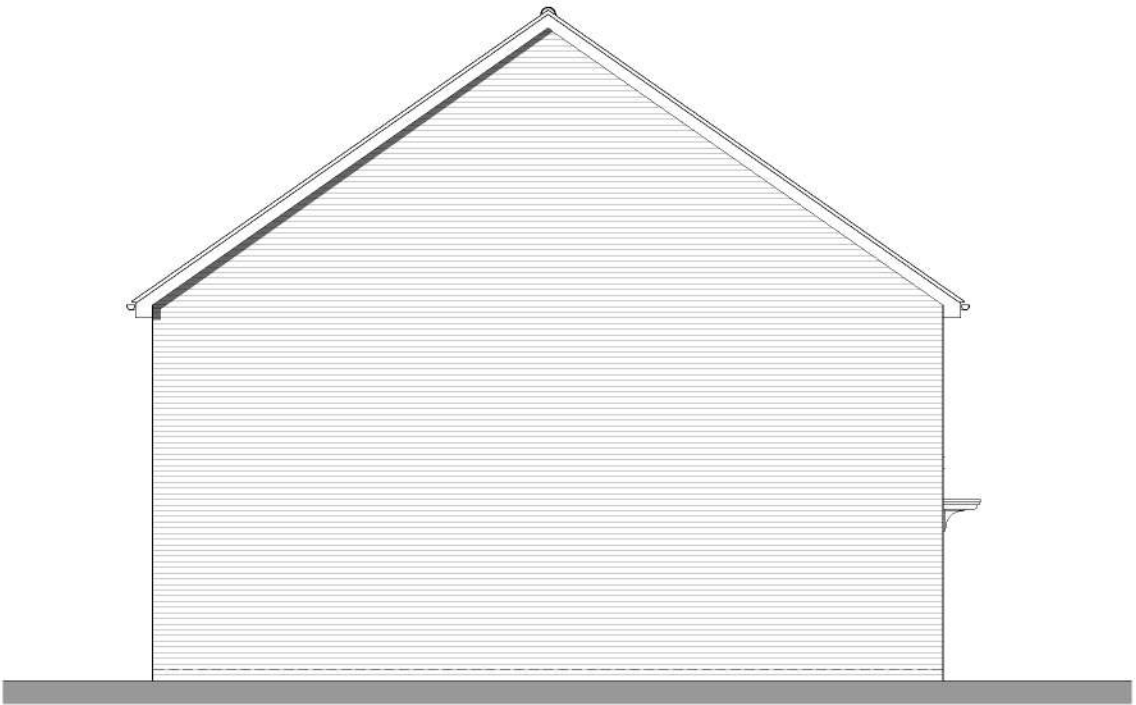

SIDE ELEVATION
HT-4B

Plots: (Block as drawn)
19 - 22

(Block handed)



PROJECT:
AREA A & F, OLD SARUM,
SALISBURY.
DRG TITLE:
HOUSE TYPES
DANBURY & WP4620-4B
ELEVATIONS

JOB NO: 1377 DRG NO: HT-4B-Dbx3-01

SCALE: 1:100 DRN BY: KF REV: -

DATE: 02/21 CKD BY: TE

THE
NOBLE
CONSULTANCY

Innovative Residential Architecture

The Noble Consultancy Ltd
The Stables, Says Court Farm,
Badminton Road, Frampton Cotterell,
South Gloucestershire, BS36 2NY
t: 0844 745 2033
e: design@noble-consultancy.co.uk
w: www.noble-consultancy.co.uk

Roof, Brick & Render colours
are indicative, refer to External
Works Layouts for details.

AREA A & F, OLD SARUM, SALISBURY.

HOUSE TYPES DANBURY & WP4620-4B

© This drawing and works depicted are copyright of The Noble Consultancy Ltd. and may not be reproduced or amended except by written permission. No liability will be accepted for amendments made by other persons.

0 1m 2m 3m 4m 5m

Sheet Size
A3

Rev Date Init



Plots: (Block as drawn)
19 - 22

(Block handed)



PROJECT:
AREA A & F, OLD SARUM,
SALISBURY.

DRG TITLE:
HOUSE TYPES
DANBURY & WP4620-4B
ELEVATIONS

JOB NO: 1377 DRG NO: HT-4B-D6x3-02

SCALE: 1:100 DRN BY: KF REV: -

DATE: 02/21 CKD BY: TE

THE NOBLE CONSULTANCY


The Noble Consultancy Ltd
The Stables, Says Court Farm,
Badminton Road, Frampton Cotterell,
South Gloucestershire, BS36 2NY

t: 0844 745 2033
e: design@noble-consultancy.co.uk
w: www.noble-consultancy.co.uk


Innovative Residential Architecture

AREA A & F, OLD SARUM, SALISBURY.

HOUSE TYPES DANBURY & WP4620-4B

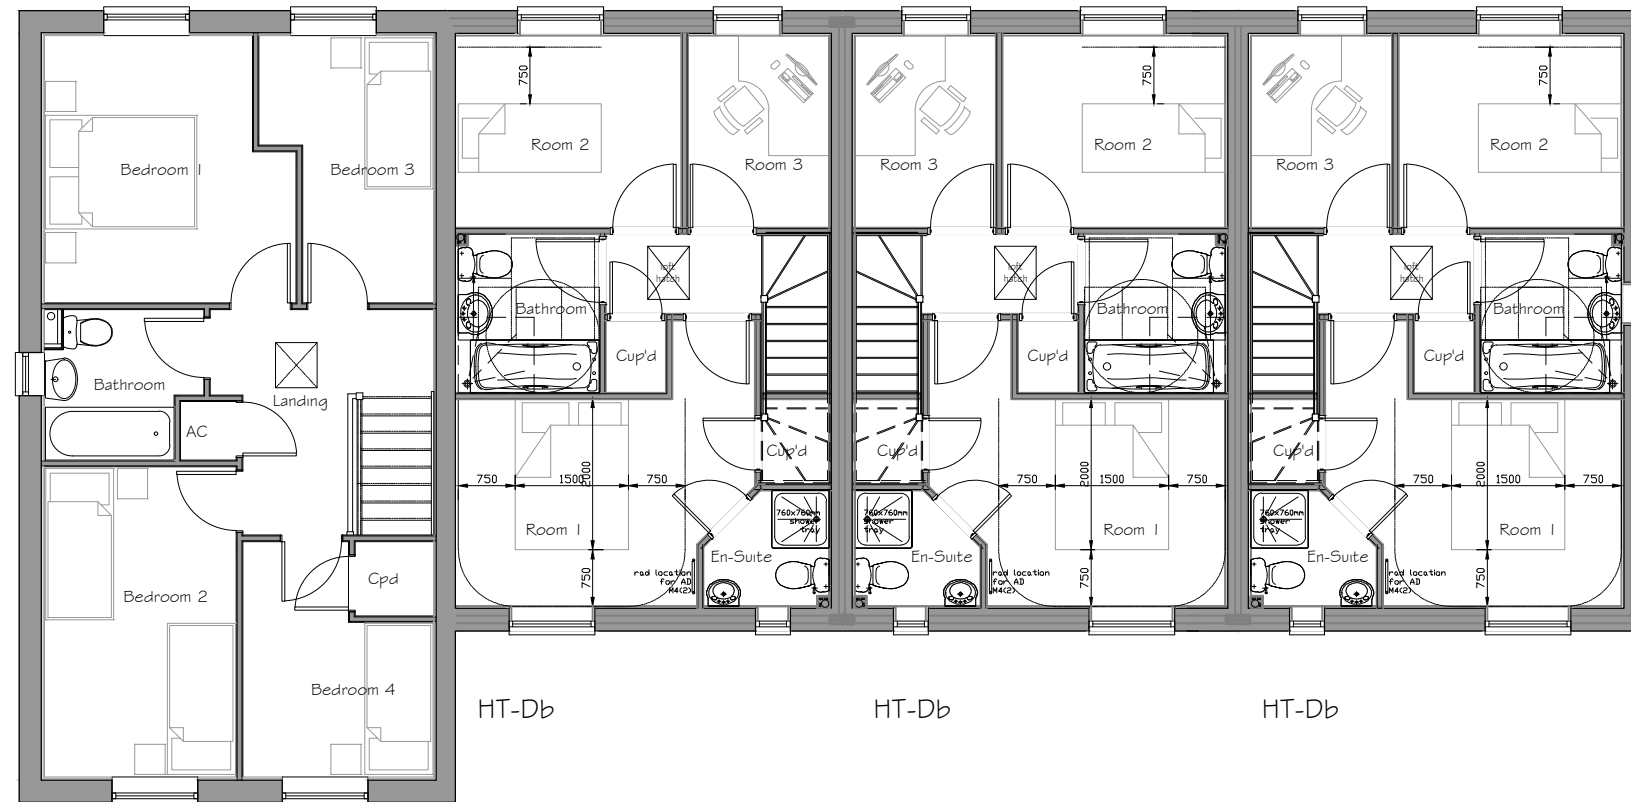

HT-4B
FIRST FLOOR PLAN

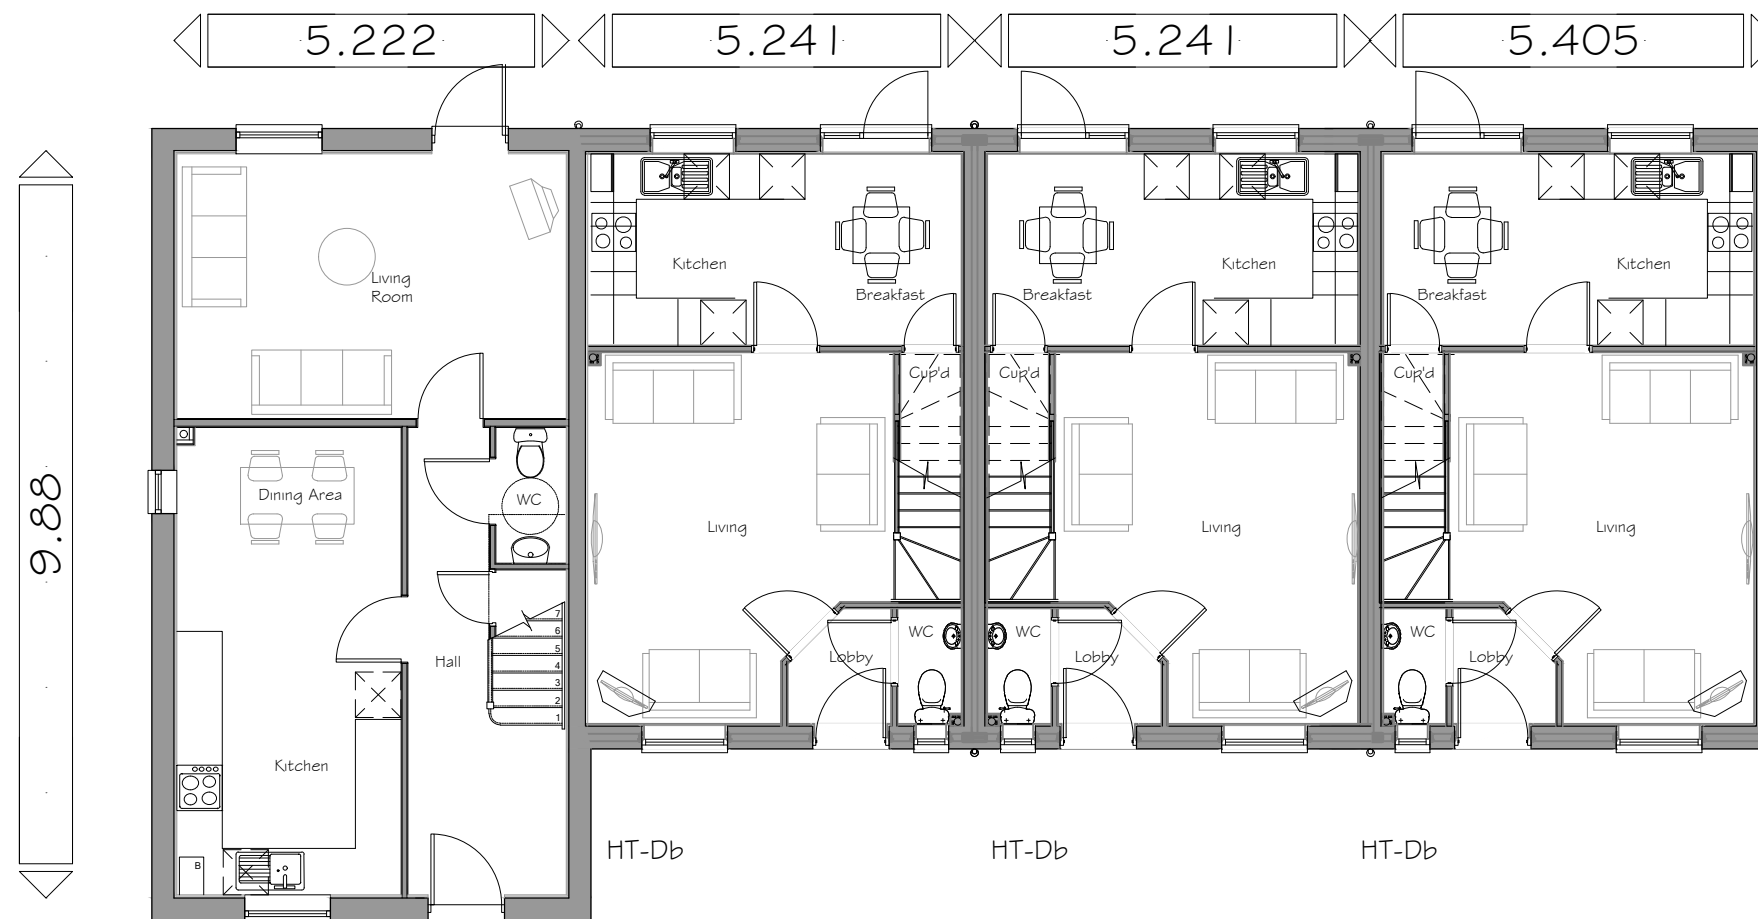

HT-4B
GROUND FLOOR PLAN

Plots: (Block as drawn)
19 - 22

(Block handed)



PROJECT:
AREA A & F, OLD SARUM,
SALISBURY.

DRG TITLE:
HOUSE TYPES
DANBURY & ALNMOUTH
FLOOR PLANS

JOB NO: 1377 DRG NO: HT-Db-Amx2-Db-03

SCALE: 1:100 DRN BY: KF REV: -

DATE: 02/21 CKD BY: TE