



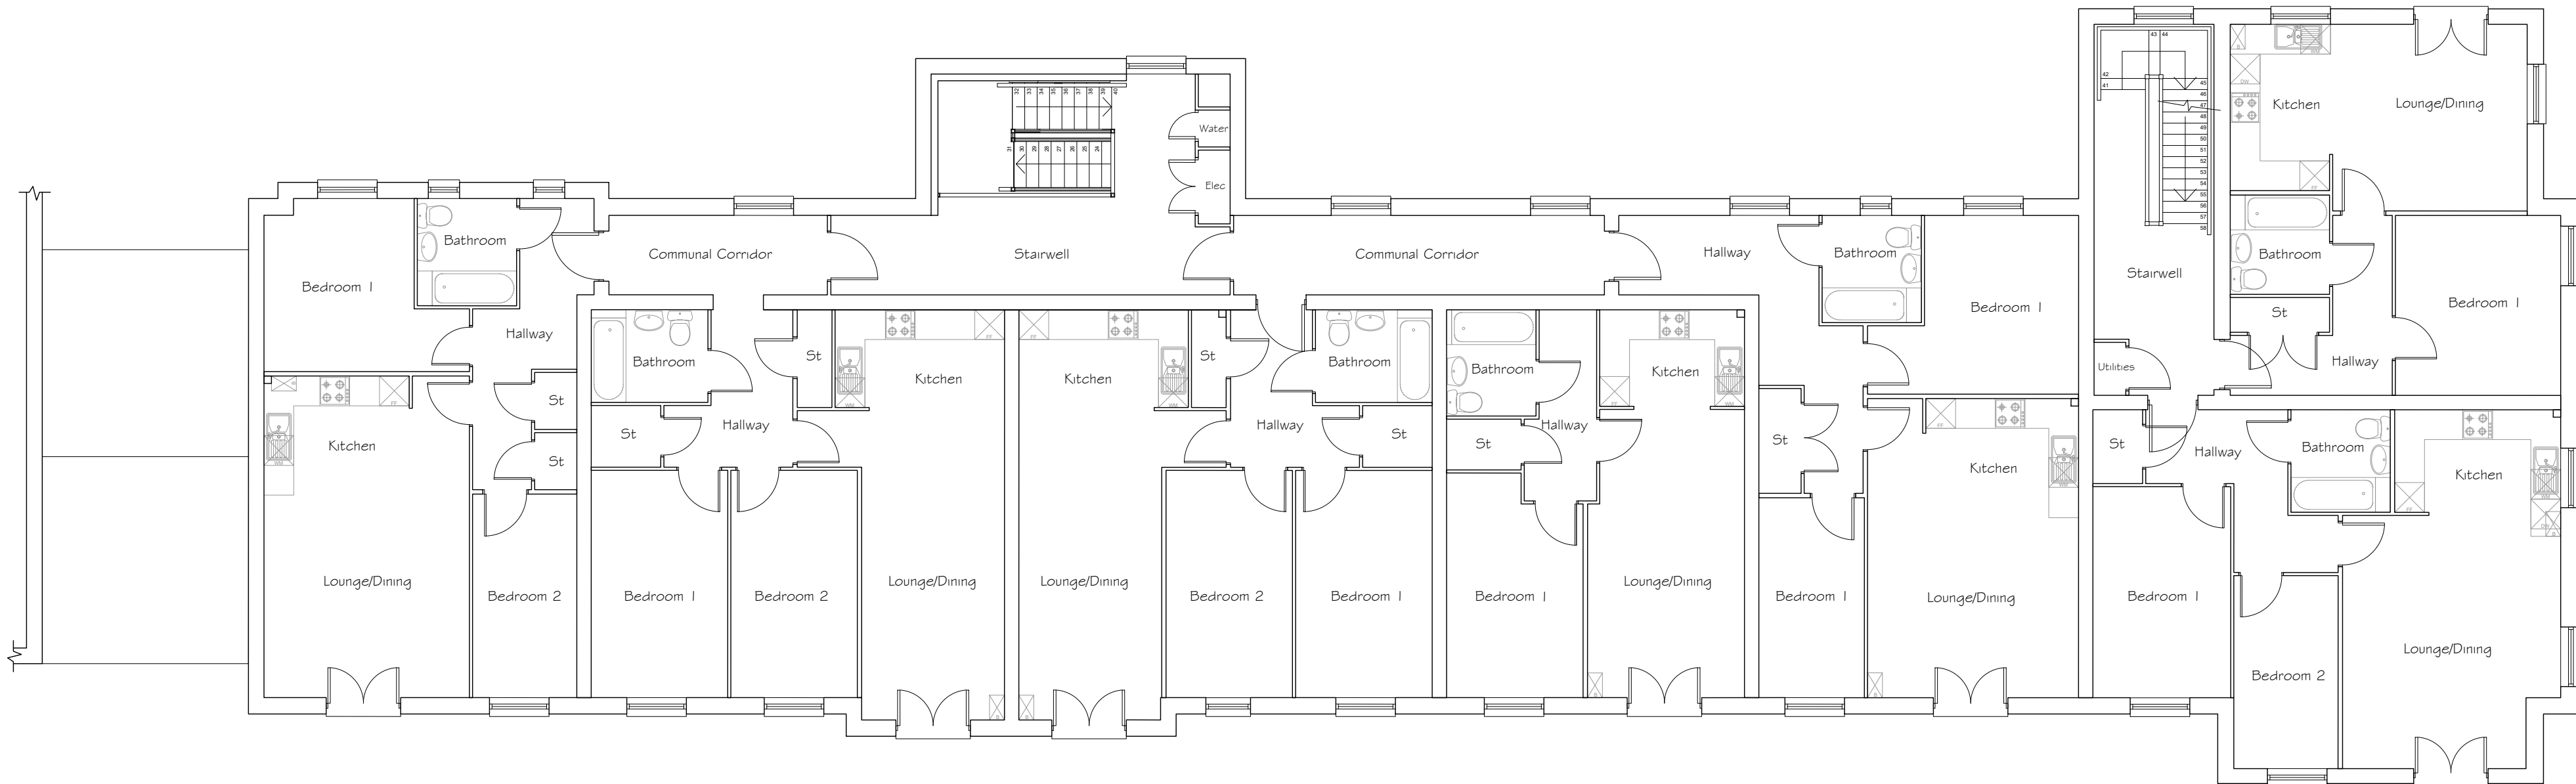

Second Floor Plan

 

A		Scale bar added.		27.05.21	AR
REVISIONS				DATE	BY
DRAWN	CHECKED	DATE	SCALE		
AR	-	MAR'21	1:100@A1L		
149.121.2				BET A	
DRAWING TITLE					
APARTMENT BLOCK C - PROPOSED SECOND FLOOR PLANS					
Persimmon Homes Wessex. All rights reserved. This drawing is the copyright of Persimmon Homes Developments Ltd. and has been produced for planning proposes only. Such drawings can be scaled but are not to be used for construction or sales documents.					