




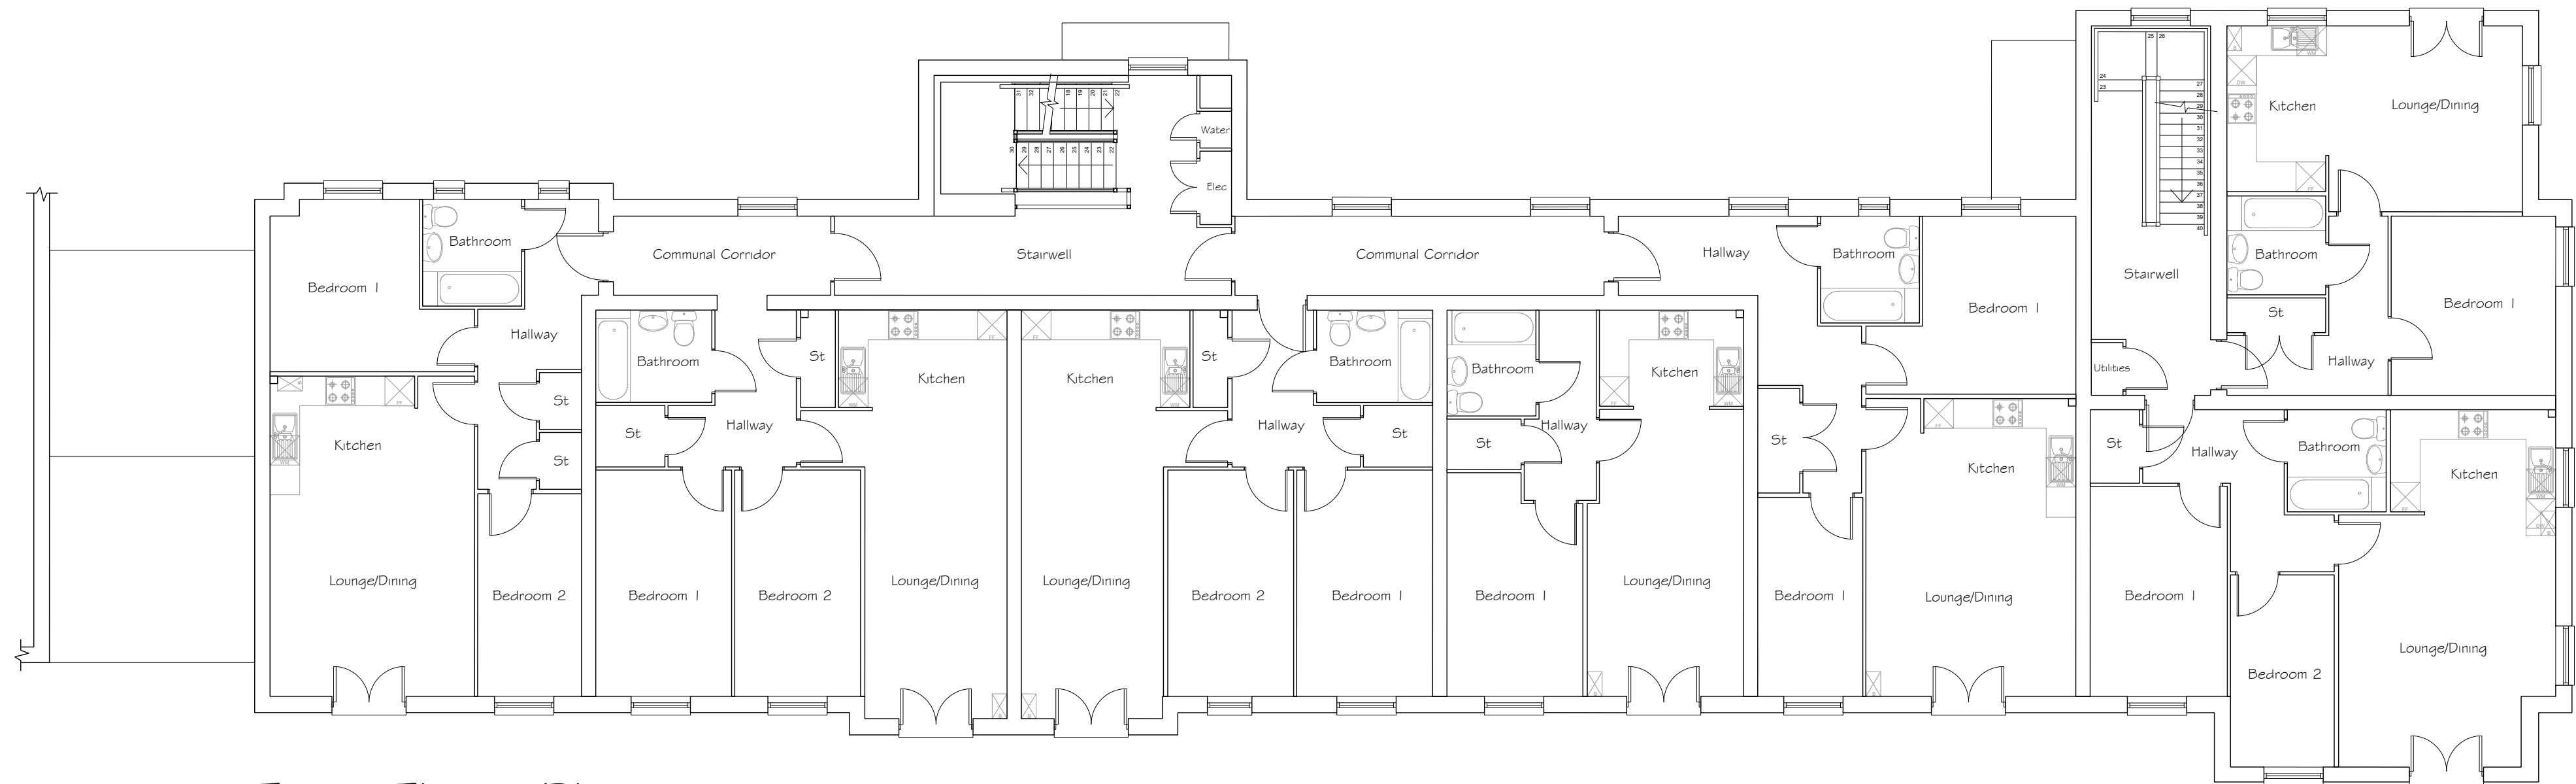

First Floor Plan

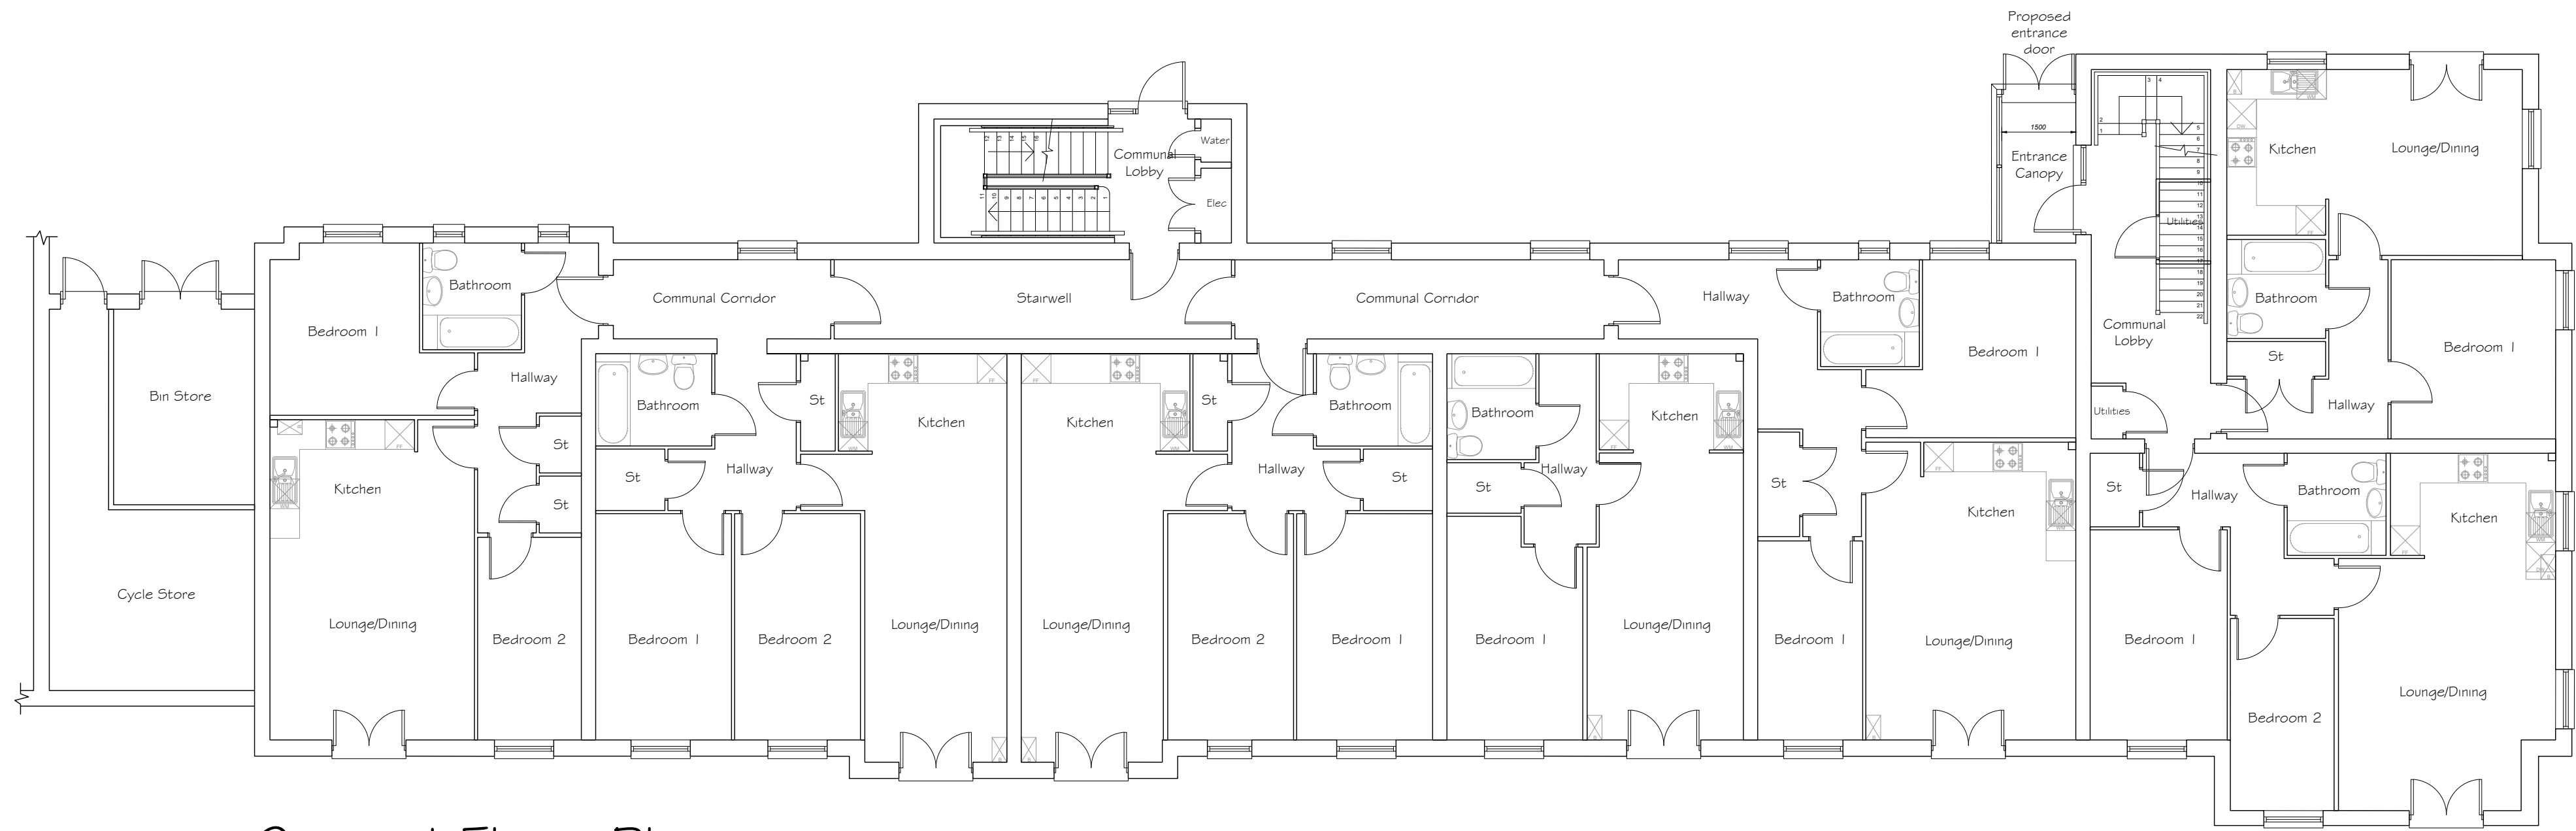

Ground Floor Plan
Proposed

 

A		Scale bar added.		27.05.21	AR
REVISIONS				DATE	BY
DRAWN		CHECKED		DATE	SCALE
AR		-		MAR'21	1:100@A1L
DWG NO.				REV	
149.121.1				A	
DRAWING TITLE					
APARTMENT BLOCK C - PROPOSED GROUND & FIRST FLOOR PLANS					
Persimmon Homes Wessex. All rights reserved. This drawing is the copyright of Persimmon Homes Developments Ltd. and has been produced for planning proposes only. Such drawings can be scaled but are not to be used for construction or sales documents.					