


Notes:



This drawing is protected by copyright. No part of this document may be reproduced, altered, or transmitted in any form or by any means without permission.

Do not scale off these drawings for construction purposes. If any discrepancies are found, please contact Proctor Watts Cole Rutter.

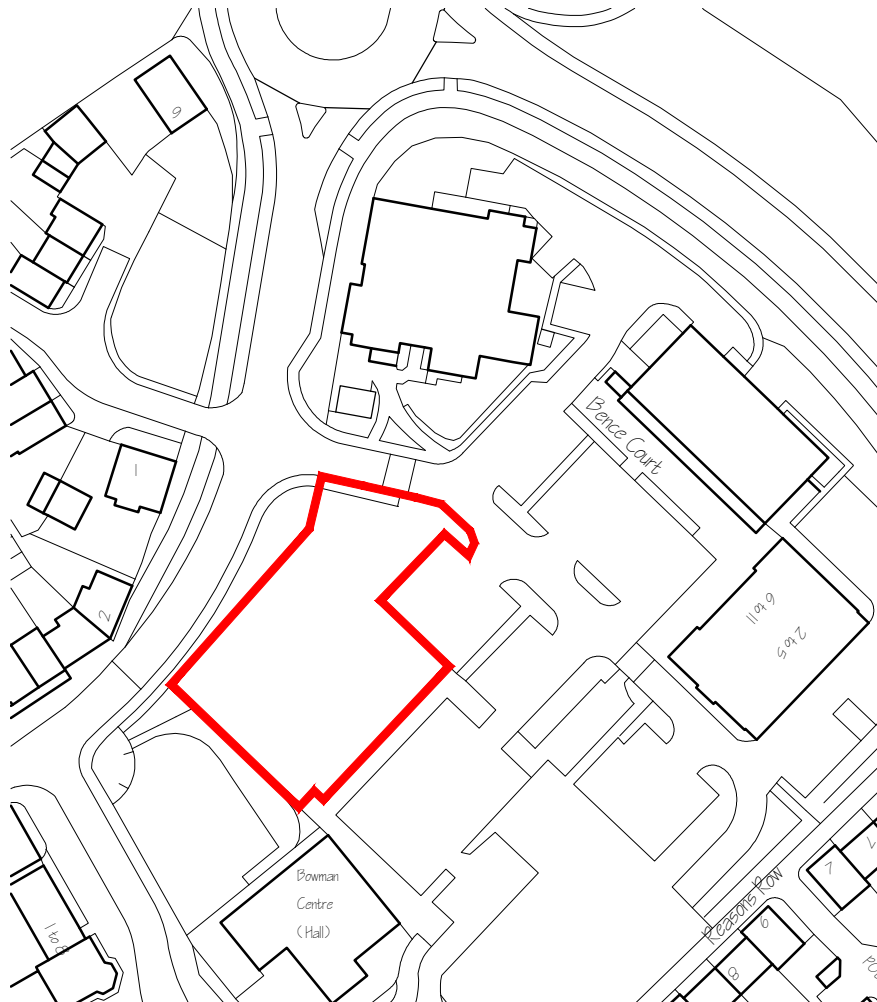

Location Plan

Scale 1:1250

  

Rev.	Description:	By	Date
Client:	Living Grace	Drawn By:	JP
Title:	Location Plan	Checked By:	RN
Project:	New Community Hall, Living Grace Church, Amesbury	Scale:	1:1250@A4
		Date:	January 2021
Job No:	4901	Dwg No:	D300
		Revision:	-



Proctor Watts Cole Rutter
Chartered Architects & Town Planners

Grosvenor House, Bleke Street, Shaftesbury, Dorset, SP7 8AW.

Phone: 01747 851881 Fax: 01747 851081

mail@pwcr.co.uk www.pwcr.co.uk

Notes:
This drawing is protected by copyright. No part of this document may be reproduced, altered, or transmitted in any form or by any means without permission.
Do not scale off these drawings for construction purposes. If any discrepancies are found, please contact Proctor Watts Cole Rutter.



Site Plan
Scale 1:200

A	Clarification of parking extent	RN	16 May 21
Rev.	Description:	By	Date
Client:	Living Grace	Drawn By:	RN
Title:	Site Plan	Checked By:	
Project:	New Community Hall, Living Grace Church, Amesbury	Scale:	1:200@A3
		Date:	January 2021
Job No:	4901	Dwg No:	D301
		Revision:	A

**Proctor Watts Cole Rutter**
Chartered Architects & Town Planners
Grosvenor House, Bleke Street, Shaftesbury, Dorset, SP7 8AW.
Phone: 01747 851881 Fax: 01747 851081
mail@pwcr.co.uk www.pwcr.co.uk