






Paving Plan.
Scale: 1:1000 @ A1.

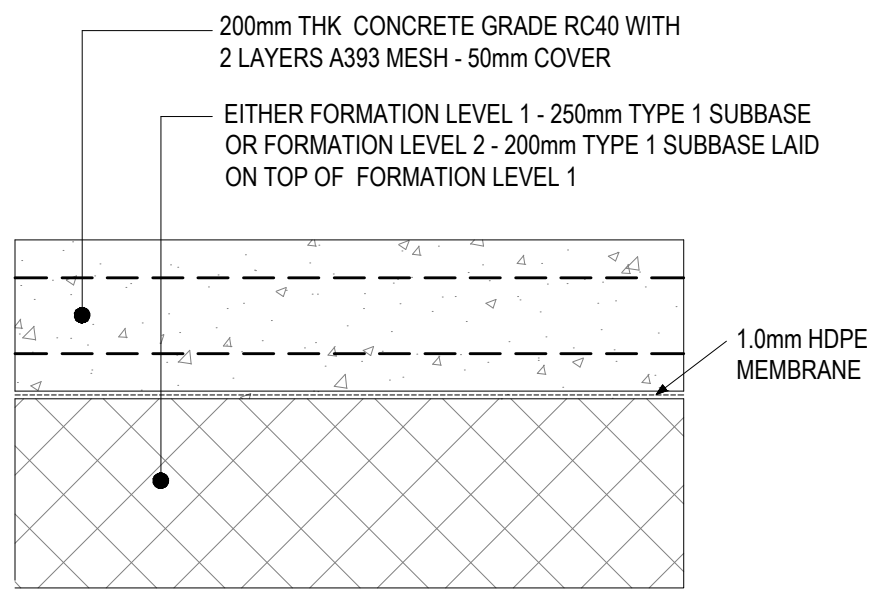


Proposed Tank Bund Slab Build Up – Around Tanks
SCALE: 1:10 @ A1

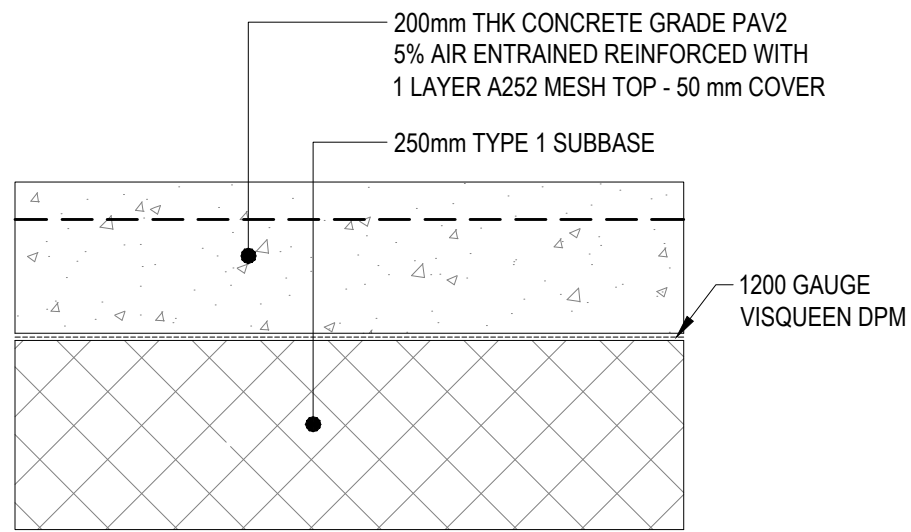


Proposed Concrete Road Build Up
SCALE: 1:10 @ A1

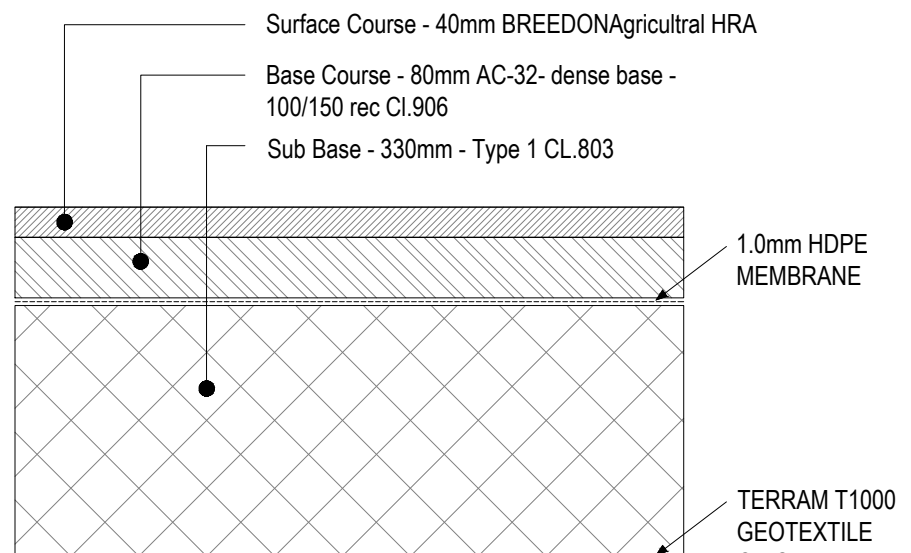


Proposed Bredon Agricultural HRA Build Up
SCALE: 1:10 @ A1

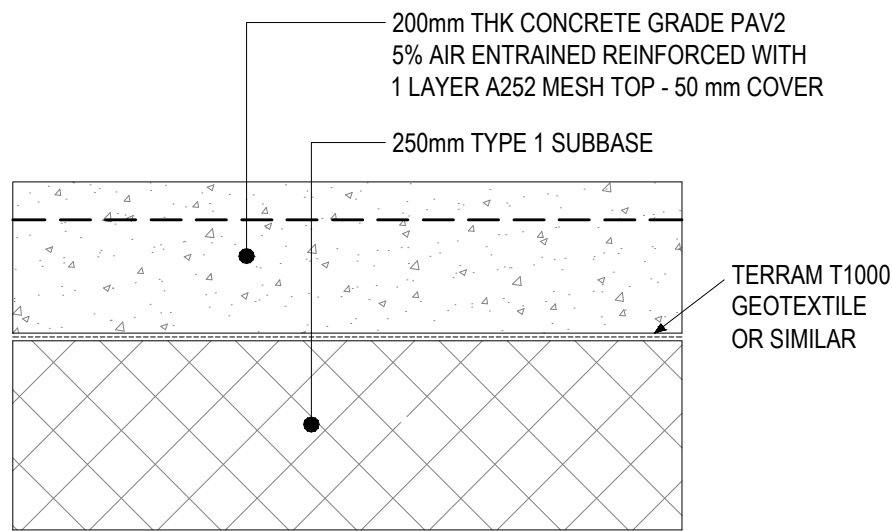


Proposed Concrete Office Slab Build Up
SCALE: 1:10 @ A1

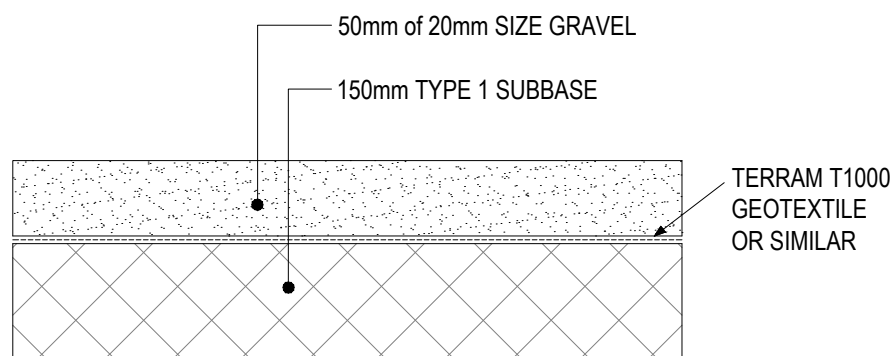

Gravel Around Ancillary Bases Build Up
SCALE: 1:10 @ A1

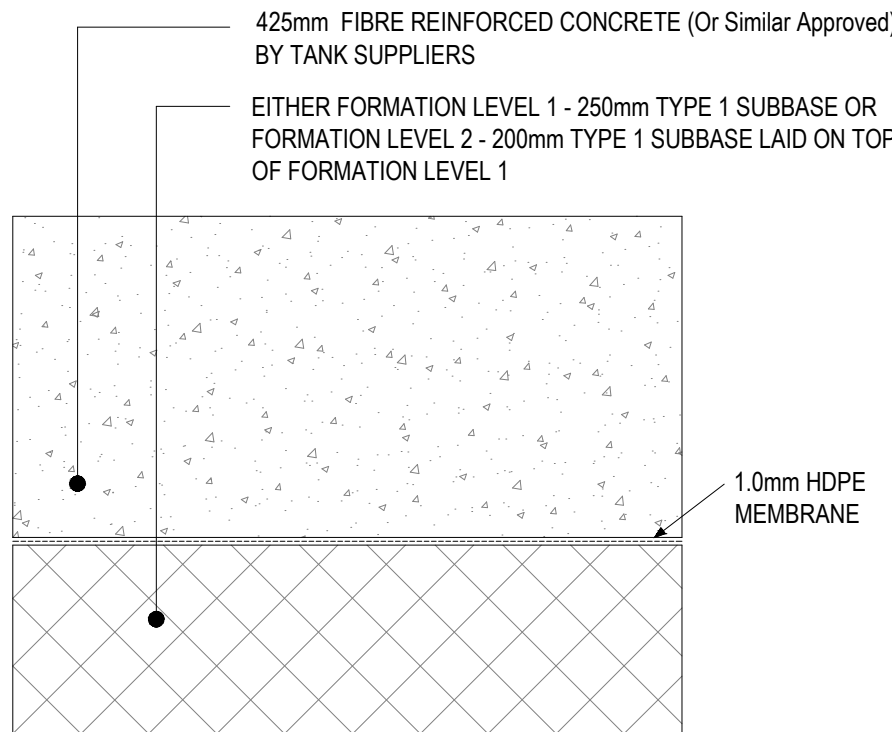

Proposed Tank Slab Build Up
SCALE: 1:10 @ A1

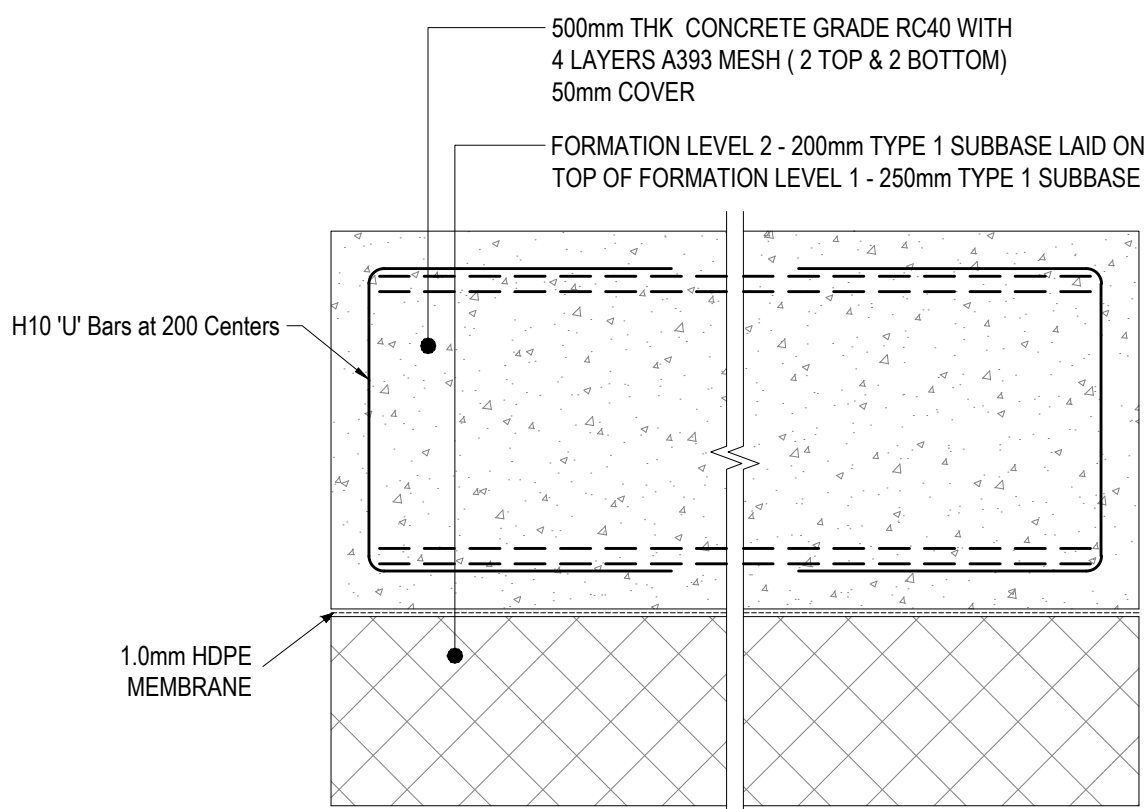

Proposed Feed Hopper Slab Build Up
SCALE: 1:10 @ A1

NOTES:-

ALL NEW LAYERS OF BINDER AND SURFACE COURSE ARE REQUIRED TO BE TAC-COATED REGARDLESS OF TEMPERATURE AND AGE IN ACCORDANCE WITH BS 594987 2015


1. ALL WORKS ARE TO BE CARRIED OUT IN ACCORDANCE WITH THE SPECIFICATION FOR HIGHWAY WORKS
2. ALL SETTING OUT TO BE CARRIED OUT BY THE CONTRACTOR AND AGREED WITH THE SUPERVISOR OR PROJECT MANAGER PRIOR TO CARRYING OUT THE WORKS
3. ALL GULLY POTS AND MANHOLE CHAMBERS ARE TO BE JETTED AND EMPTIED UPON COMPLETION OF THE WORKS
4. ALL BOUND SUBSTRATUM RECEIVING BITUMINOUS MATERIALS IS TO BE TREATED WITH A TANKER APPLIED OR PAVEMENT INTEGRATED BOND COAT IN ACCORDANCE WITH BS 594987 2015
5. CARRIAGEWAY TO BE SWEEPED PRIOR TO BOND/PAVING
6. ALL EXISTING ACCESS LEVELS ARE TO BE MET WITH NO AREAS OF STANDING WATER

Site Red Line Boundary (6.99Ha)

- Tank Bund approx area 6,935m²
- Concrete Road approx area 8,625m²
- Bredon Agricultural HRA approx area 11,425m²
- Gravel approx area 1,538m²
- Topsoil and seed 150mm approx area 23,130m²
- Office concrete slab approx area 55m²
- Tank Slab approx area 4,860m²
- Feed Hopper Slab approx area 325m²

Rev	Date	Description	JHC	JHC
A	04/01/23	Issued for Planning	JHC	JHC

© copyright

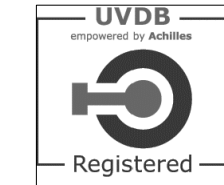

**CONSULTING ENGINEERS
PROJECT MANAGEMENT**

2 Hallam Road
Priory Park East
HULL HU4 7DY
United Kingdom

Telephone (+44) 01482 627963
Fax (+44) 01482 641736
Email info@ggpconsult.co.uk



Job Title
**AD Plant.
Ashton Keynes**

Drawing Title
Paving Plan

Status
Planning

Scale
As Noted @ A1

Date
Oct' '22

Drawn By
J. Collins

Checked
JHC

Approved
JHC

Orig. No.
29419/P/120

Rev
A

NOT FOR CONSTRUCTION