




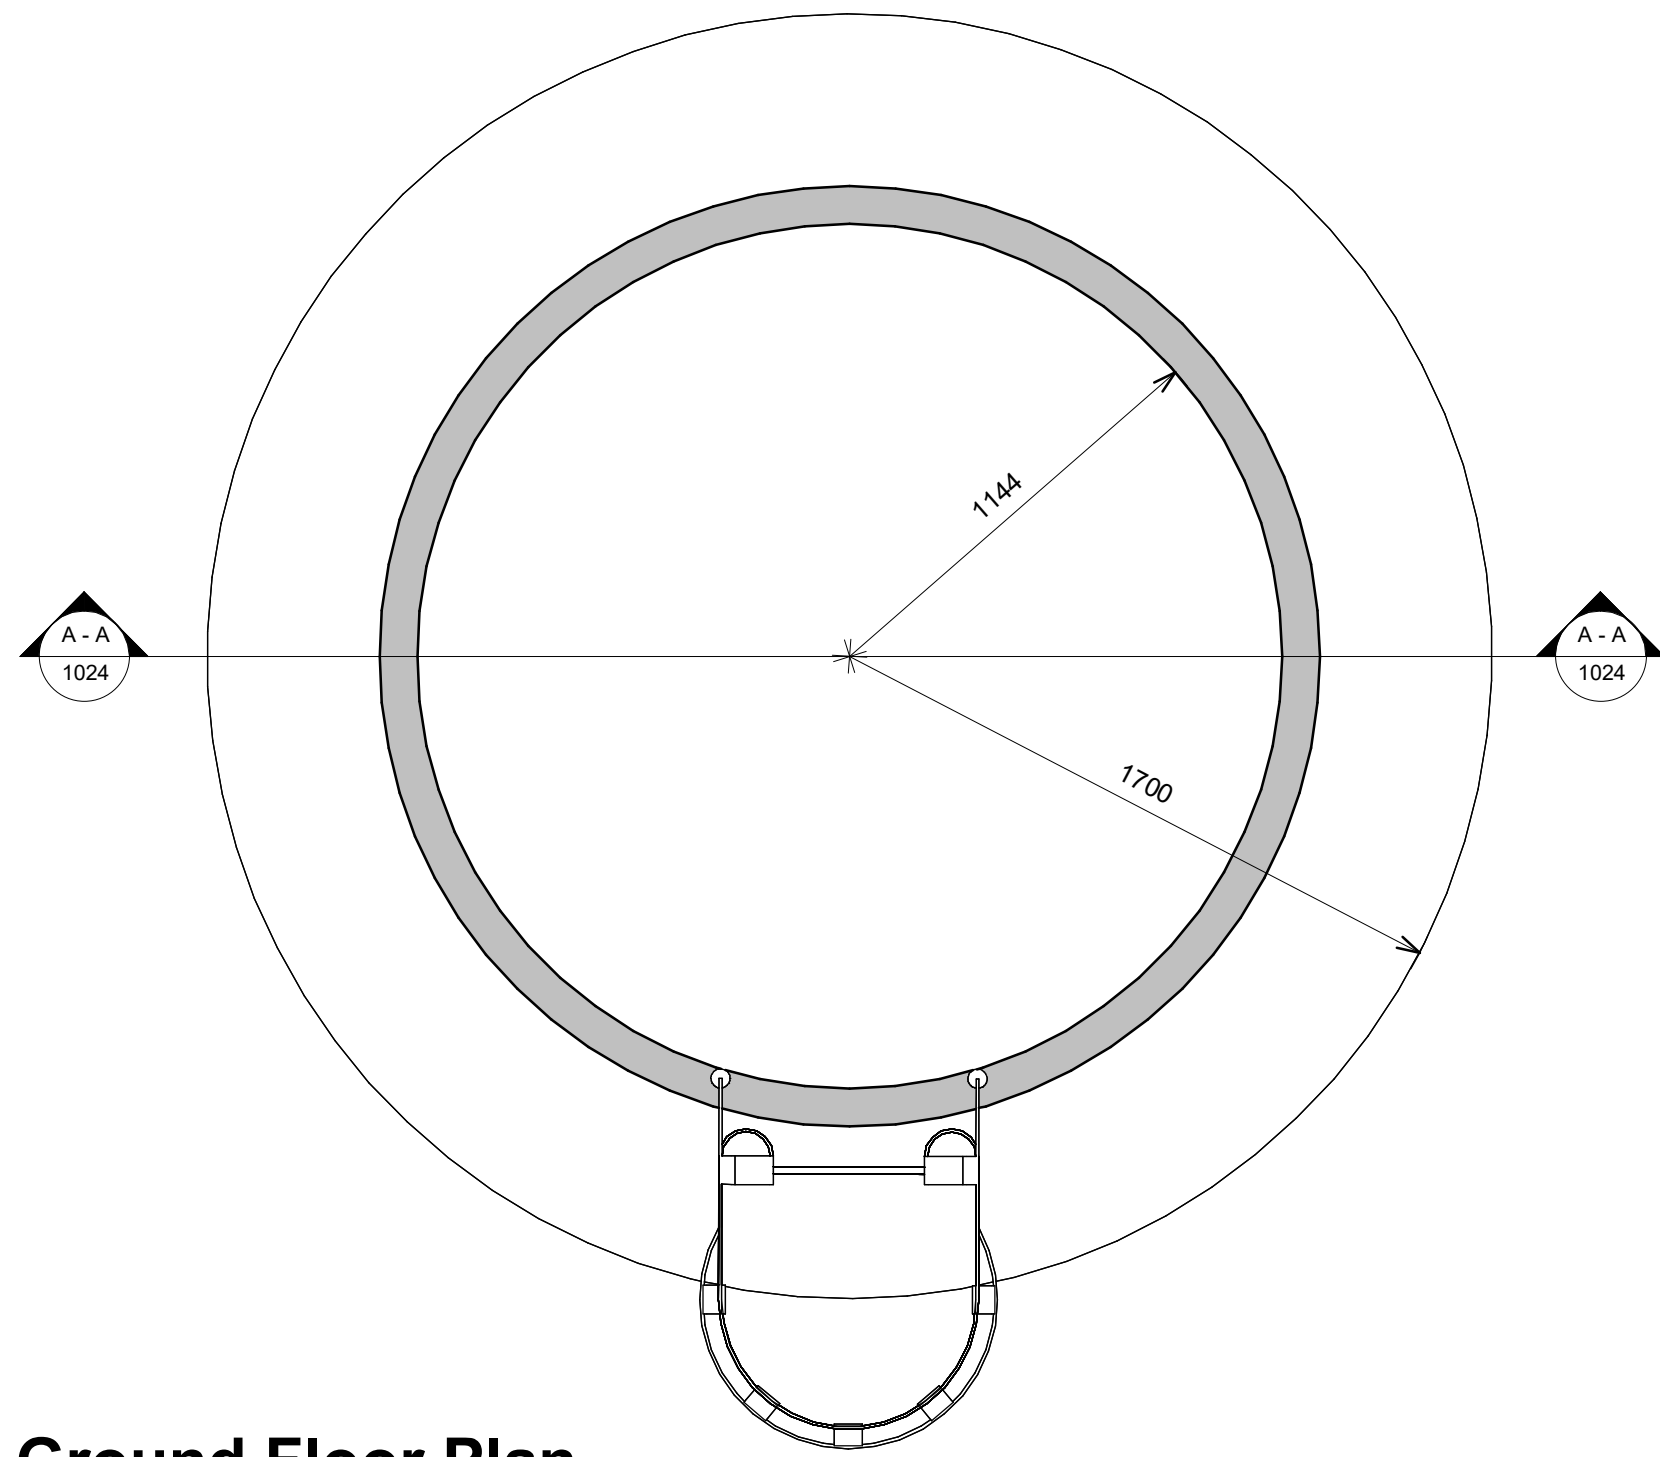


Ground Floor Plan
1 : 20

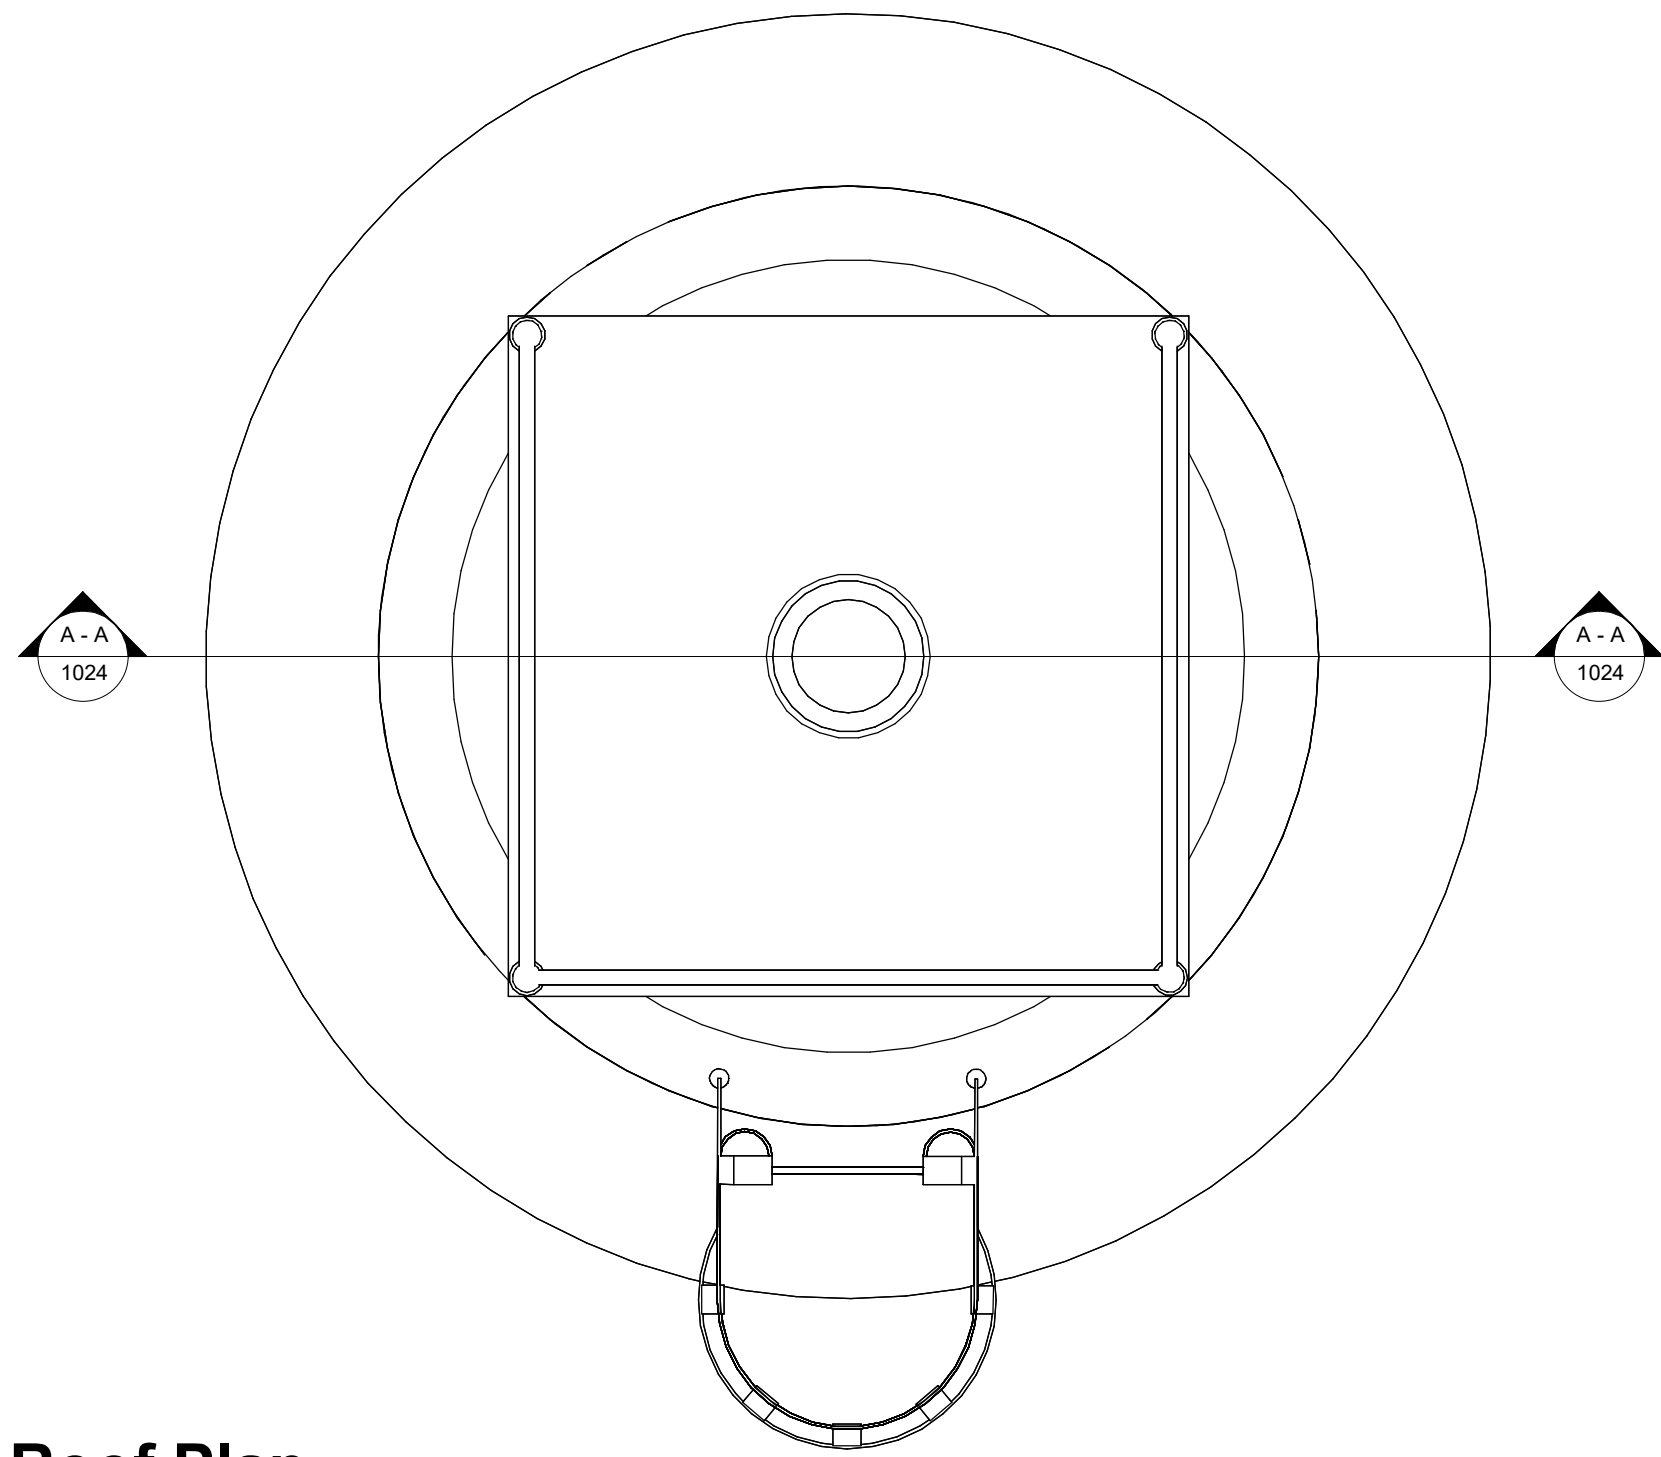


Roof Plan
1 : 20

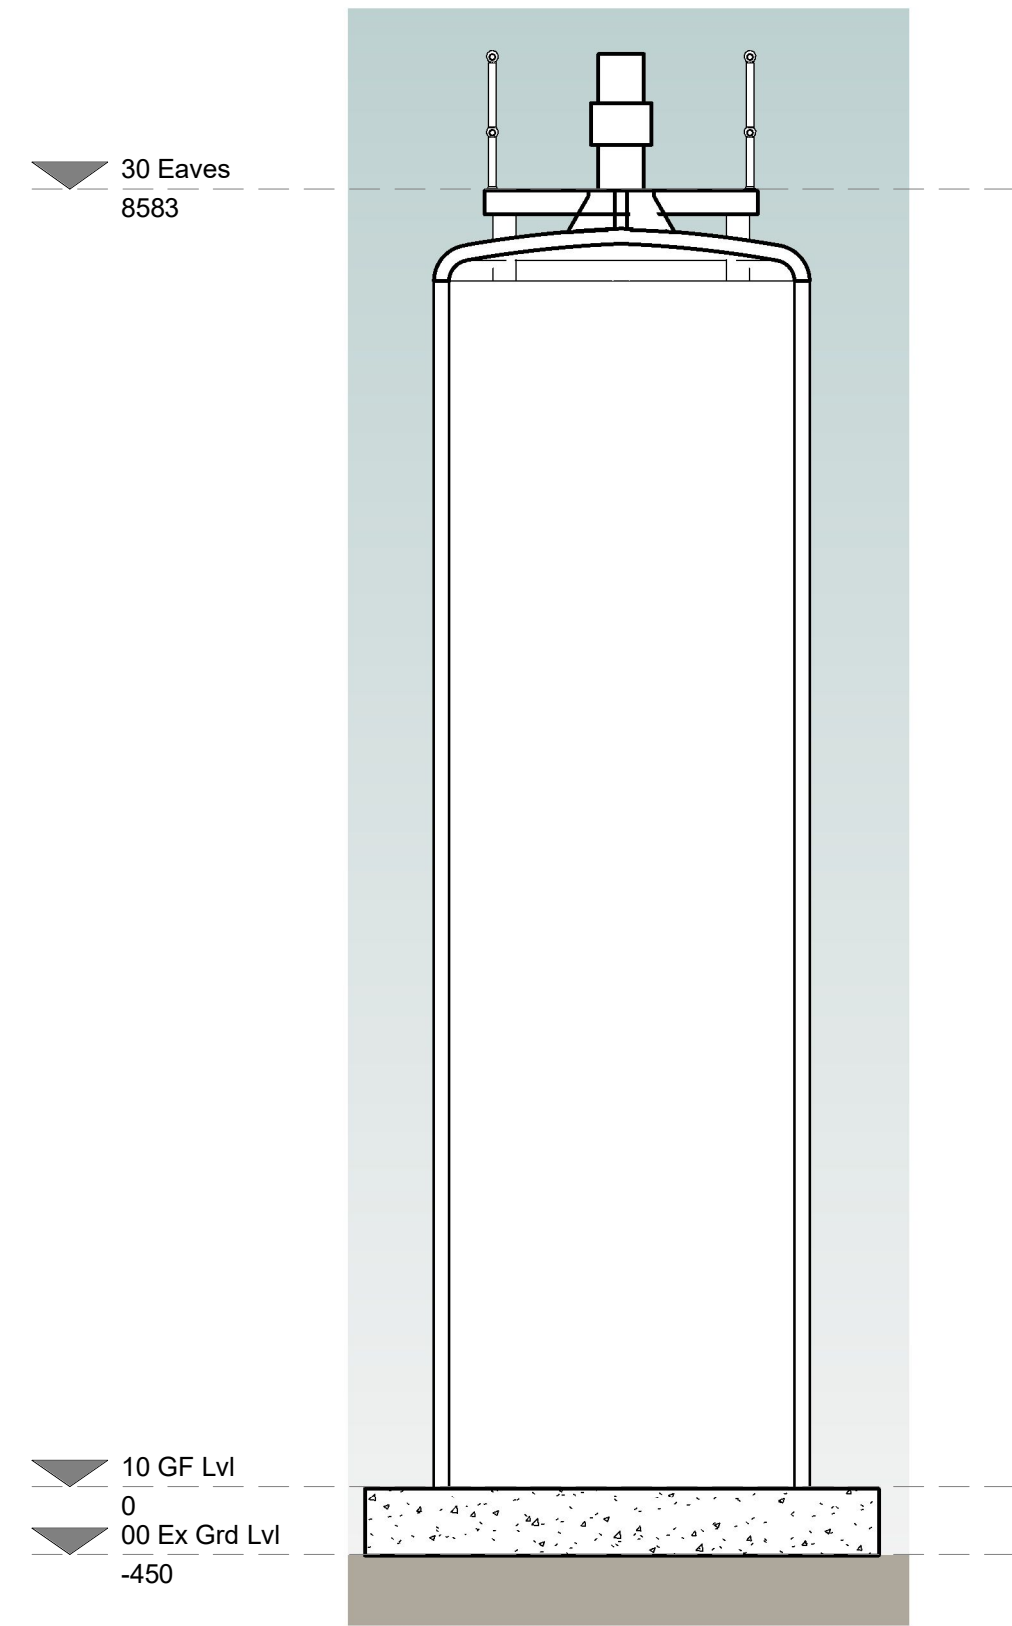


Section A - A
1 : 50

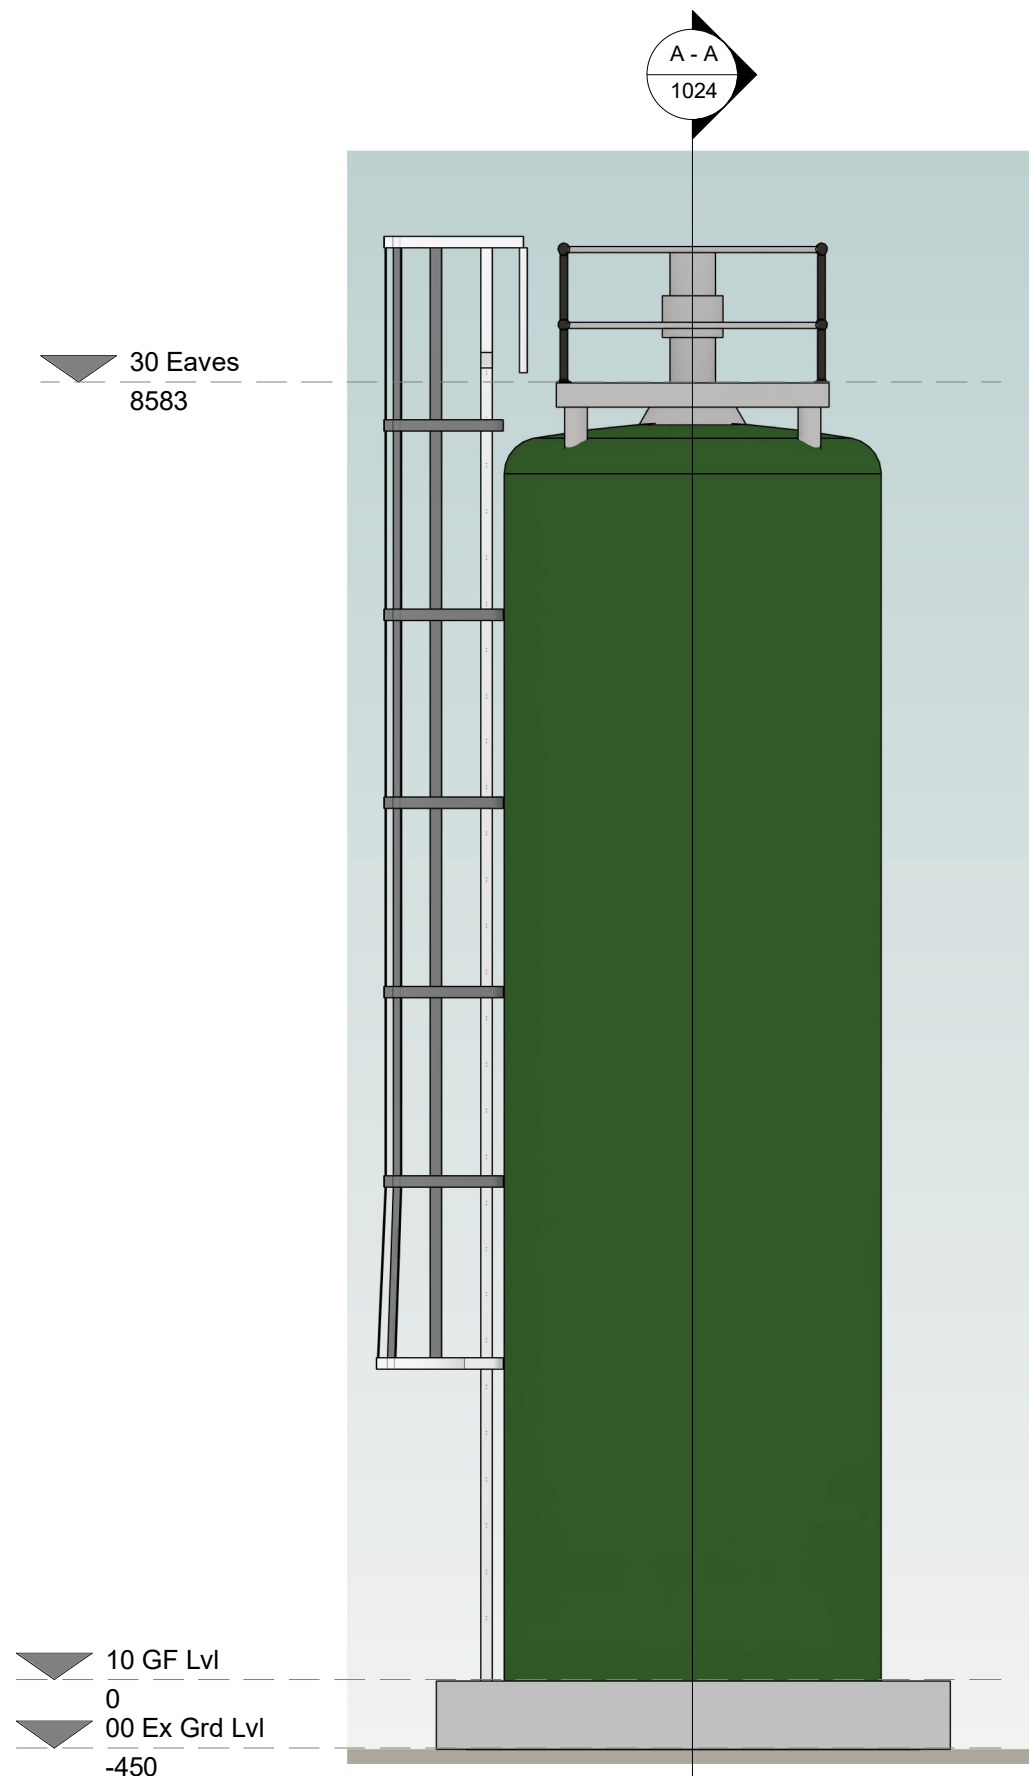


East Elevation
1 : 50

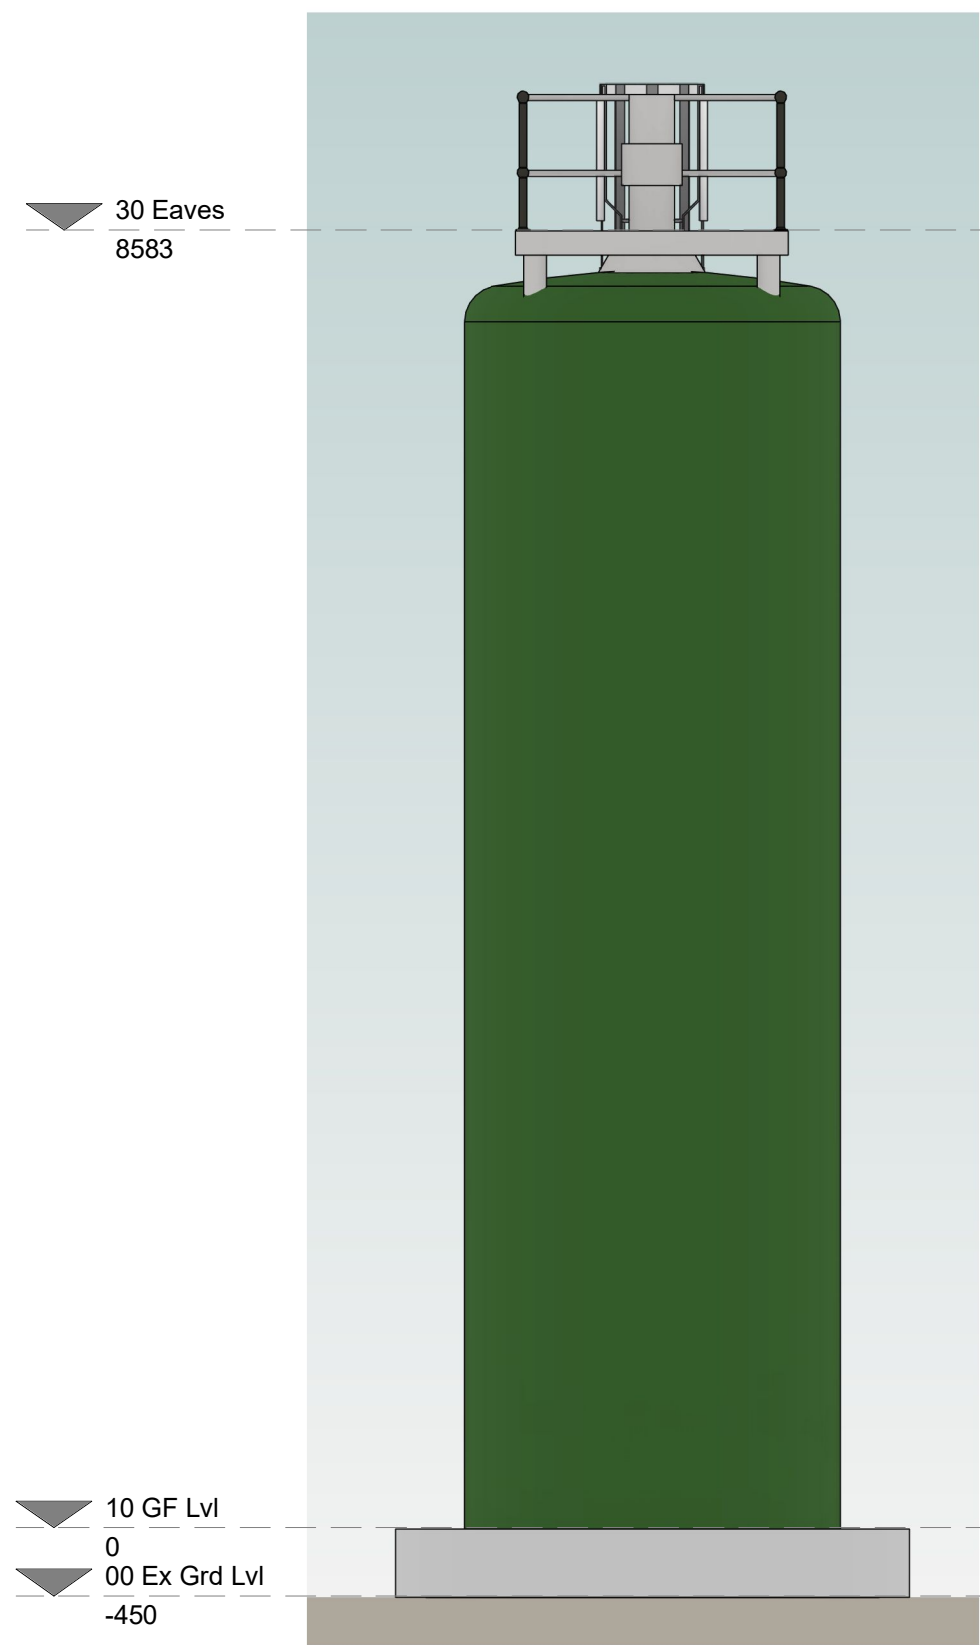


North Elevation
1 : 50

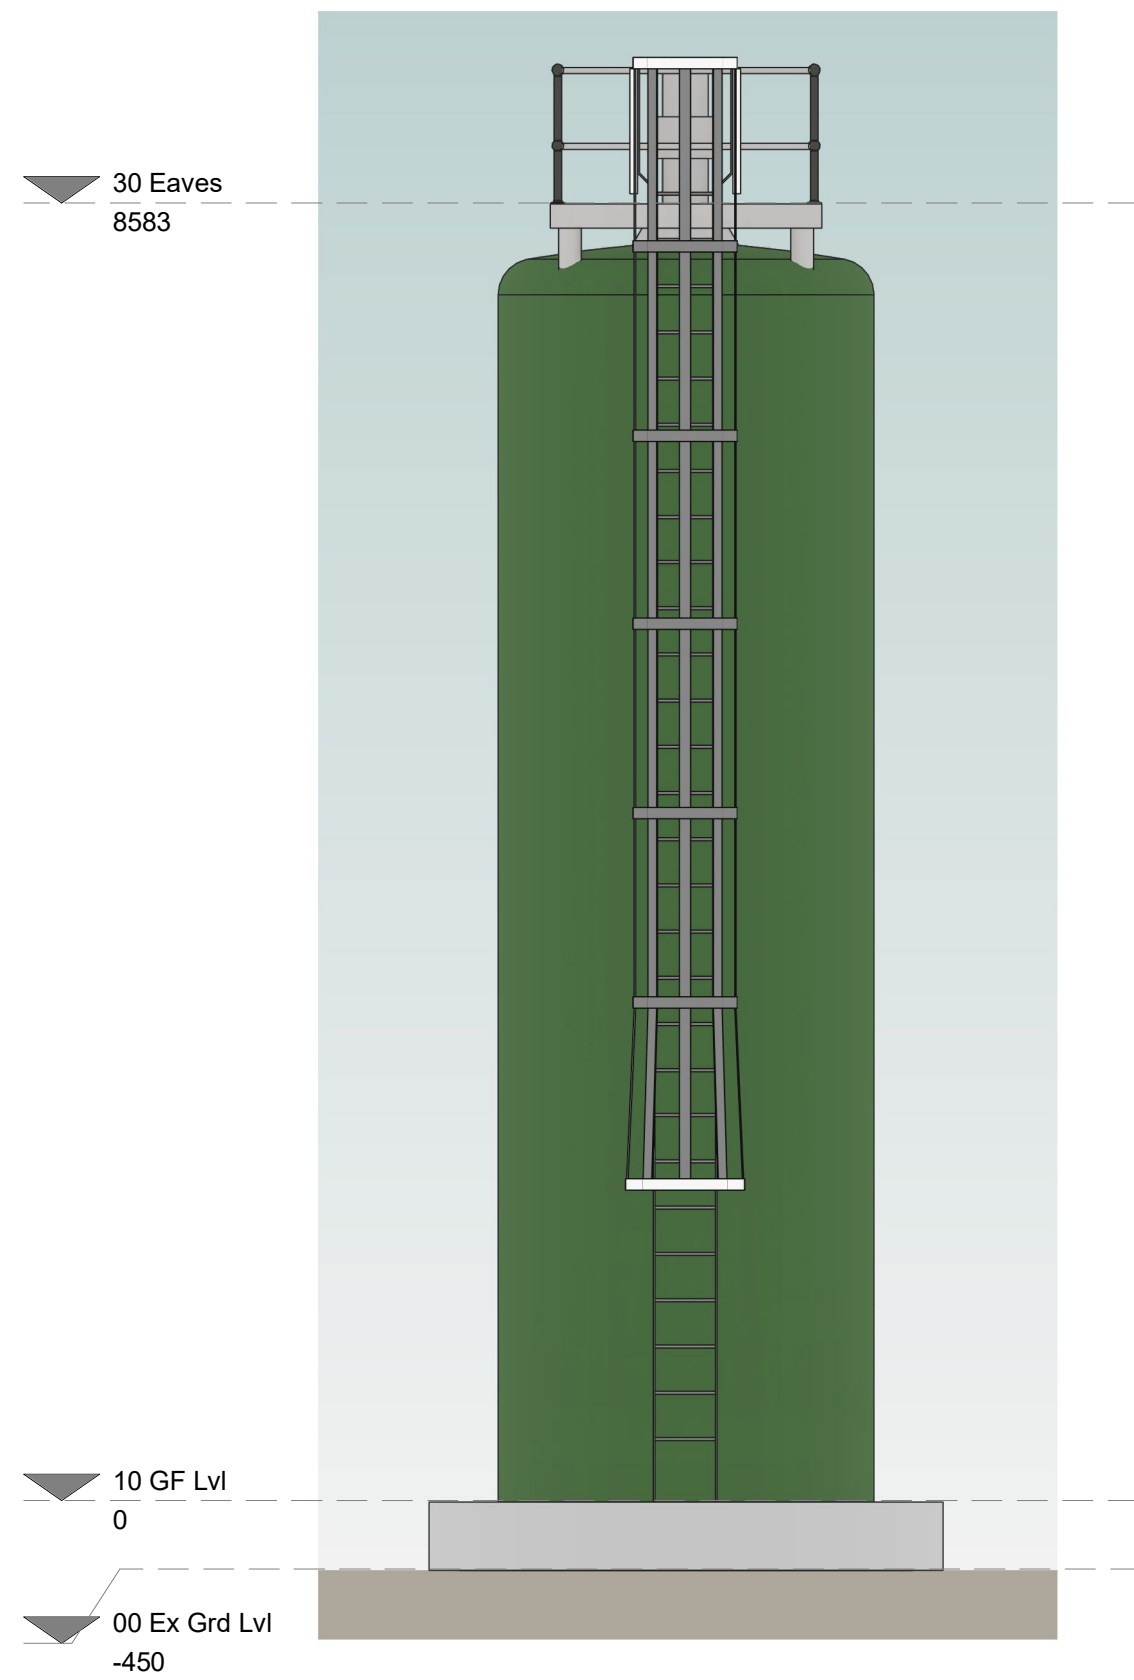

South Elevation
1 : 50

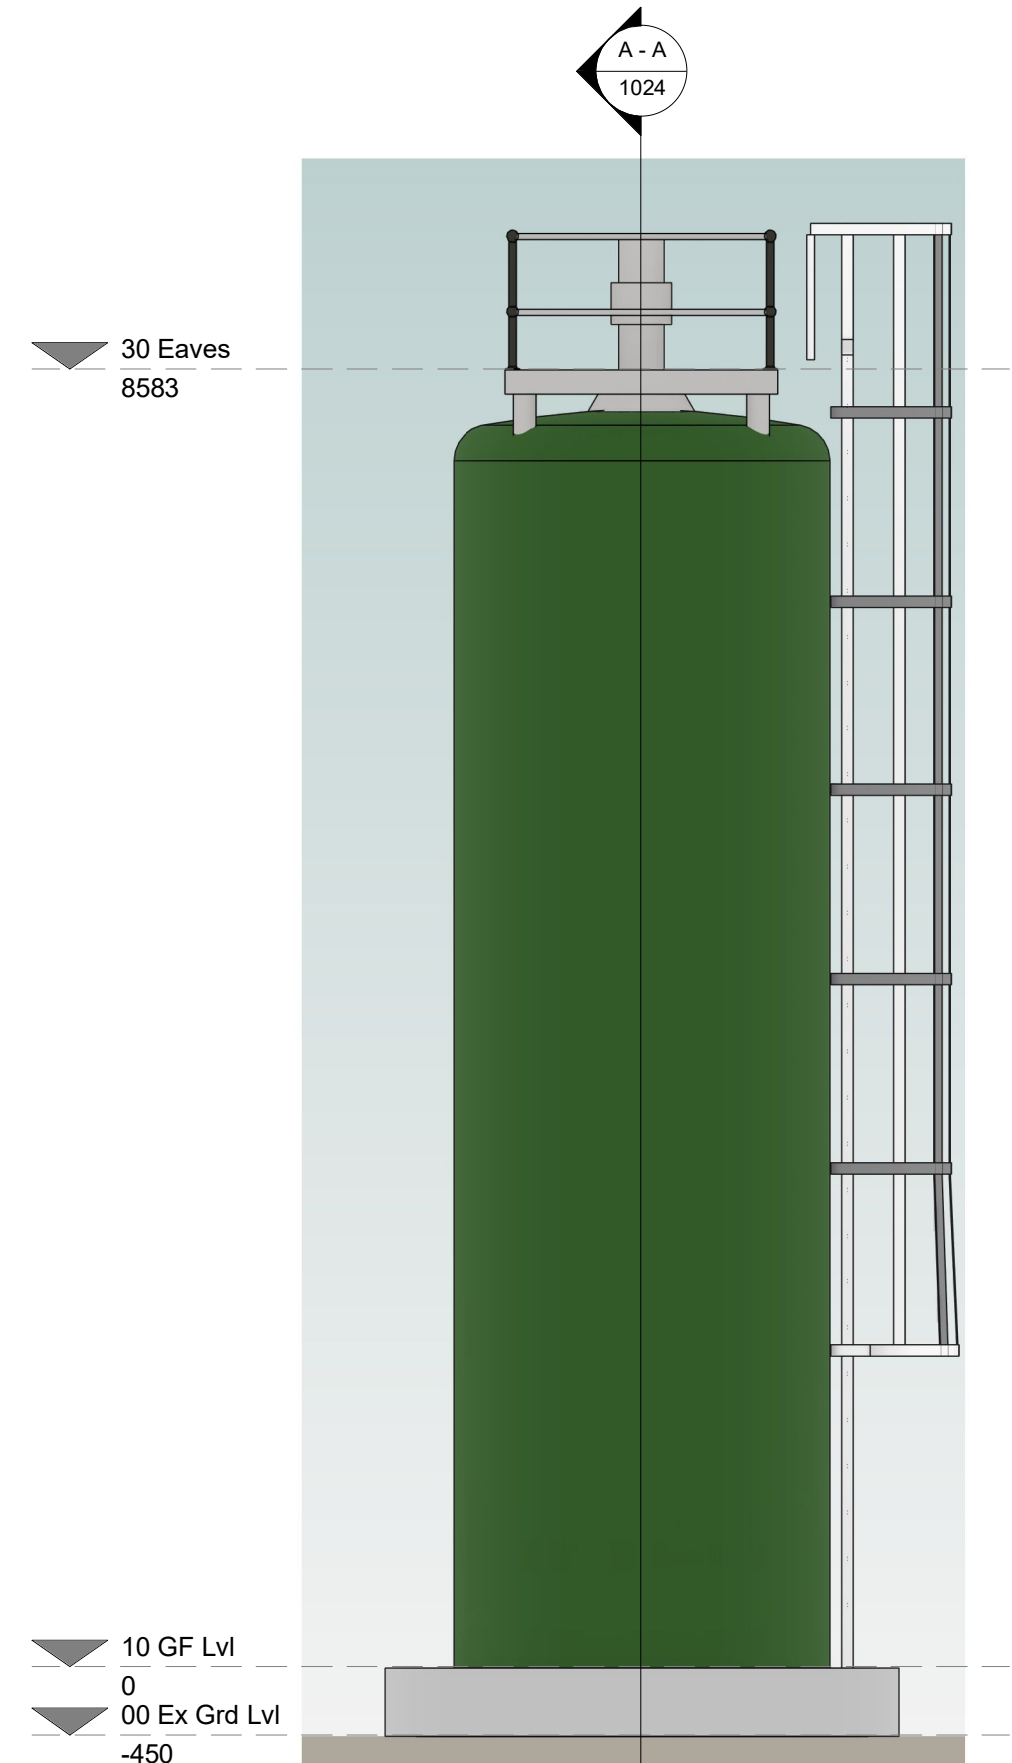


West Elevation
1 : 50

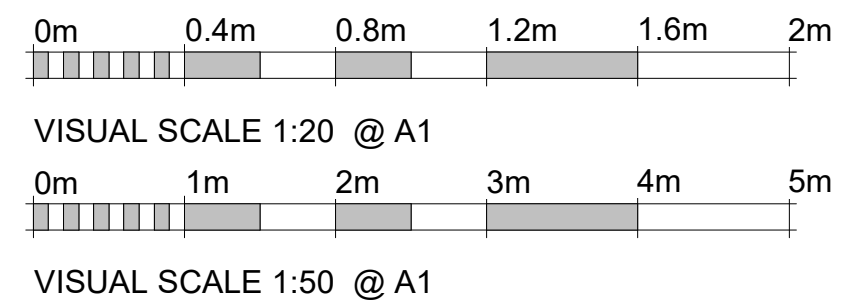

SAFETY, HEALTH AND ENVIRONMENTAL INFORMATION

Significant risks relating to the works of which this design relates are identified below:

Identified significant risks:

 

This drawing is to be used only for the purpose of the issue it was intended for.

For information relating to end use, maintenance, demolition, see Health & Safety files.

It is assumed that works will be undertaken by a competent Contractor to an approved method statement.

Legend / Notes

Rev	Date	Description	DR	CH
Status				Suitability



Contractor(s)



Project

AD Development

Drawing Title

Mixer Tanks - Plans, Section and Elevations as Proposed

Designed	HB	Signed	Date
Drawn	HAJB	Signed	Date
Checked	HB	Signed	Date
Approved	HB	Signed	Date

Scale(s)	As indicated @A1	ELR & Mileage
----------	------------------	---------------

Alternative Reference	Sheet
	of

Drawing Number	1024	Revision
29346		