



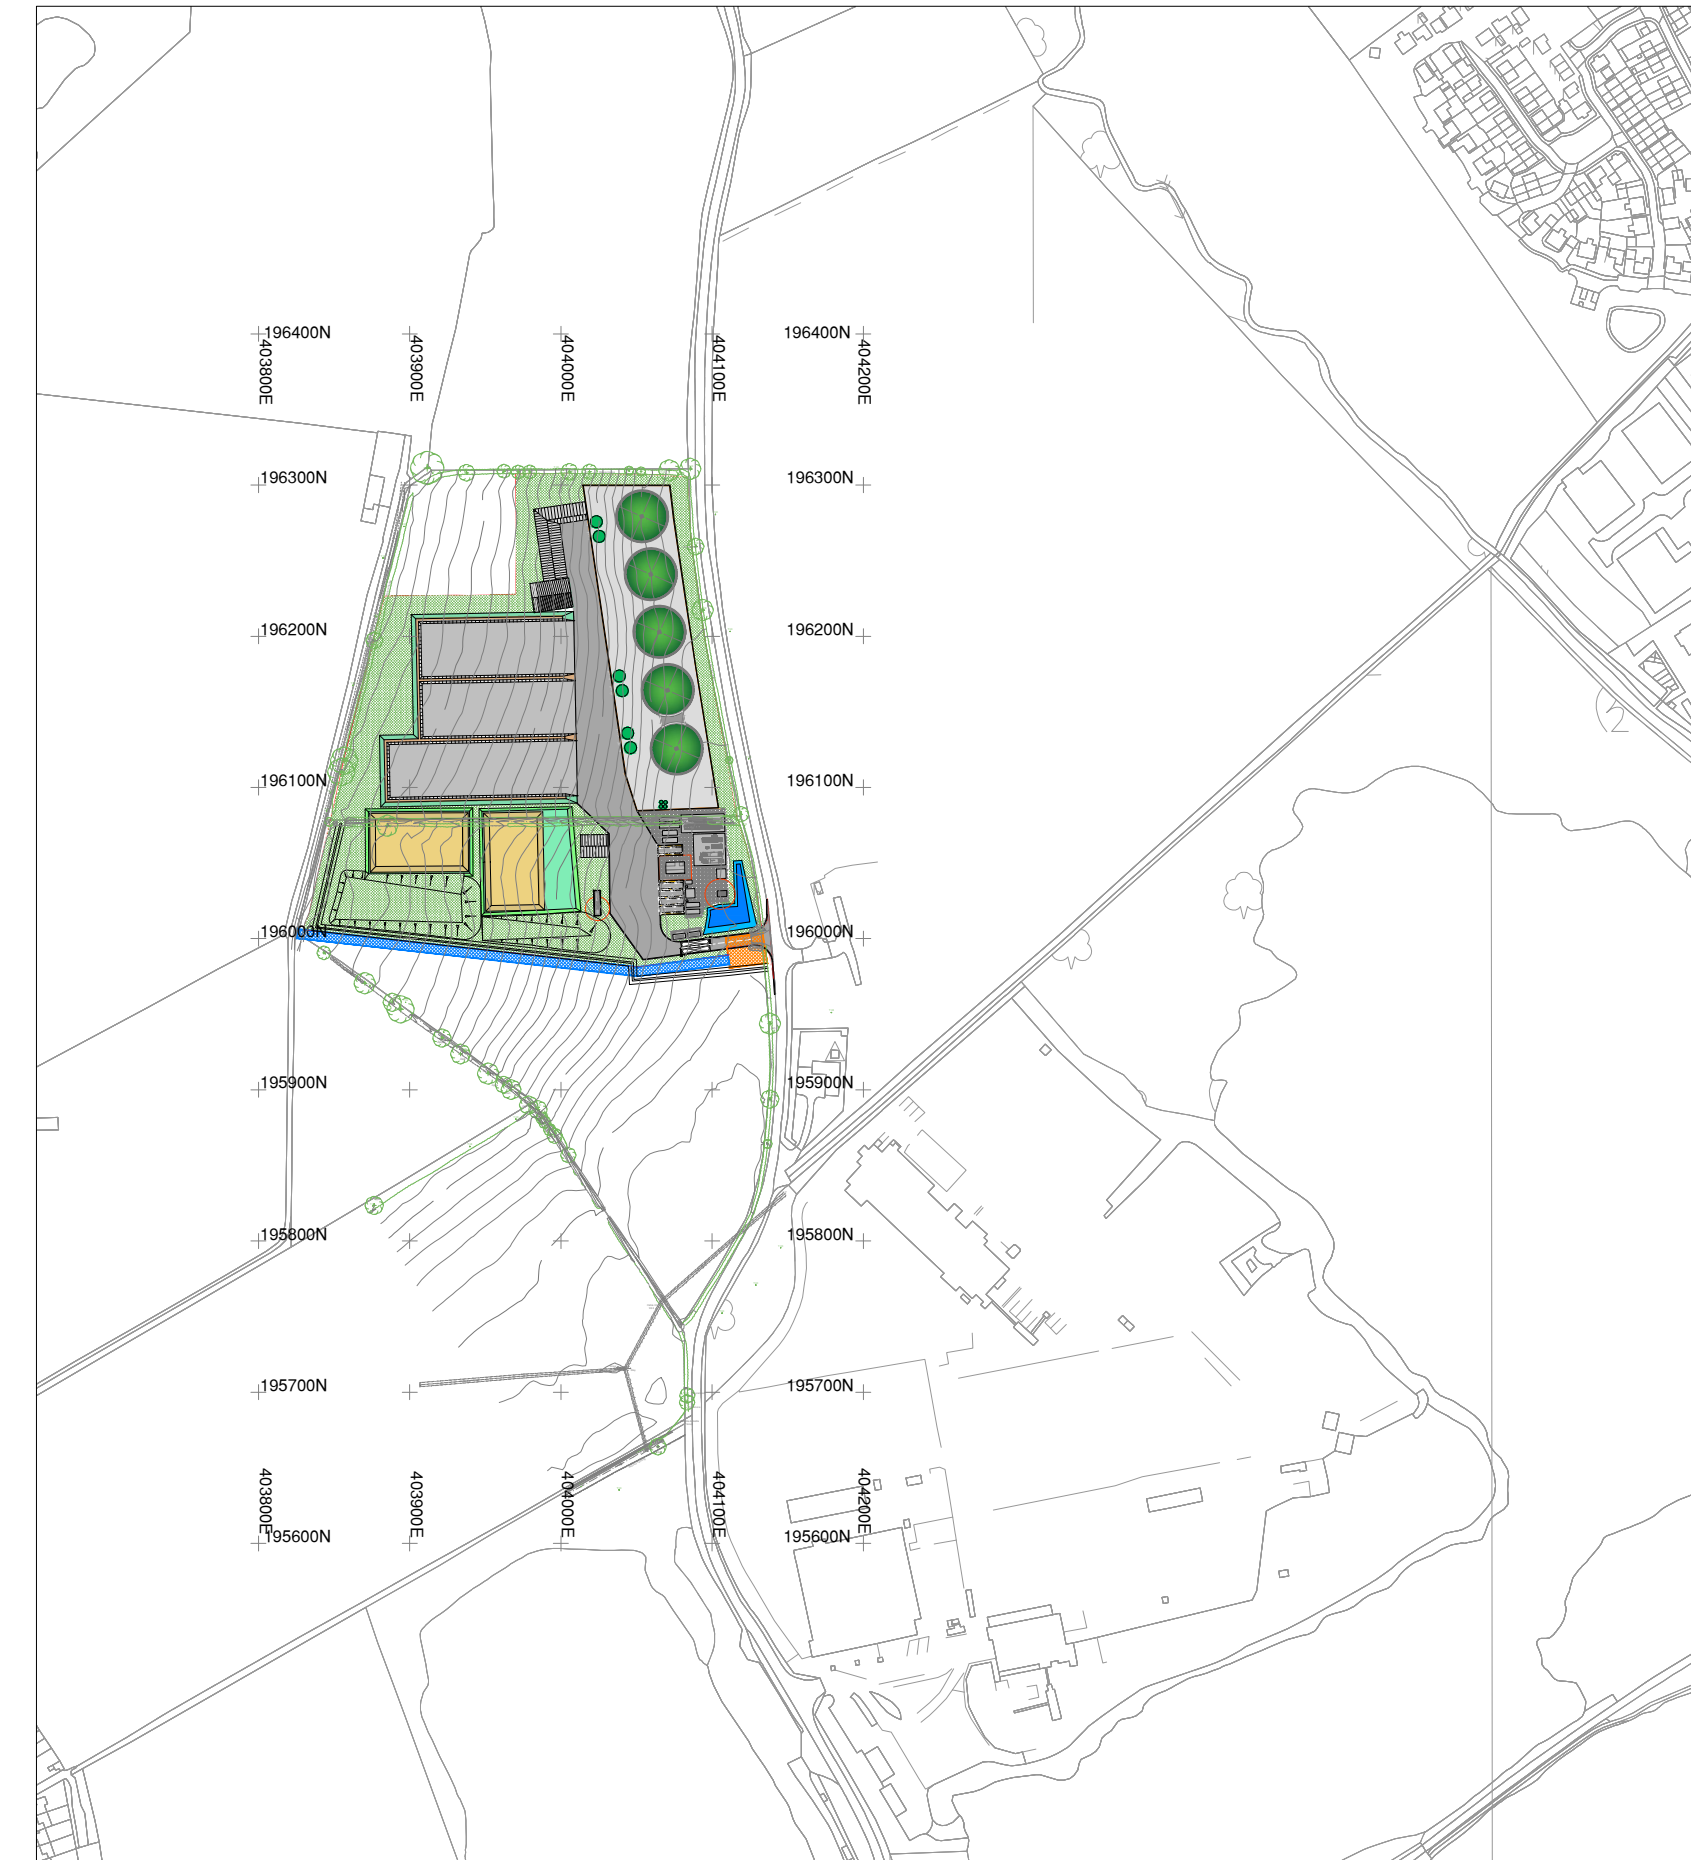

SITE LOCATION PLAN
Scale: 1:5000 @ A1

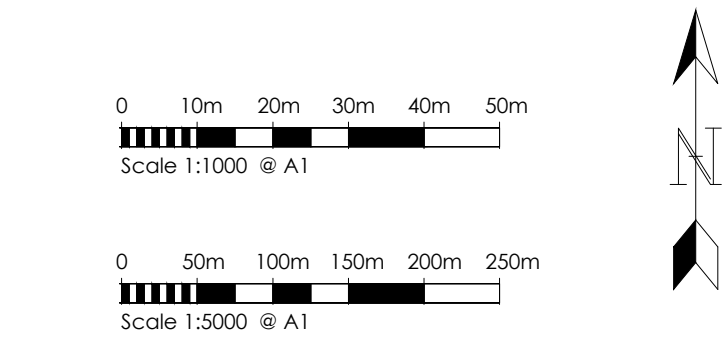

SITE PLAN
Scale: 1:1000 @ A1

NOT FOR CONSTRUCTION

NOTES:-


1. All dimensions must be checked on site and not scaled from this drawing.
2. The Contractor shall make a survey of the site and shall be responsible for obtaining all dimensions and levels necessary for the proper fabrication of the structure as indicated.
3. All levels shown on this drawing are relative to Agreed Topographic survey
4. This drawing is to be read in conjunction with 29419/100 Series Drawings.
5. All existing invert levels are to be confirmed by contractor prior to construction. Connection subject to approval.

Site Red Line Boundary (6.99Ha)

F	24/03/23	Issued For Approval	JHC	JHC
E	08/12/22	Hatched Plan	JHC	JHC
D	30/11/22	Layout update	JHC	JHC
C	02/11/22	Redline & Entrance Update	JHC	JHC
B	28/10/22	Redline Update	JHC	JHC
A	04/10/22	Concept Layout	JHC	JHC

Rev Date Description DR CH

© copyright

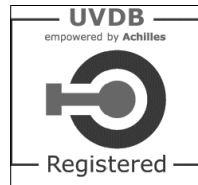

GGP CONSULT

CONSULTING ENGINEERS
PROJECT MANAGEMENT

2 Hallam Road
Priory Park East
HULL HU4 7DY
United Kingdom

Telephone (+44) 01482 627963
Fax (+44) 01482 641736
Email info@ggpconsult.co.uk



Job Title
AD Plant.
Ashton Keynes

Drawing Title
Site Layout Plan.

Status
Planning

Scale
As Noted @ A1

Date
Oct '22

Drawn By
J. Collins

Checked
JHC

Approved
JHC

Orig. No.
29419/P/101

Rev
F