




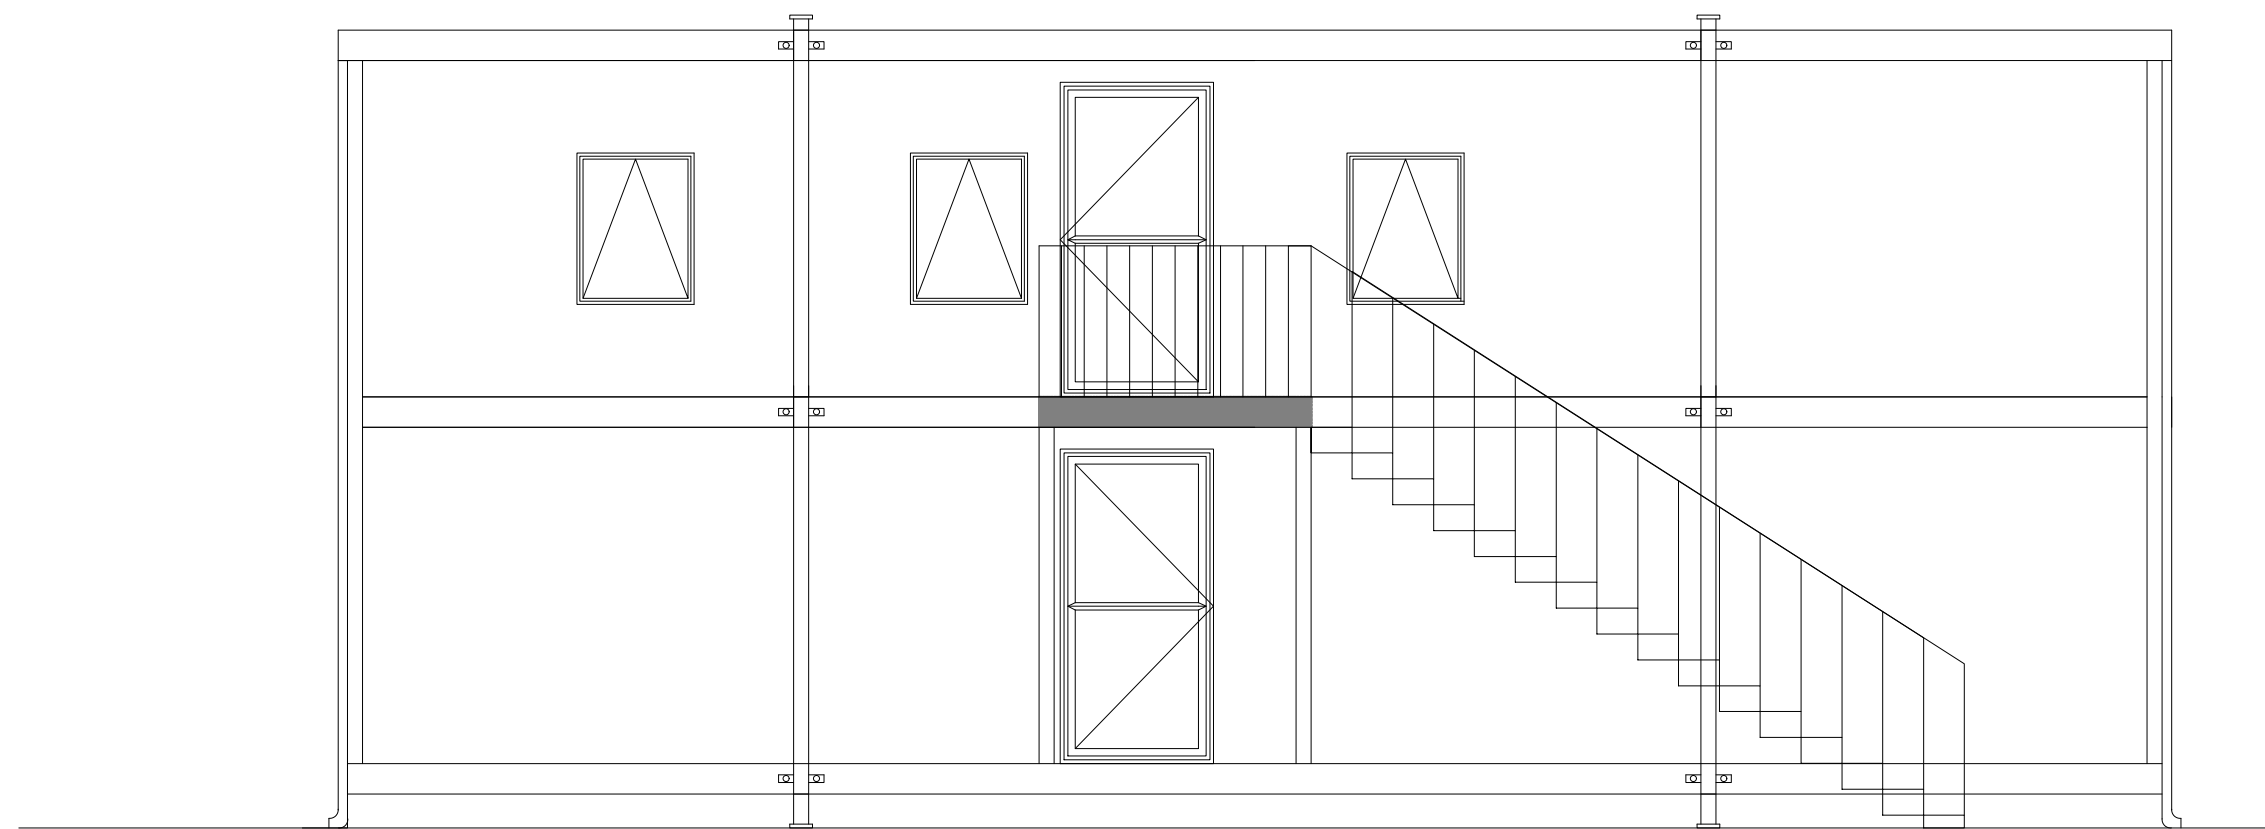


SPOKE CABIN 1
PROPOSED FRONT ELEVATION
SCALE 1:50 @ A1

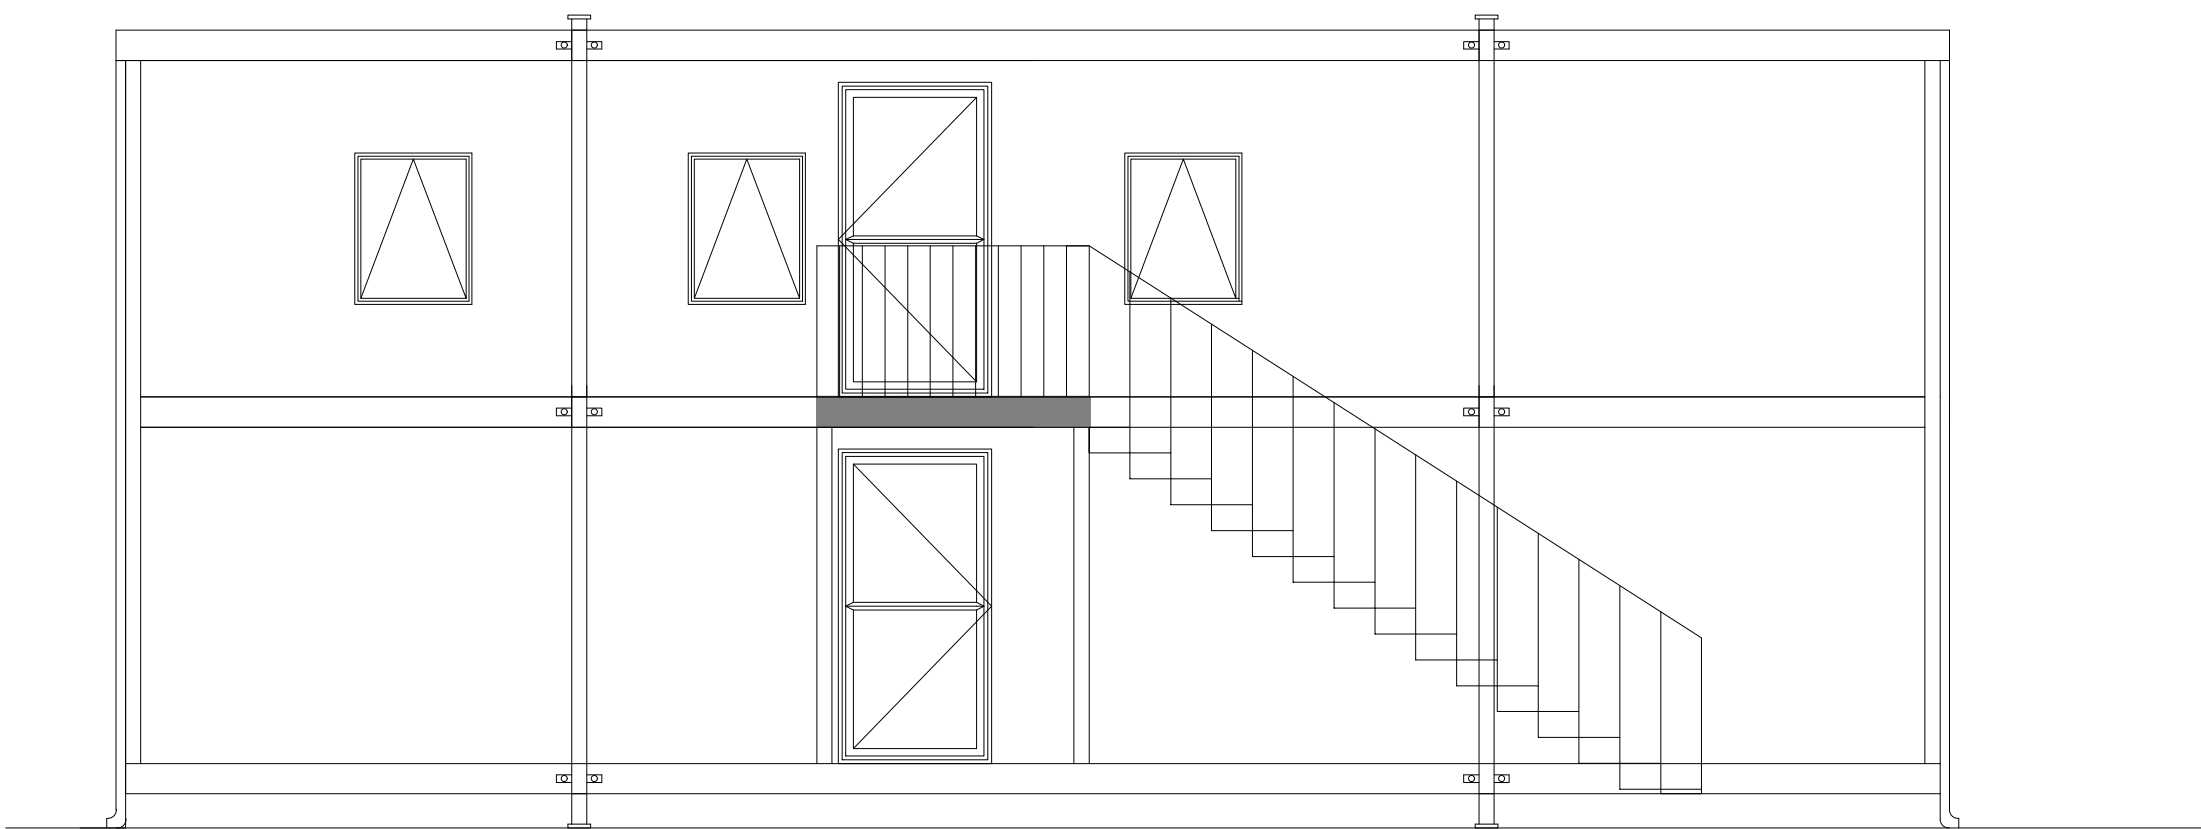



SPOKE CABIN 2
PROPOSED FRONT ELEVATION
SCALE 1:50 @ A1

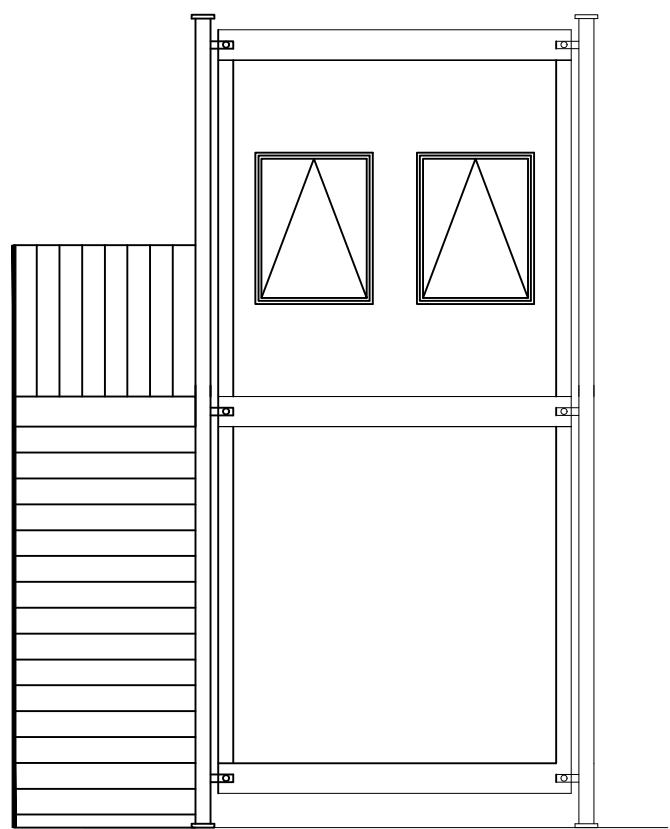


SPOKE CABIN 1
PROPOSED SIDE ELEVATION
SCALE 1:50 @ A1

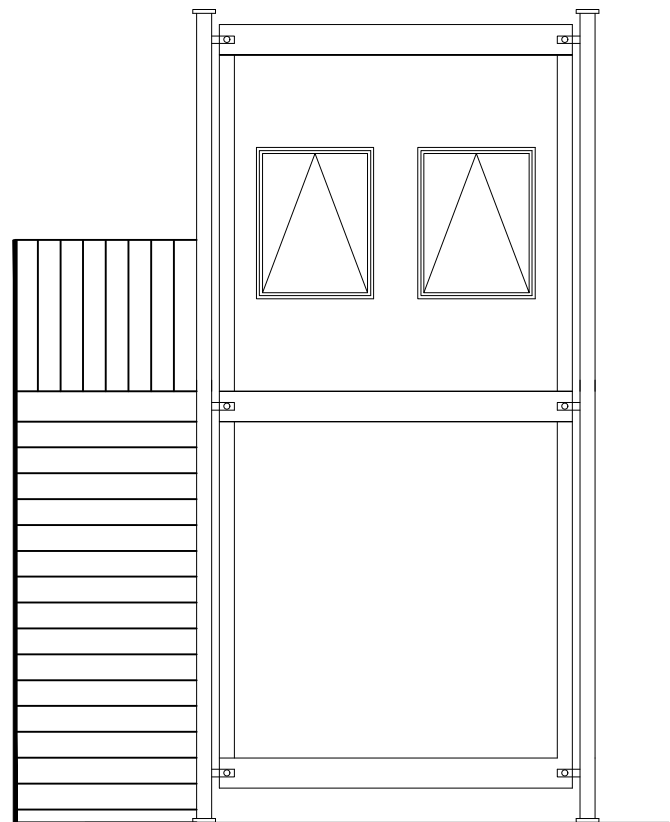

SPOKE CABIN 2
PROPOSED SIDE ELEVATION
SCALE 1:50 @ A1

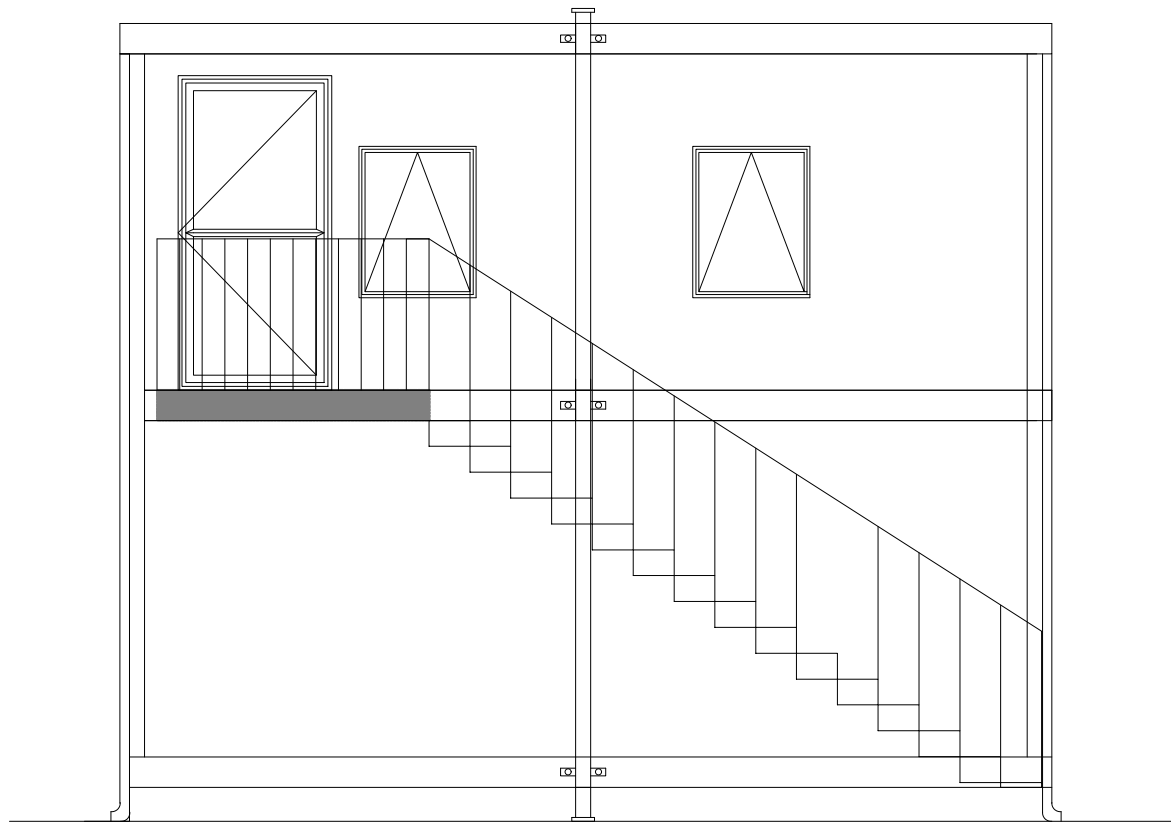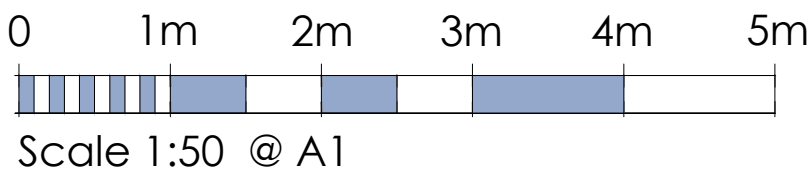

HUB CABIN 3
PROPOSED FRONT ELEVATION
SCALE 1:50 @ A1

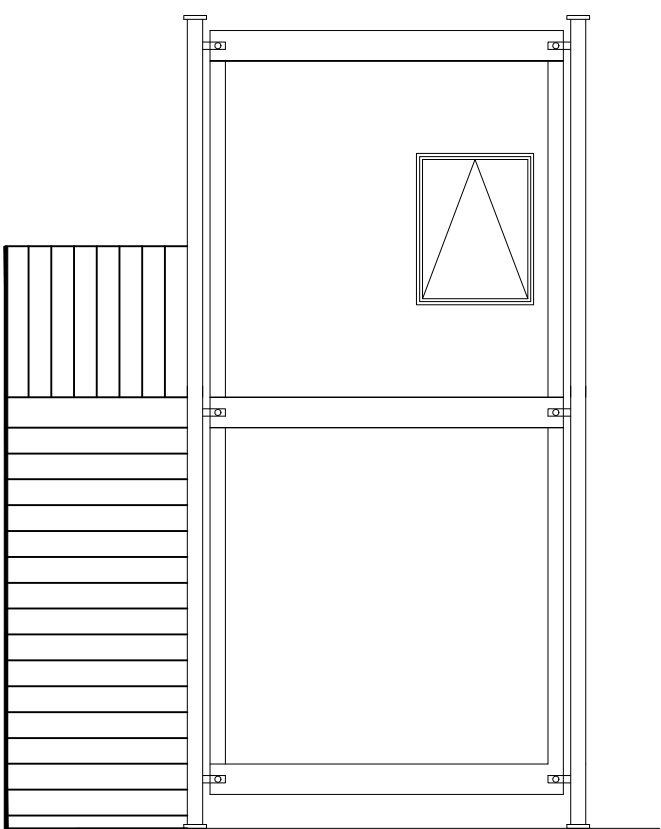


HUB CABIN 3
PROPOSED SIDE ELEVATION
SCALE 1:50 @ A1

- NOTES:-
1. All dimensions must be checked on site and not scaled from this drawing.
 2. The Contractor shall make a survey of the site and shall be responsible for obtaining all dimensions and levels necessary for the proper fabrication of the structure as indicated.
 3. All levels shown on this drawing are relative to Agreed Datum
 4. This drawing is to be read in conjunction with 29419/100 Series Drawings.
 5. All existing invert levels are to be confirmed by contractor prior to construction. Connection subject to approval.

B	09/05/23	Scale Bar Added	WP	JPC
A	05/04/23	Issued For Planning	WP	JPC

Rev	Date	Description	DR	CH
-----	------	-------------	----	----

© copyright

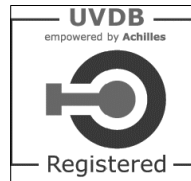

CONSULTING ENGINEERS
PROJECT MANAGEMENT

2 Hallam Road
Priory Park East
HULL HU4 7DY
United Kingdom

Telephone(+44) 01482 627963
Fax (+44) 01482 641736
Email info@ggpconsult.co.uk

Client



Job Title
AD Plant.
Ashton Keynes

Drawing Title
WELFARE OFFICE EXTERNAL
LAYOUT

Status
Planning

Scale
1:50 @ A1

Date
Apr' '23

Drawn By
W. Brown

Checked
J.H.C

Approved
J.H.C

Drw. No.	Rev
29419/P/116	B

NOT FOR CONSTRUCTION