


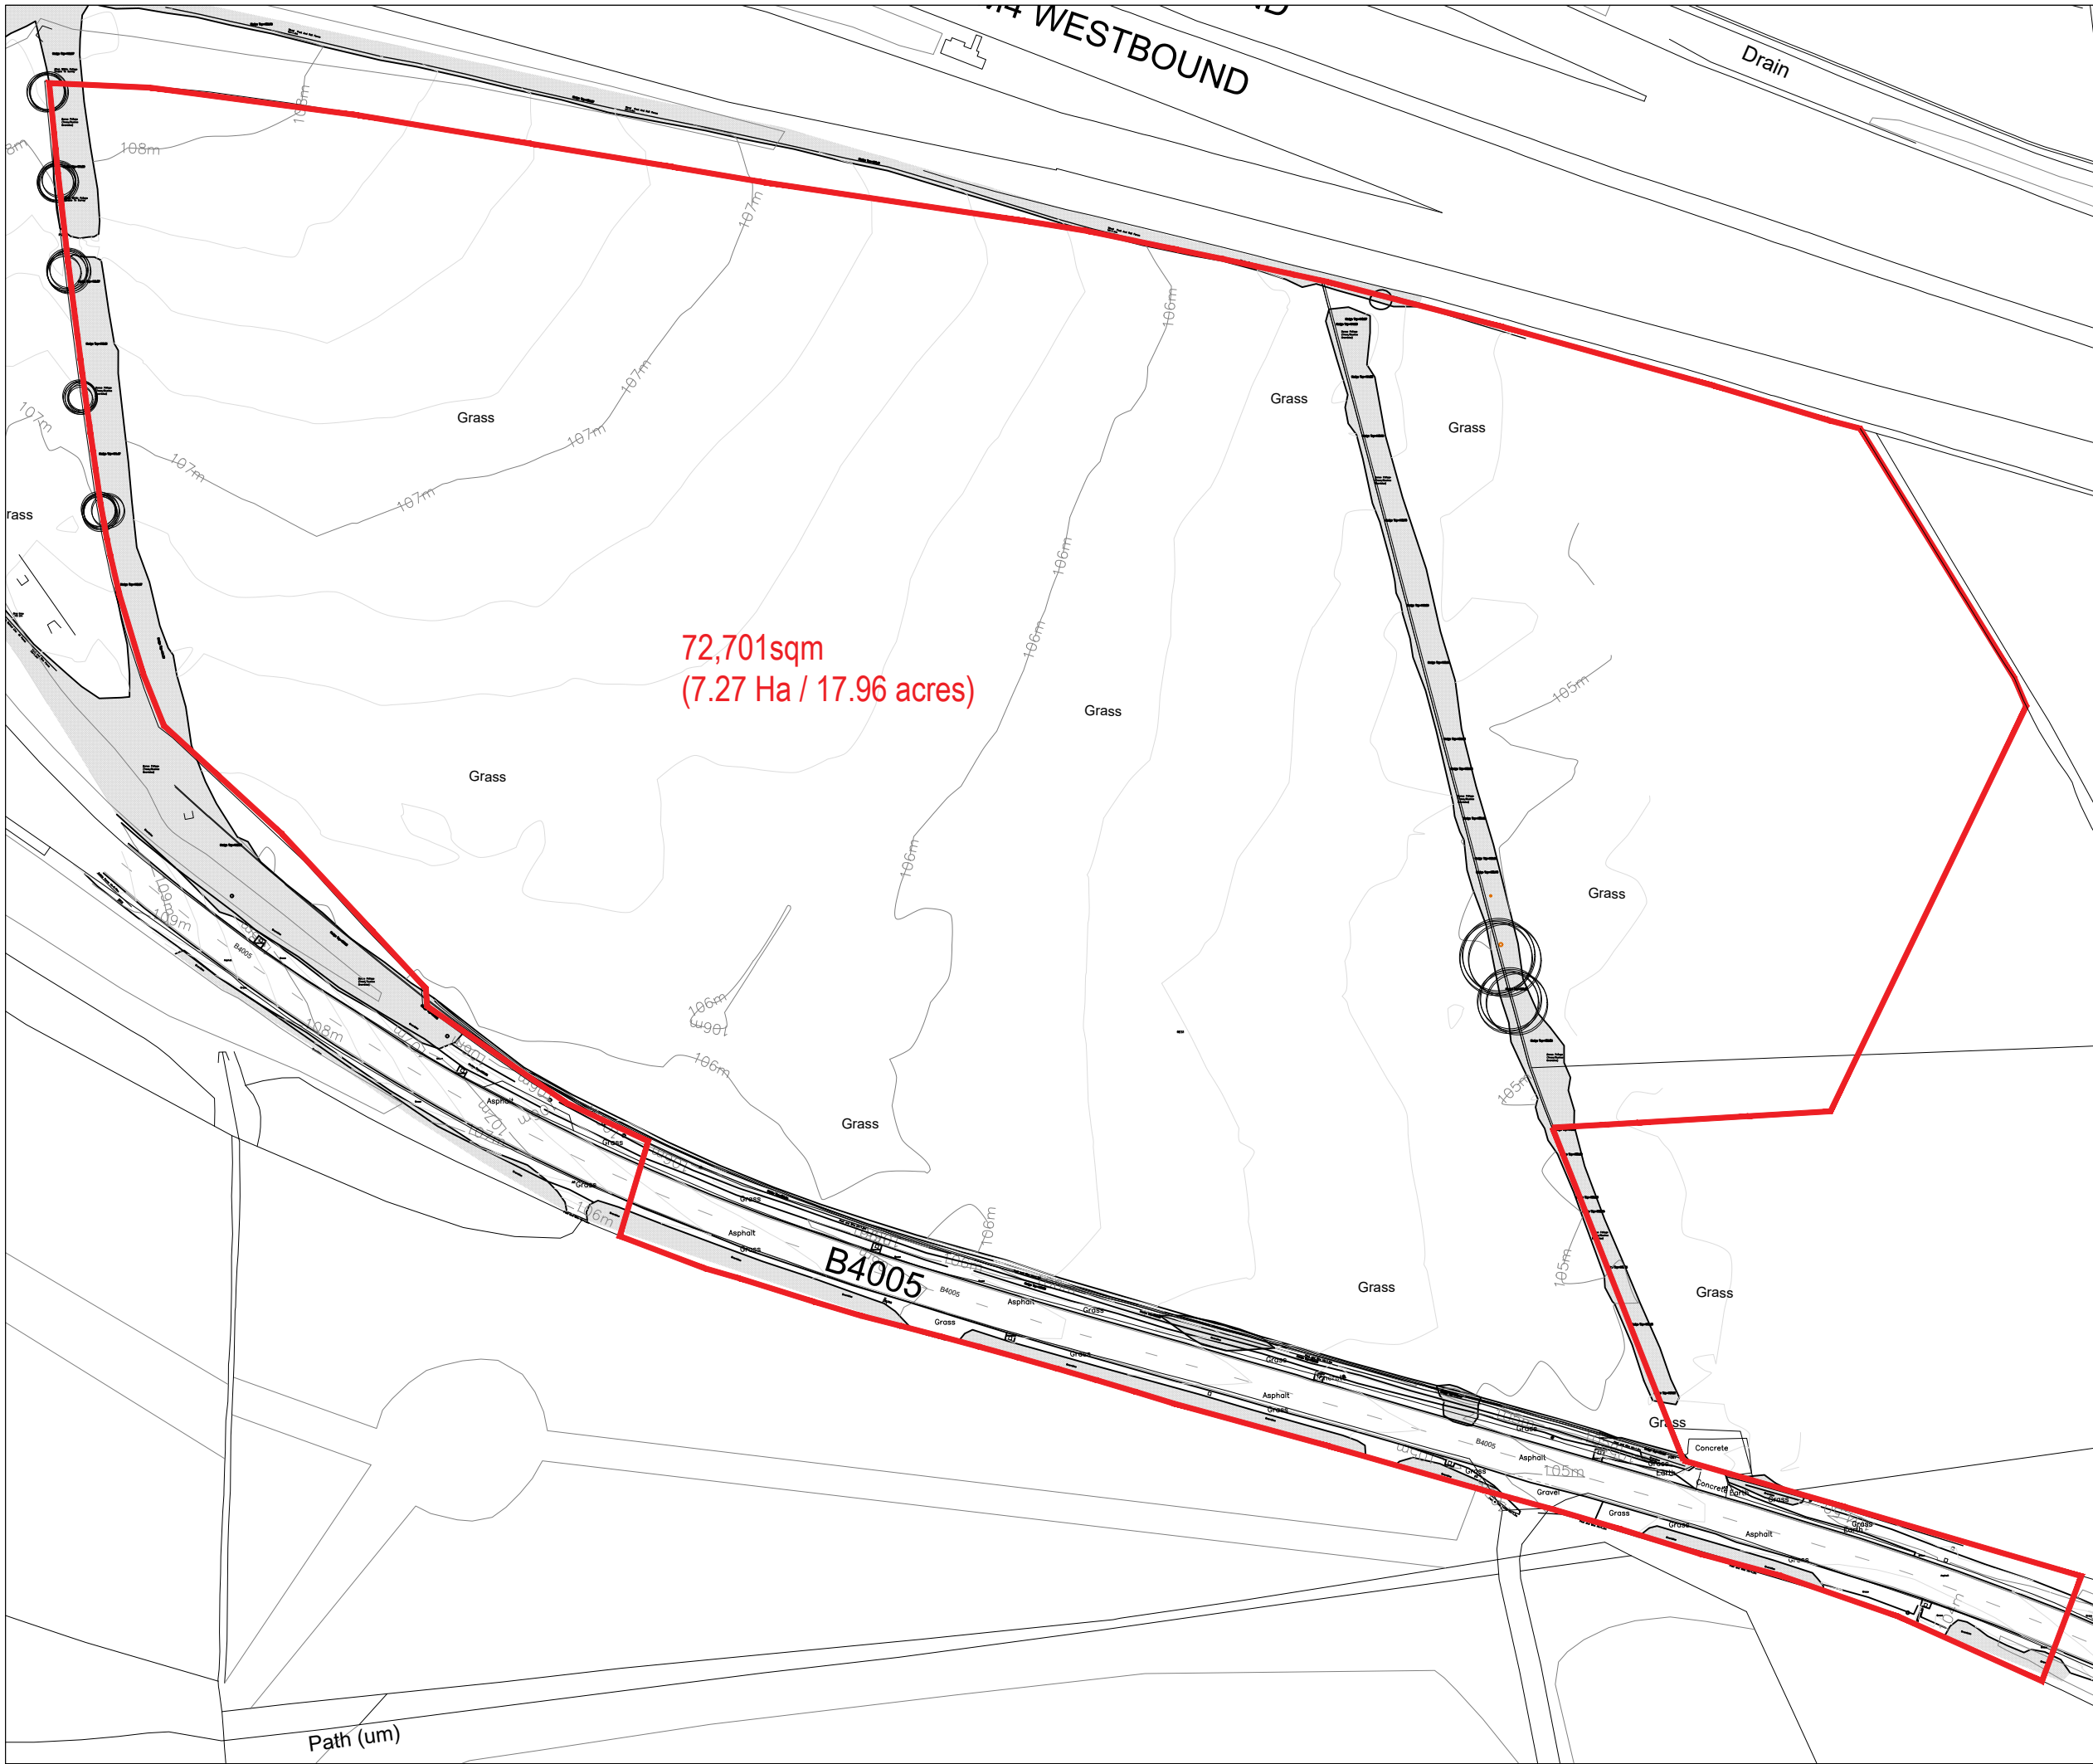


### GENERAL NOTES

1. ALL DIMENSIONS ARE IN MILLIMETRES UNLESS OTHERWISE STATED
2. ALL LEVELS ARE IN METRES UNLESS OTHERWISE STATED
3. DIMENSIONS ARE NOT TO BE SCALED FROM THE DRAWING
4. ALL WORK TO BE CARRIED OUT IN ACCORDANCE WITH THE CURRENT EDITION OF THE BUILDING REGULATIONS 1991 (INCLUDING AMENDMENTS) AND ALL RELEVANT BRITISH STANDARDS/CODES OF PRACTICE
5. CONTRACTOR IS RESPONSIBLE FOR THE CORRECT SETTING OUT OF THE WORKS ON SITE, ALL DIMENSIONS TO BE CHECKED PRIOR TO FABRICATION OF MATERIALS
6. THIS DRAWING IS TO BE READ IN CONJUNCTION WITH ALL RELEVANT DRAWINGS AND SPECIFICATIONS



— SITE BOUNDARY (PLANNING)

■ DENSE FOLIAGE

 

|     |                                  |          |    |     |      |
|-----|----------------------------------|----------|----|-----|------|
| E   | Detail added to eastern boundary | 14/10/23 | TS | TS  | TS   |
| D   | Withdraw boundary hedge          | 04/10/23 | EC | TS  | TS   |
| C   | Red line updated                 | 30/08/23 | EC | TS  | TS   |
| B   | Red line updated                 | 25/07/23 | TS | TS  | TS   |
| A   | Issue for Information            | 25/07/23 | TS | TS  | TS   |
| REV | DESCRIPTION                      | DATE     | BY | CHK | APRV |



MOTO HOSPITALITY

SWINDON SERVICES  
EXISTING SITE PLAN

PLANNING

|                |    |  |         |          |
|----------------|----|--|---------|----------|
| DRAWING STATUS |    |  |         |          |
| DRAWN          | EC |  | CHECKED | EC       |
| APPROVED       | TS |  | DATE    | MAY 2023 |

1:1250  
SCALE

M49\_002  
DRAWING NUMBER

E  
REV