




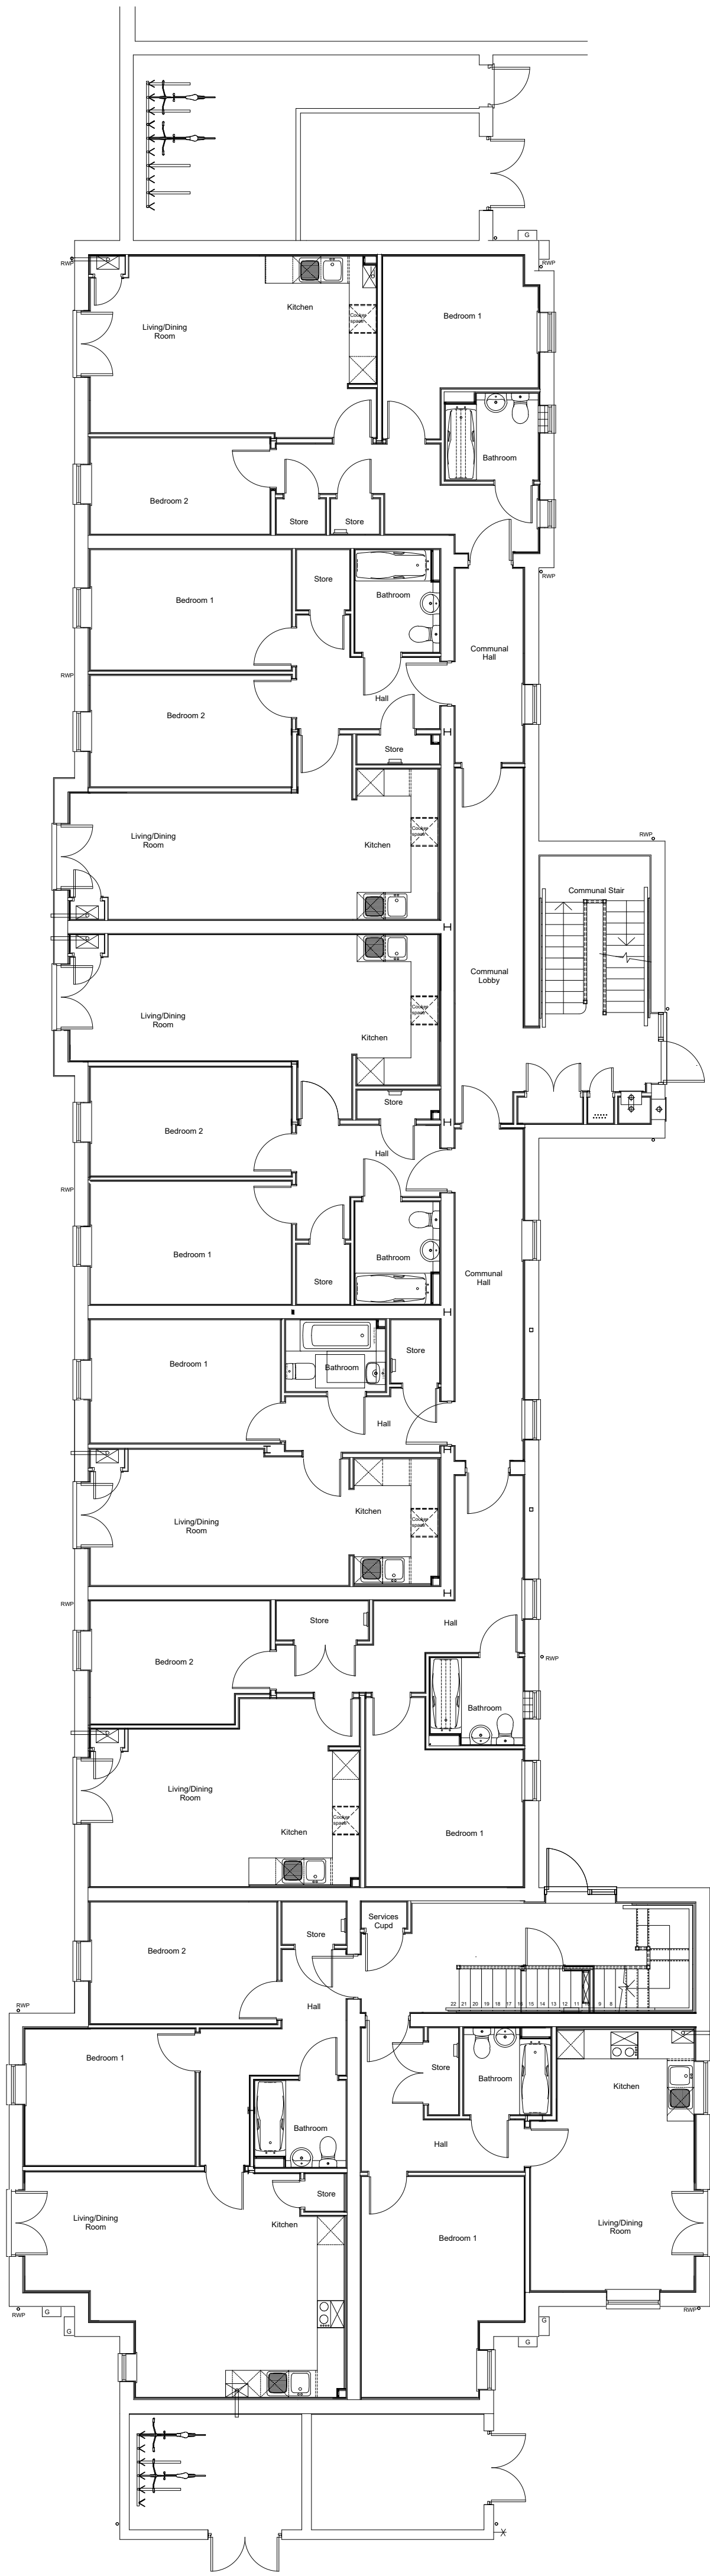

PROPOSED GROUND FLOOR LAYOUT

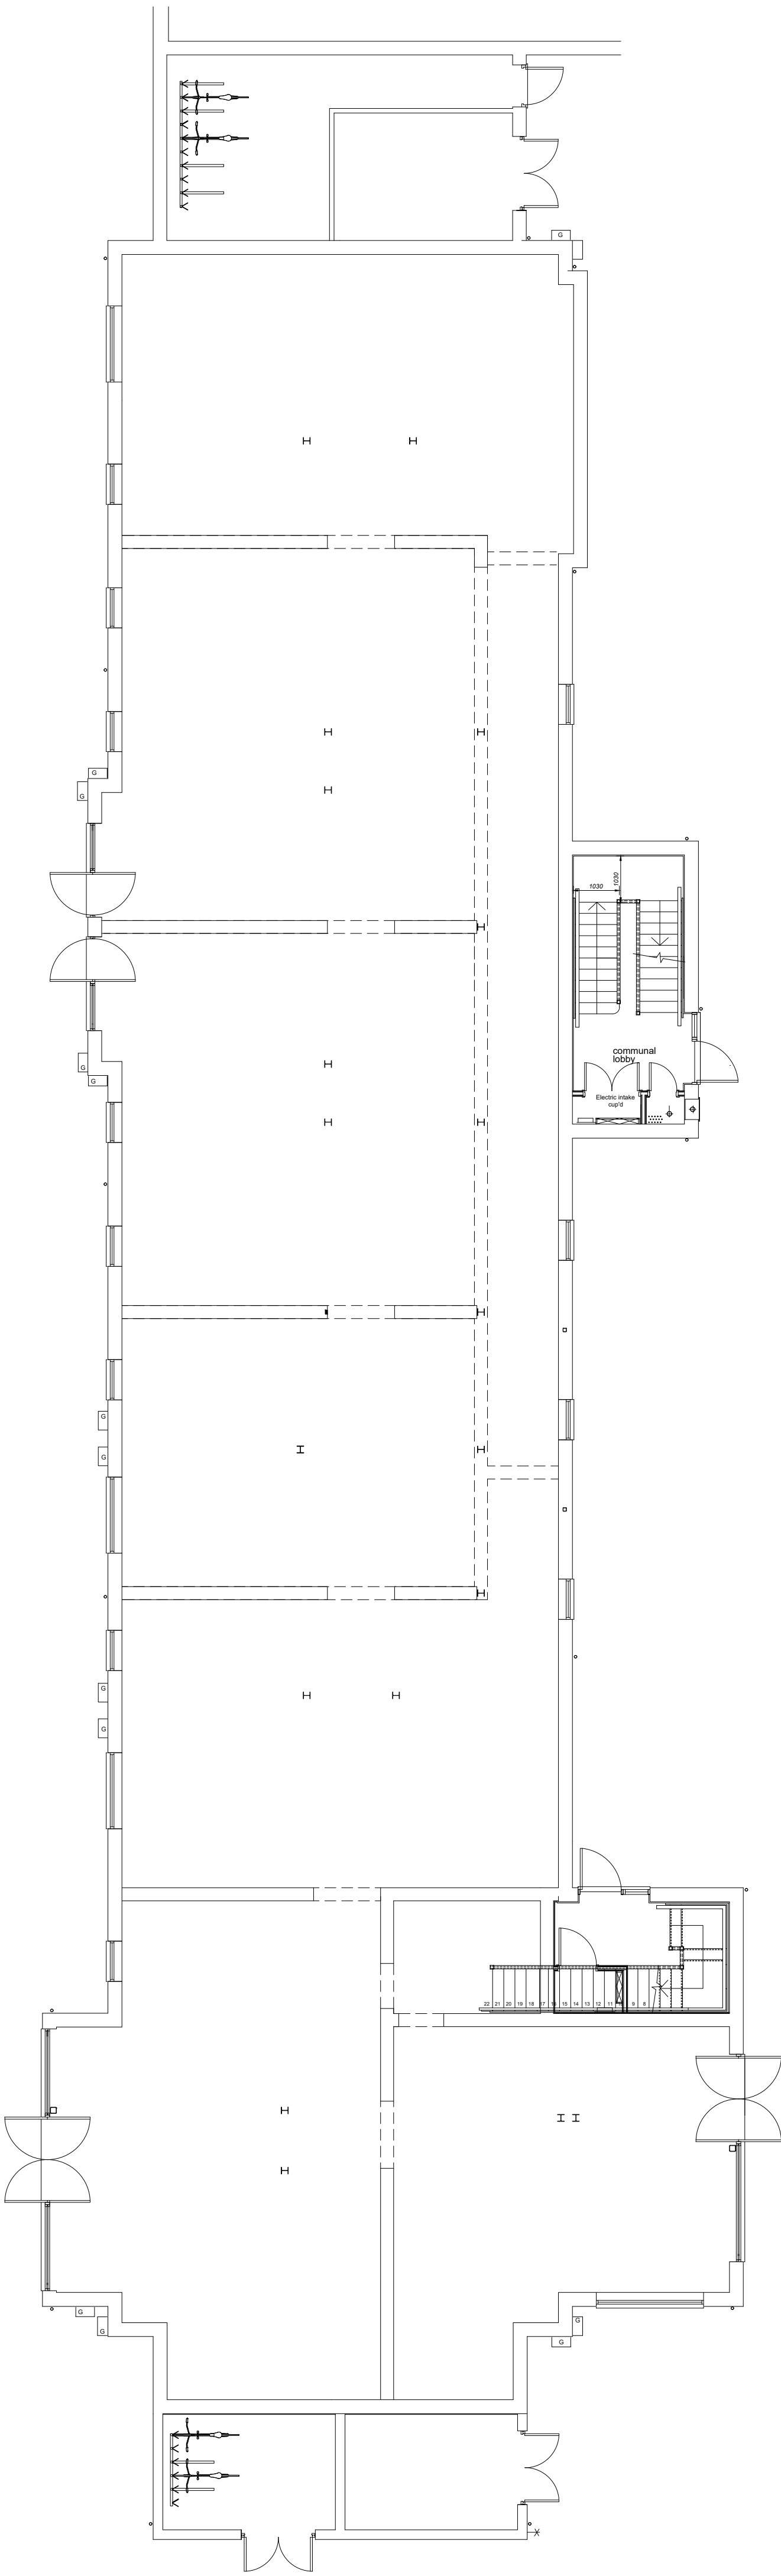

EXISTING GROUND FLOOR LAYOUT

 

REVISIONS		DATE	BY
DRAWN	CHECKED	DATE	SCALE
AGTG	TE	NOV2023	1:100@A1
DWG NO	149.002-1		REV
		-	
DRAWING TITLE			
EXISTING & PROPOSED GROUND FLOOR PLANS			
DRAWING STATUS			
PLANNING			
Persimmon Homes Wessex. All rights reserved. This drawing is the copyright of Persimmon Homes Developments Ltd. and has been produced for planning proposes only. Such drawings can be scaled but are not be used for construction or sales documents.			