





Persimmon Homes (Wessex)
Verona House, Tetbury Hill
Malmesbury, Wiltshire. SN16 9JR

Tel: 01666 824721
Fax: 01666 826152


www.persimmonhomes.com

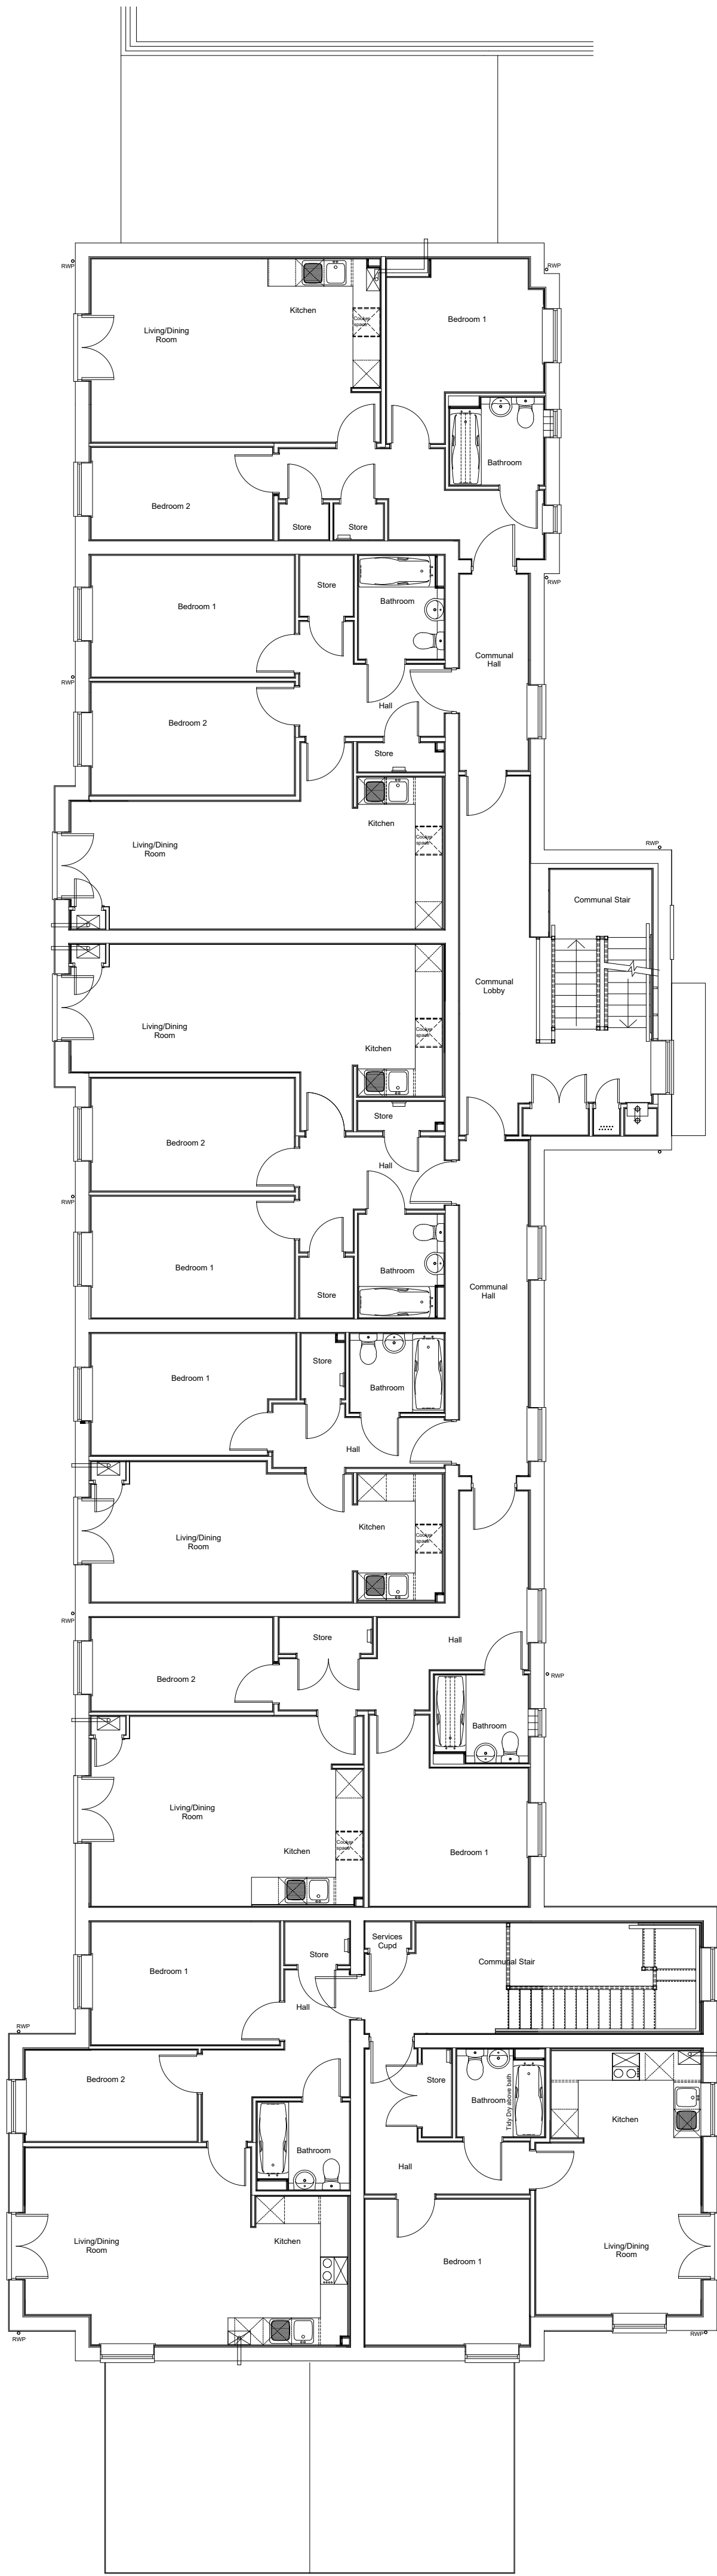

EXISTING FIRST FLOOR LAYOUT

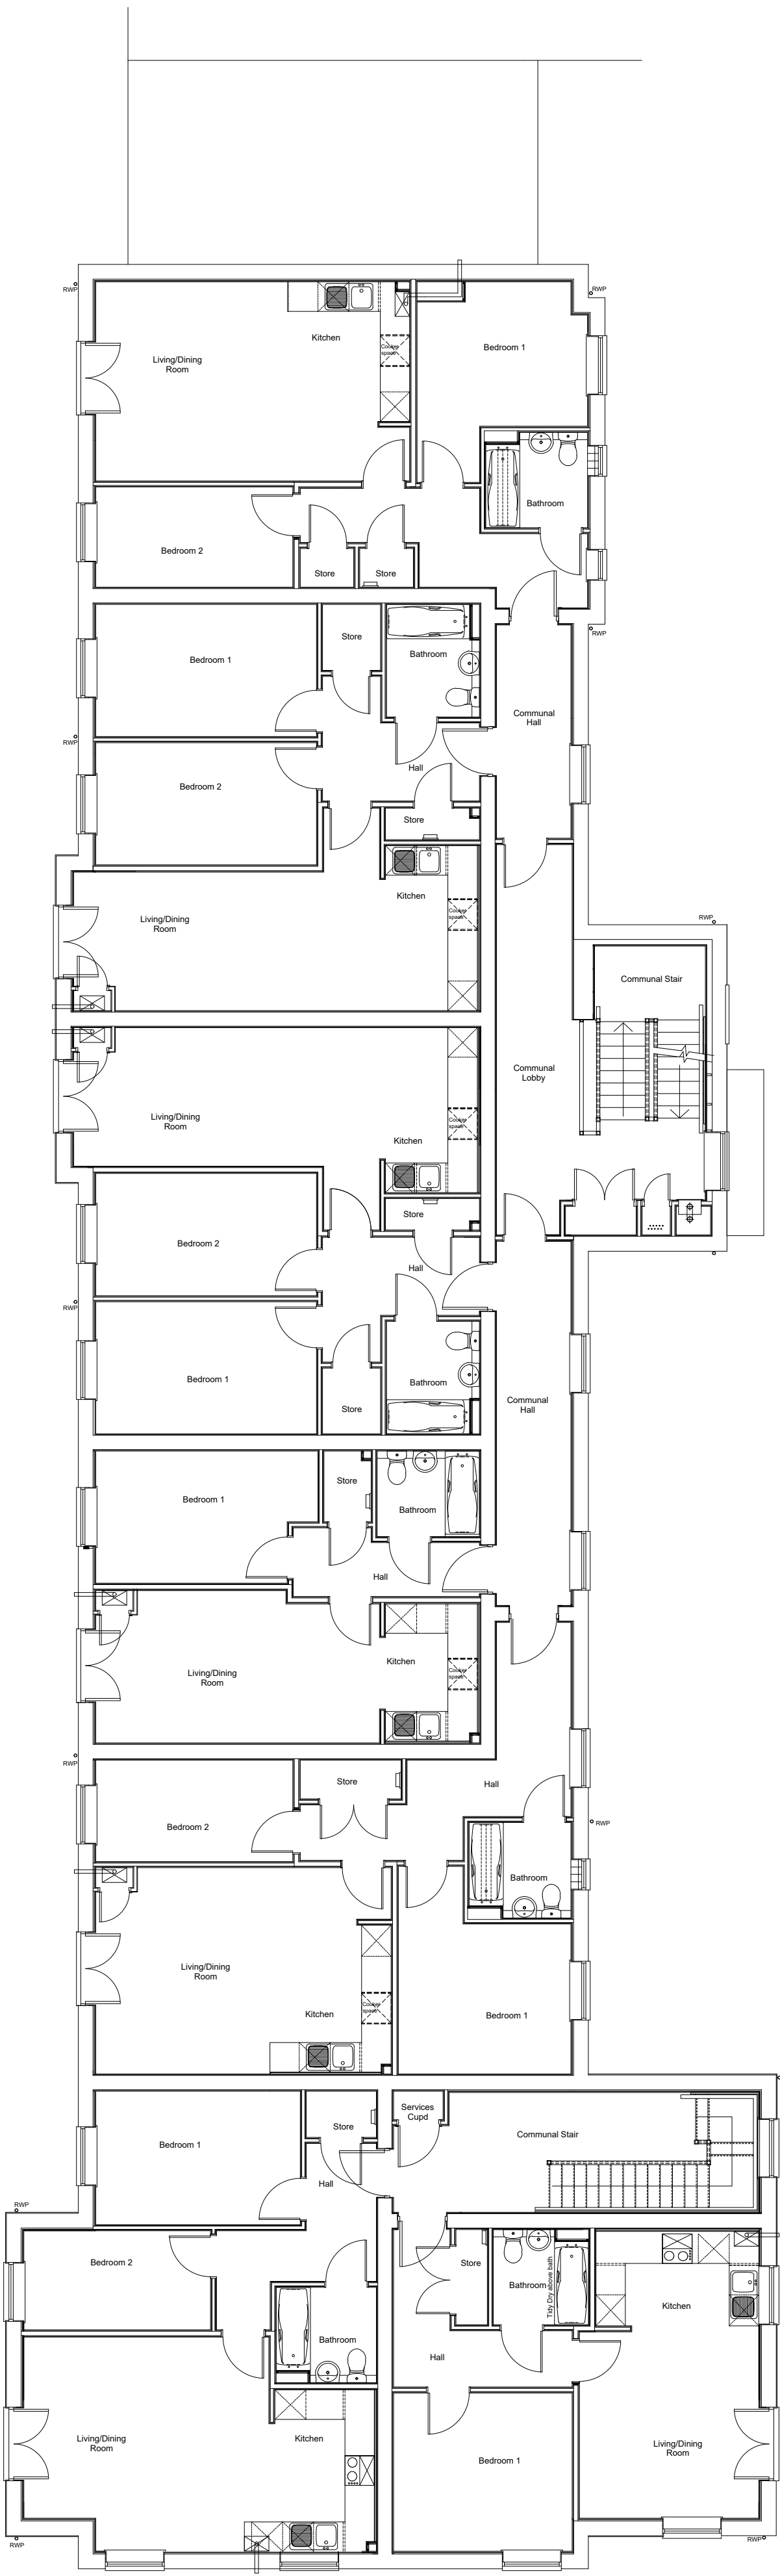

EXISTING SECOND FLOOR LAYOUT

 

REVISIONS		DATE	BY
DRAWN	CHECKED	DATE	SCALE
AGTG	TE	NOV2023	1:100@A1
DWG NO	149.002-1		REV
		-	
DRAWING TITLE			
EXISTING FIRST & SECOND FLOOR PLANS			
DRAWING STATUS			
PLANNING			
Persimmon Homes Wessex. All rights reserved. This drawing is the copyright of Persimmon Homes Developments Ltd. and has been produced for planning proposes only. Such drawings can be scaled but are not to be used for construction or sales documents.			