



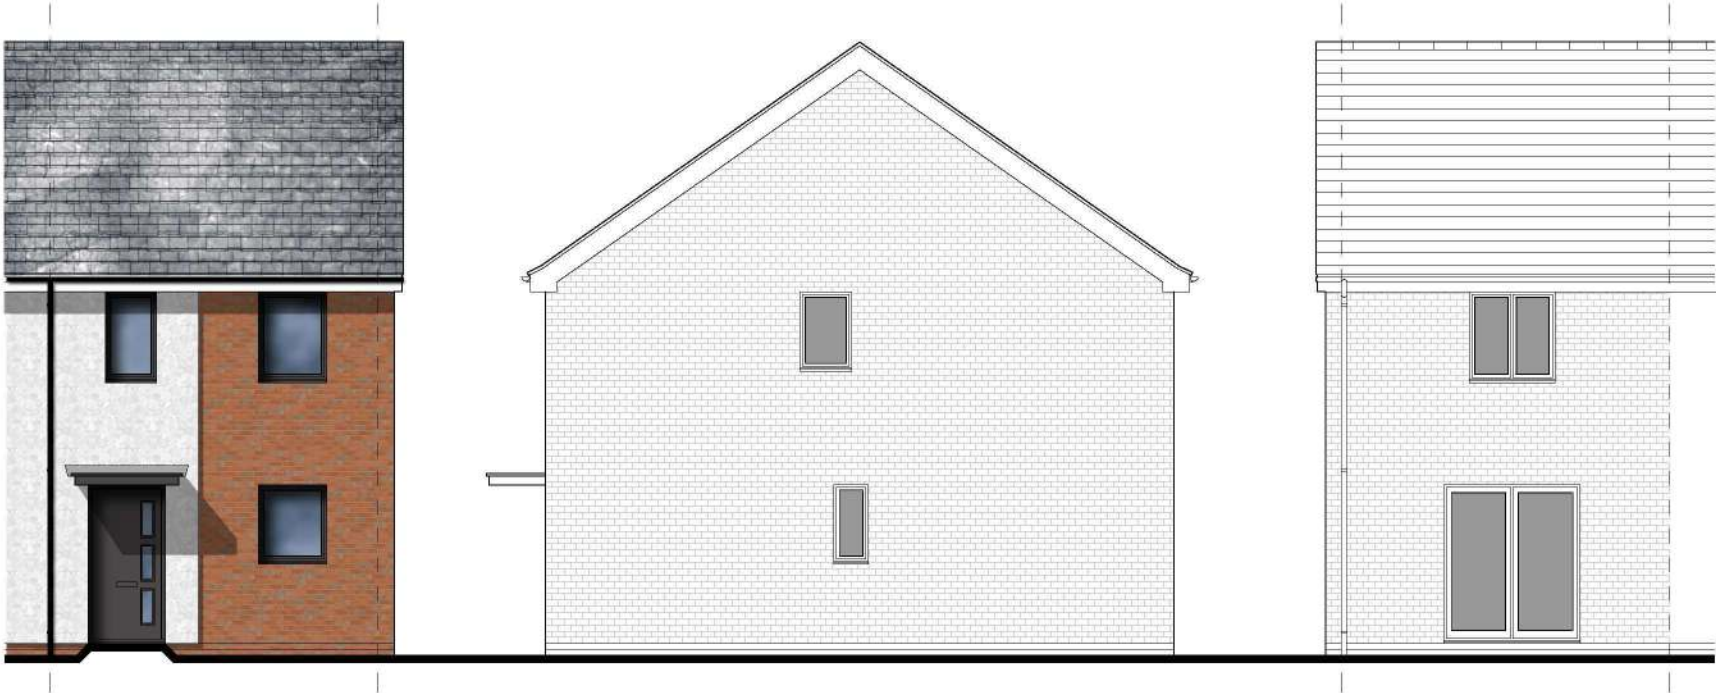


Front Elevation

Side Elevation

Rear Elevation

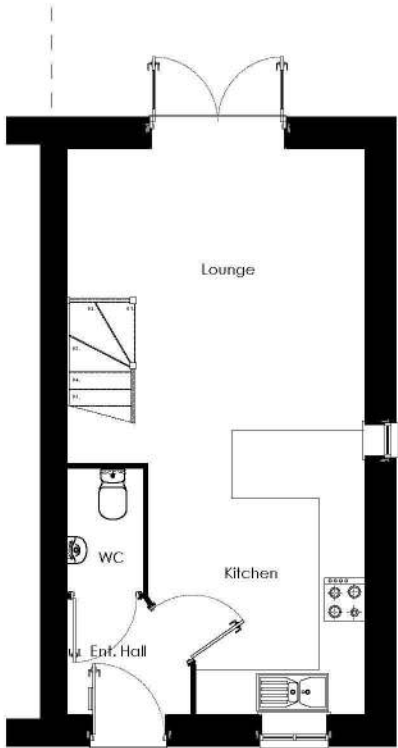

Ground Floor Plan

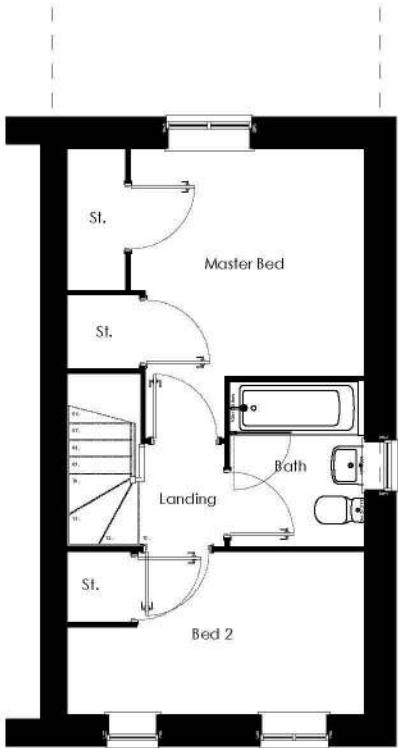

First Floor Plan

PLOTS AS: 35, Mid Terrace -18 & 26
PLOTS OPP: 36, Mid Terrace - 19 & 27



DRAWING TITLE		DWG NO.	REV.
HOUSE TYPE : ALNMOUTH		162.120-1	-
FLOOR PLANS & ELEVATIONS			
CREATED	CHECKED	DATE	SCALE
AGTG	TE	SEPT 2023	1:100@A3L

REFER TO MATERIALS KEY PLAN FOR SPECIFIC PLOT FACADE FINISH
THIS DRAWING IS THE COPYRIGHT OF PERSIMMON HOMES DEVELOPMENTS LTD AND IS FOR PLANNING PURPOSES ONLY.
SUCH DRAWINGS CAN BE SCALED BUT ARE NOT BE USED FOR CONSTRUCTION OR SALES DOCUMENTS.




Plot 5 OPP

Front Elevation




Plot 4 AP & Plot 3 OPP


Alternate Front Elevation

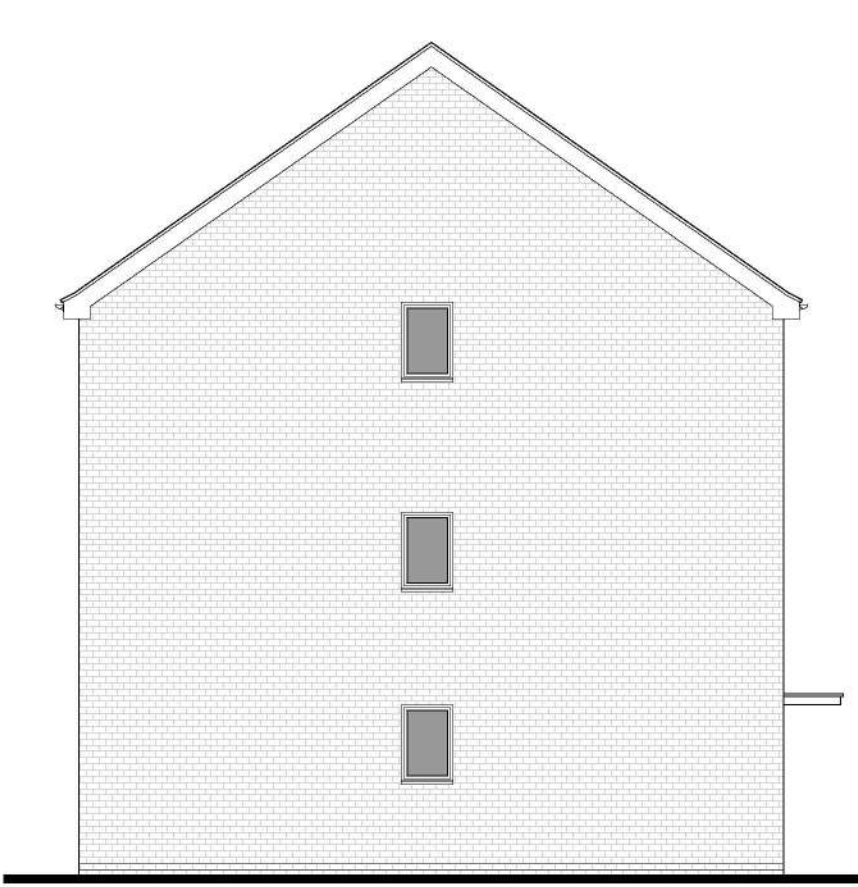


Side Elevation

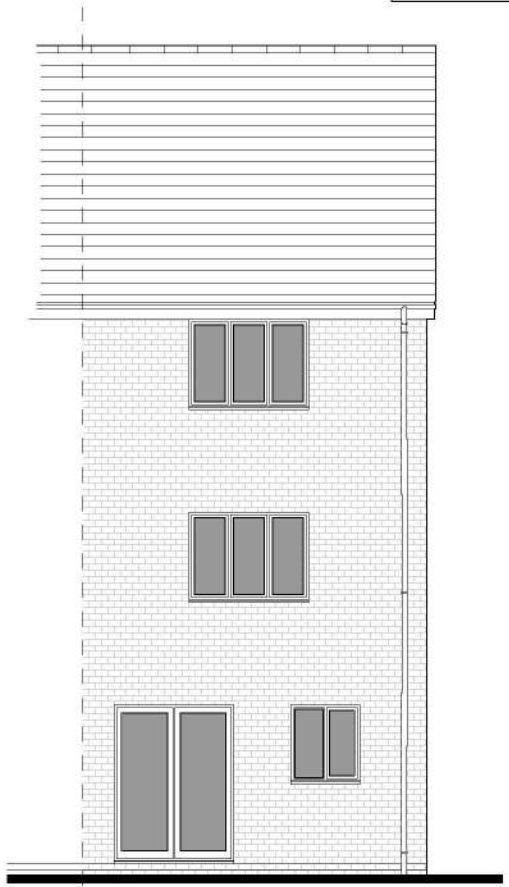


Rear Elevation

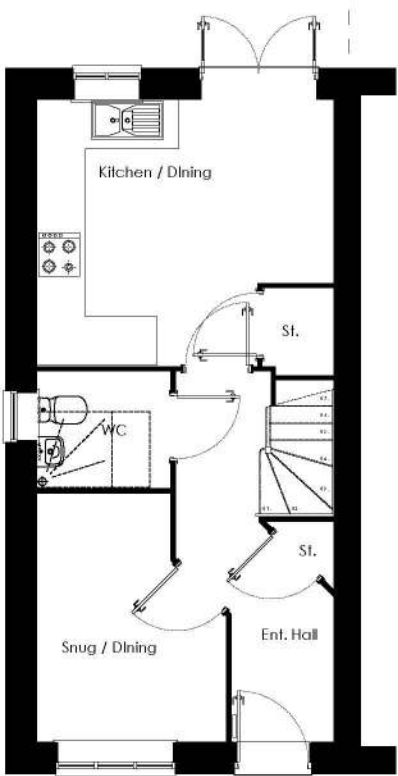

Ground Floor Plan

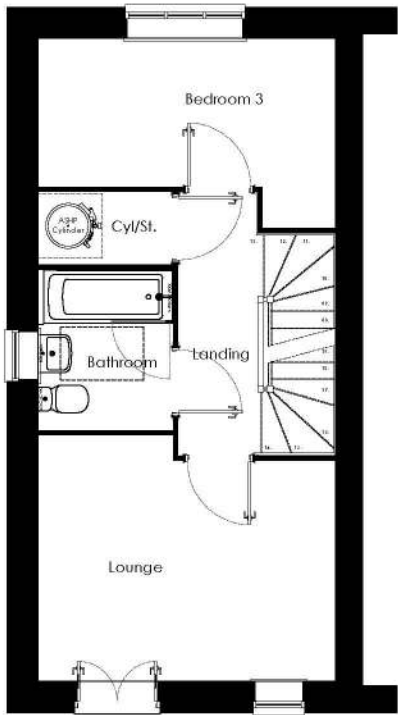


First Floor Plan

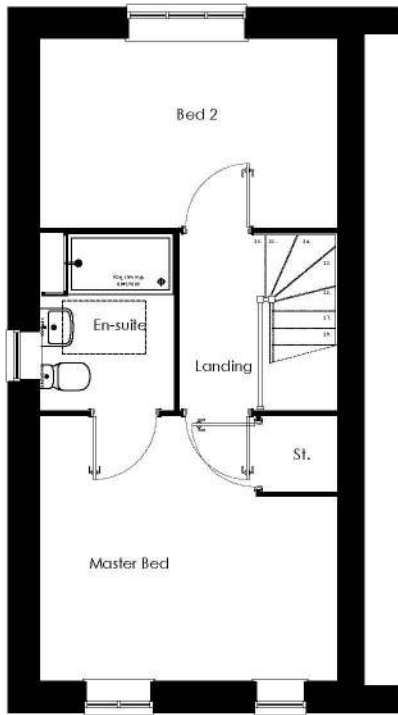

Second Floor Plan


PLOTS AS: 4
PLOTS OPP: 3 & 5

 

DRAWING TITLE		DWG NO.		REV.	
HOUSE TYPE : ASHDOWN		162.121-1		-	
CREATED	CHECKED	DATE	SCALE		
AGTG	TE	SEPT 2023	1:100@A3L		

REFER TO MATERIALS KEY PLAN FOR SPECIFIC
PLOT FACADE FINISH
THIS DRAWING IS THE COPYRIGHT OF PERSIMMON HOMES DEVELOPMENTS LTD AND IS FOR PLANNING
PURPOSES ONLY.
SUCH DRAWINGS CAN BE SCALED BUT ARE NOT BE USED FOR CONSTRUCTION OR SALES DOCUMENTS



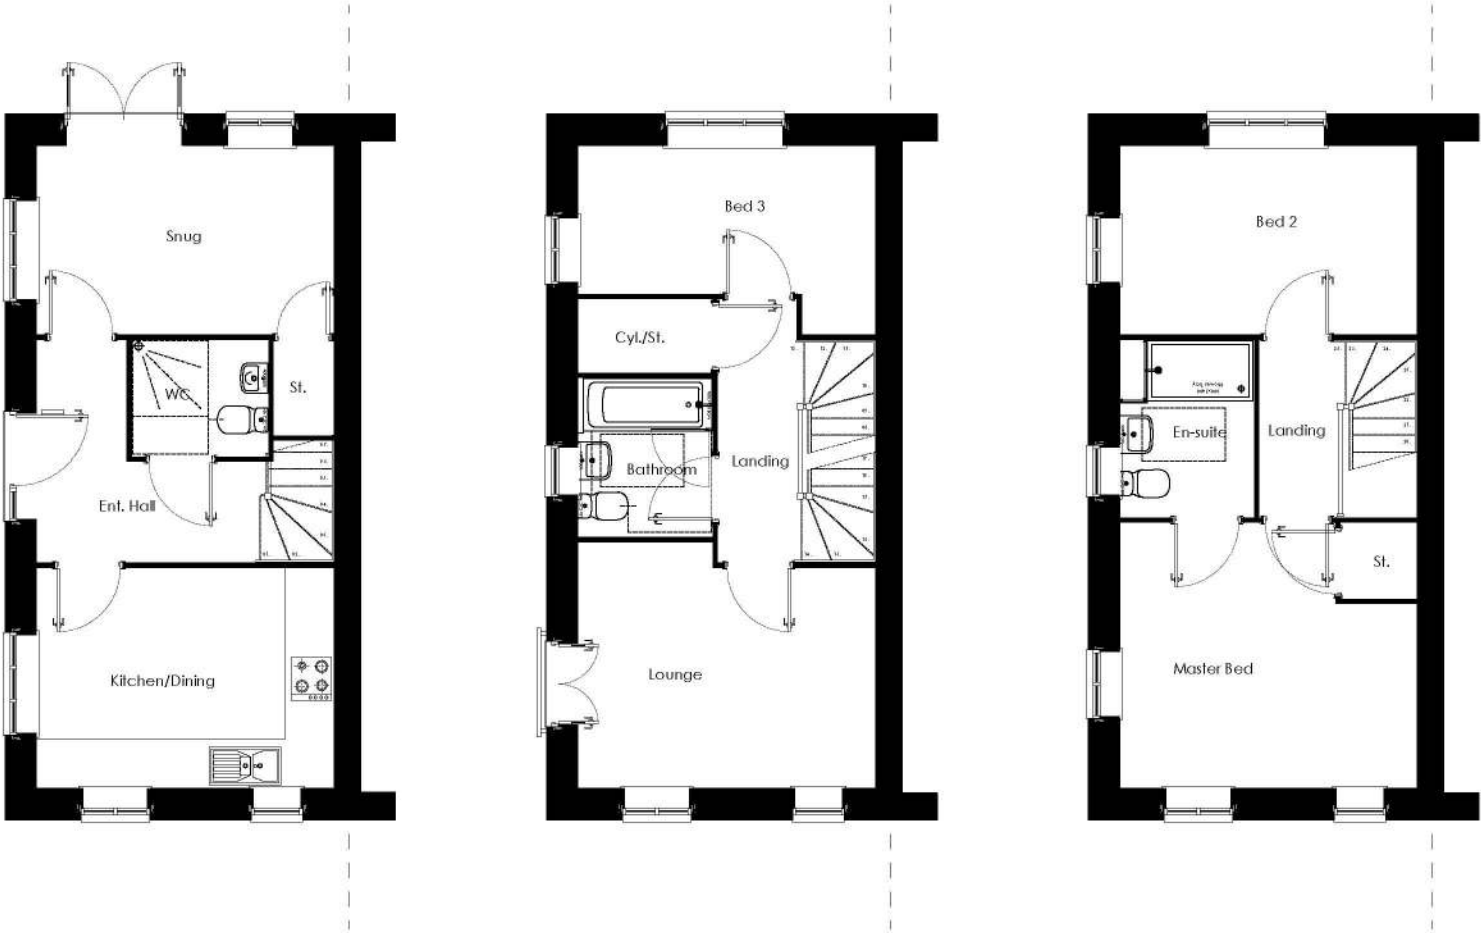


PLOTS AS: 6
PLOTS OPP:



DRAWING TITLE		DWG NO.		REV.	
HOUSE TYPE : ASHDOWN CORNER		162.122-1		-	
FLOOR PLANS & ELEVATIONS		CREATED	CHECKED	DATE	SCALE
		AGTG	TE	SEPT 2023	1:100@A3L

REFER TO MATERIALS KEY PLAN FOR SPECIFIC PLOT FACADE FINISH

THIS DRAWING IS THE COPYRIGHT OF PERSIMMON HOMES DEVELOPMENTS LTD AND IS FOR PLANNING PURPOSES ONLY. SUCH DRAWINGS CAN BE SCALED BUT ARE NOT BE USED FOR CONSTRUCTION OR SALES DOCUMENTS.

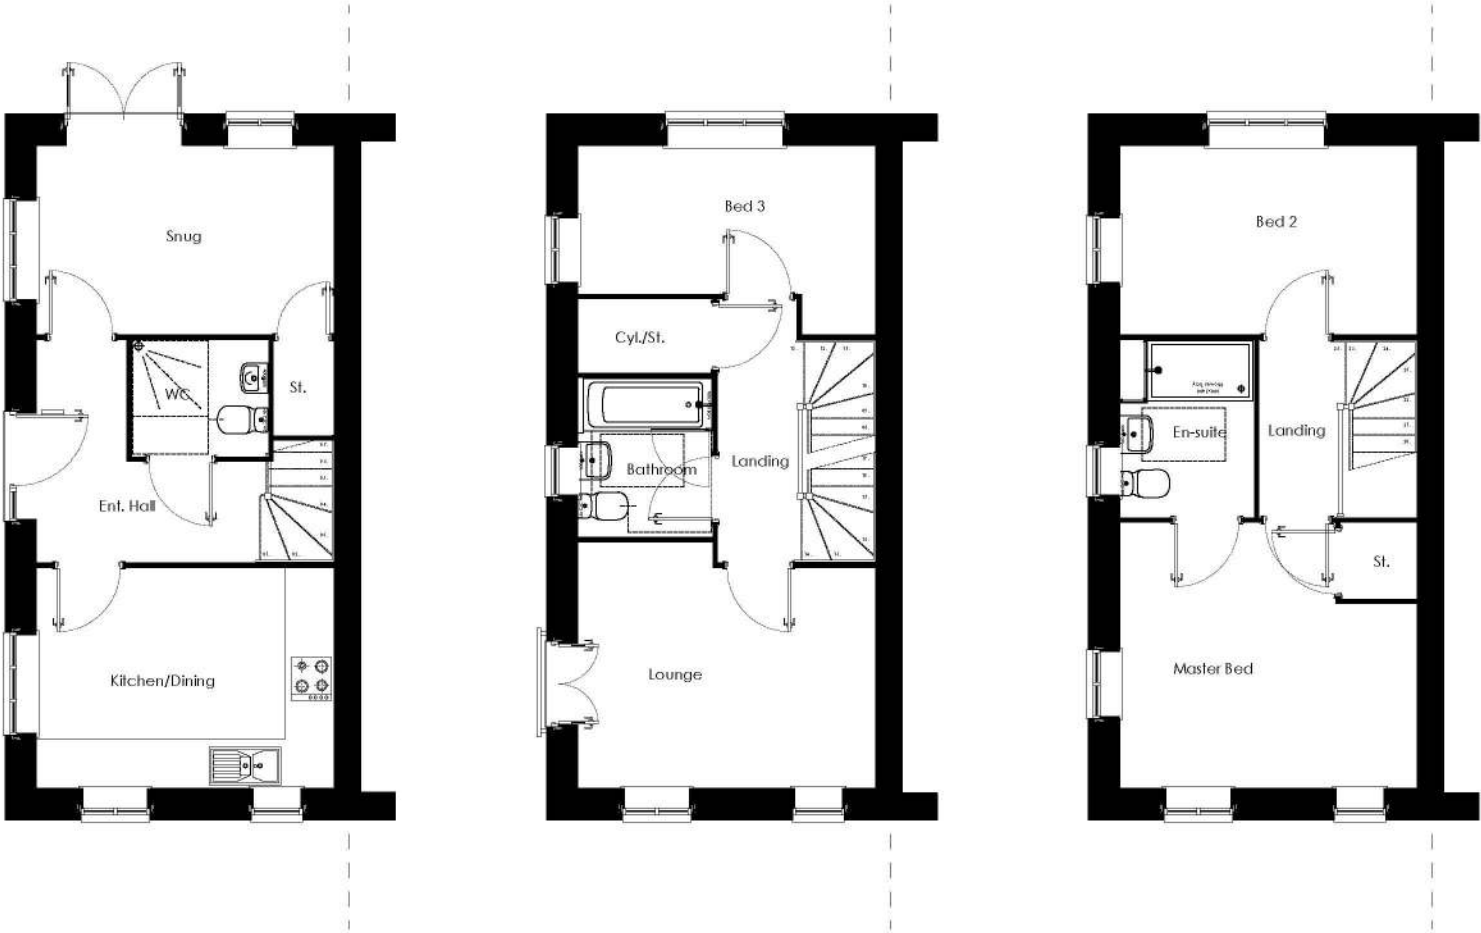


PLOTS AS: 2
PLOTS OPP:



DRAWING TITLE		DWG NO.		REV.	
HOUSE TYPE : ASHDOWN CORNER		162.122-2		-	
FLOOR PLANS & ELEVATIONS		CREATED	CHECKED	DATE	SCALE
		AGTG	TE	SEPT 2023	1:100@A3L

REFER TO MATERIALS KEY PLAN FOR SPECIFIC
PLOT FACADE FINISH
THIS DRAWING IS THE COPYRIGHT OF PERSIMMON HOMES DEVELOPMENTS LTD AND IS FOR PLANNING
PURPOSES ONLY.
SUCH DRAWINGS CAN BE SCALED BUT ARE NOT BE USED FOR CONSTRUCTION OR SALES DOCUMENTS




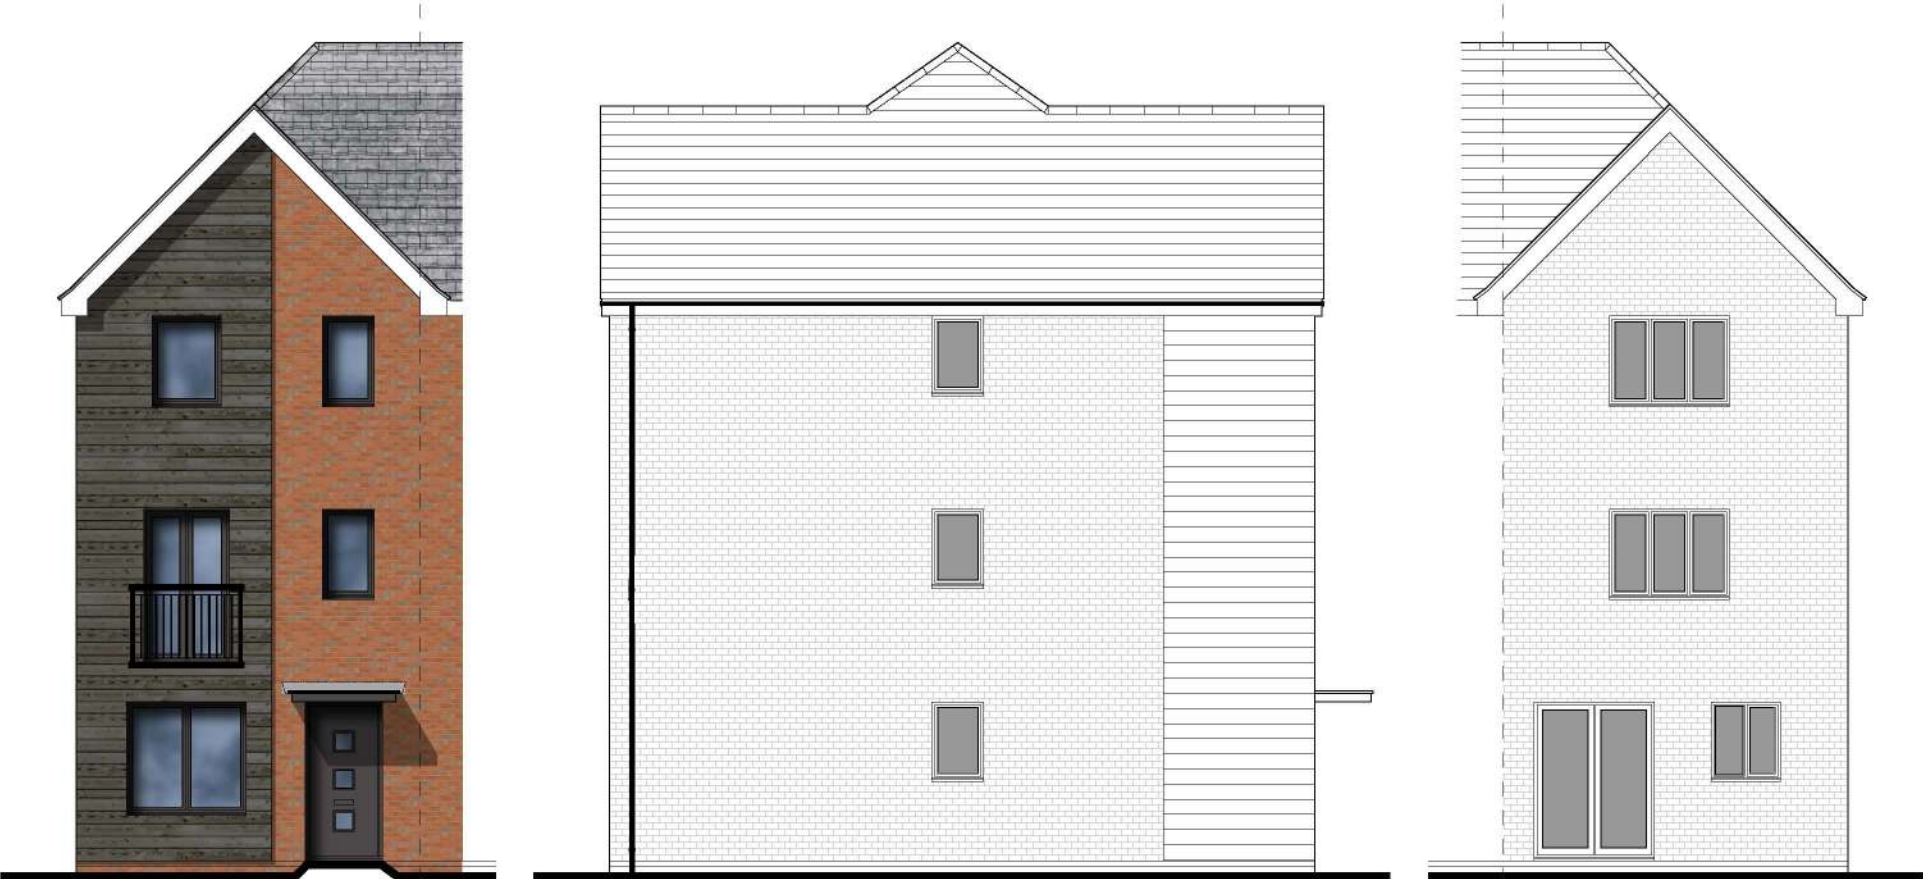


Front Elevation

Side Elevation


Rear Elevation

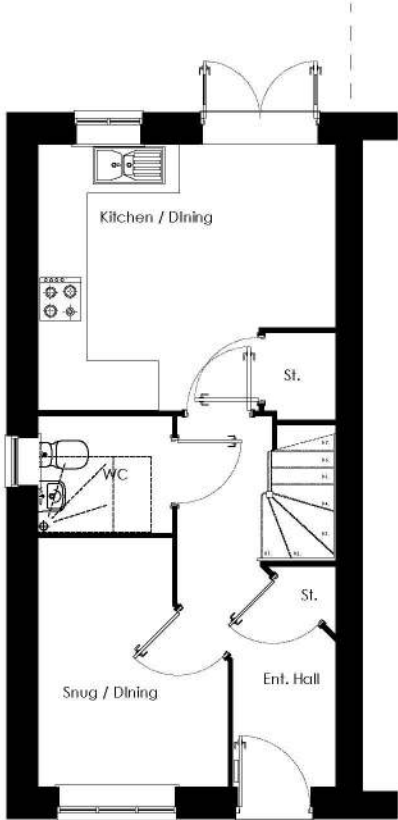

Ground Floor Plan

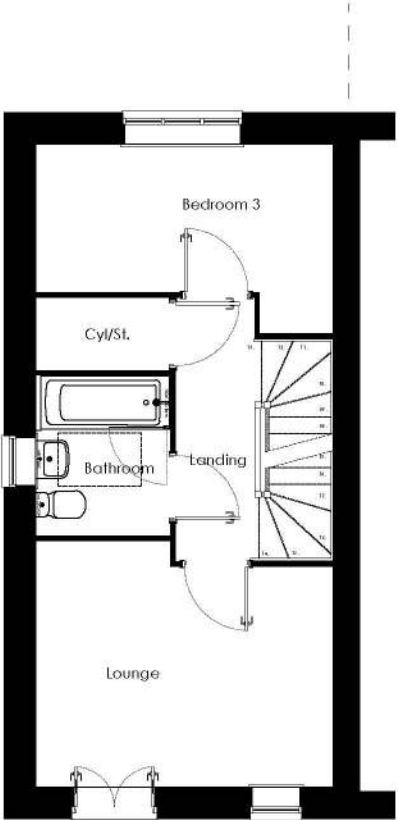

First Floor Plan

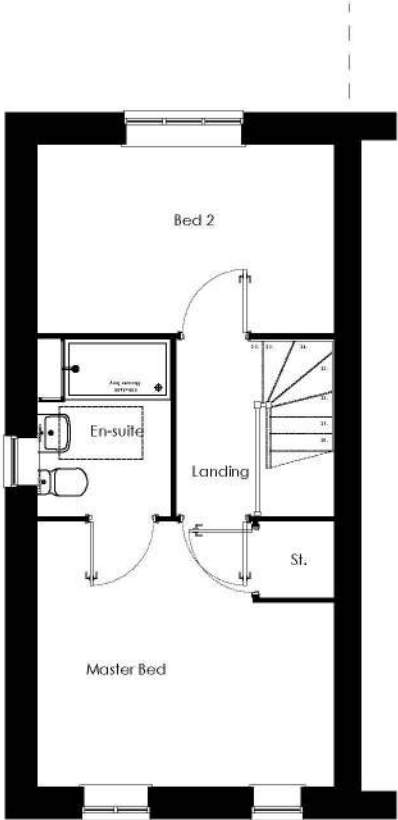

Second Floor Plan

PLOTS AS:
PLOTS OPP: 1




DRAWING TITLE		DWG NO.	REV.
HOUSE TYPE : ASHDOWN FG		162.123-1	-
CREATED	CHECKED	DATE	SCALE
AGTG	TE	SEPT 2023	1:100@A3L

REFER TO MATERIALS KEY PLAN FOR SPECIFIC
PLOT FACADE FINISH
THIS DRAWING IS THE COPYRIGHT OF PERSIMMON HOMES DEVELOPMENTS LTD AND IS FOR PLANNING
PURPOSES ONLY.
SUCH DRAWINGS CAN BE SCALED BUT ARE NOT BE USED FOR CONSTRUCTION OR SALES DOCUMENTS







Front Elevation

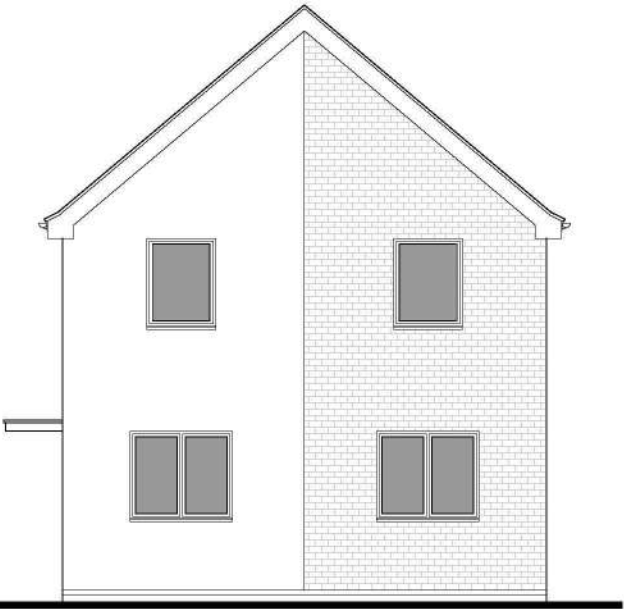


Side Elevation

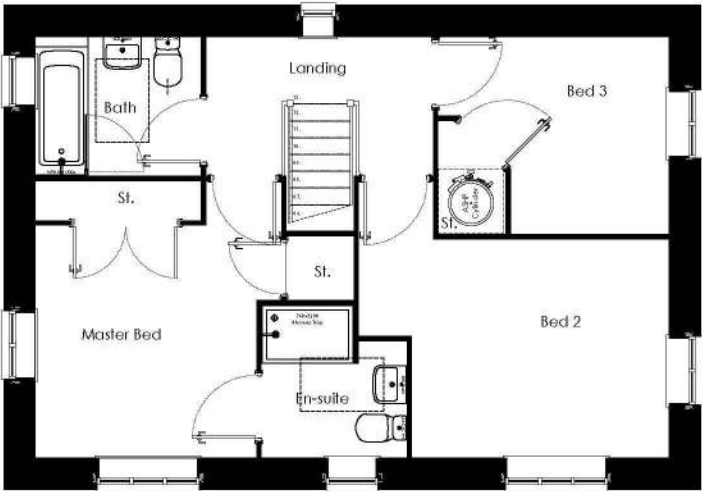


First Floor Plan

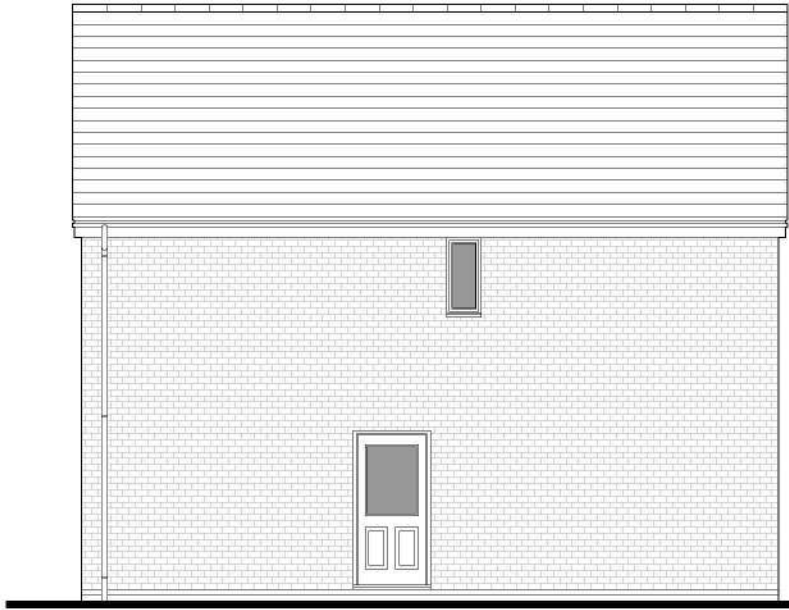

Rear Elevation

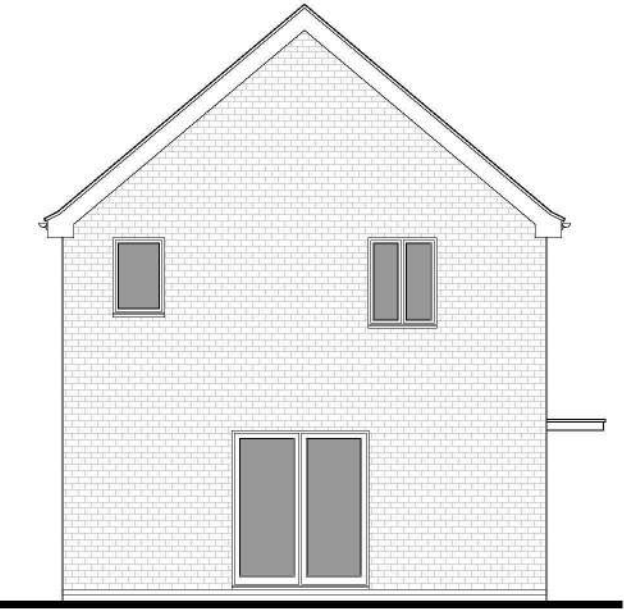

Side Elevation

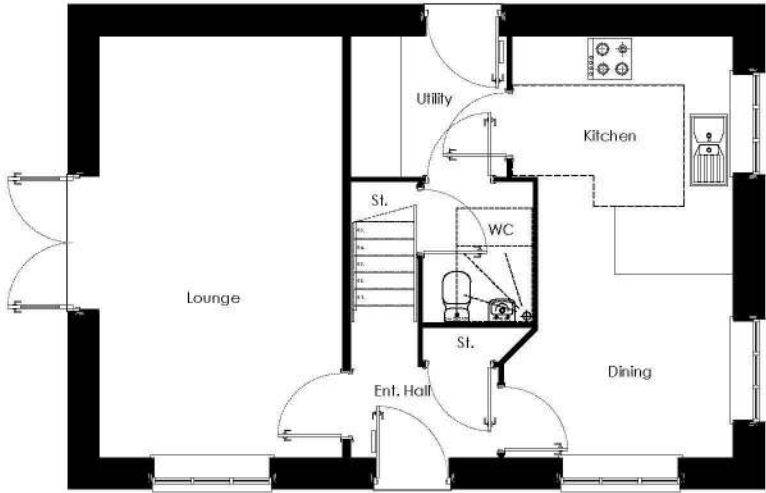

Ground Floor Plan

PLOTS AS:
PLOTS OPP: 33




DRAWING TITLE		DWG NO.		REV.	
HOUSE TYPE : BARNWOOD		162.124-1		-	
CREATED	CHECKED	DATE	SCALE		
AGTG	TE	SEPT 2023	1:100@A3L		

REFER TO MATERIALS KEY PLAN FOR SPECIFIC PLOT FACADE FINISH


THIS DRAWING IS THE COPYRIGHT OF PERSIMMON HOMES DEVELOPMENTS LTD AND IS FOR PLANNING PURPOSES ONLY. SUCH DRAWINGS CAN BE SCALED BUT ARE NOT BE USED FOR CONSTRUCTION OR SALES DOCUMENTS.



Front Elevation

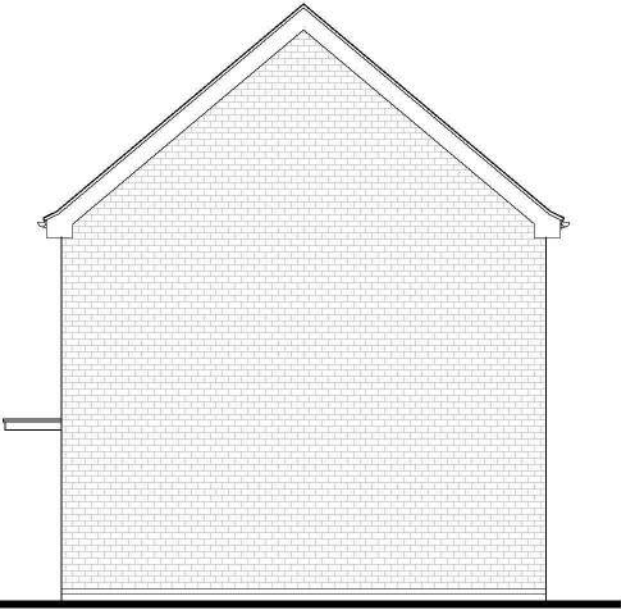


Side Elevation

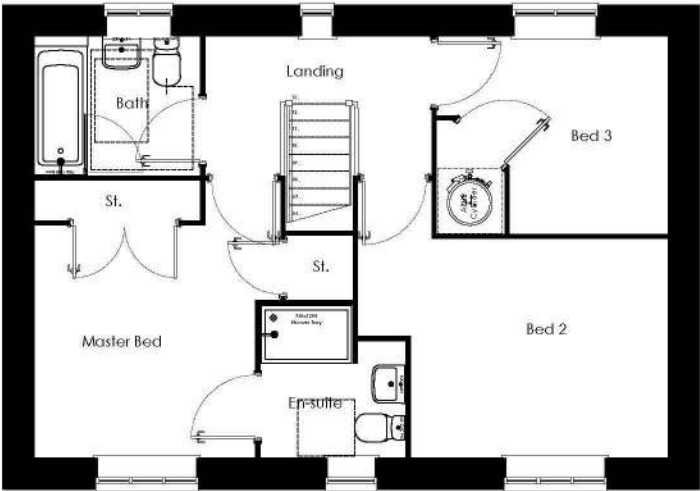


First Floor Plan



Rear Elevation

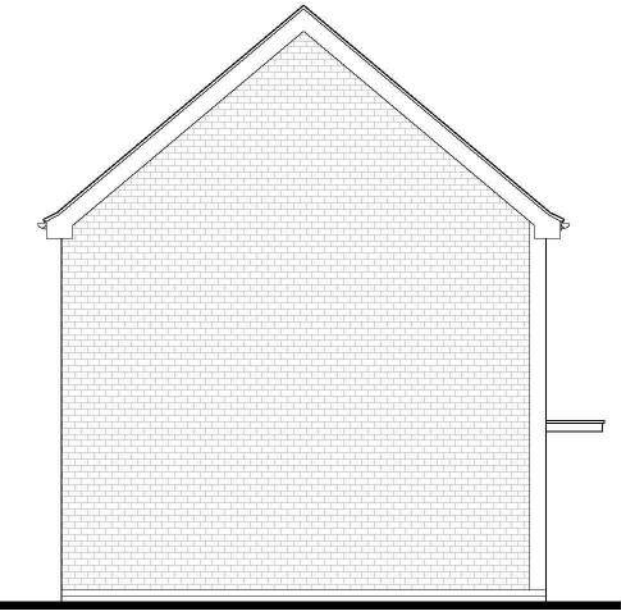


Side Elevation

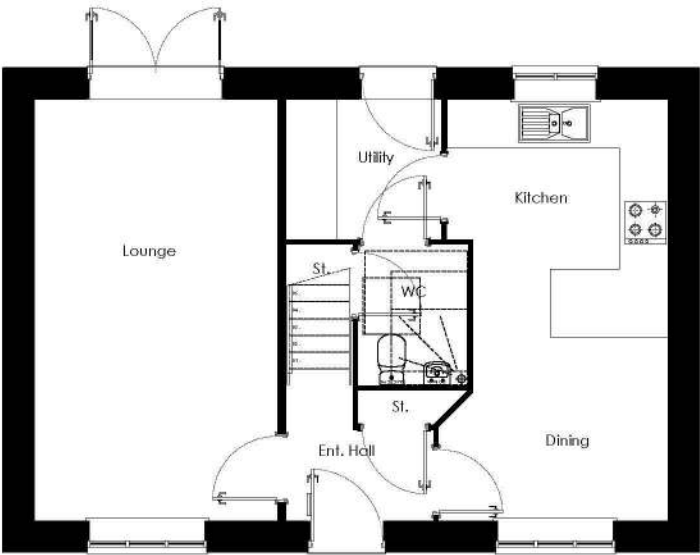

Ground Floor Plan

PLOTS AS: 31
PLOTS OPP:

 


REFER TO MATERIALS KEY PLAN FOR SPECIFIC
PLOT FACADE FINISH
THIS DRAWING IS THE COPYRIGHT OF PERSIMMON HOMES DEVELOPMENTS LTD AND IS FOR PLANNING
PURPOSES ONLY.
SUCH DRAWINGS CAN BE SCALED BUT ARE NOT BE USED FOR CONSTRUCTION OR SALES DOCUMENTS.




DRAWING TITLE		DWG NO.	REV.
HOUSE TYPE : CHARNWOOD		162.125-1	-
FLOOR PLANS & ELEVATIONS		CREATED	SCALE
		AGTG	1:100@A3L
		CHECKED	
		TE	
		DATE	
		SEPT 2023	



Front Elevation

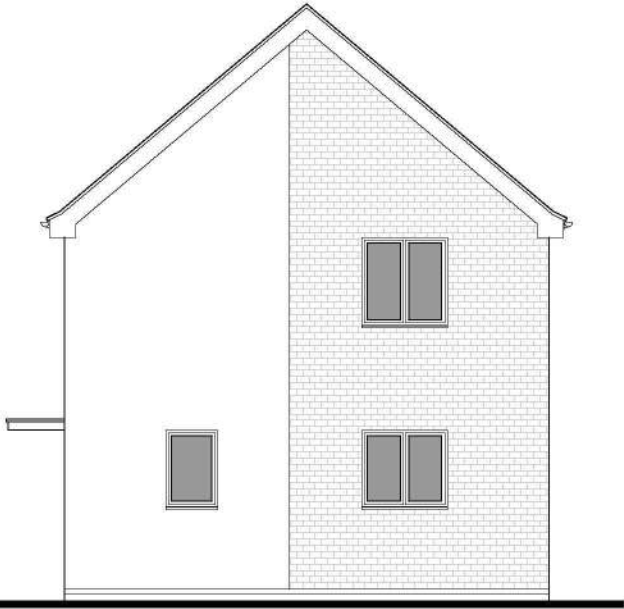


Side Elevation

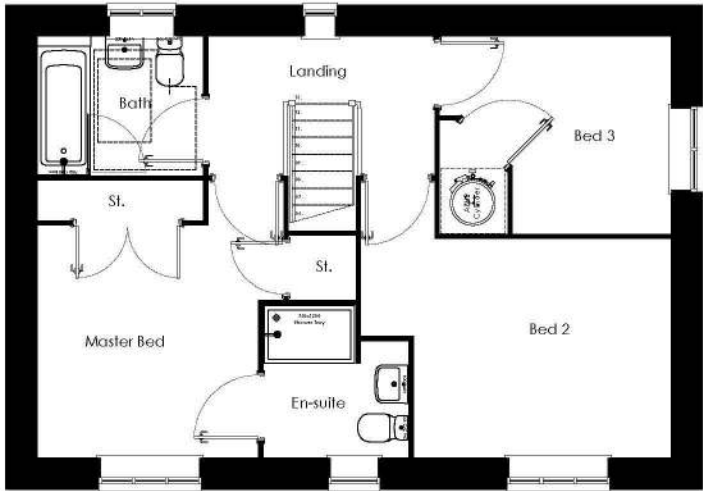


First Floor Plan



Rear Elevation

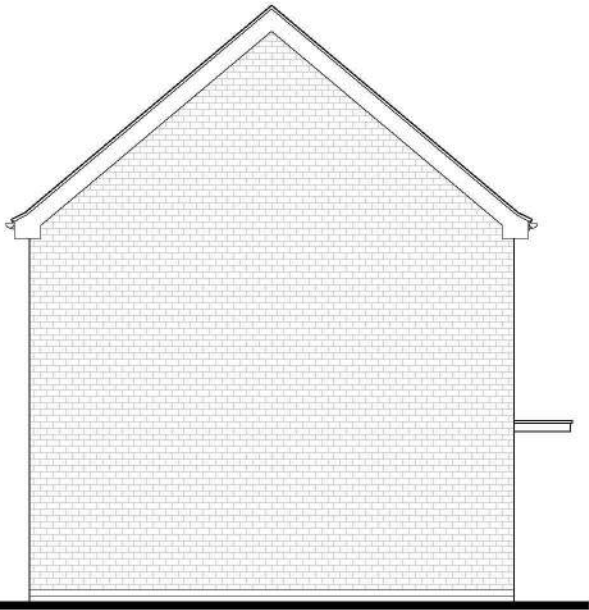


Side Elevation

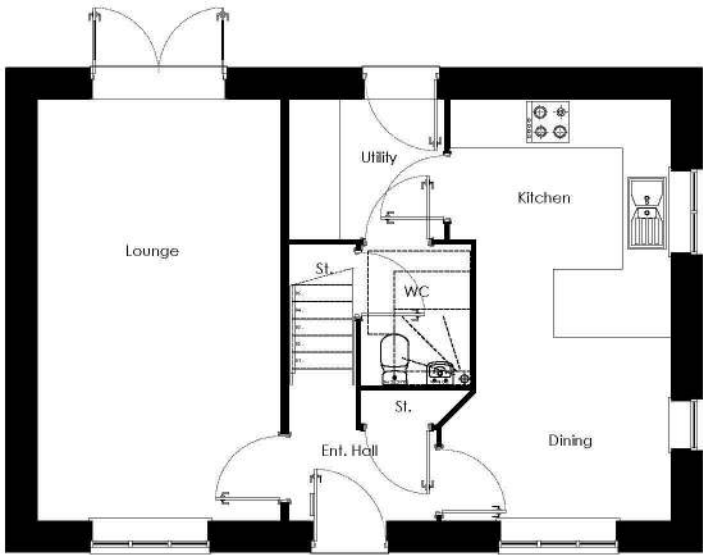

Ground Floor Plan


PLOTS AS: 7
PLOTS OPP: 8 & 32

 

REFER TO MATERIALS KEY PLAN FOR SPECIFIC
PLOT FACADE FINISH
THIS DRAWING IS THE COPYRIGHT OF PERSIMMON HOMES DEVELOPMENTS LTD AND IS FOR PLANNING
PURPOSES ONLY.
SUCH DRAWINGS CAN BE SCALED BUT ARE NOT BE USED FOR CONSTRUCTION OR SALES DOCUMENTS.




DRAWING TITLE		DWG NO.	REV.
HOUSE TYPE : CHARNWOOD		162.125-1	-
FLOOR PLANS & ELEVATIONS		CREATED	SCALE
AGTG	TE	DATE	1:100@A3L
		SEPT 2023	

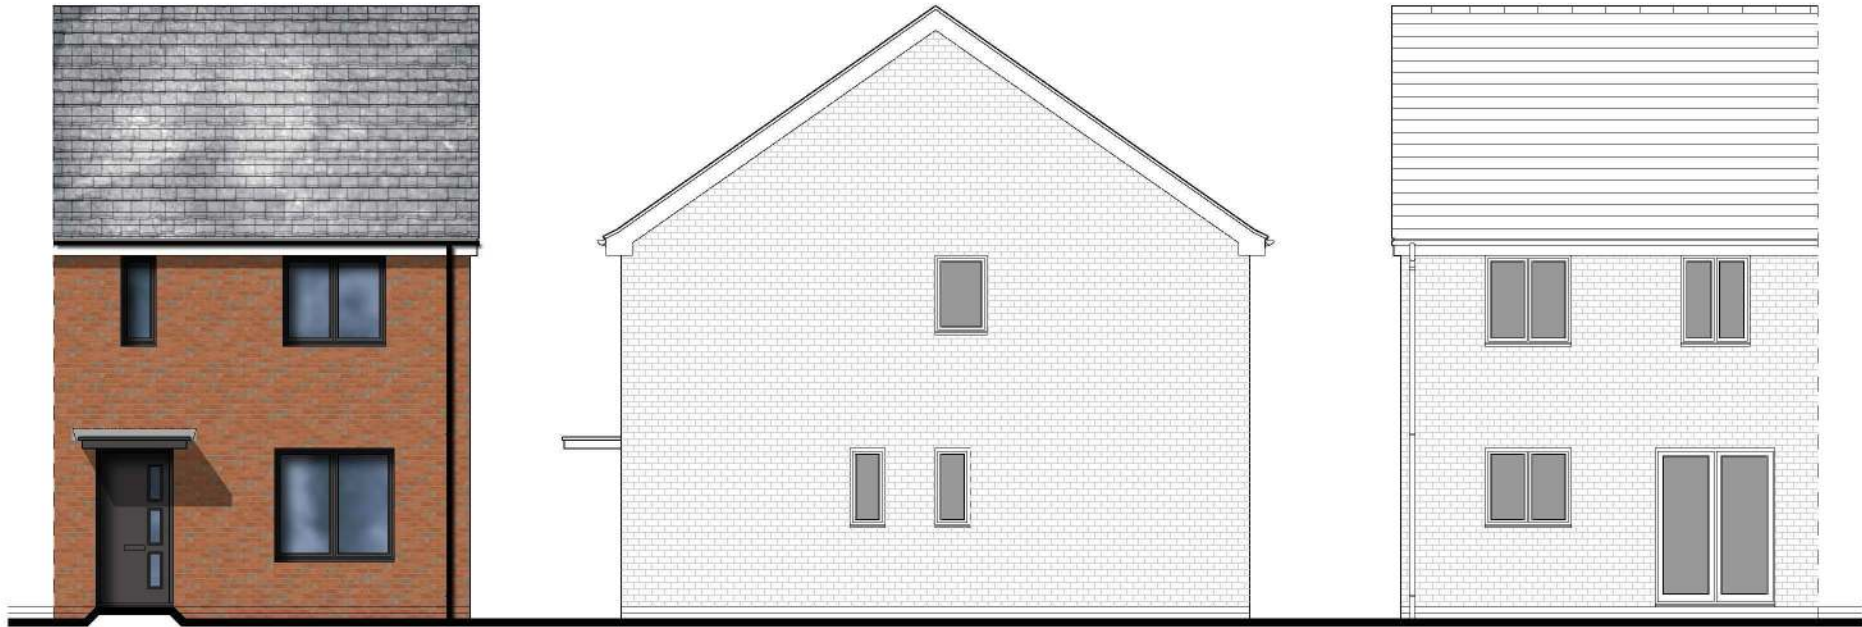


Front Elevation

Side Elevation

Rear Elevation

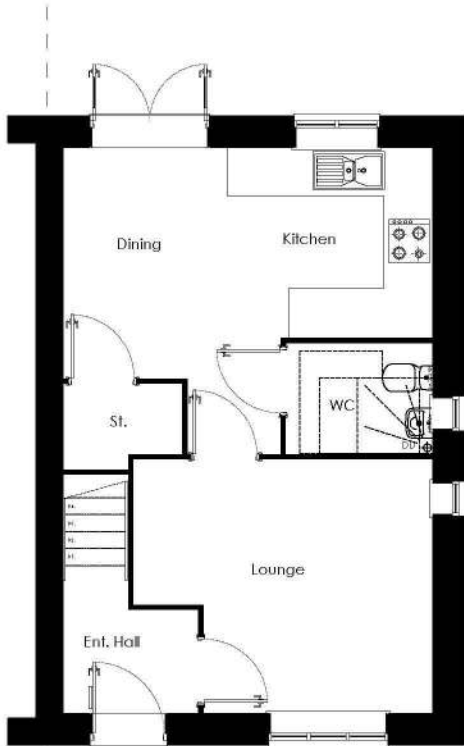

Ground Floor Plan

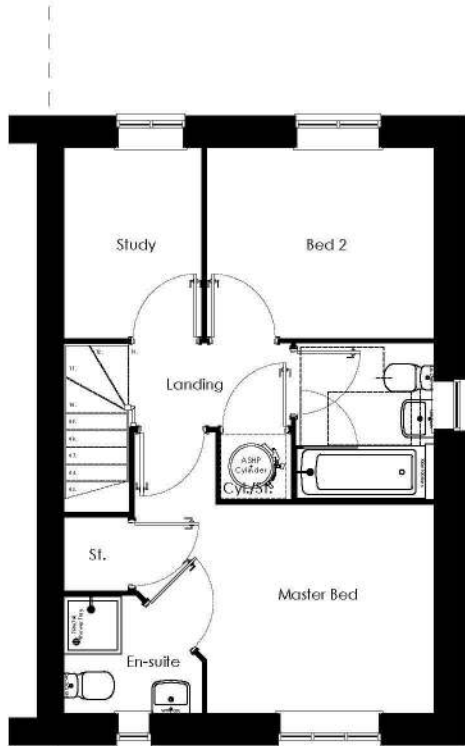

First Floor Plan

PLOTS AS: 25
PLOTS OPP: 20




REFER TO MATERIALS KEY PLAN FOR SPECIFIC
PLOT FACADE FINISH

THIS DRAWING IS THE COPYRIGHT OF PERSIMMON HOMES DEVELOPMENTS LTD AND IS FOR PLANNING
PURPOSES ONLY.
SUCH DRAWINGS CAN BE SCALED BUT ARE NOT TO BE USED FOR CONSTRUCTION OR SALES DOCUMENTS.




DRAWING TITLE		DWG NO.	REV.
HOUSE TYPE : DANBURY FLOOR PLANS & ELEVATIONS		162.126-1	-
CREATED	CHECKED	DATE	SCALE
AGTG	TE	SEPT 2023	1:100@A3L

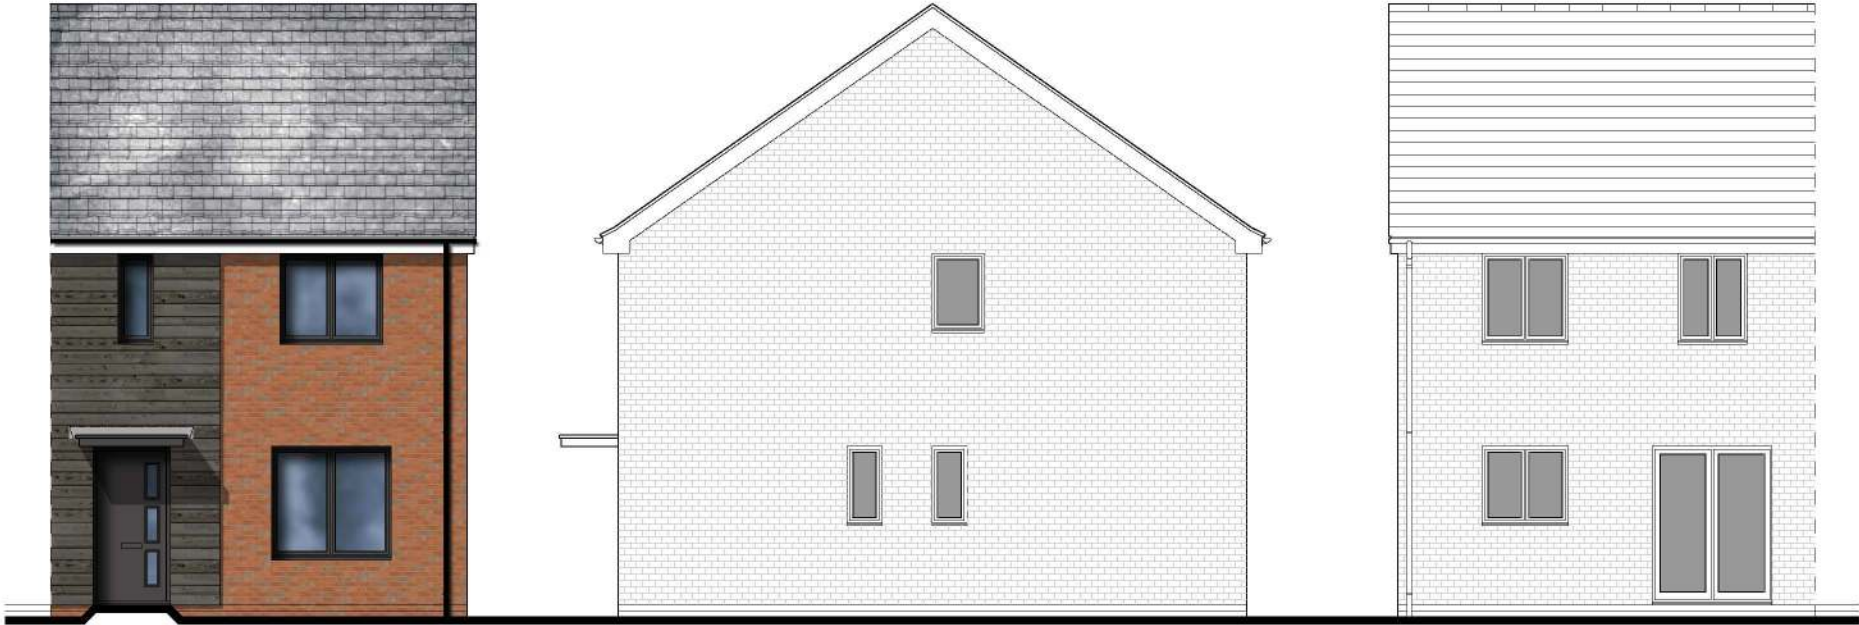


Front Elevation

Side Elevation

Rear Elevation

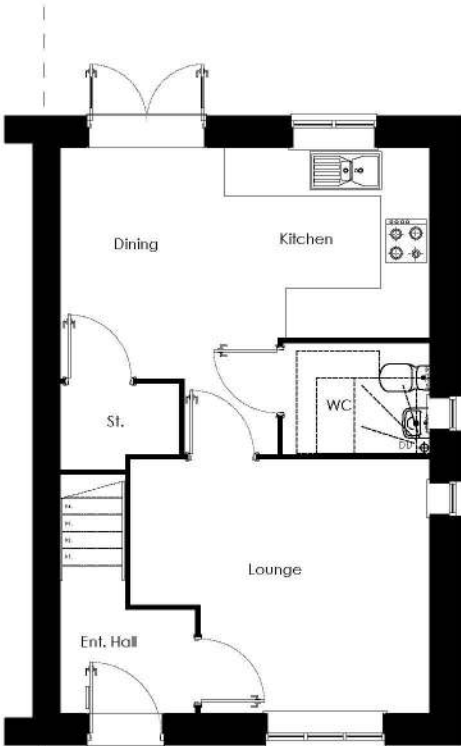

Ground Floor Plan

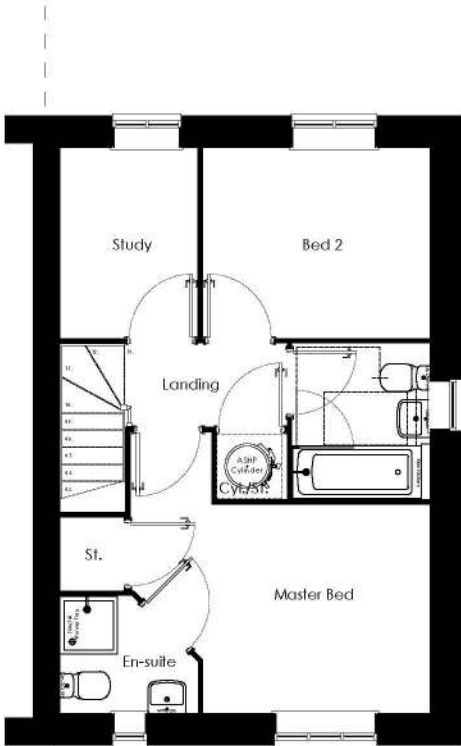

First Floor Plan

PLOTS AS: 23
PLOTS OPP: 24



REFER TO MATERIALS KEY PLAN FOR SPECIFIC
PLOT FACADE FINISH
THIS DRAWING IS THE COPYRIGHT OF PERSIMMON HOMES DEVELOPMENTS LTD AND IS FOR PLANNING
PURPOSES ONLY.
SUCH DRAWINGS CAN BE SCALED BUT ARE NOT TO BE USED FOR CONSTRUCTION OR SALES DOCUMENTS




DRAWING TITLE		DWG NO.	REV.
HOUSE TYPE : DANBURY FLOOR PLANS & ELEVATIONS		162.126-2	-
CREATED	CHECKED	DATE	SCALE
AGTG	TE	SEPT 2023	1:100@A3L



PLOTS AS: 17
PLOTS OPP: 28



DRAWING TITLE		DWG NO.	REV.
HOUSE TYPE : SILVERDALE		162.127-1	-
FLOOR PLANS & ELEVATIONS			
CREATED	CHECKED	DATE	SCALE
AGTG	TE	SEPT 2023	1:100@A3L

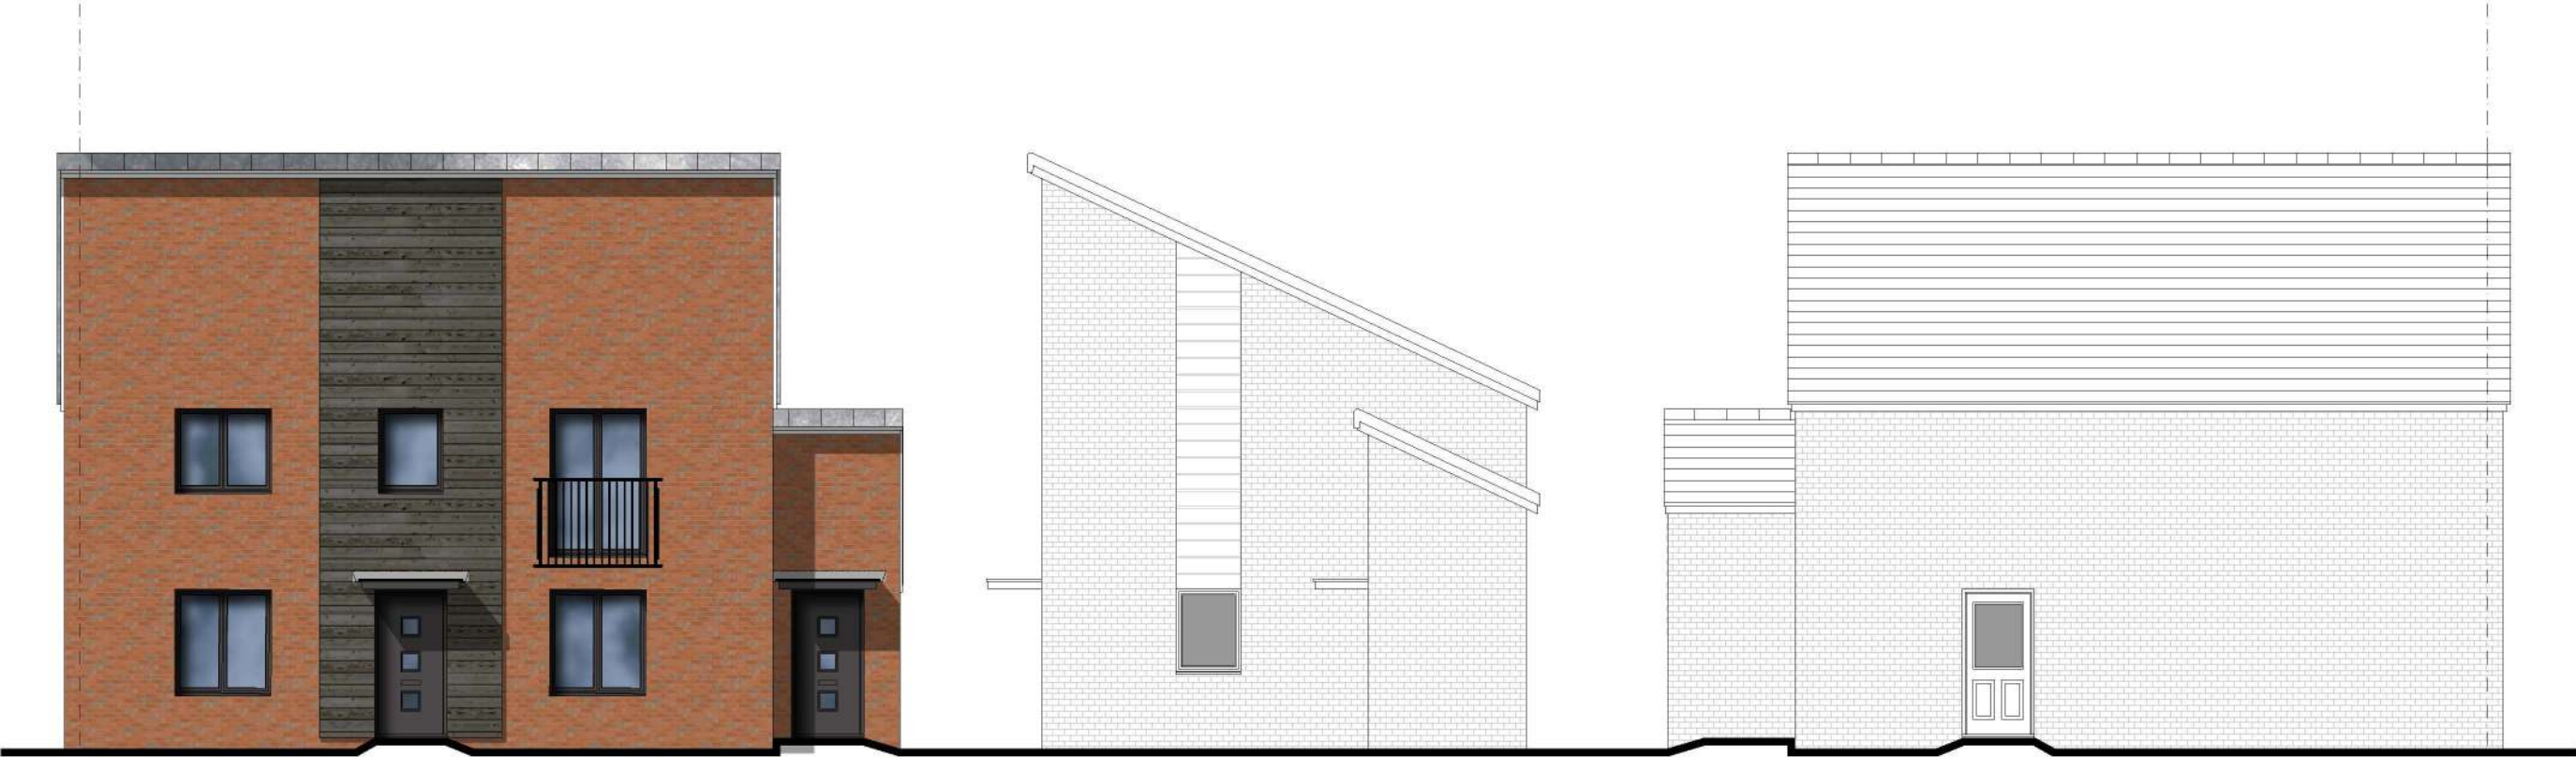

Front Elevation

Side Elevation

Rear Elevation




Ground Floor Plan



First Floor Plan

PLOTS AS: 9/10
PLOTS OPP: 13/14

 


DRAWING TITLE		DWG NO.	REV.
HOUSE TYPE : WU1BF		162.128	-
CREATED	CHECKED	DATE	SCALE
AGTG	TE	SEPT 2023	1:100@A3L

REFER TO MATERIALS KEY PLAN FOR SPECIFIC PLOT FACADE FINISH


THIS DRAWING IS THE COPYRIGHT OF PERSIMMON HOMES DEVELOPMENTS LTD AND IS FOR PLANNING PURPOSES ONLY. SUCH DRAWINGS CAN BE SCALED BUT ARE NOT BE USED FOR CONSTRUCTION OR SALES DOCUMENTS.

 **Persimmon**

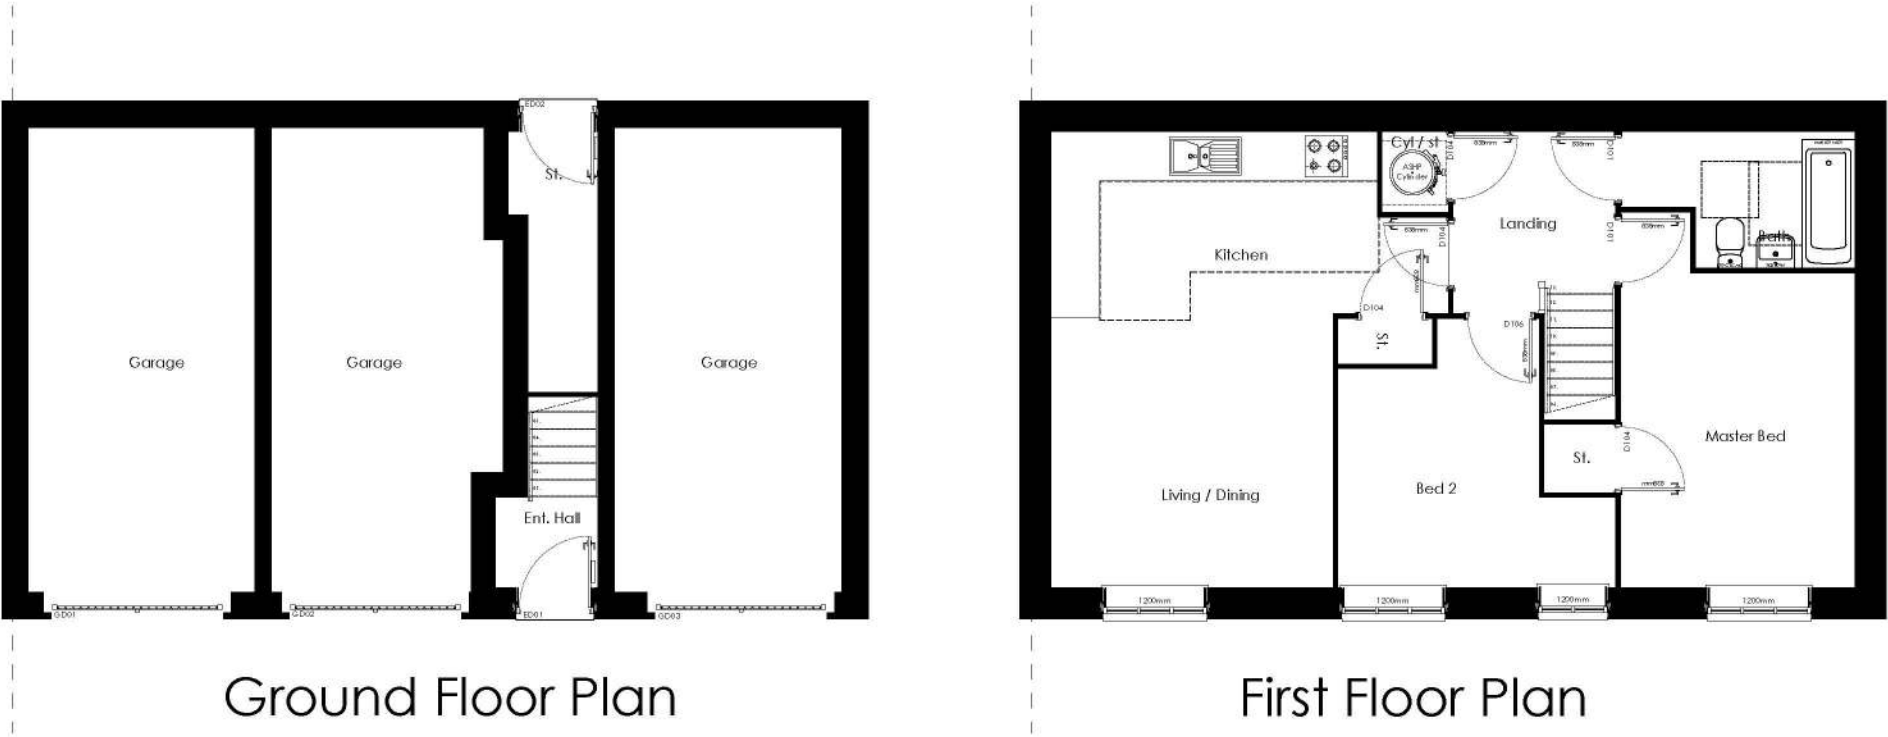

PLOTS AS: 12
PLOTS OPP: 11




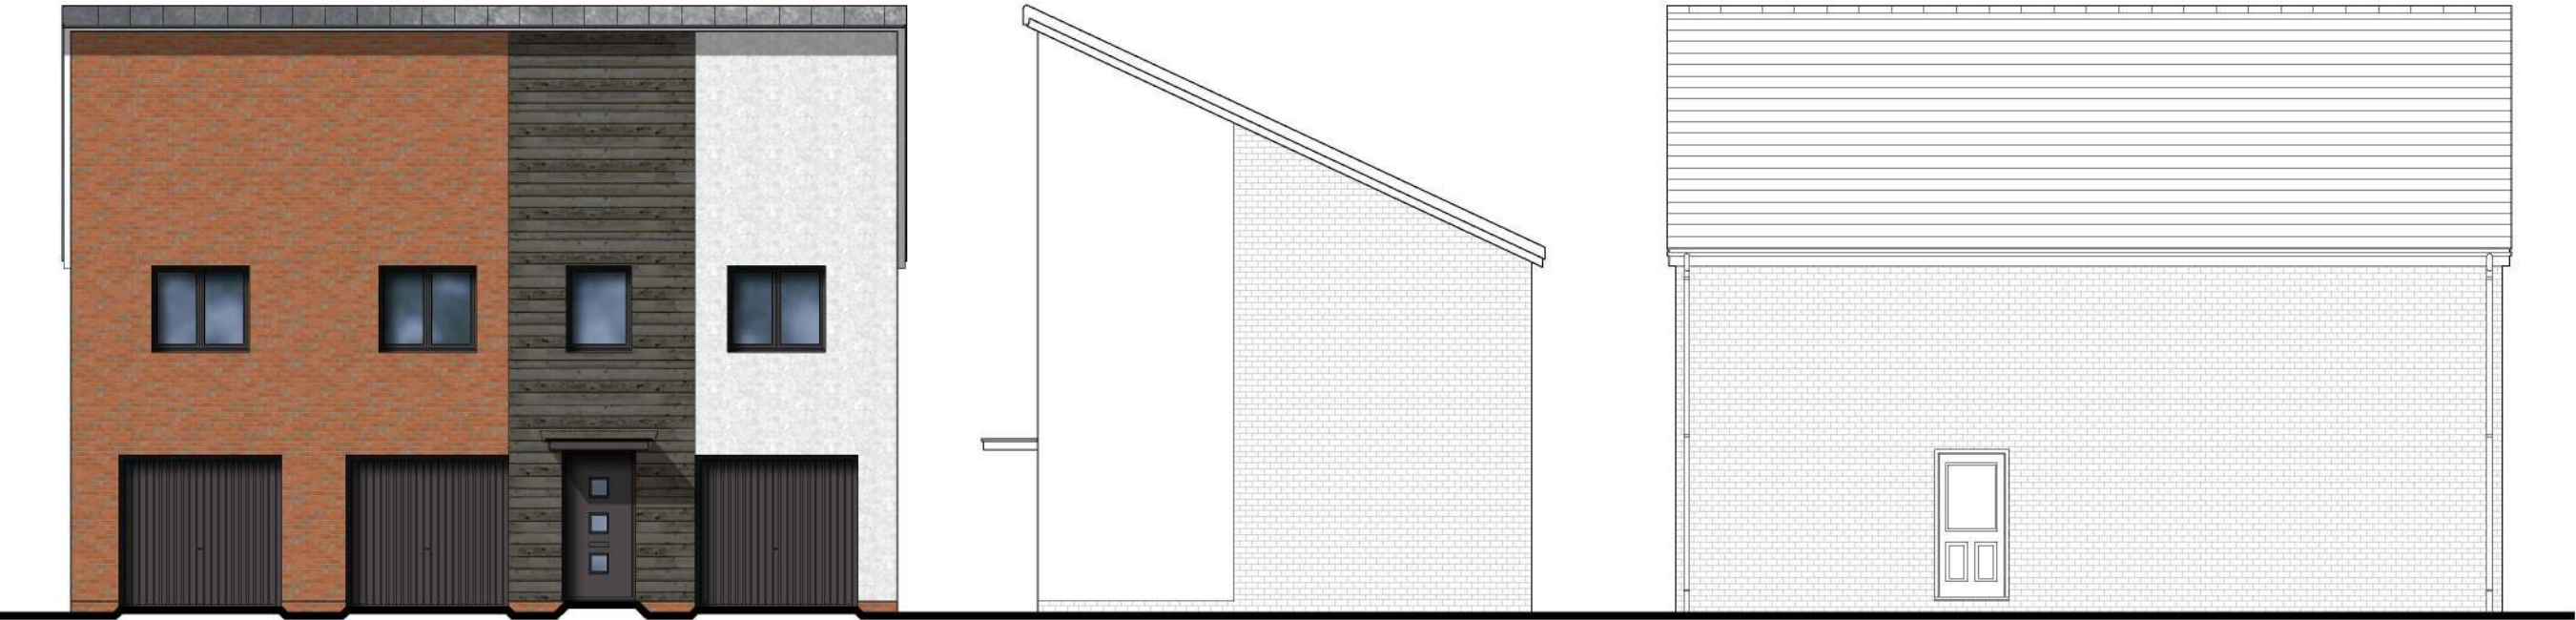


Front Elevation

Side Elevation


Rear Elevation

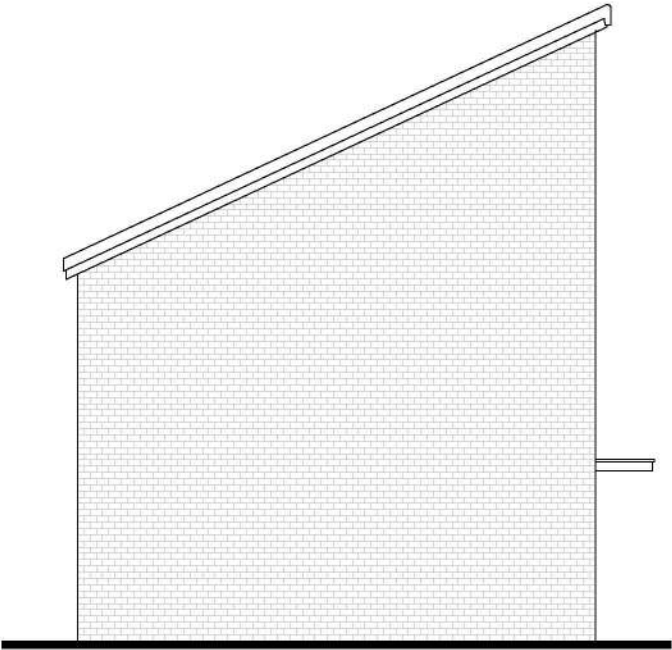

Side Elevation

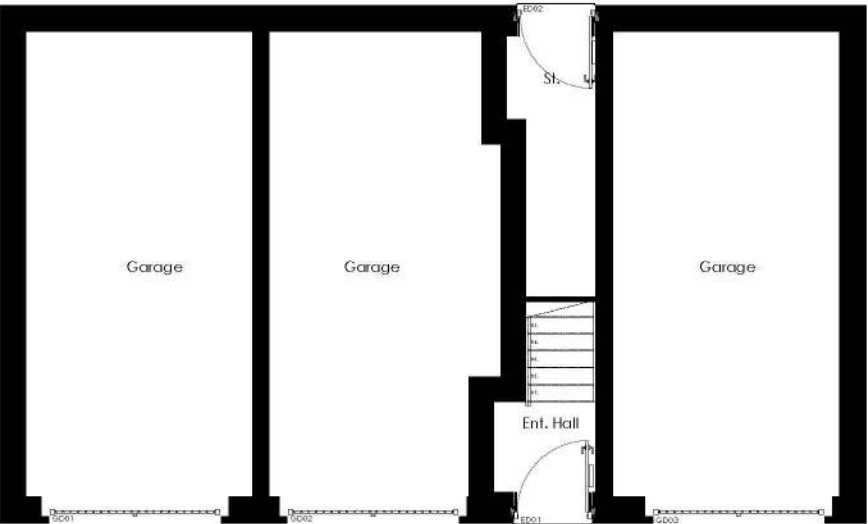

Ground Floor Plan

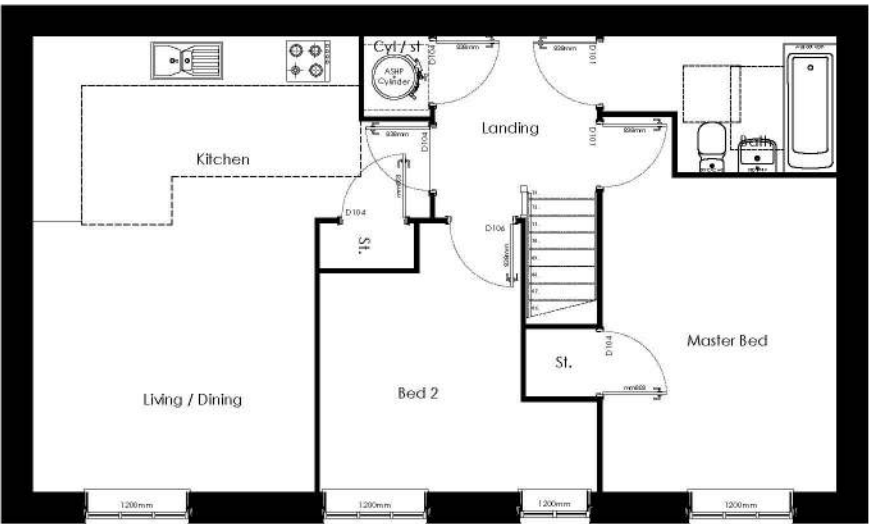


First Floor Plan

PLOTS AS: 29
PLOTS OPP:






Front Elevation

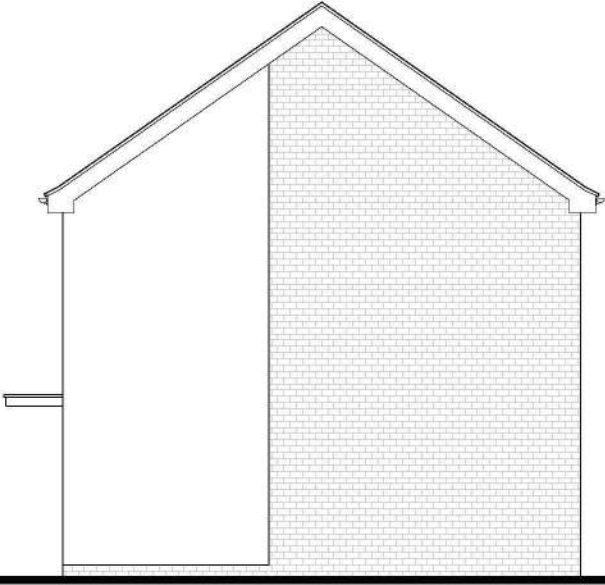


Side Elevation




Rear Elevation

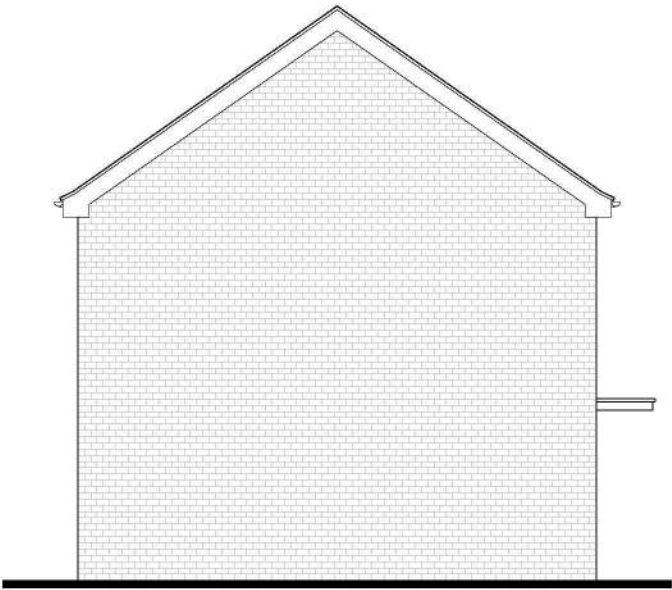

Side Elevation

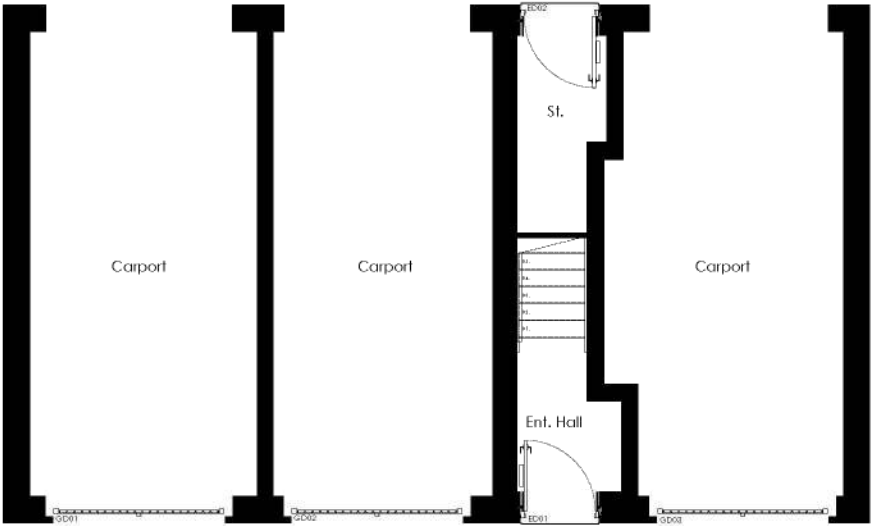

Ground Floor Plan

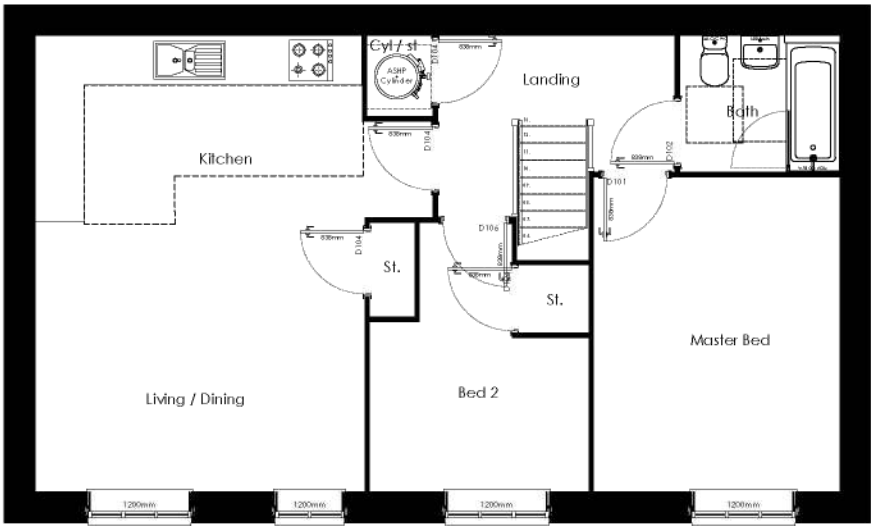


First Floor Plan

PLOTS AS: 30
PLOTS OPP:



DRAWING TITLE		DWG NO.		REV.	
HOUSE TYPE: REDHILL		162.129-3		-	
FLOOR PLANS & ELEVATIONS		CREATED	CHECKED	DATE	SCALE
		AGTG	TE	AUG 2023	1:100@A3L


THIS DRAWING IS THE COPYRIGHT OF PERSIMMON HOMES DEVELOPMENTS LTD AND IS FOR PLANNING PURPOSES ONLY. SUCH DRAWINGS CAN BE SCALED BUT ARE NOT BE USED FOR CONSTRUCTION OR SALES DOCUMENTS.

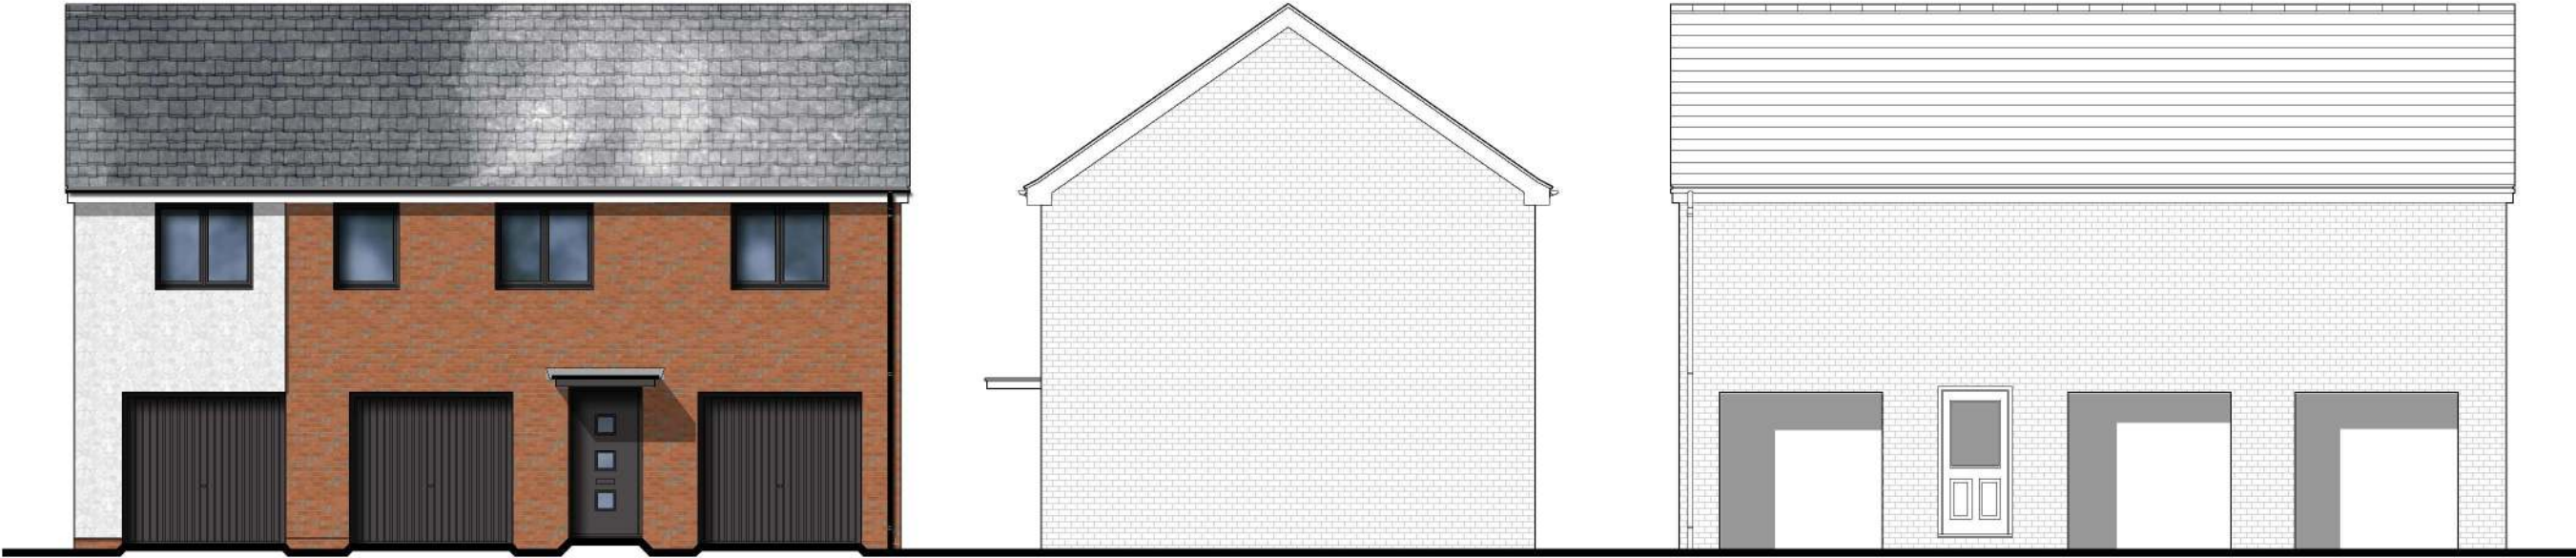


Front Elevation

Side Elevation


Rear Elevation

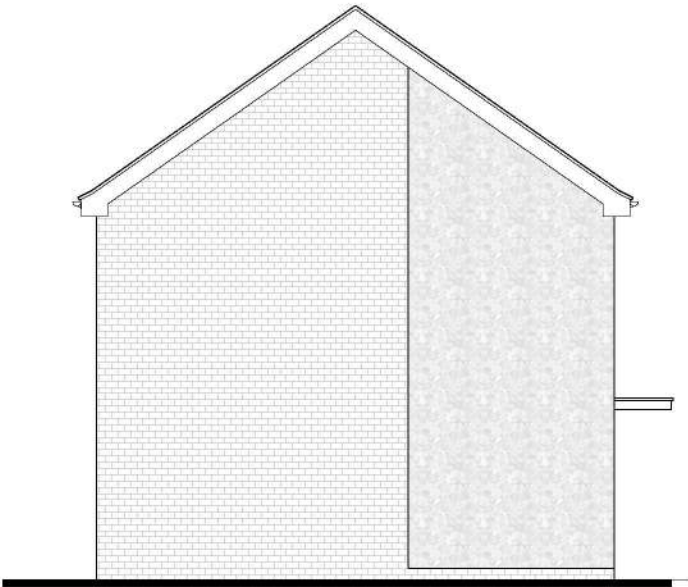

Side Elevation

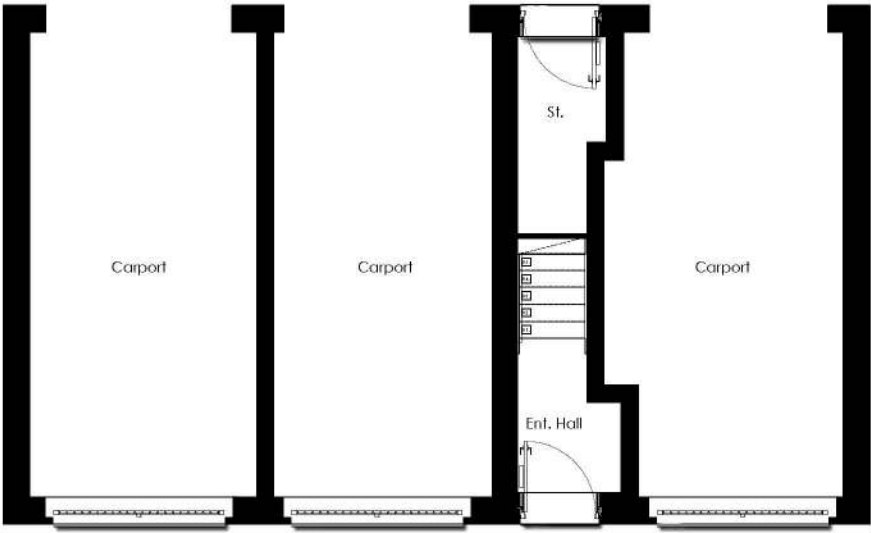

Ground Floor Plan

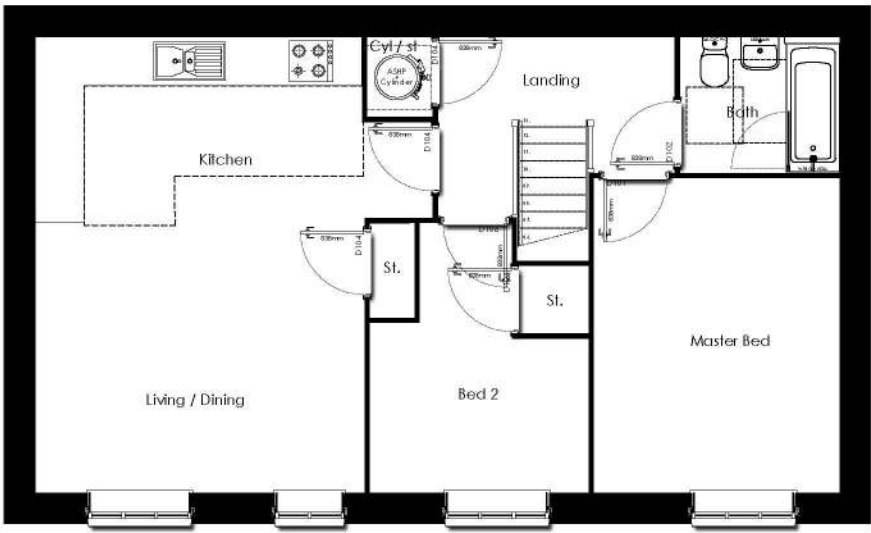


First Floor Plan

PLOTS AS: 16
PLOTS OPP: 15







Front Elevation

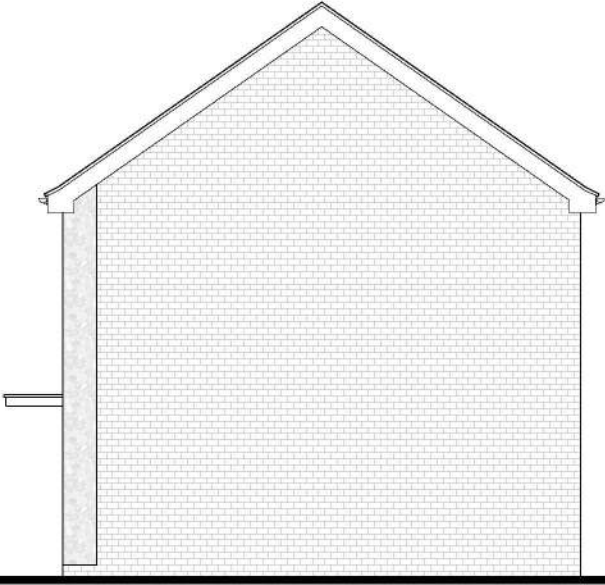


Side Elevation

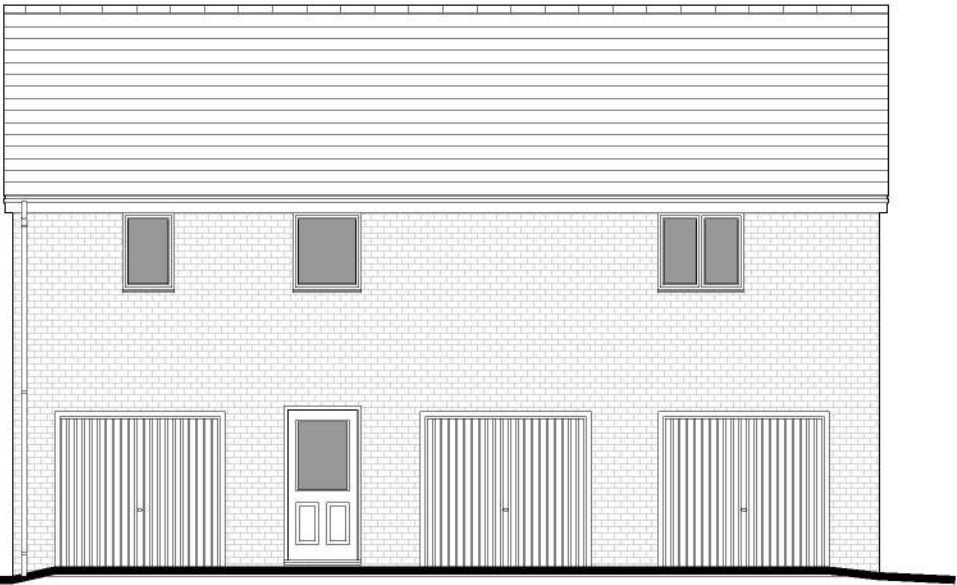


Rear Elevation

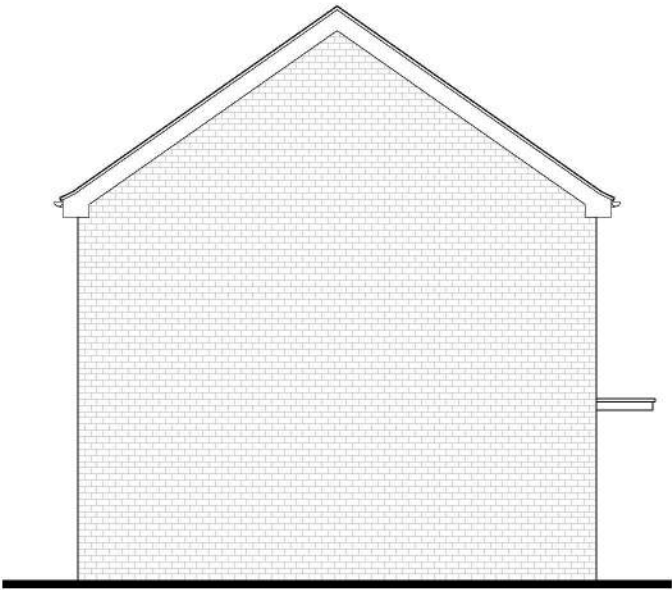

Side Elevation

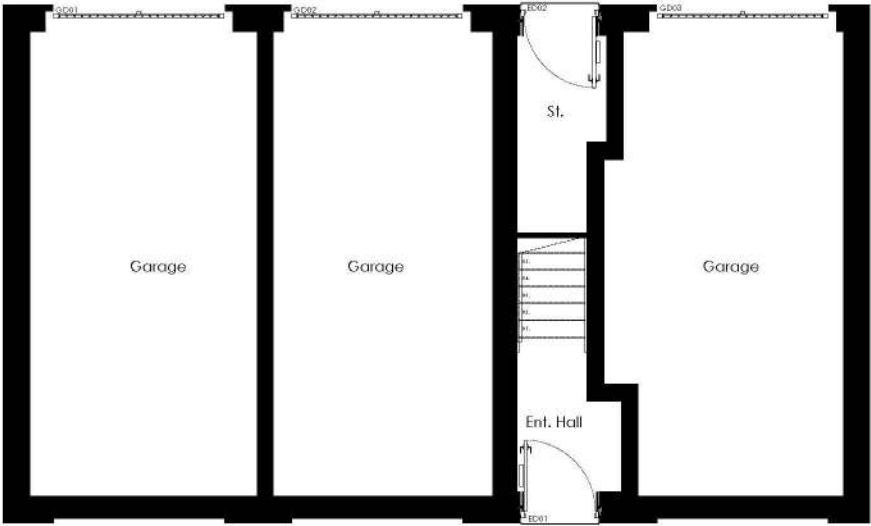


Ground Floor Plan

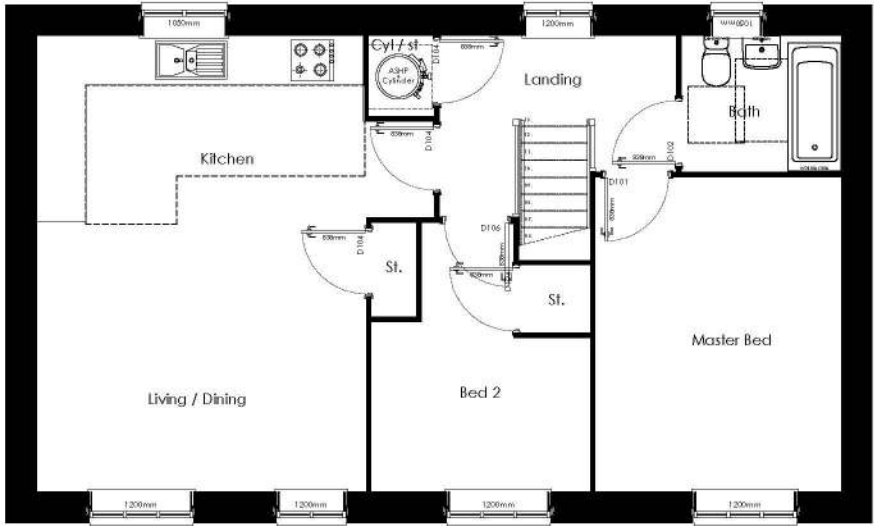

First Floor Plan

PLOTS AS: 34
PLOTS OPP:




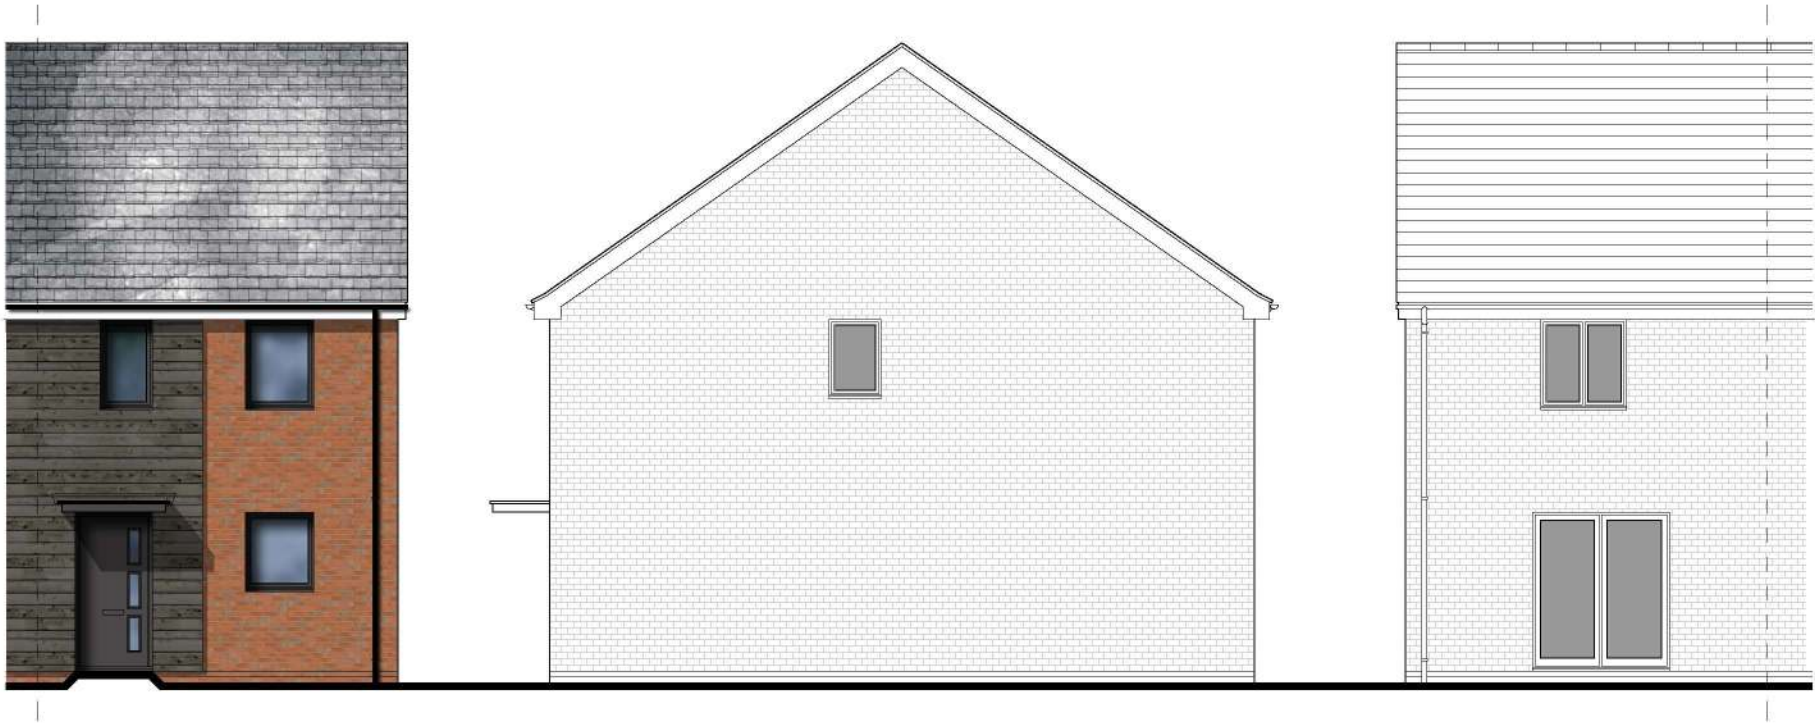


Front Elevation

Side Elevation

Rear Elevation

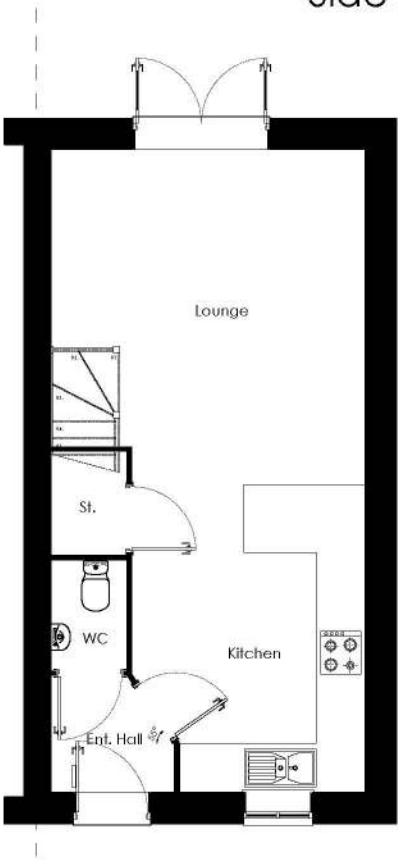

Ground Floor Plan

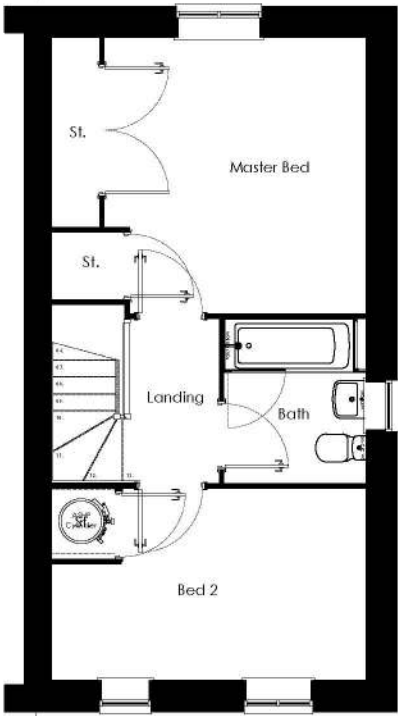

First Floor Plan


PLOTS AS: 21
PLOTS OPP: 22



REFER TO MATERIALS KEY PLAN FOR SPECIFIC
PLOT FACADE FINISH
THIS DRAWING IS THE COPYRIGHT OF PERSIMMON HOMES DEVELOPMENTS LTD AND IS FOR PLANNING
PURPOSES ONLY.
SUCH DRAWINGS CAN BE SCALED BUT ARE NOT BE USED FOR CONSTRUCTION OR SALES DOCUMENTS

DRAWING TITLE		DWG NO.	REV.
HOUSE TYPE : HALDON		162.130-1	-
CREATED	CHECKED	DATE	SCALE
AGTG	TE	SEPT 2023	1:100@A3L




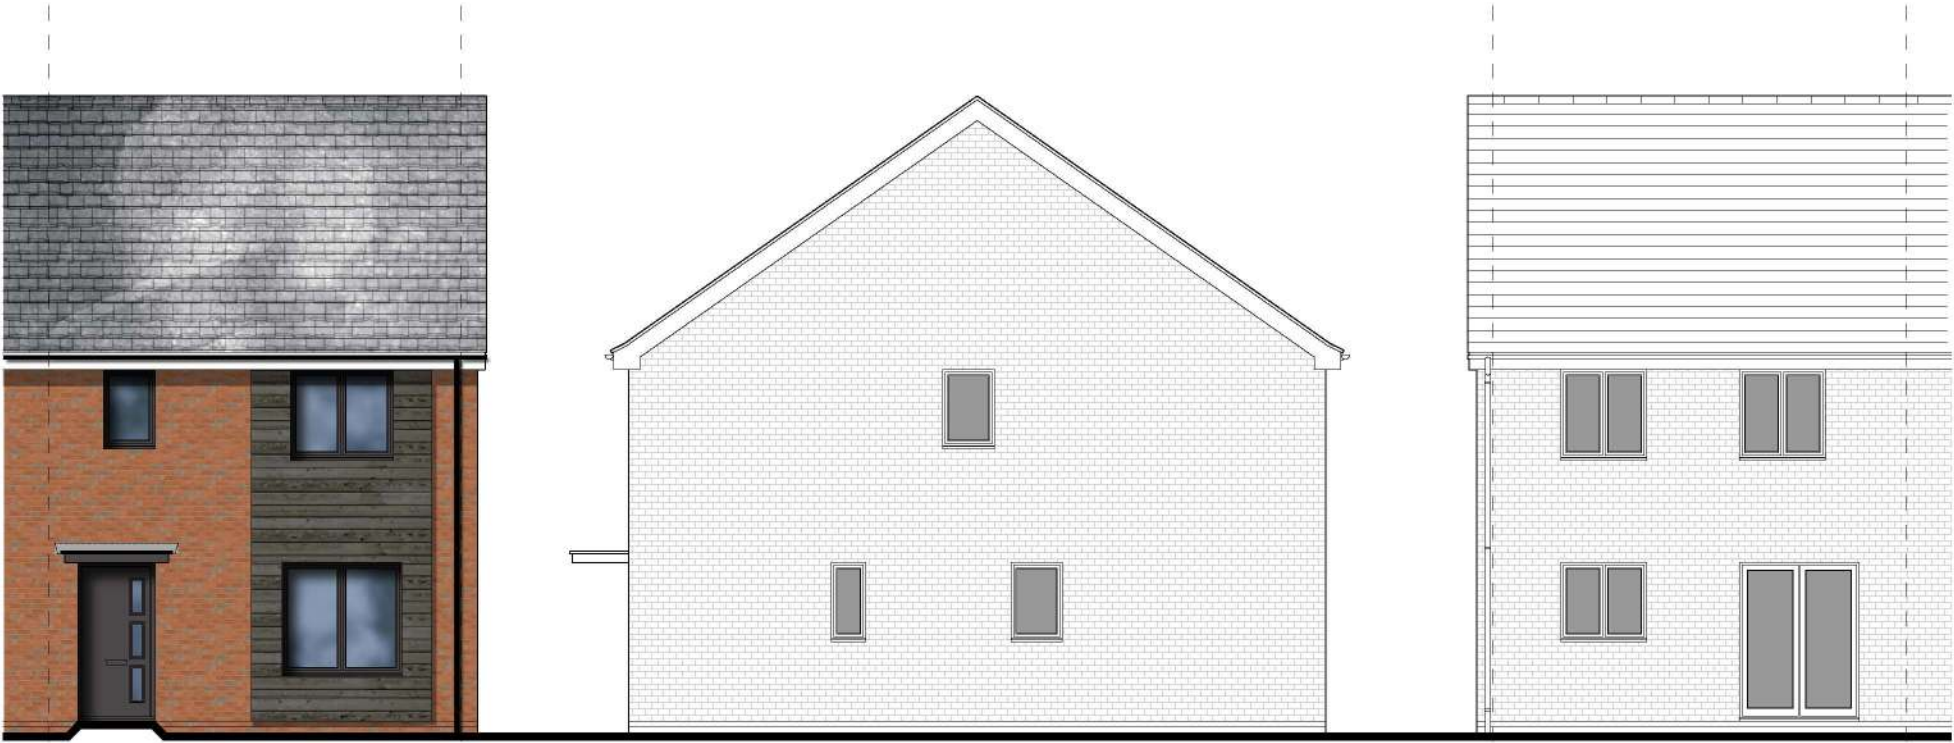


Front Elevation

Side Elevation

Rear Elevation

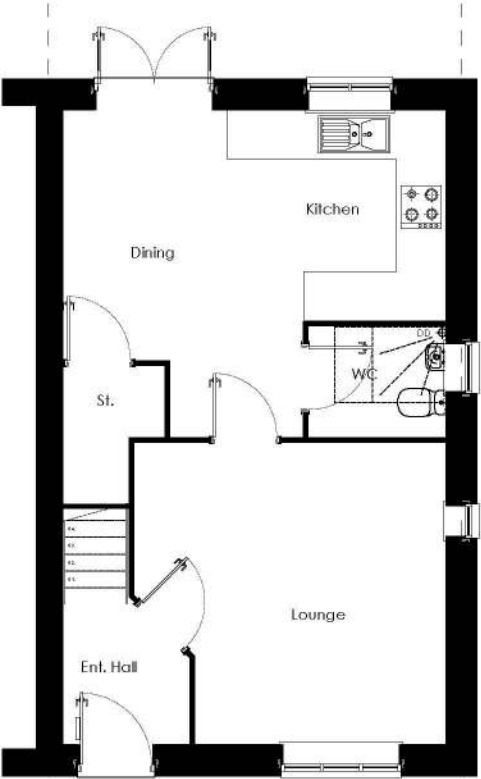


Ground Floor Plan

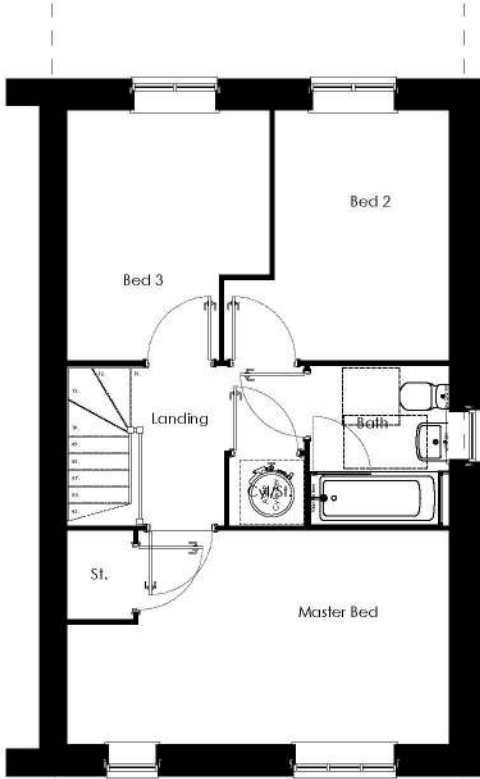

First Floor Plan


PLOTS AS: 37
PLOTS OPP: 38(MT) & 39

 

DRAWING TITLE		DWG NO.	REV.
HOUSE TYPE RENDLESHAM		162.131-1	-
FLOOR PLANS & ELEVATIONS		CREATED	CHECKED
		AGTG	TE
		DATE	SCALE
		SEPT 2023	1:100@A3L

REFER TO MATERIALS KEY PLAN FOR SPECIFIC
PLOT FACADE FINISH
THIS DRAWING IS THE COPYRIGHT OF PERSIMMON HOMES DEVELOPMENTS LTD AND IS FOR PLANNING
PURPOSES ONLY.
SUCH DRAWINGS CAN BE SCALED BUT ARE NOT BE USED FOR CONSTRUCTION OR SALES DOCUMENTS



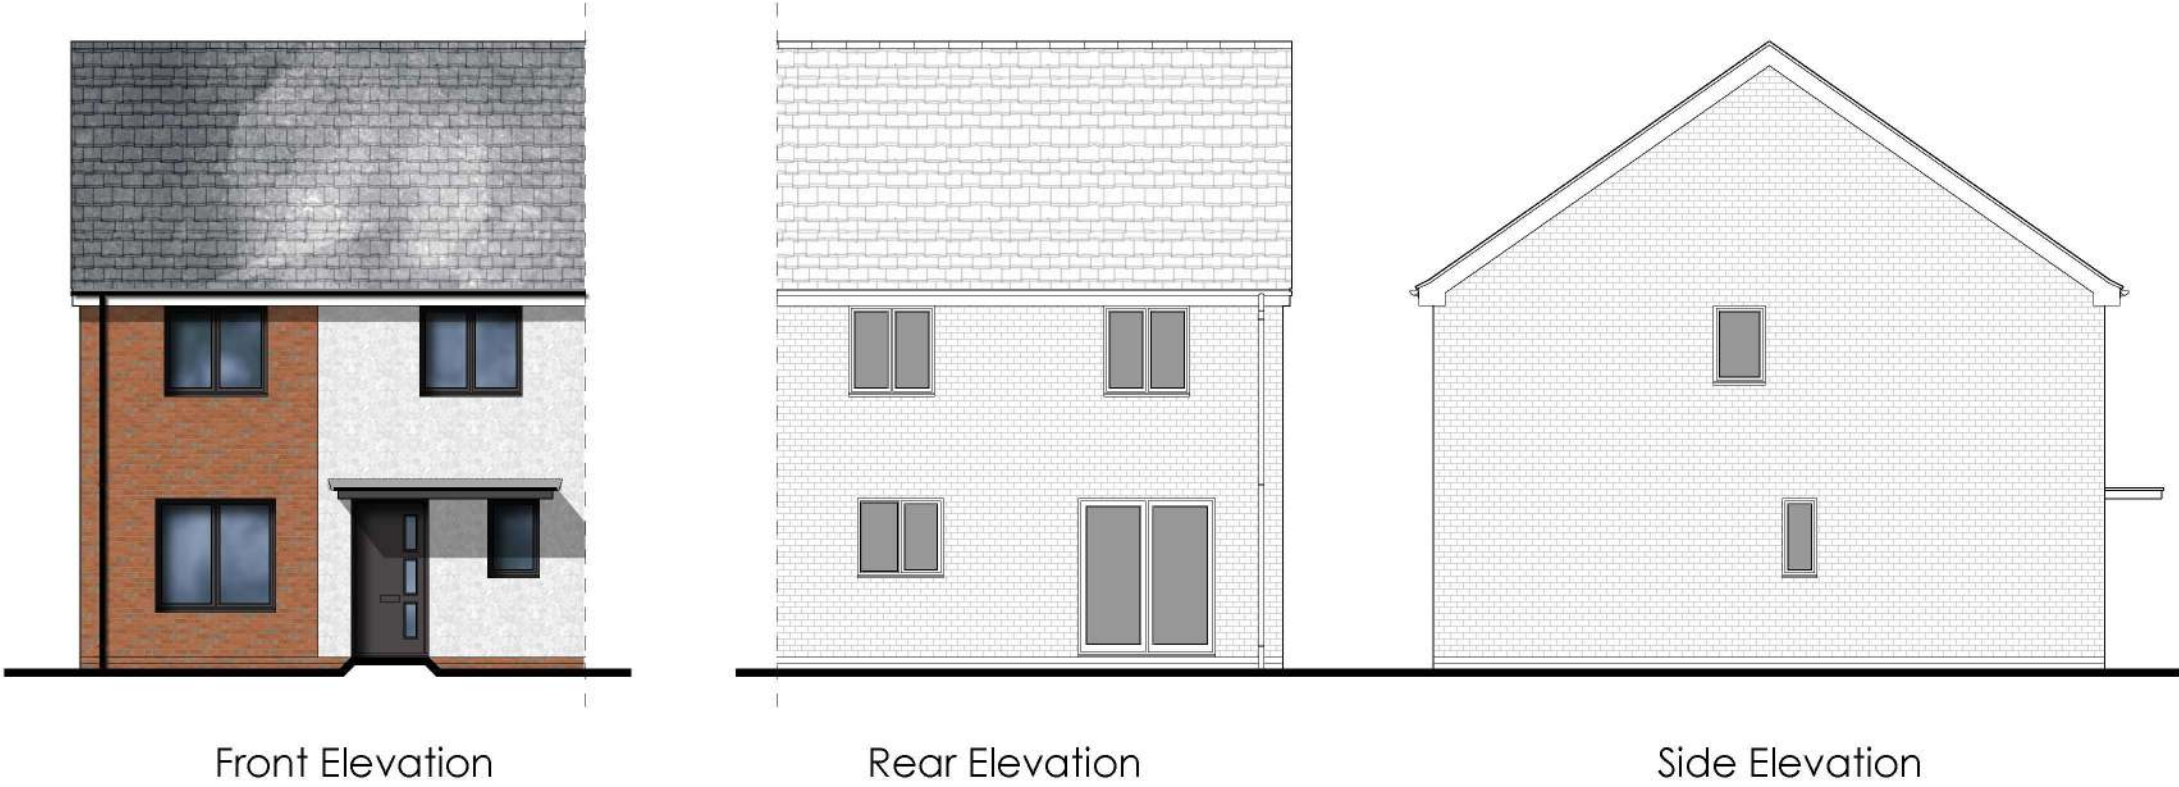

PLOTS AS: 41
PLOTS OPP: 40




DRAWING TITLE				DWG NO.	REV.
HOUSE TYPE : ENNERDALE FLOOR PLANS & ELEVATIONS				162.132-1	-
CREATED	CHECKED	DATE	SCALE		
AGTG	TE	SEPT 2023	1:100@A3L		



REFER TO MATERIALS KEY PLAN FOR SPECIFIC
PLOT FACADE FINISH
THIS DRAWING IS THE COPYRIGHT OF PERSIMMON HOMES DEVELOPMENTS LTD AND IS FOR PLANNING
PURPOSES ONLY.
SUCH DRAWINGS CAN BE SCALED BUT ARE NOT BE USED FOR CONSTRUCTION OR SALES DOCUMENTS



Elevation Plot: 8

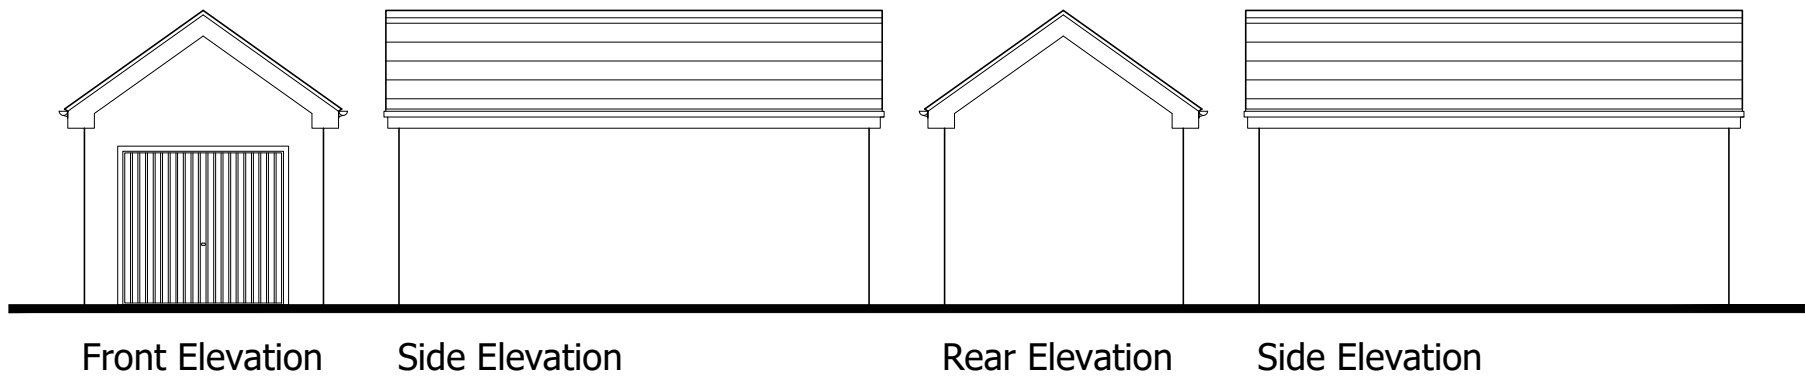

Elevation Plot: 7

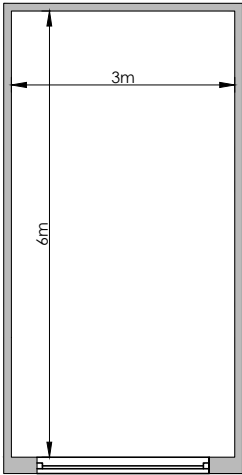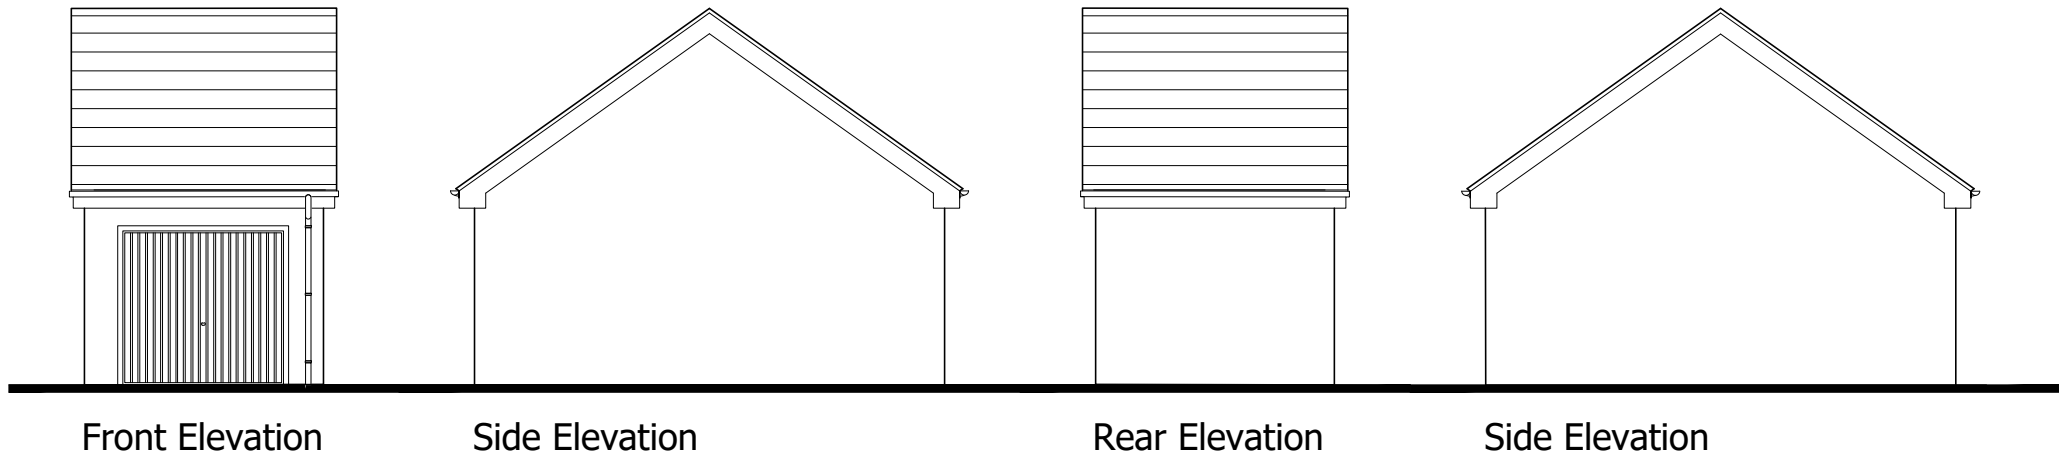

Floor Plan

Plots: 7 & 8




For garage materials, please refer to Materials Key Plan

DRAWING TITLE		DWG NO.	REV.
SINGLE GARAGES		162.231.1	-
FLOOR PLANS & ELEVATIONS			
CREATED	CHECKED	DATE	SCALE
AGTG	TE	NOV '23	1:100@A3L



FLOOR PLANS

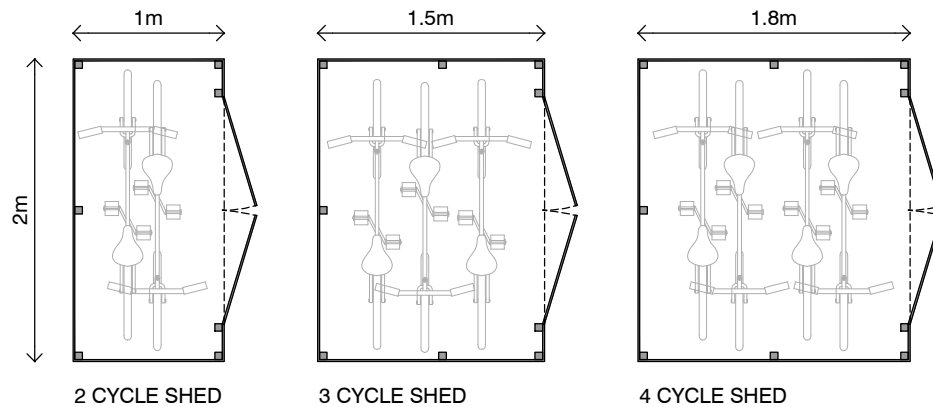


2 CYCLE SHED

3 CYCLE SHED

4 CYCLE SHED

2 CYCLE SHED ELEVATIONS

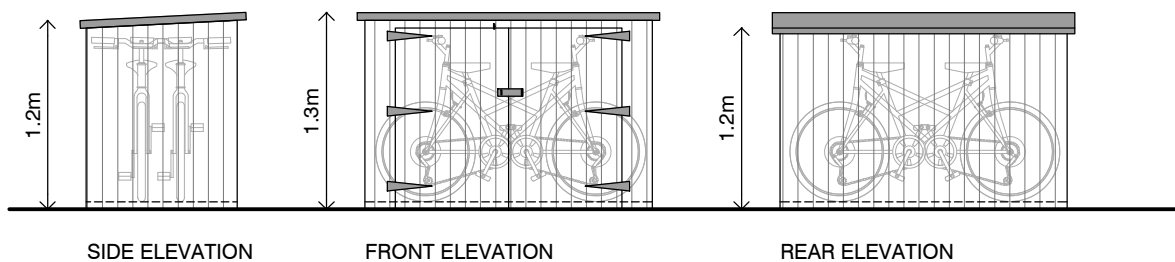


SIDE ELEVATION

FRONT ELEVATION

REAR ELEVATION

3 CYCLE SHED ELEVATIONS

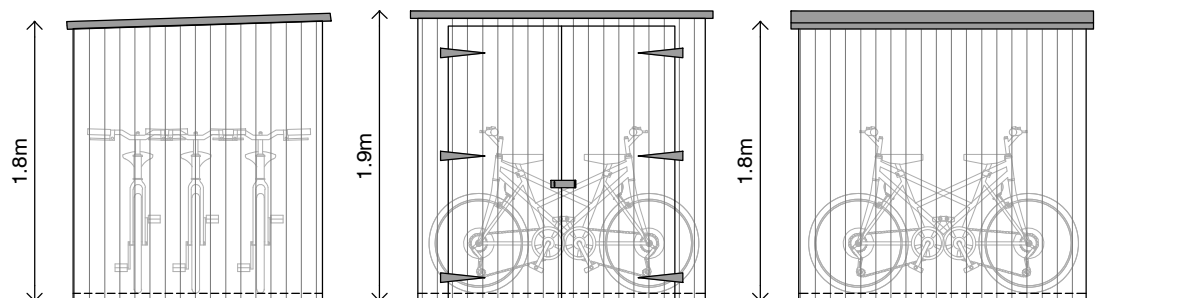


SIDE ELEVATION

FRONT ELEVATION

REAR ELEVATION

4 CYCLE SHED ELEVATIONS

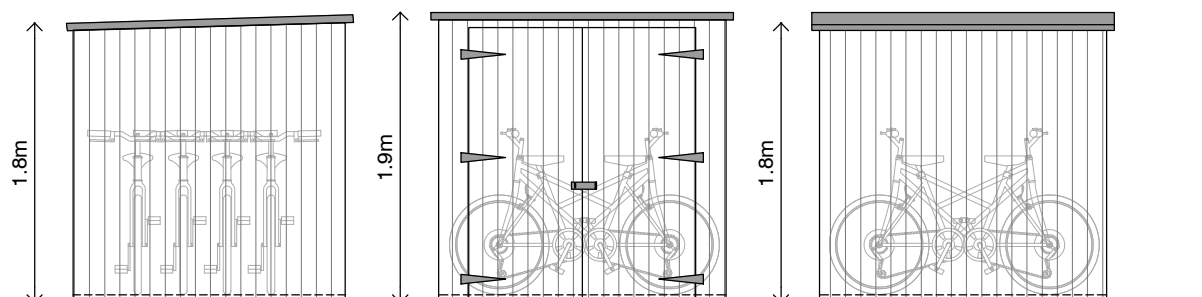

SIDE ELEVATION

FRONT ELEVATION

REAR ELEVATION



DRAWN AGTG		CHECKED TE	DATE NOV 2023	SCALE 1:50@A4
DRAWING NO. 162.232-1				REV. -
DRAWING TITLE TIMBER CYCLE SHEDS FLOOR PLANS & ELEVATIONS				
REVISIONS		DATE	BY	Persimmon Homes Wessex. All rights reserved. This drawing is the copyright of Persimmon Homes Developments Ltd. and has been produced for planning purposes only. Such drawings can be scaled but are not to be used for construction or sales documents.