


Legend




Staddle stones a mixture of concrete and natural stone



Staddle stones natural stone

 


Staddle stones with missing caps

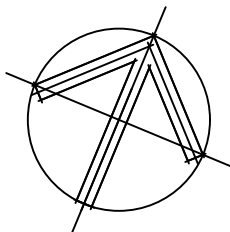

0

2

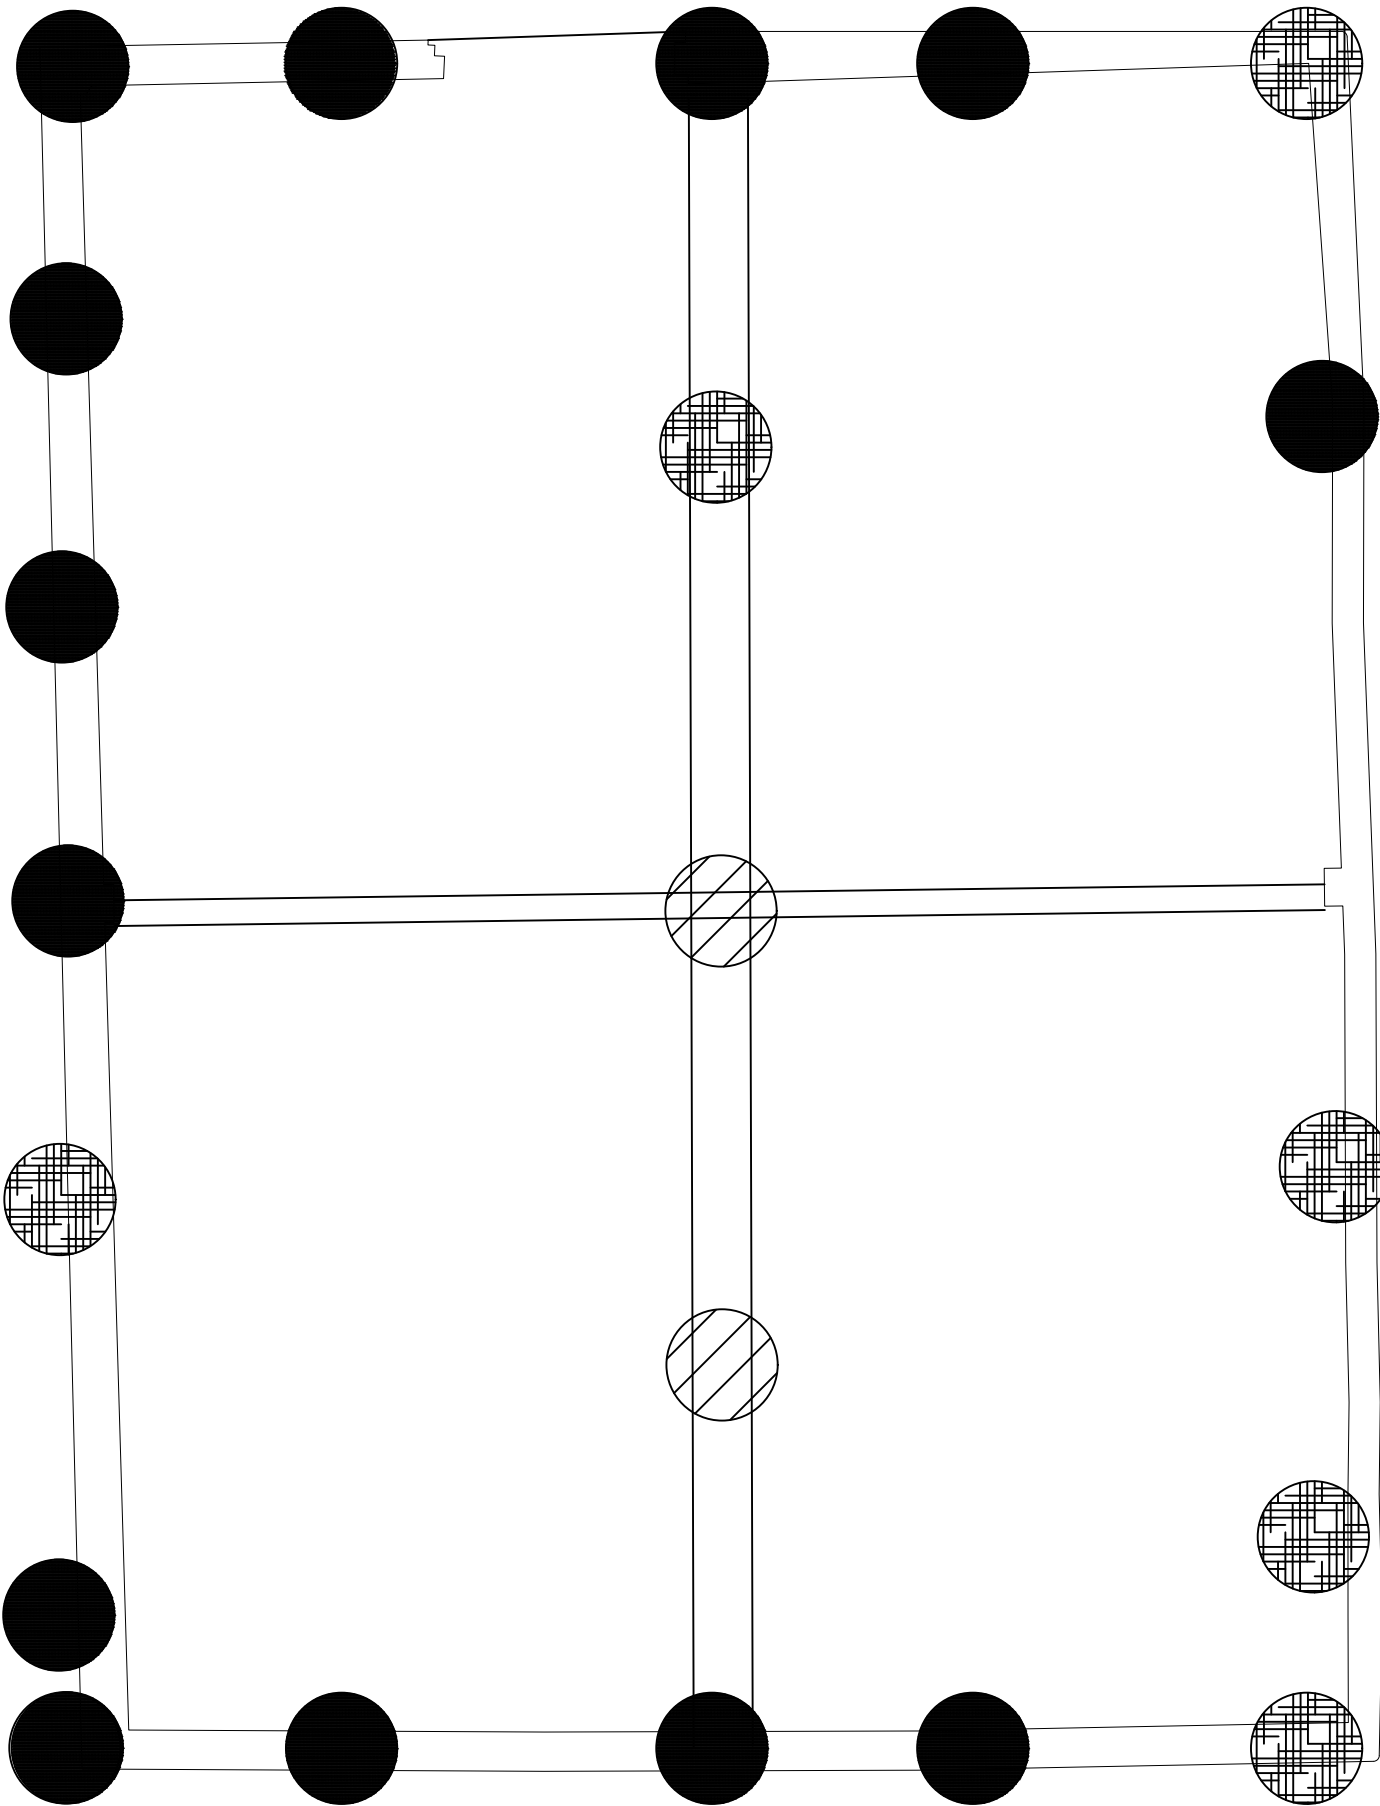

Do not scale from drawings, use dimensioned figures only and report any discrepancies to the Architect's office.
All rights described in Chapter IV of the Copyright, Design and Patents Act 1988 have been generally assigned.
Drawings to be read in conjunction with Consultant Structural Engineer's details.



Chartered Architect
55a/55b South Mills, RIBA 1970s
Close Gate House
47 High Street
Bathurst
BP1 2PS
t: 01722 331559
e: gerry@geraldsteer.com

Rev	Date	Description
A	17.10.23	Staddle types added

Title Barn No.2
Suntan Farm
Collingbourne Ducis
Wiltshire SN8 3DY

Drawing Floor Plan and Section A - A

Scale 1:30 and 1:100 @ A3
Drawn GS
Date August 2023

Drawing No. 1233.G2.01
Revision A