



DO NOT SCALE FROM THIS DRAWING. ALL DIMENSIONS TO BE CHECKED ON SITE PRIOR TO COMMENCEMENT. ANY DISCREPANCIES TO BE REPORTED IMMEDIATELY TO THE ARCHITECT.



PLN Partial Site Plan
01 1:100

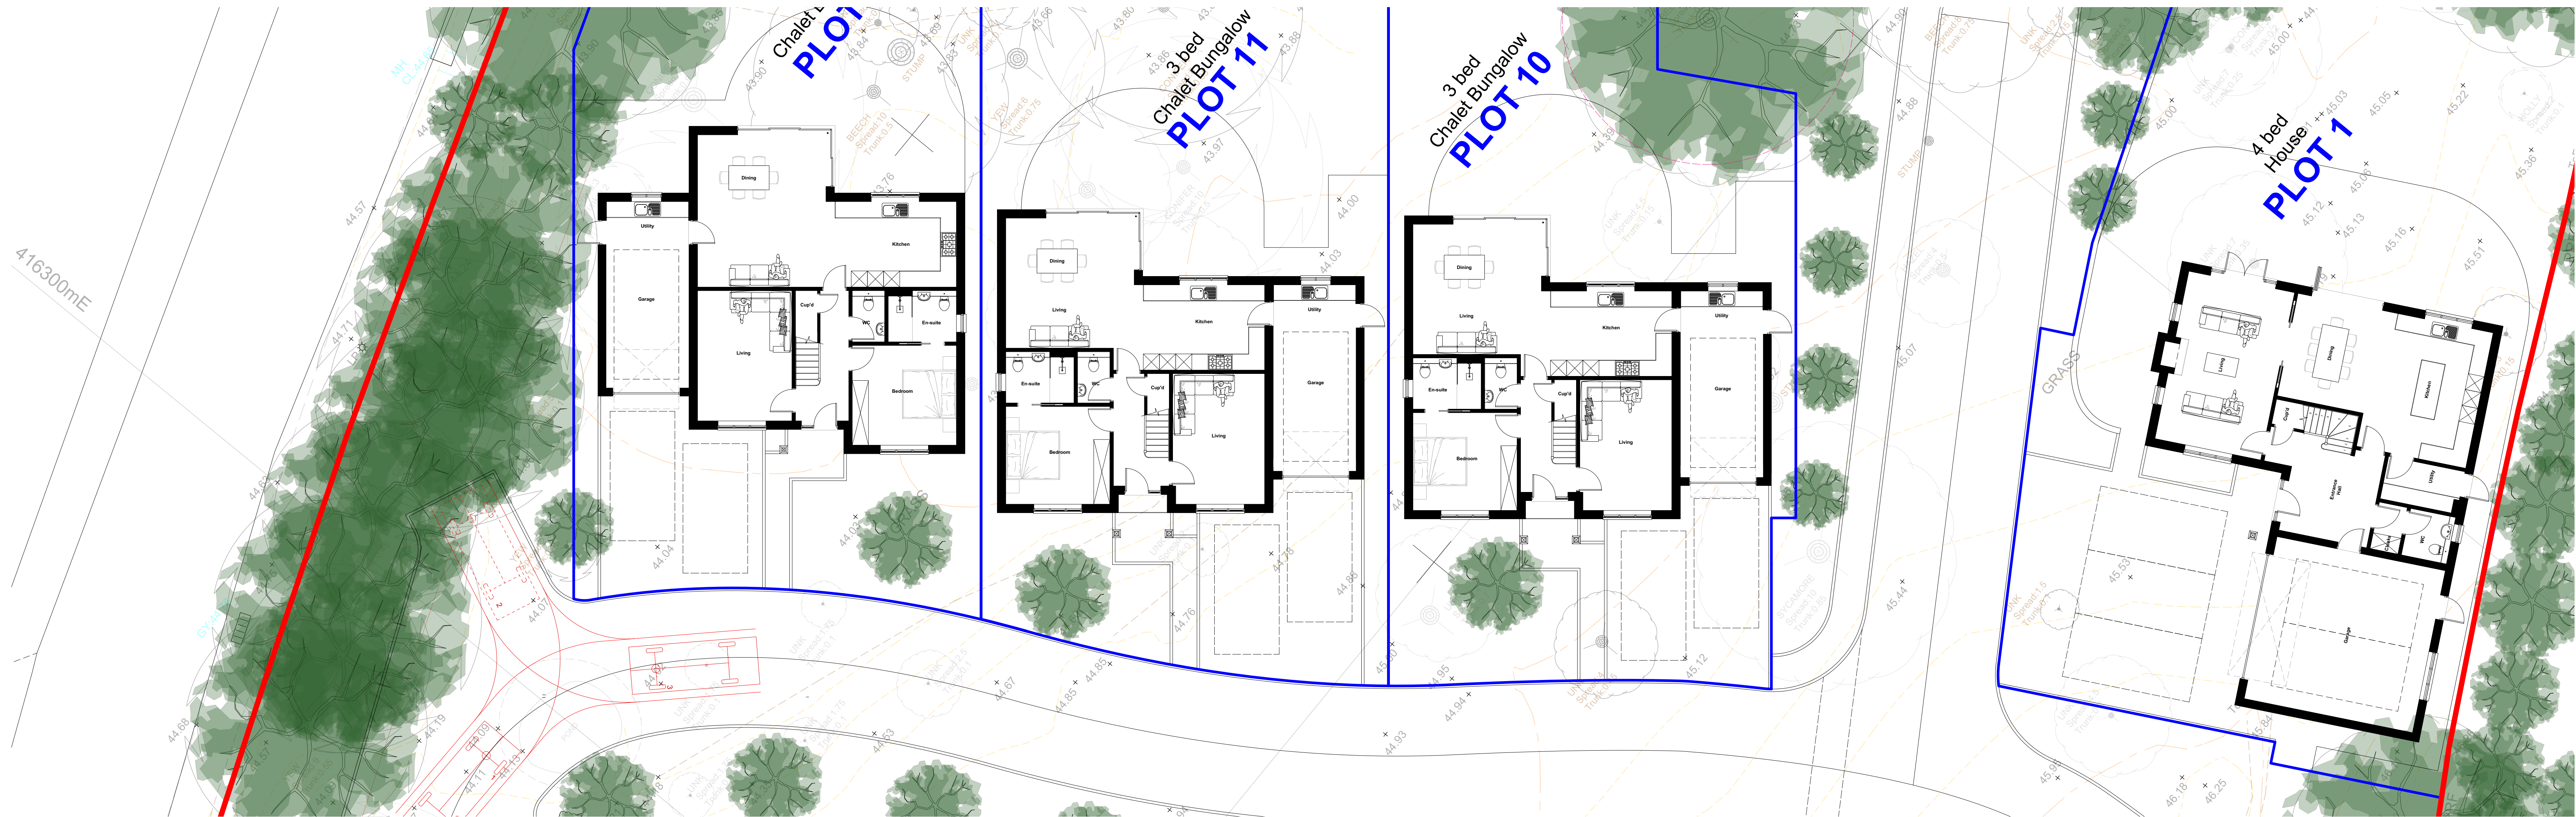

SCN Streetscene
01 1:100

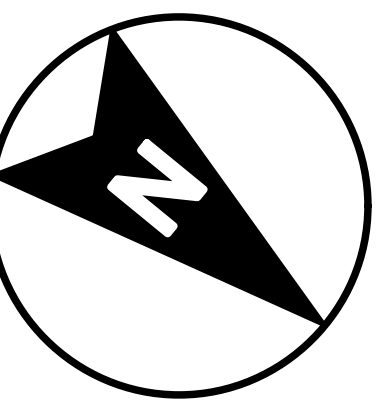

PSA architecture
PAUL STEVENS ARCHITECTURE LTD
Unit 3 Boathouse Meadow Business Park
Cherry Orchard Lane
Salisbury
Wiltshire
SP2 7LD

Tel No: 01722 349384

THIS DRAWING IS COPYRIGHT. IT MUST NOT BE COPIED, USED OR DISCLOSED TO THIRD PARTIES WITHOUT PRIOR PERMISSION.

PROJECT: Elmfield House
Petersfinger Road
Petersfinger
Salisbury
Wiltshire
SP5 3BZ

DRAWING: Proposed
Site Streetscene 03

SCALE: 1:100 @ A0

DATE: 11/2023

DESIGN: ☐ PLANNING ☒ BLDG REGS

TENDER: ☐ CONSTRUCTION

DRAWN: DJH DATE: 17/11/2023

CHECKED: DATE:

JOB No: 963

DWG No: 25

REV: -

CURRENT: ☐

SUPERSEDED: ☐