






PLN Existing Site Plan
01 1:200

Ordnance Survey, (c) Crown Copyright 2021. All rights reserved. Licence number 100022432

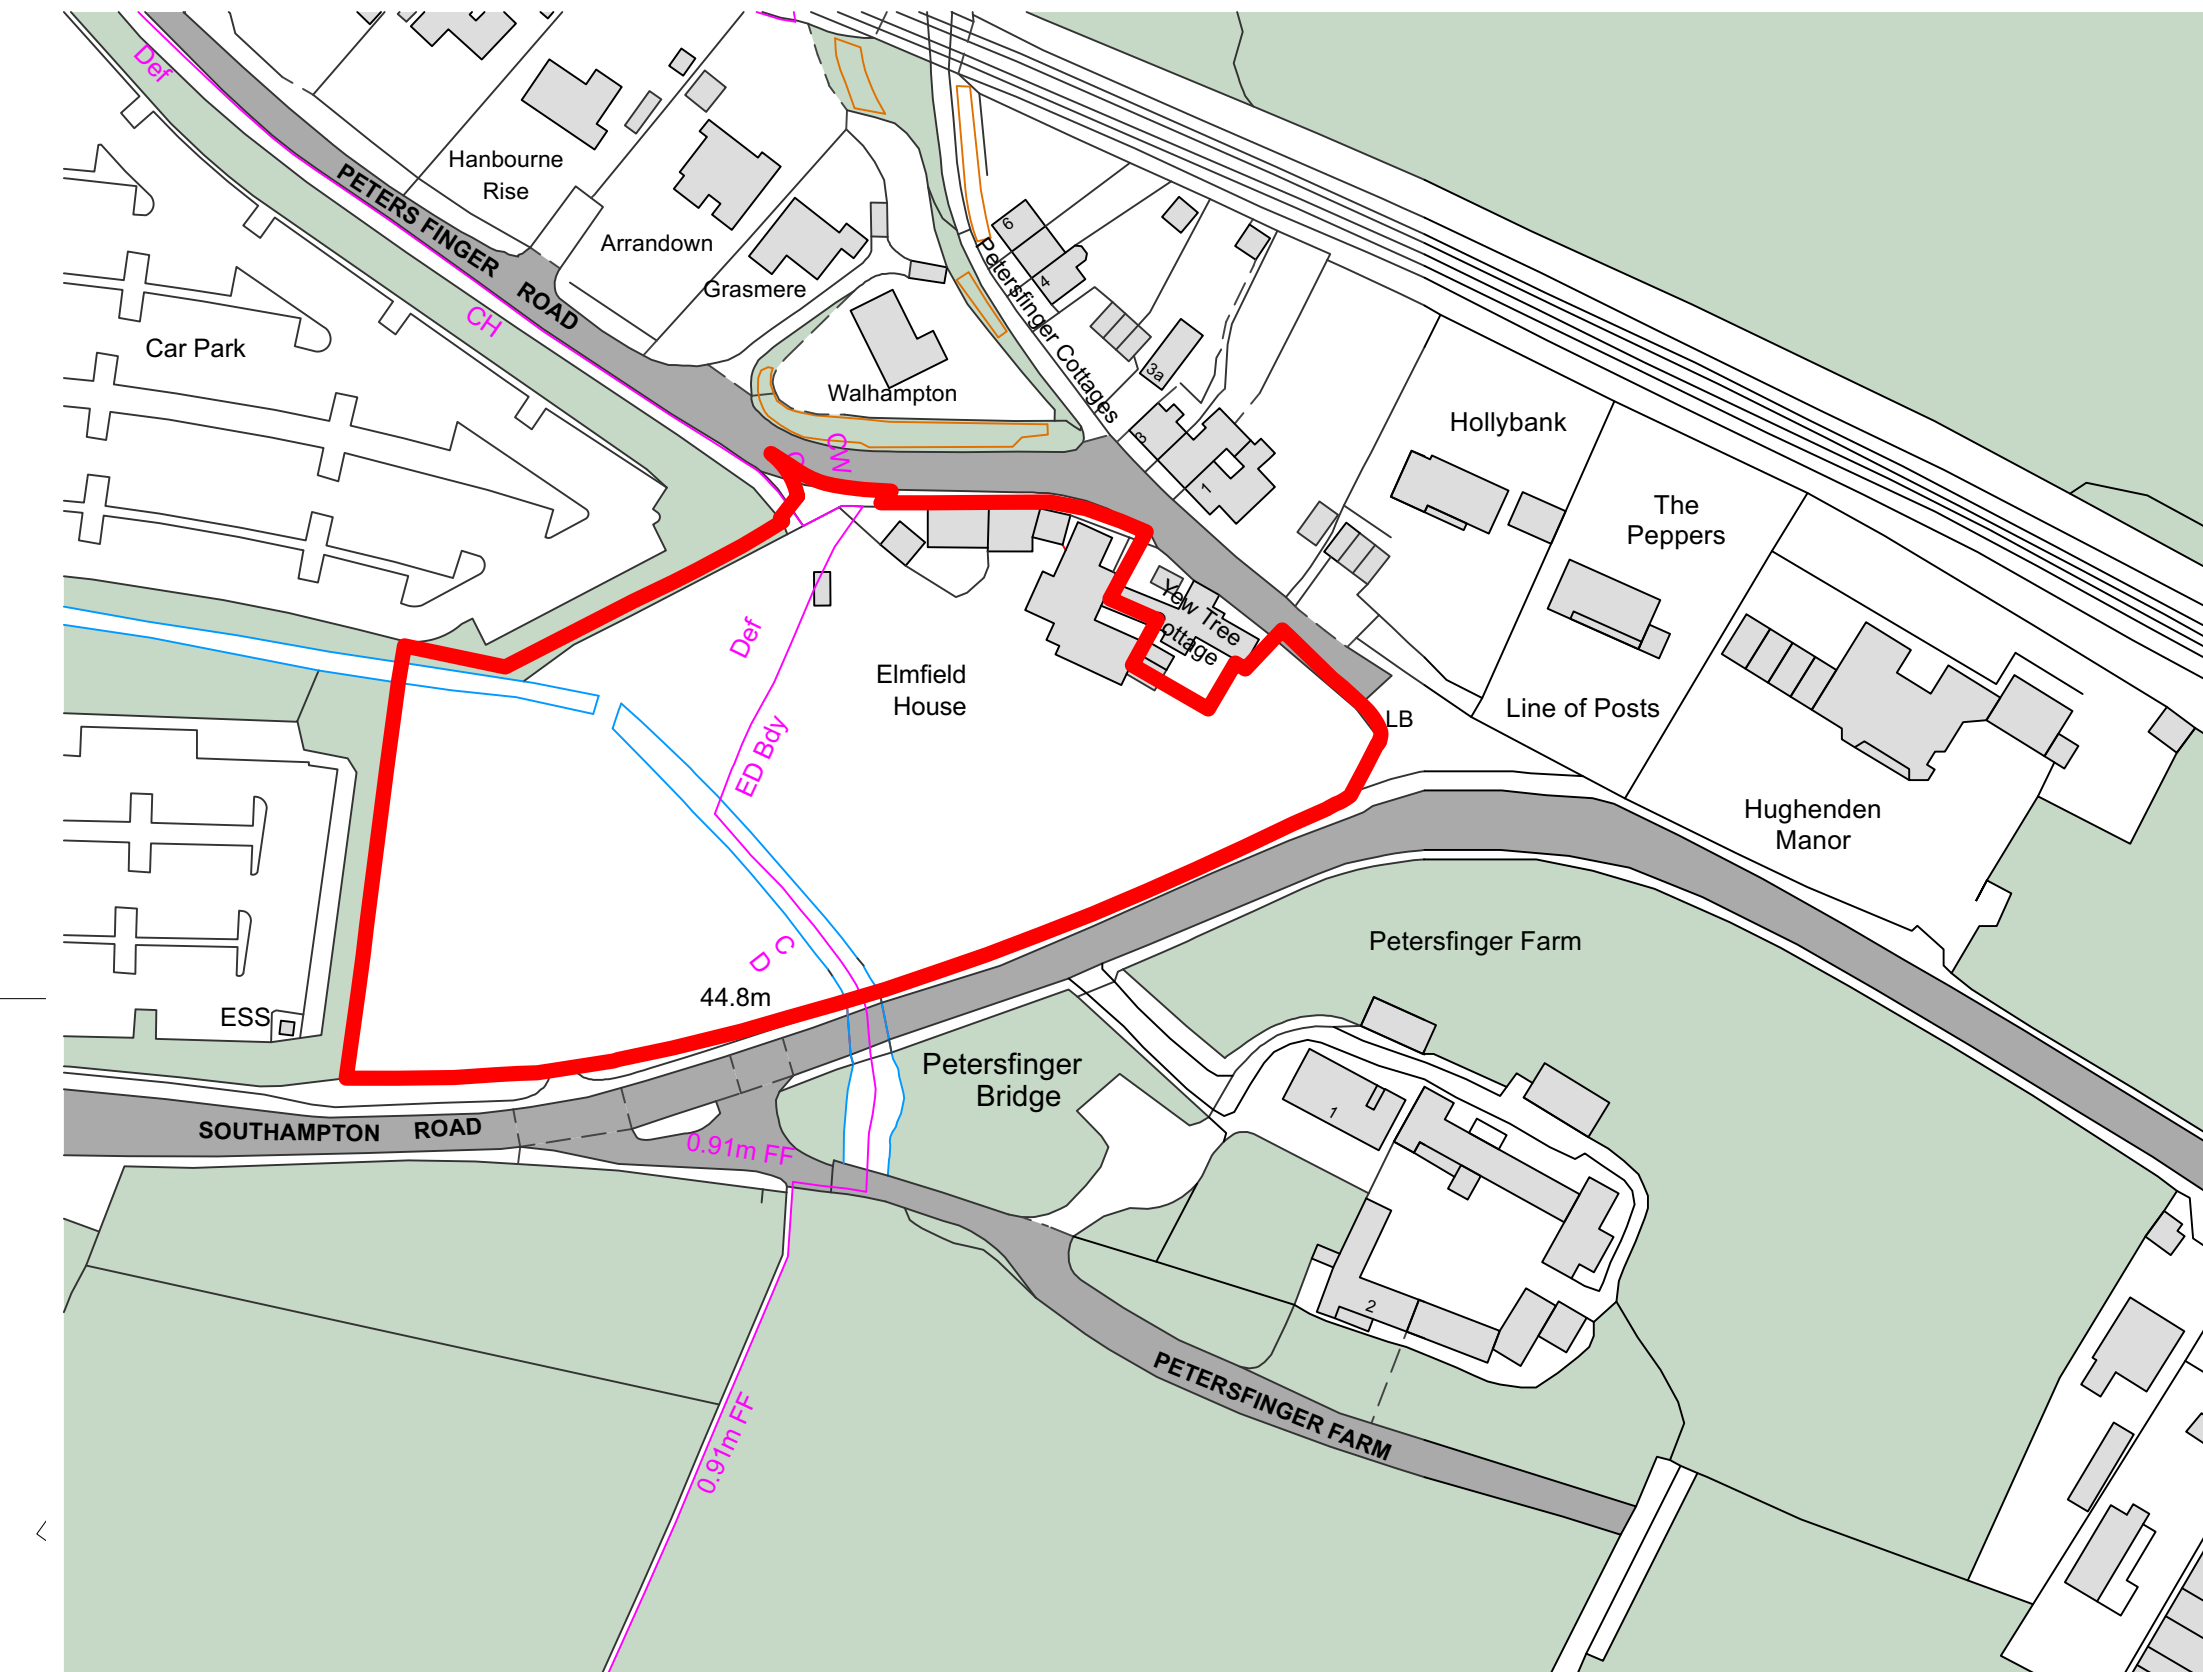

PLN Existing Location Plan
02 1:1250

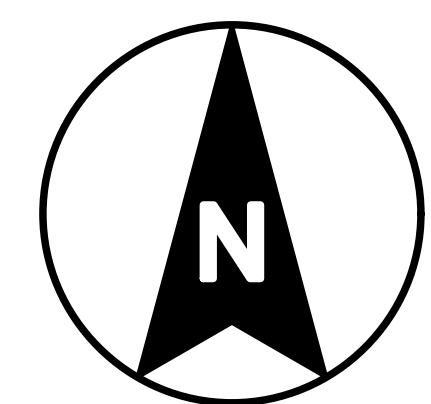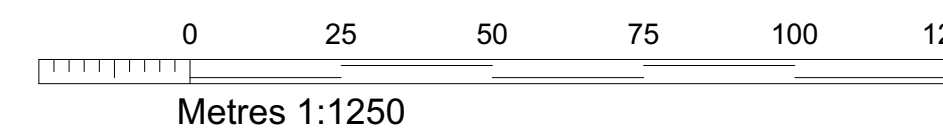

Rev A: 23/11/2023: Amended boundary line.

PSA architecture
PAUL STEVENS ARCHITECTURE LTD
Unit 3 Boathouse Meadow Business Park
Cherry Orchard Lane
Salisbury
Wiltshire
SP2 7LD

Tel No: 01722 349384

THIS DRAWING IS COPYRIGHT. IT MAY NOT BE COPIED, USED OR DISCLOSED TO THIRD PARTIES WITHOUT PRIOR PERMISSION.

PROJECT: Elmfeld House
Petersfinger Road
Salisbury
Wiltshire
SP5 3BZ

DRAWING: Existing
Site/Location Plan
Topographical Survey

SCALE: 1:200 & 1:1250 @ A0
DATE: 11/2023

DESIGN: ☐ PLANNING ☒ BUILDING REGS ☐

TENDER: ☐ CONSTRUCTION ☐

DRAWN: DJH DATE: 17/11/2023

CHECKED: DATE:

JOB No: 963

DWG No: 01 REV: A

CURRENT: ☐ SUPERSEDED: ☐

