



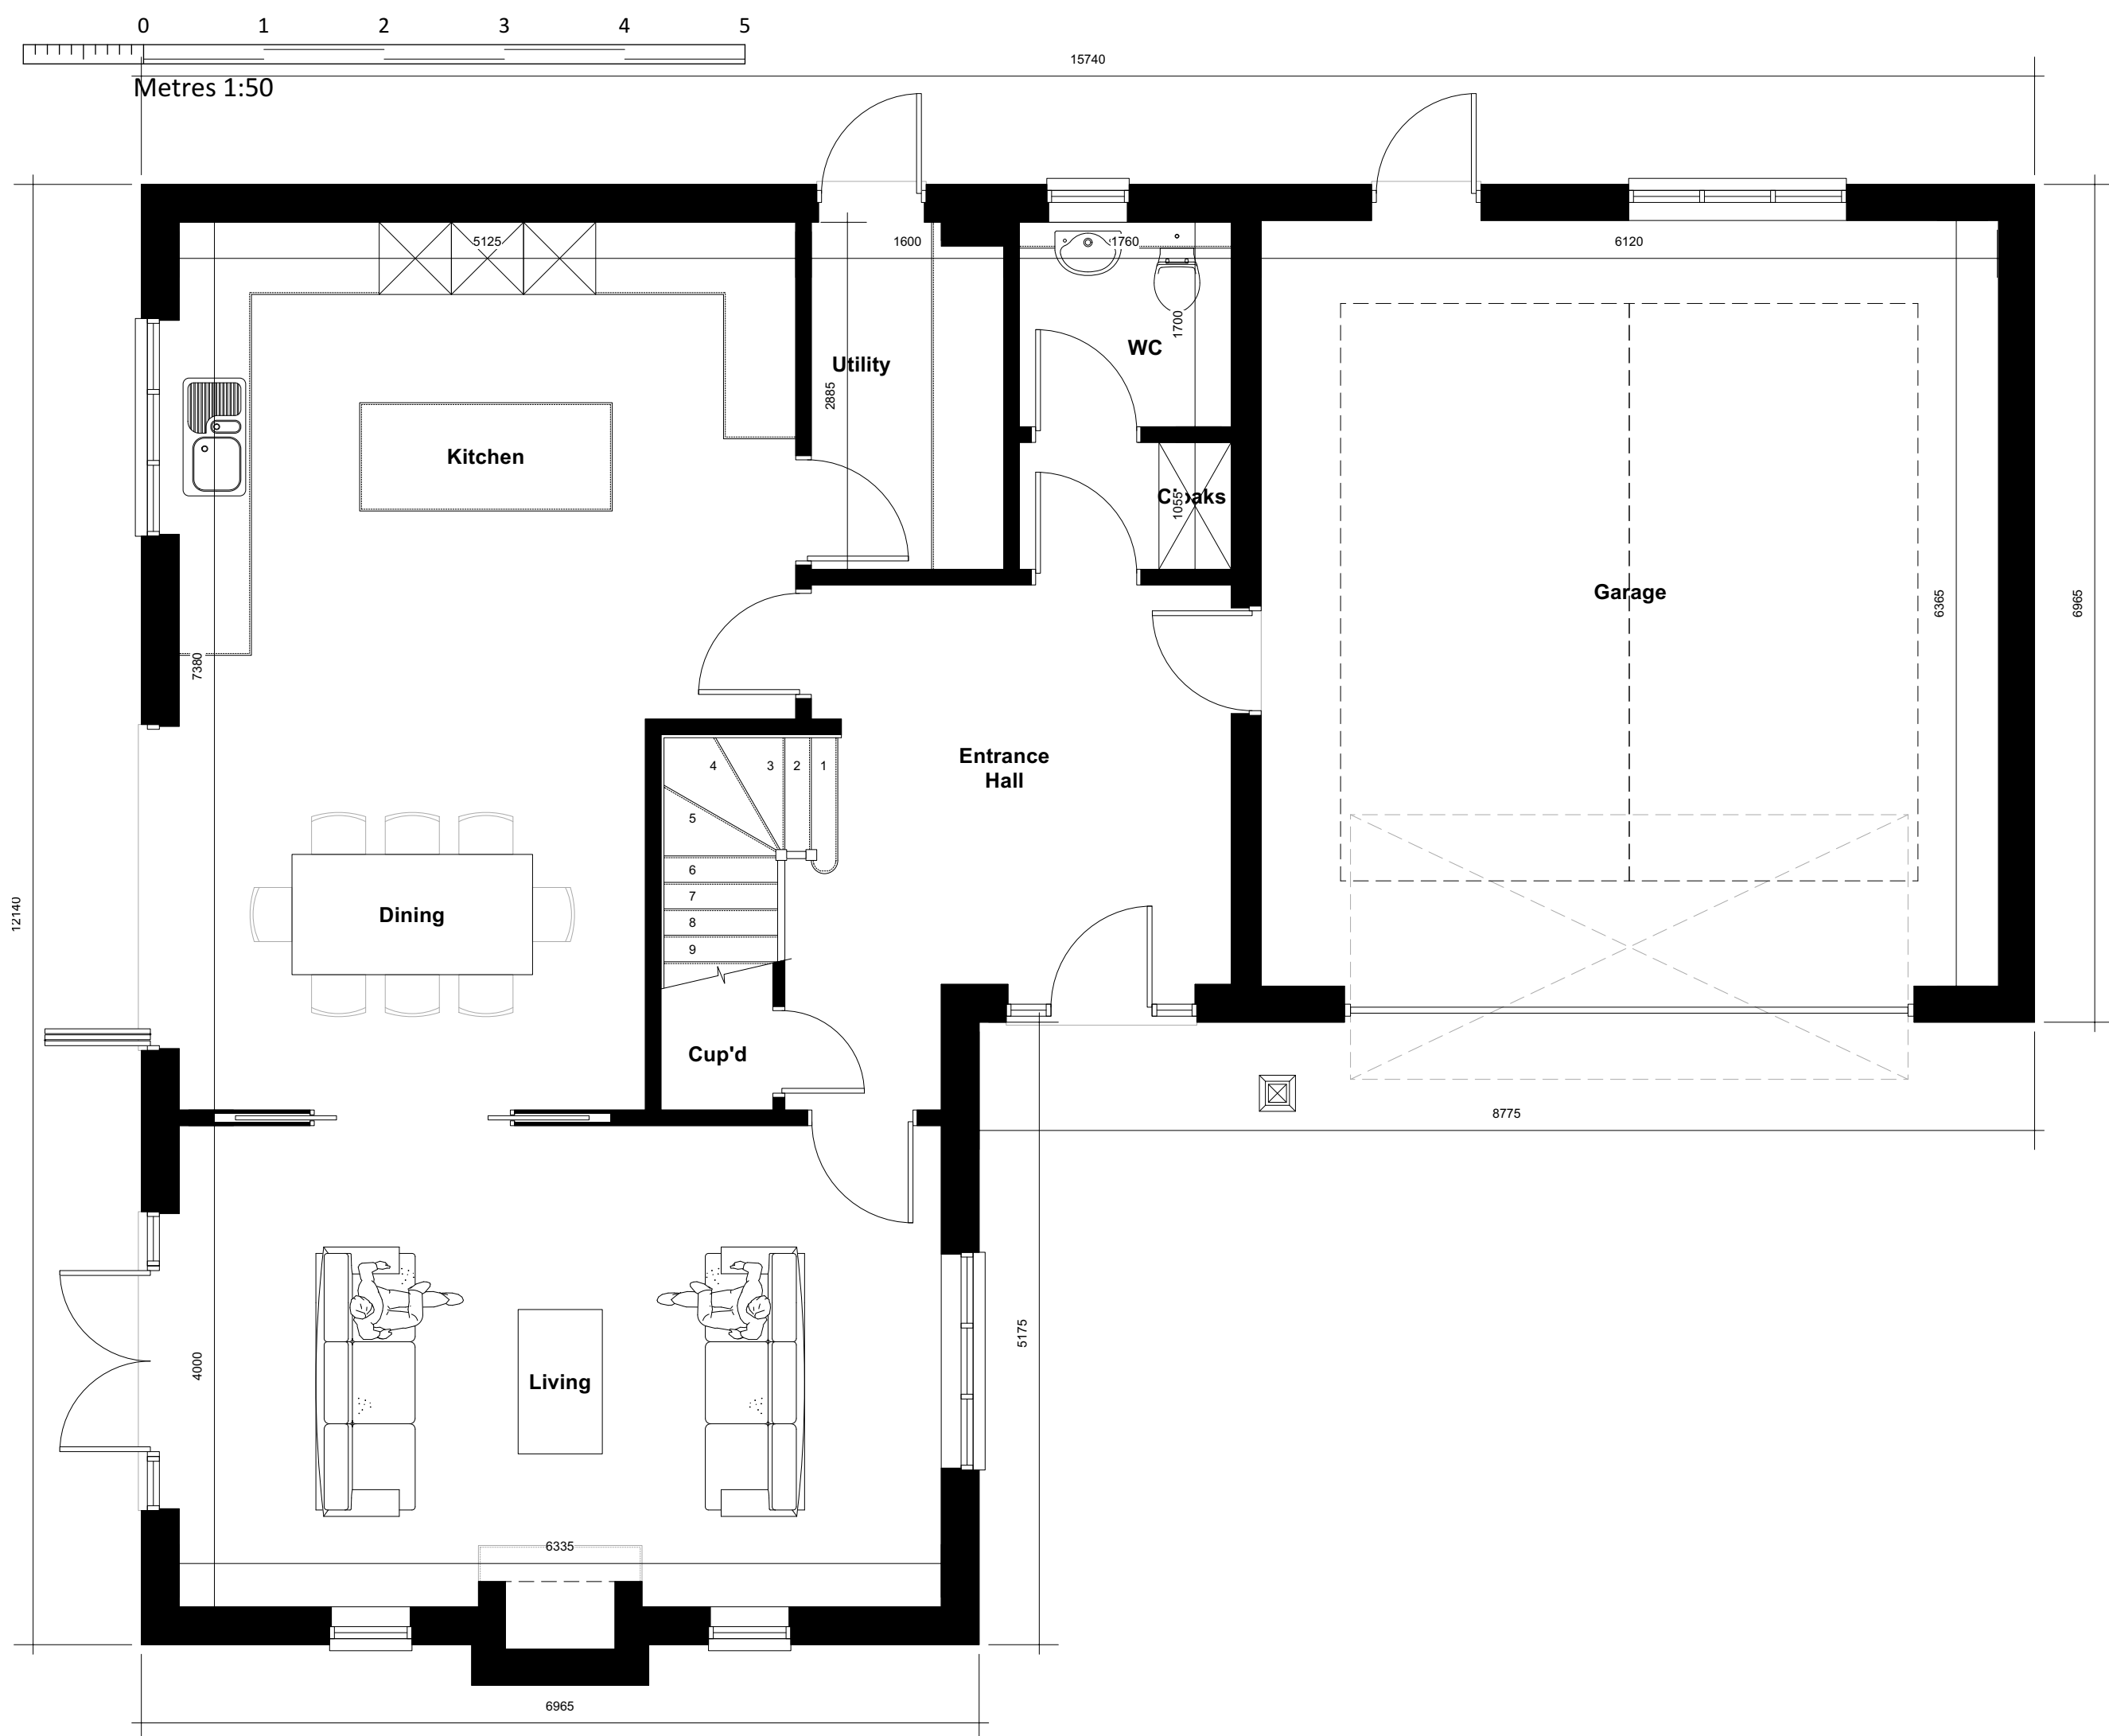

**PLN 01** Proposed GF Plan  
1:50




**PLN 02** Proposed FF Plan  
1:50

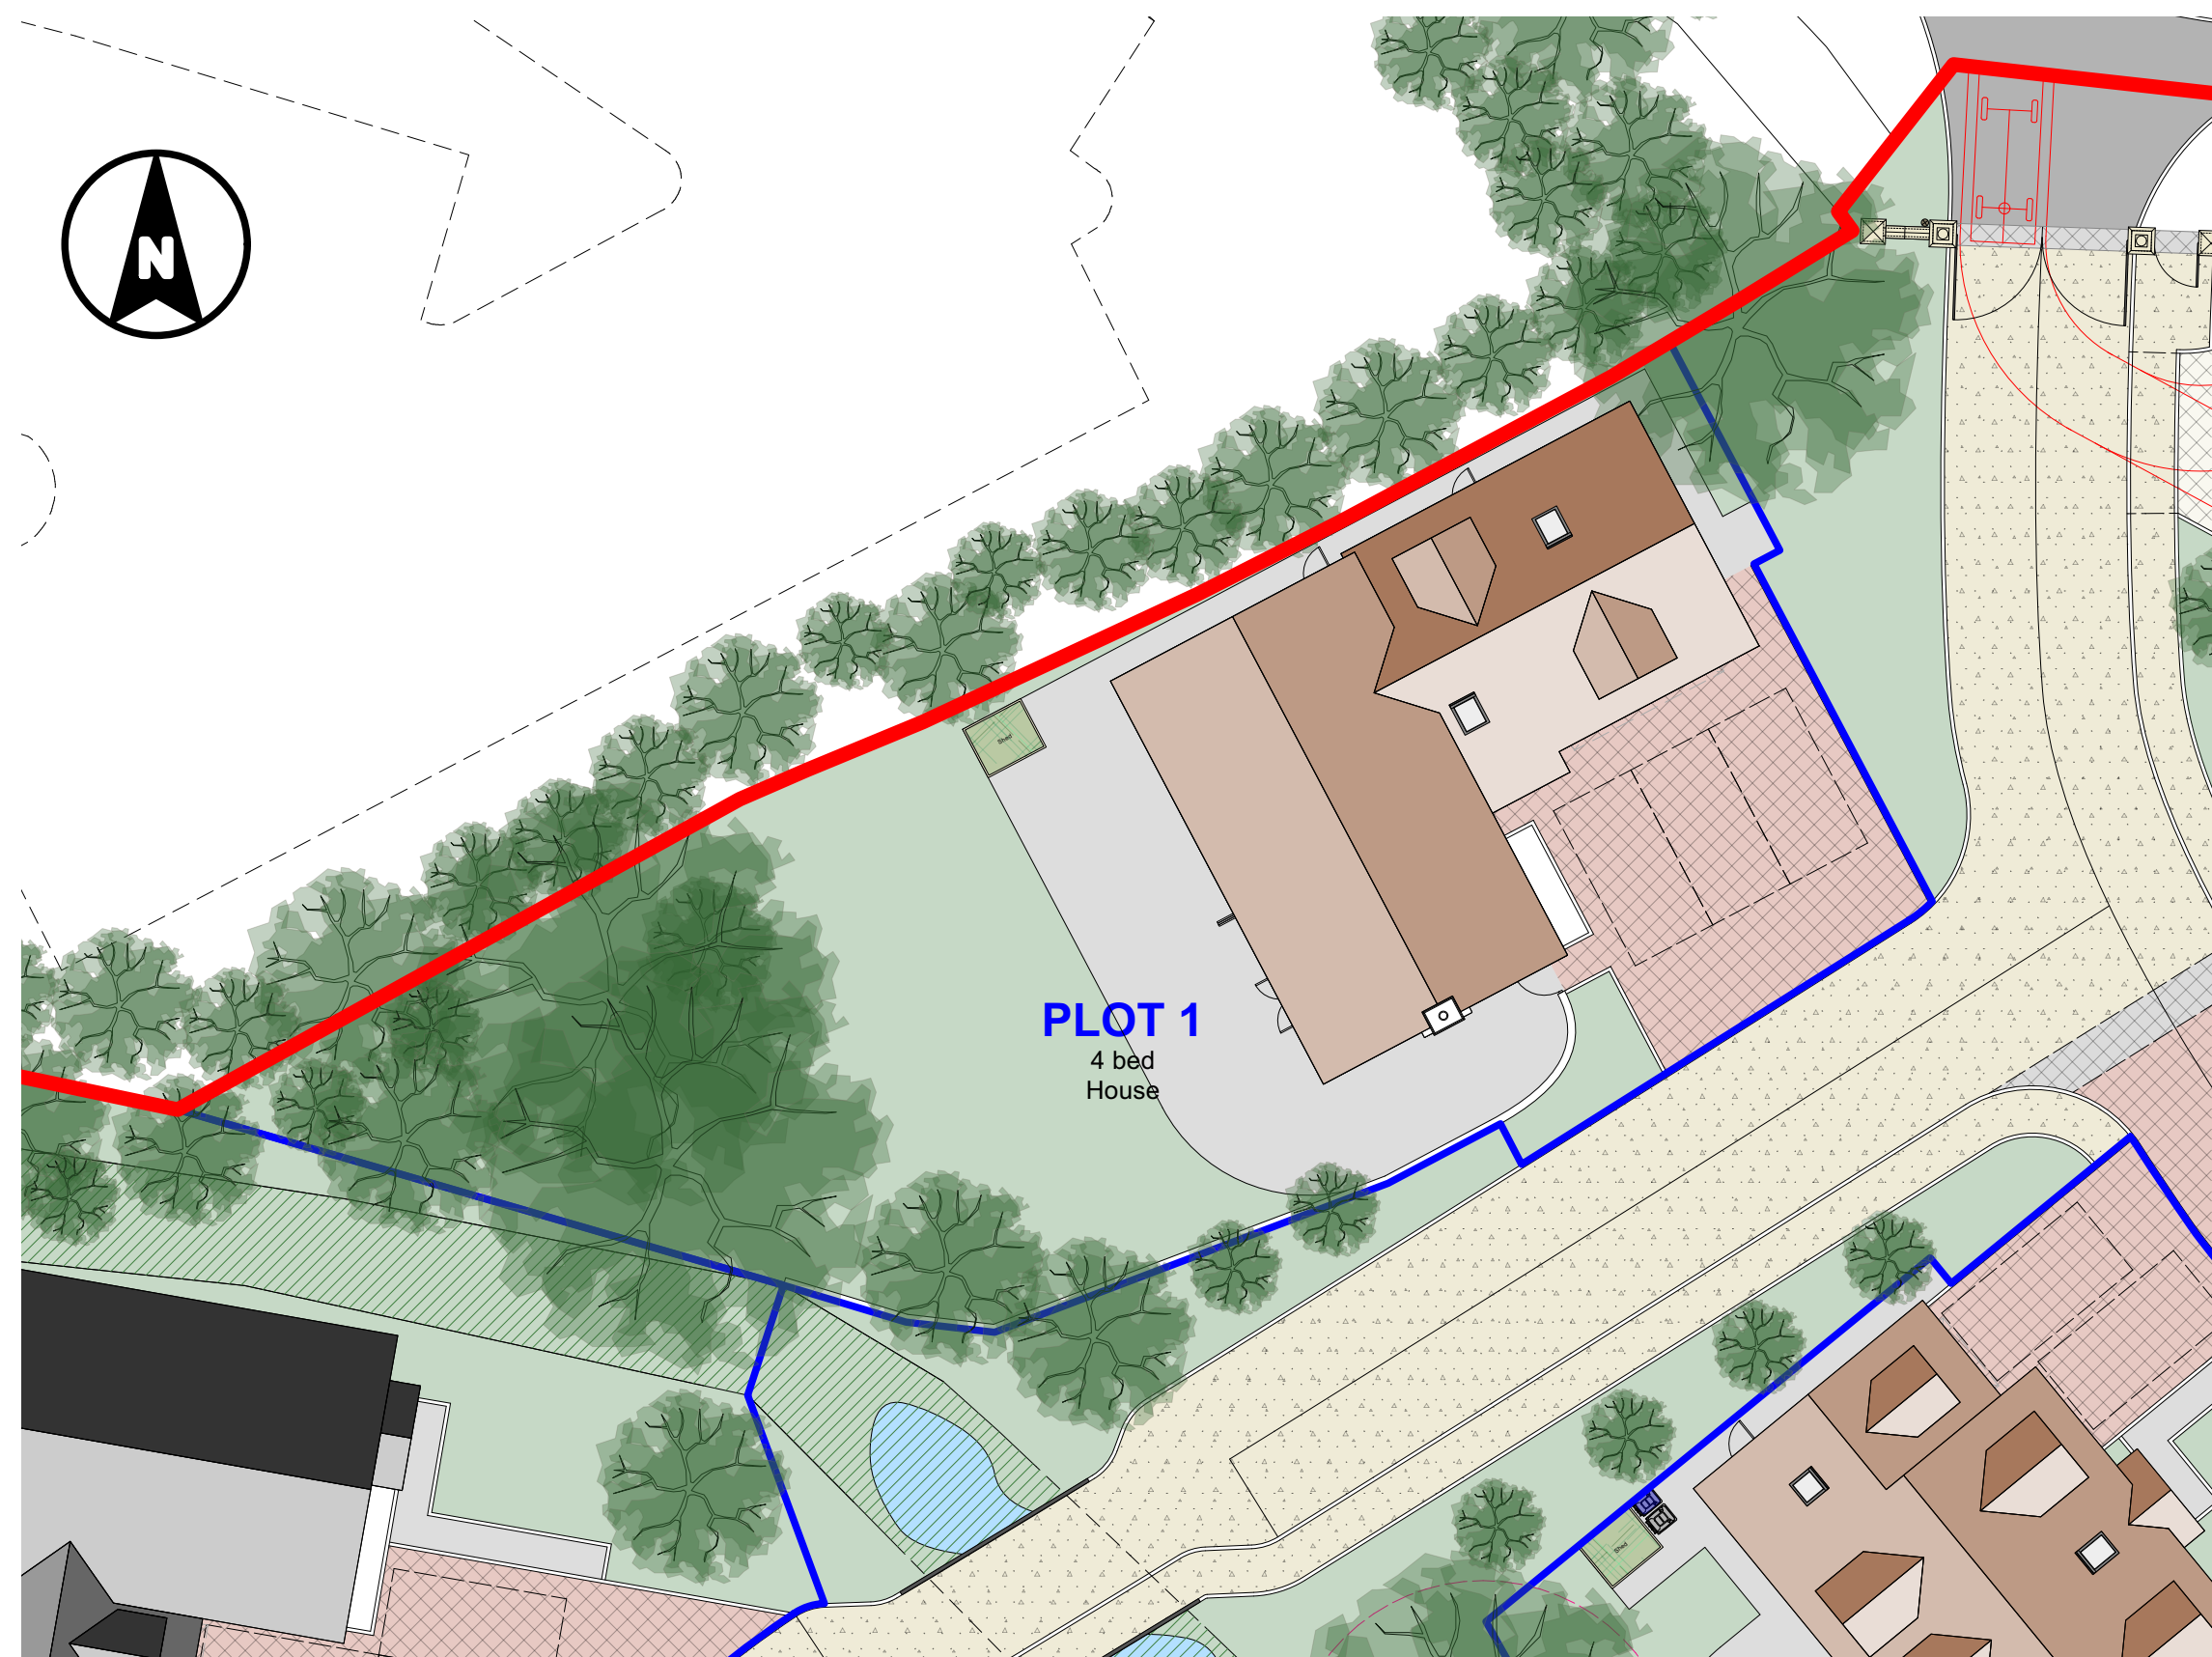


**PLN 03** Proposed Site Plan  
1:200


0 5 10 15 20 25  
Metres 1:200

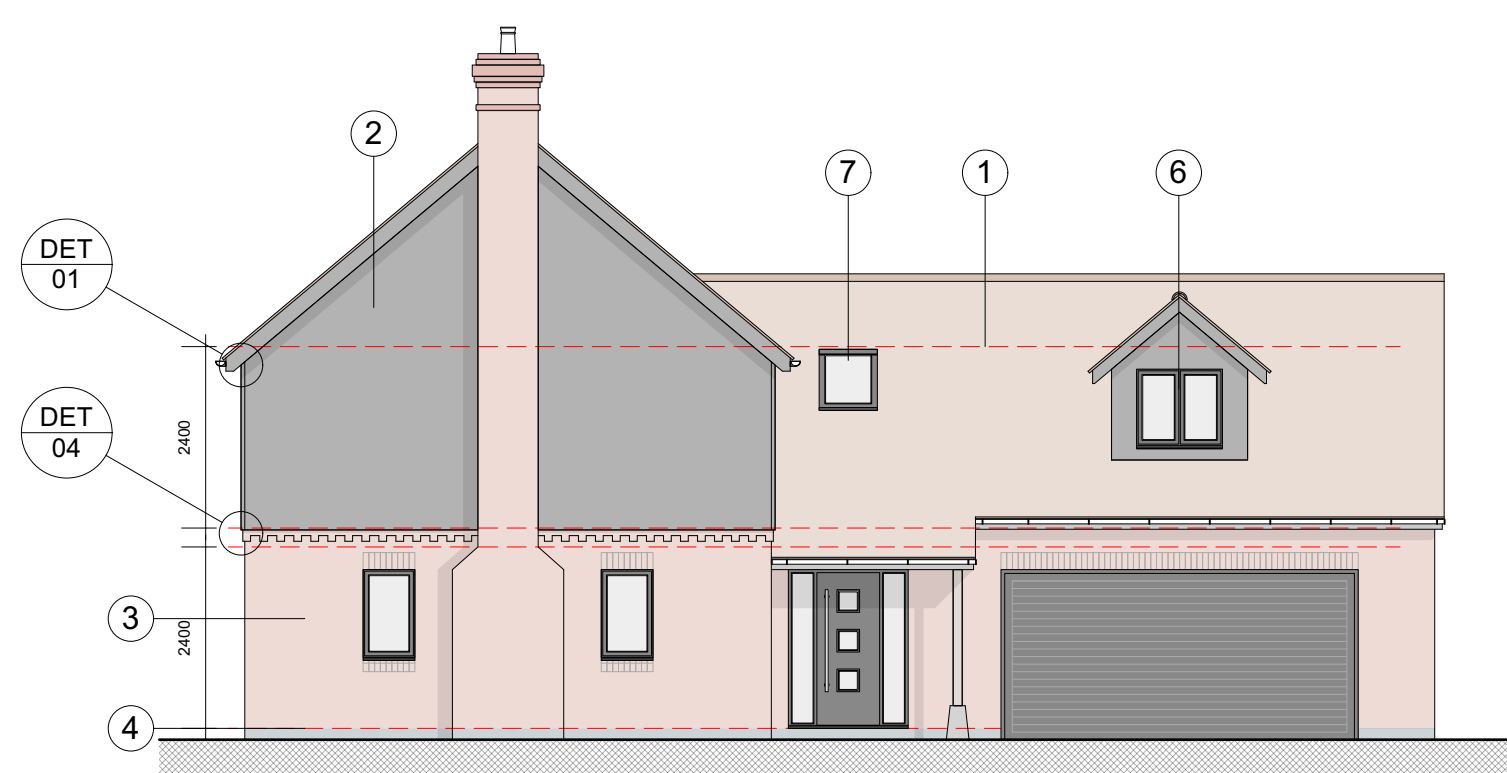


**ELV 01** Proposed S Elevation  
1:100

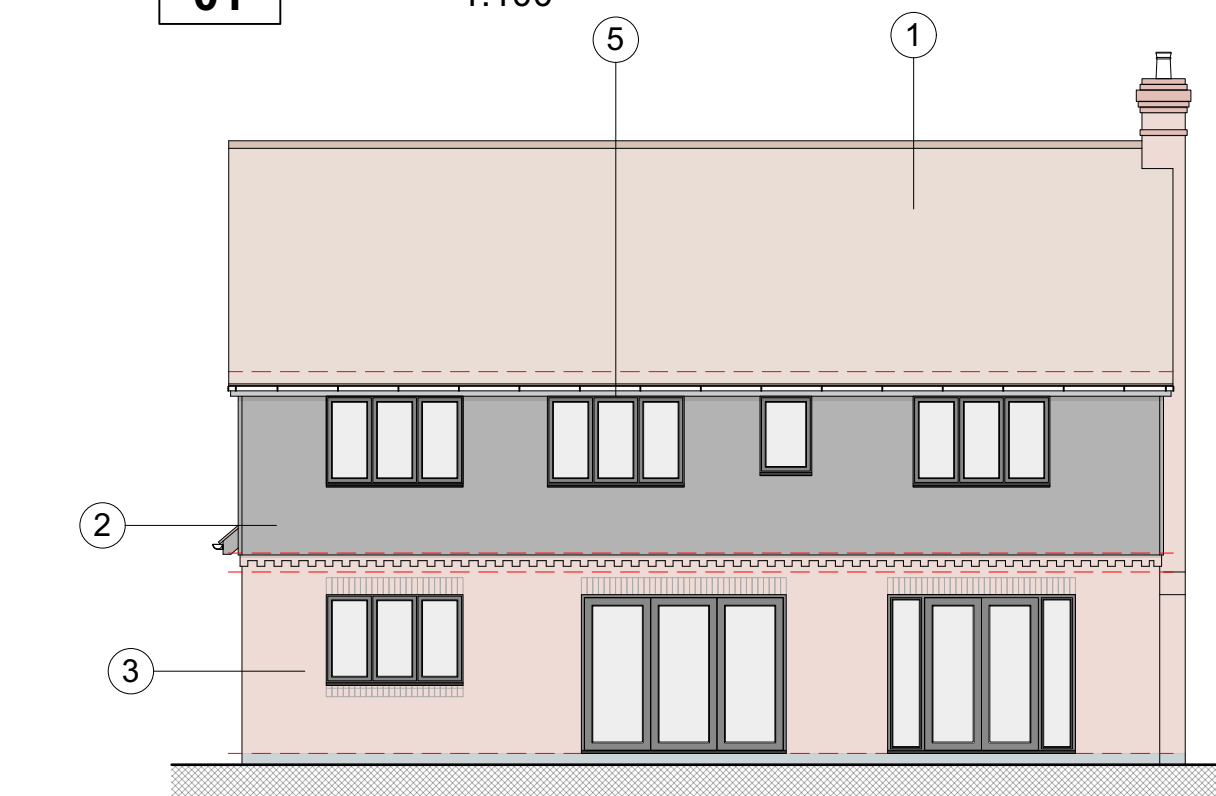

**ELV 03** Proposed W Elevation  
1:100

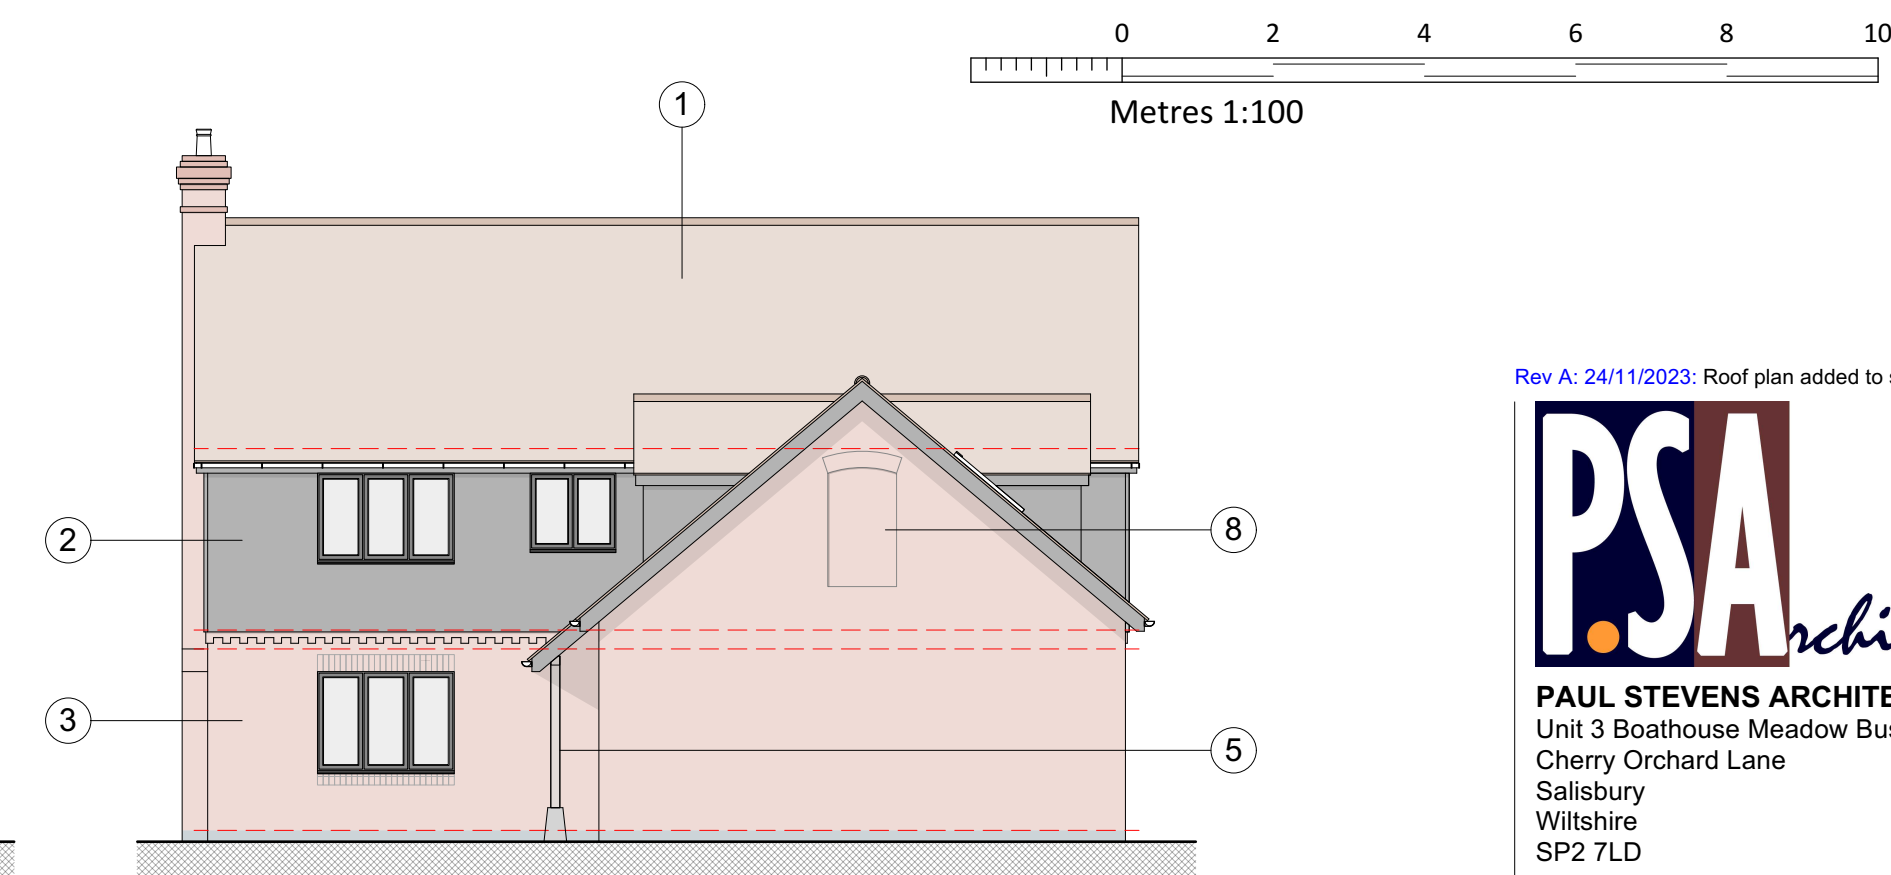


**ELV 02** Proposed E Elevation  
1:100

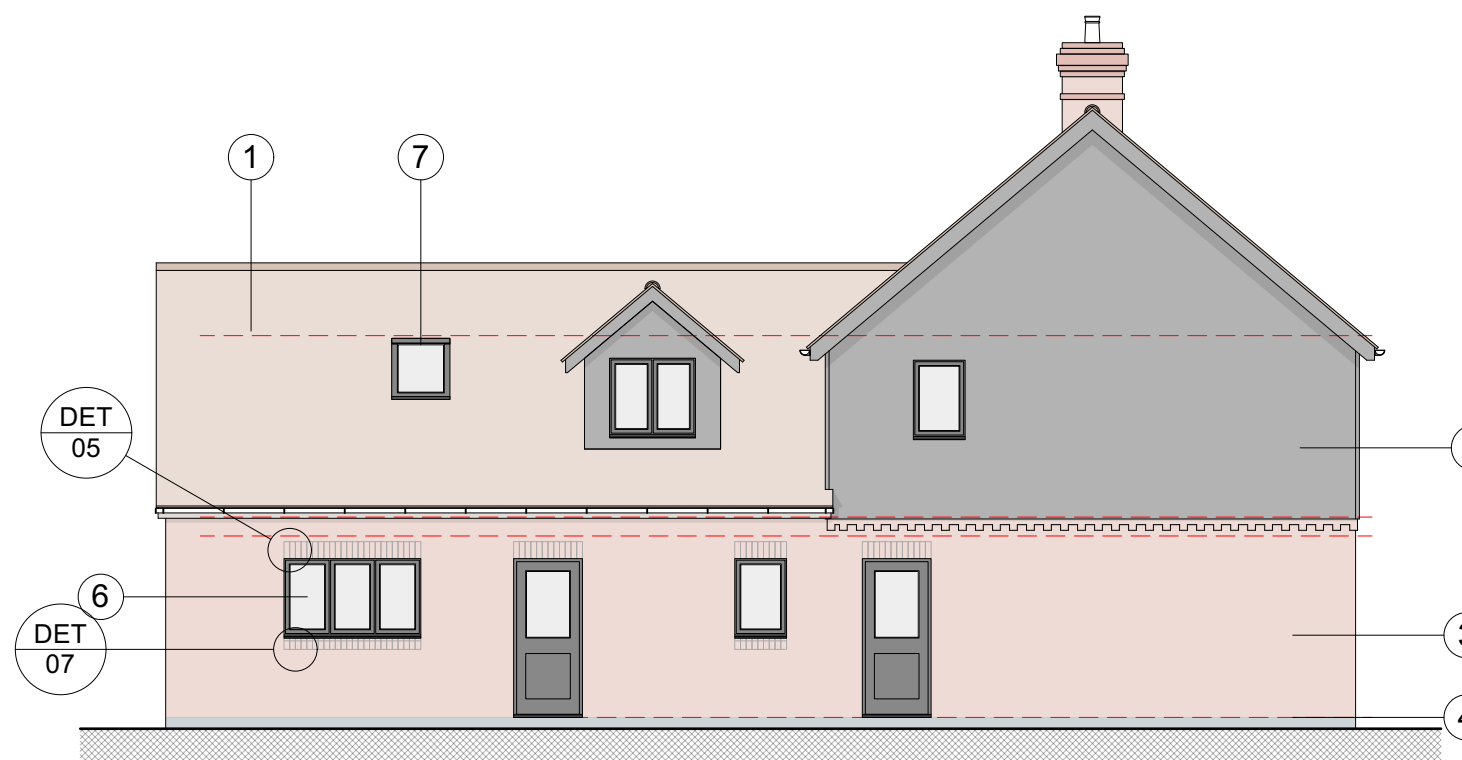

**ELV 04** Proposed N Elevation  
1:100

- 1 Plain Clay Tiles
- 2 Vertical Timber Cladding (Burnt Larch)
- 3 Red Multi Stock Brick
- 4 Blue Engineering Brick Plinth
- 5 Timber Post & Saddle Stone
- 6 UPVC Flush Casement Windows
- 7 Velux Rooflight
- 8 False Window

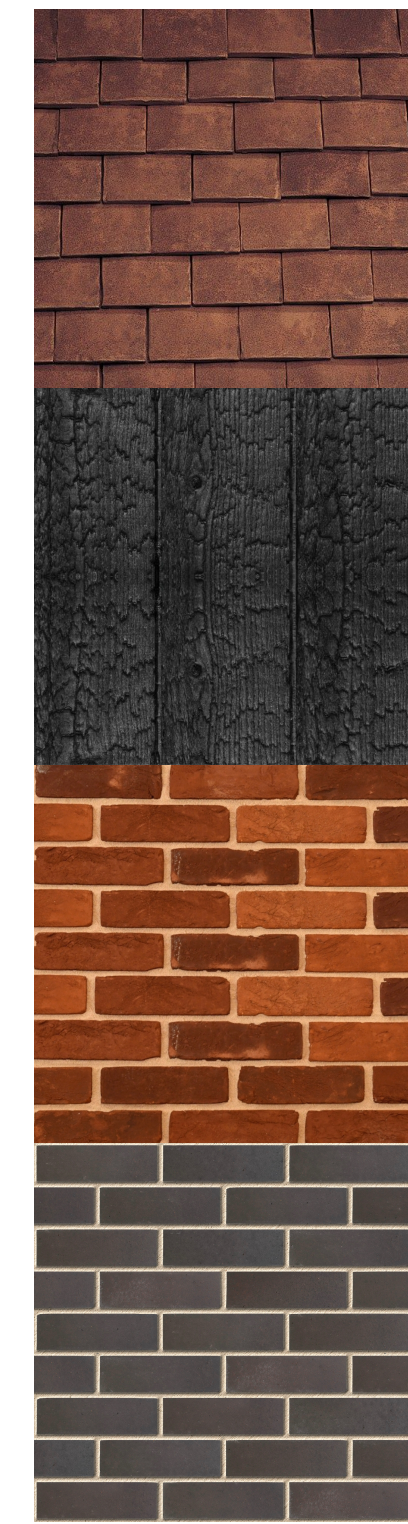

DO NOT SCALE FROM THIS DRAWING. ALL DIMENSIONS TO BE CHECKED ON SITE PRIOR TO COMMENCEMENT. ANY DISCREPANCIES TO BE REPORTED IMMEDIATELY TO THE ARCHITECT.

Rev A: 24/11/2023: Roof plan added to site plan.



**PAUL STEVENS ARCHITECTURE LTD**  
Unit 3 Boathouse Meadow Business Park  
Cherry Orchard Lane  
Salisbury  
Wiltshire  
SP2 7LD

Tel No: 01722 349384  
THIS DRAWING IS COPYRIGHT. IT MUST NOT BE COPIED, USED OR DISCLOSED TO THIRD PARTIES WITHOUT PRIOR PERMISSION.

PROJECT: **Elmfield House**  
**Petersfinger Road**  
**Petersfinger**  
**Salisbury**  
**Wiltshire**  
**SP5 3BZ**

DRAWING: **PLOT 1**  
**Plans & Elevations**

SCALE: 1:50, 1:100 & 1:200 @ A1  
DATE: 11 2023

DESIGN: ☐ PLANNING: ☒ BLDG REGS: ☐  
TENDER: ☐ CONSTRUCTION: ☐  
DRAWN: DJH DATE: 17/11/2023  
CHECKED: DATE:

JOB No: **963**

DWG No: **12** REV: **A**

CURRENT: ☐  
SUPERSEDED: ☐