



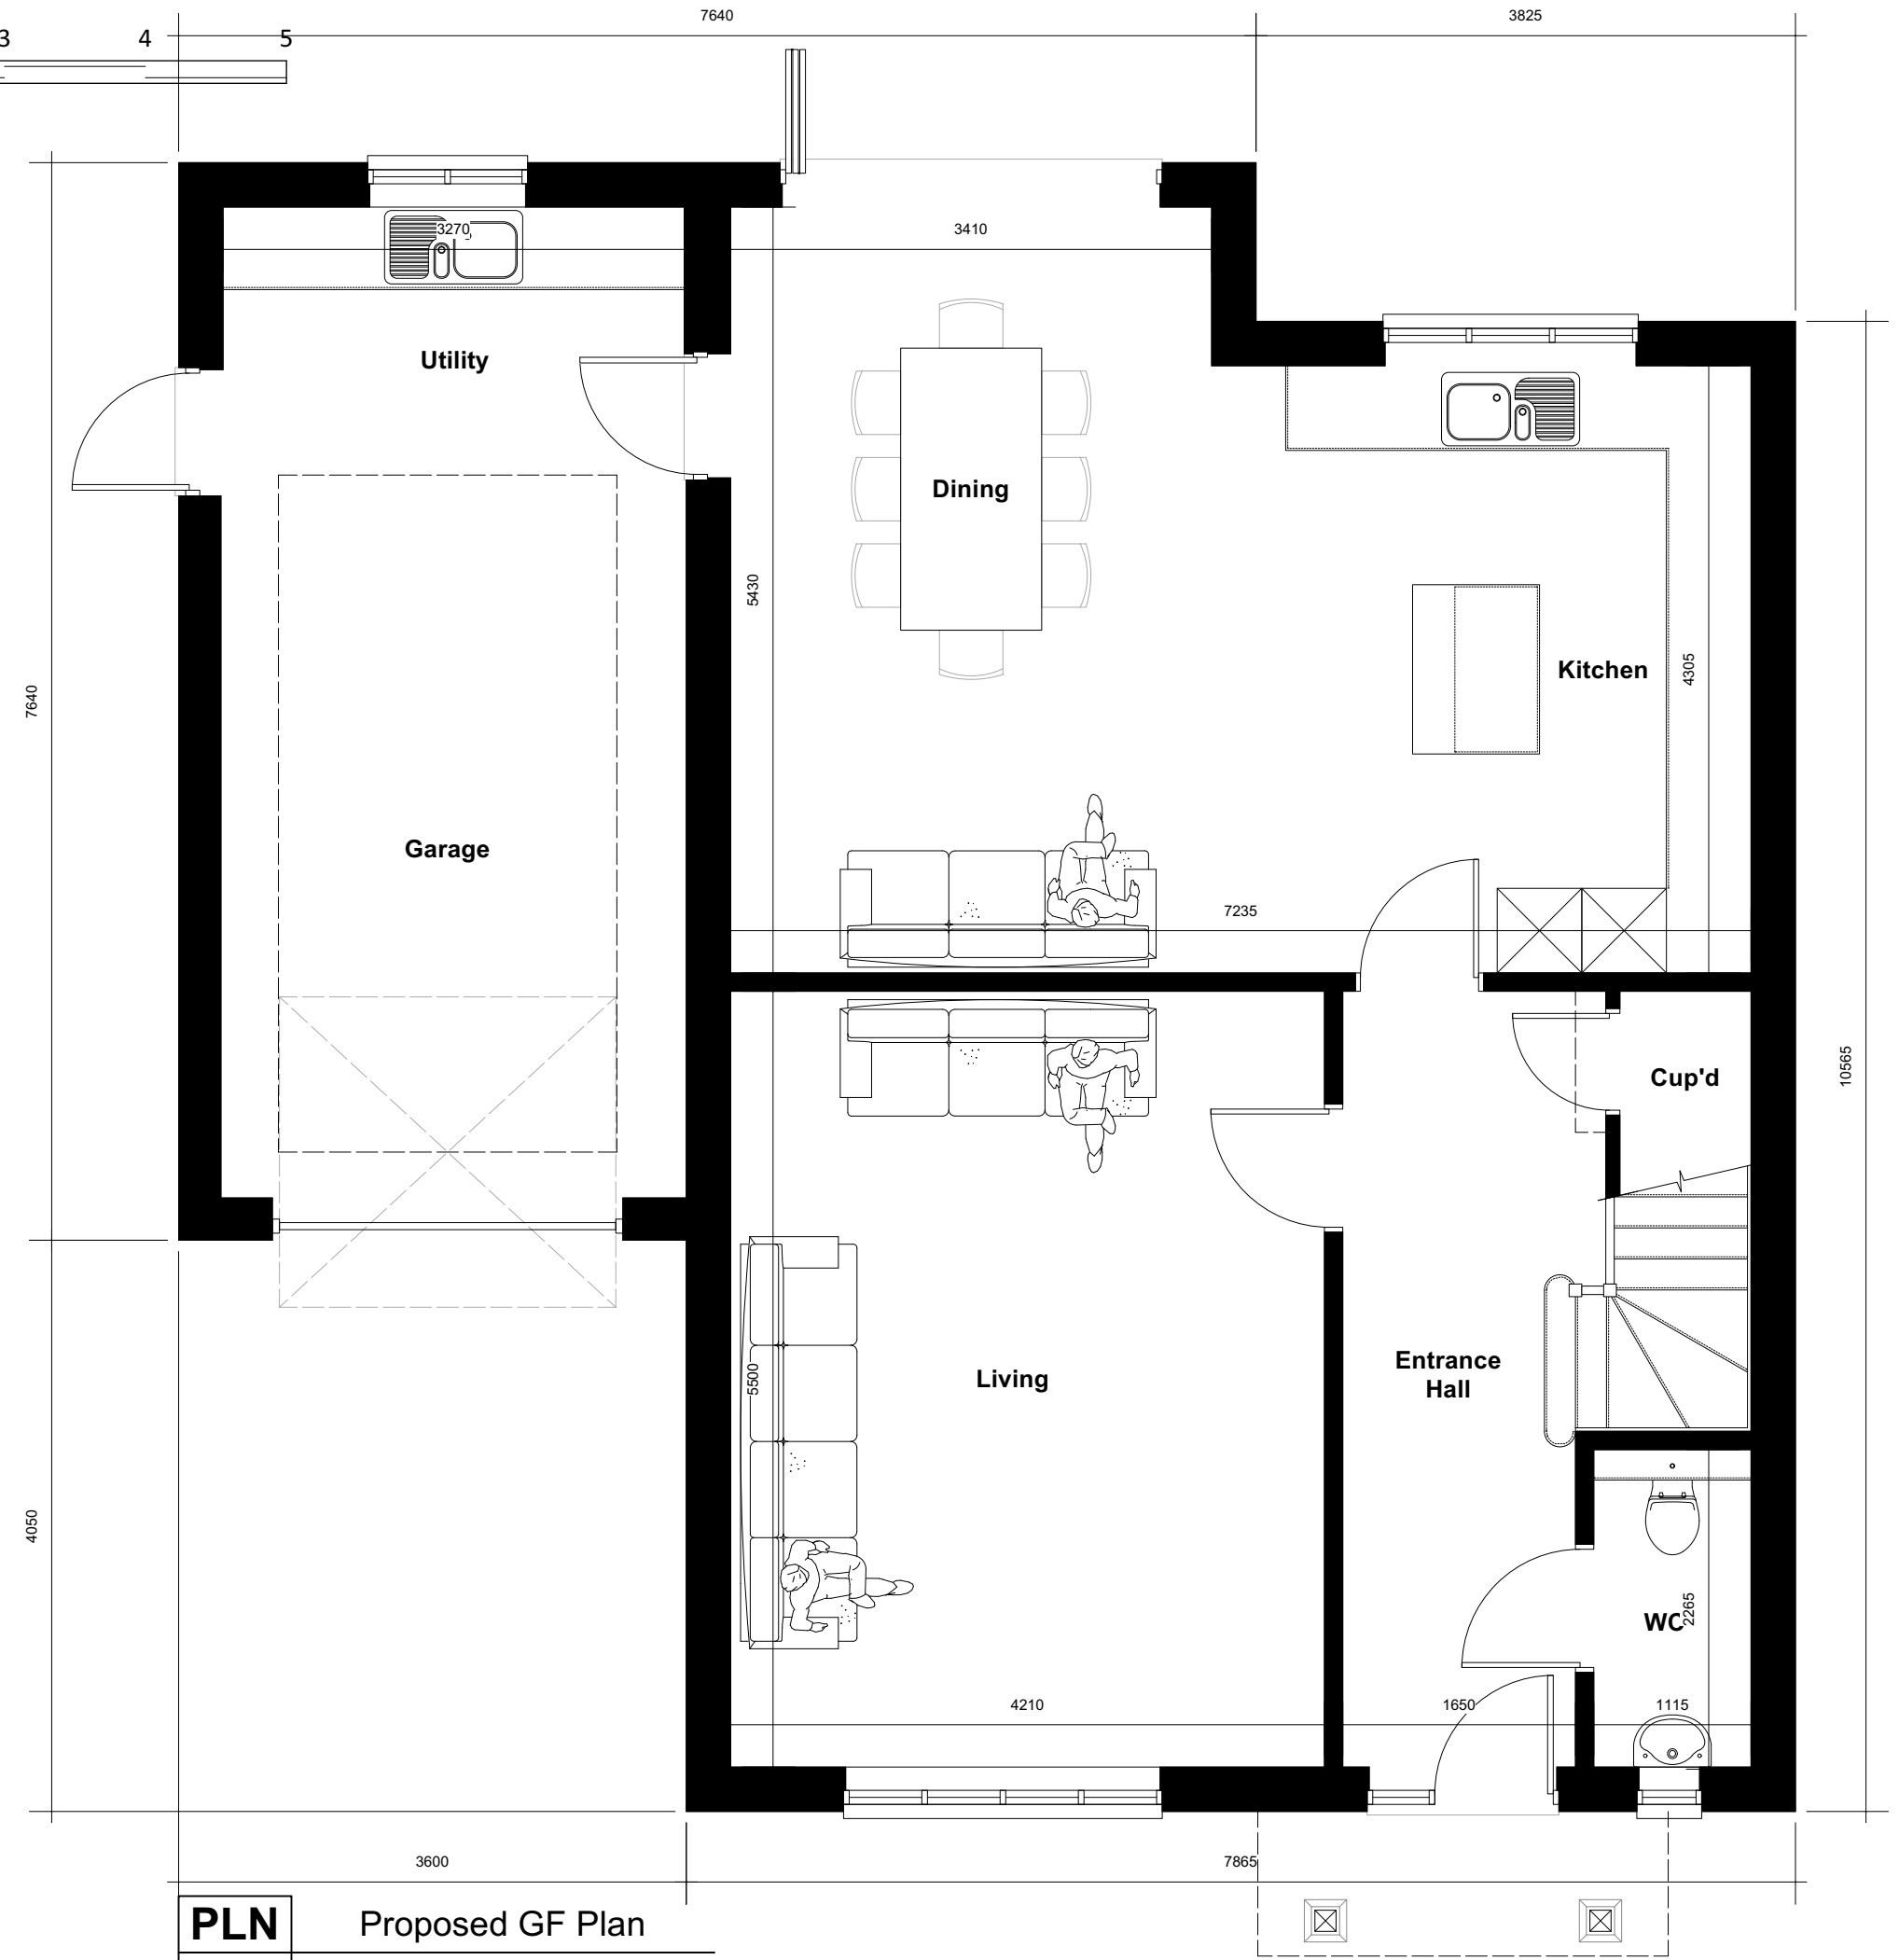

PLN 01 Proposed GF Plan
1:50

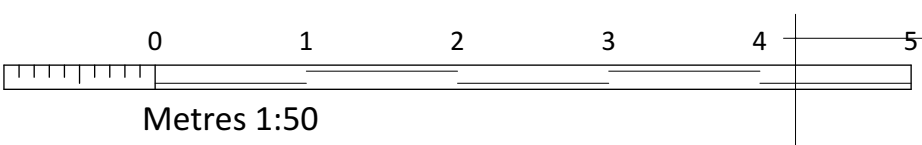


PLN 02 Proposed FF Plan
1:50



- 1 Slate Tiles
- 2 Vertical Timber Cladding (Burnt Larch)
- 3 Red Multi Stock Brick
- 4 Blue Engineering Brick Plinth
- 5 Brick Dentil Course
- 6 Timber Post & Saddle Stone
- 7 UPVC Flush Casement Windows
- 8 Rooflight



DO NOT SCALE FROM THIS DRAWING. ALL DIMENSIONS TO BE CHECKED ON SITE PRIOR TO COMMENCEMENT. ANY DISCREPANCIES TO BE REPORTED IMMEDIATELY TO THE ARCHITECT.

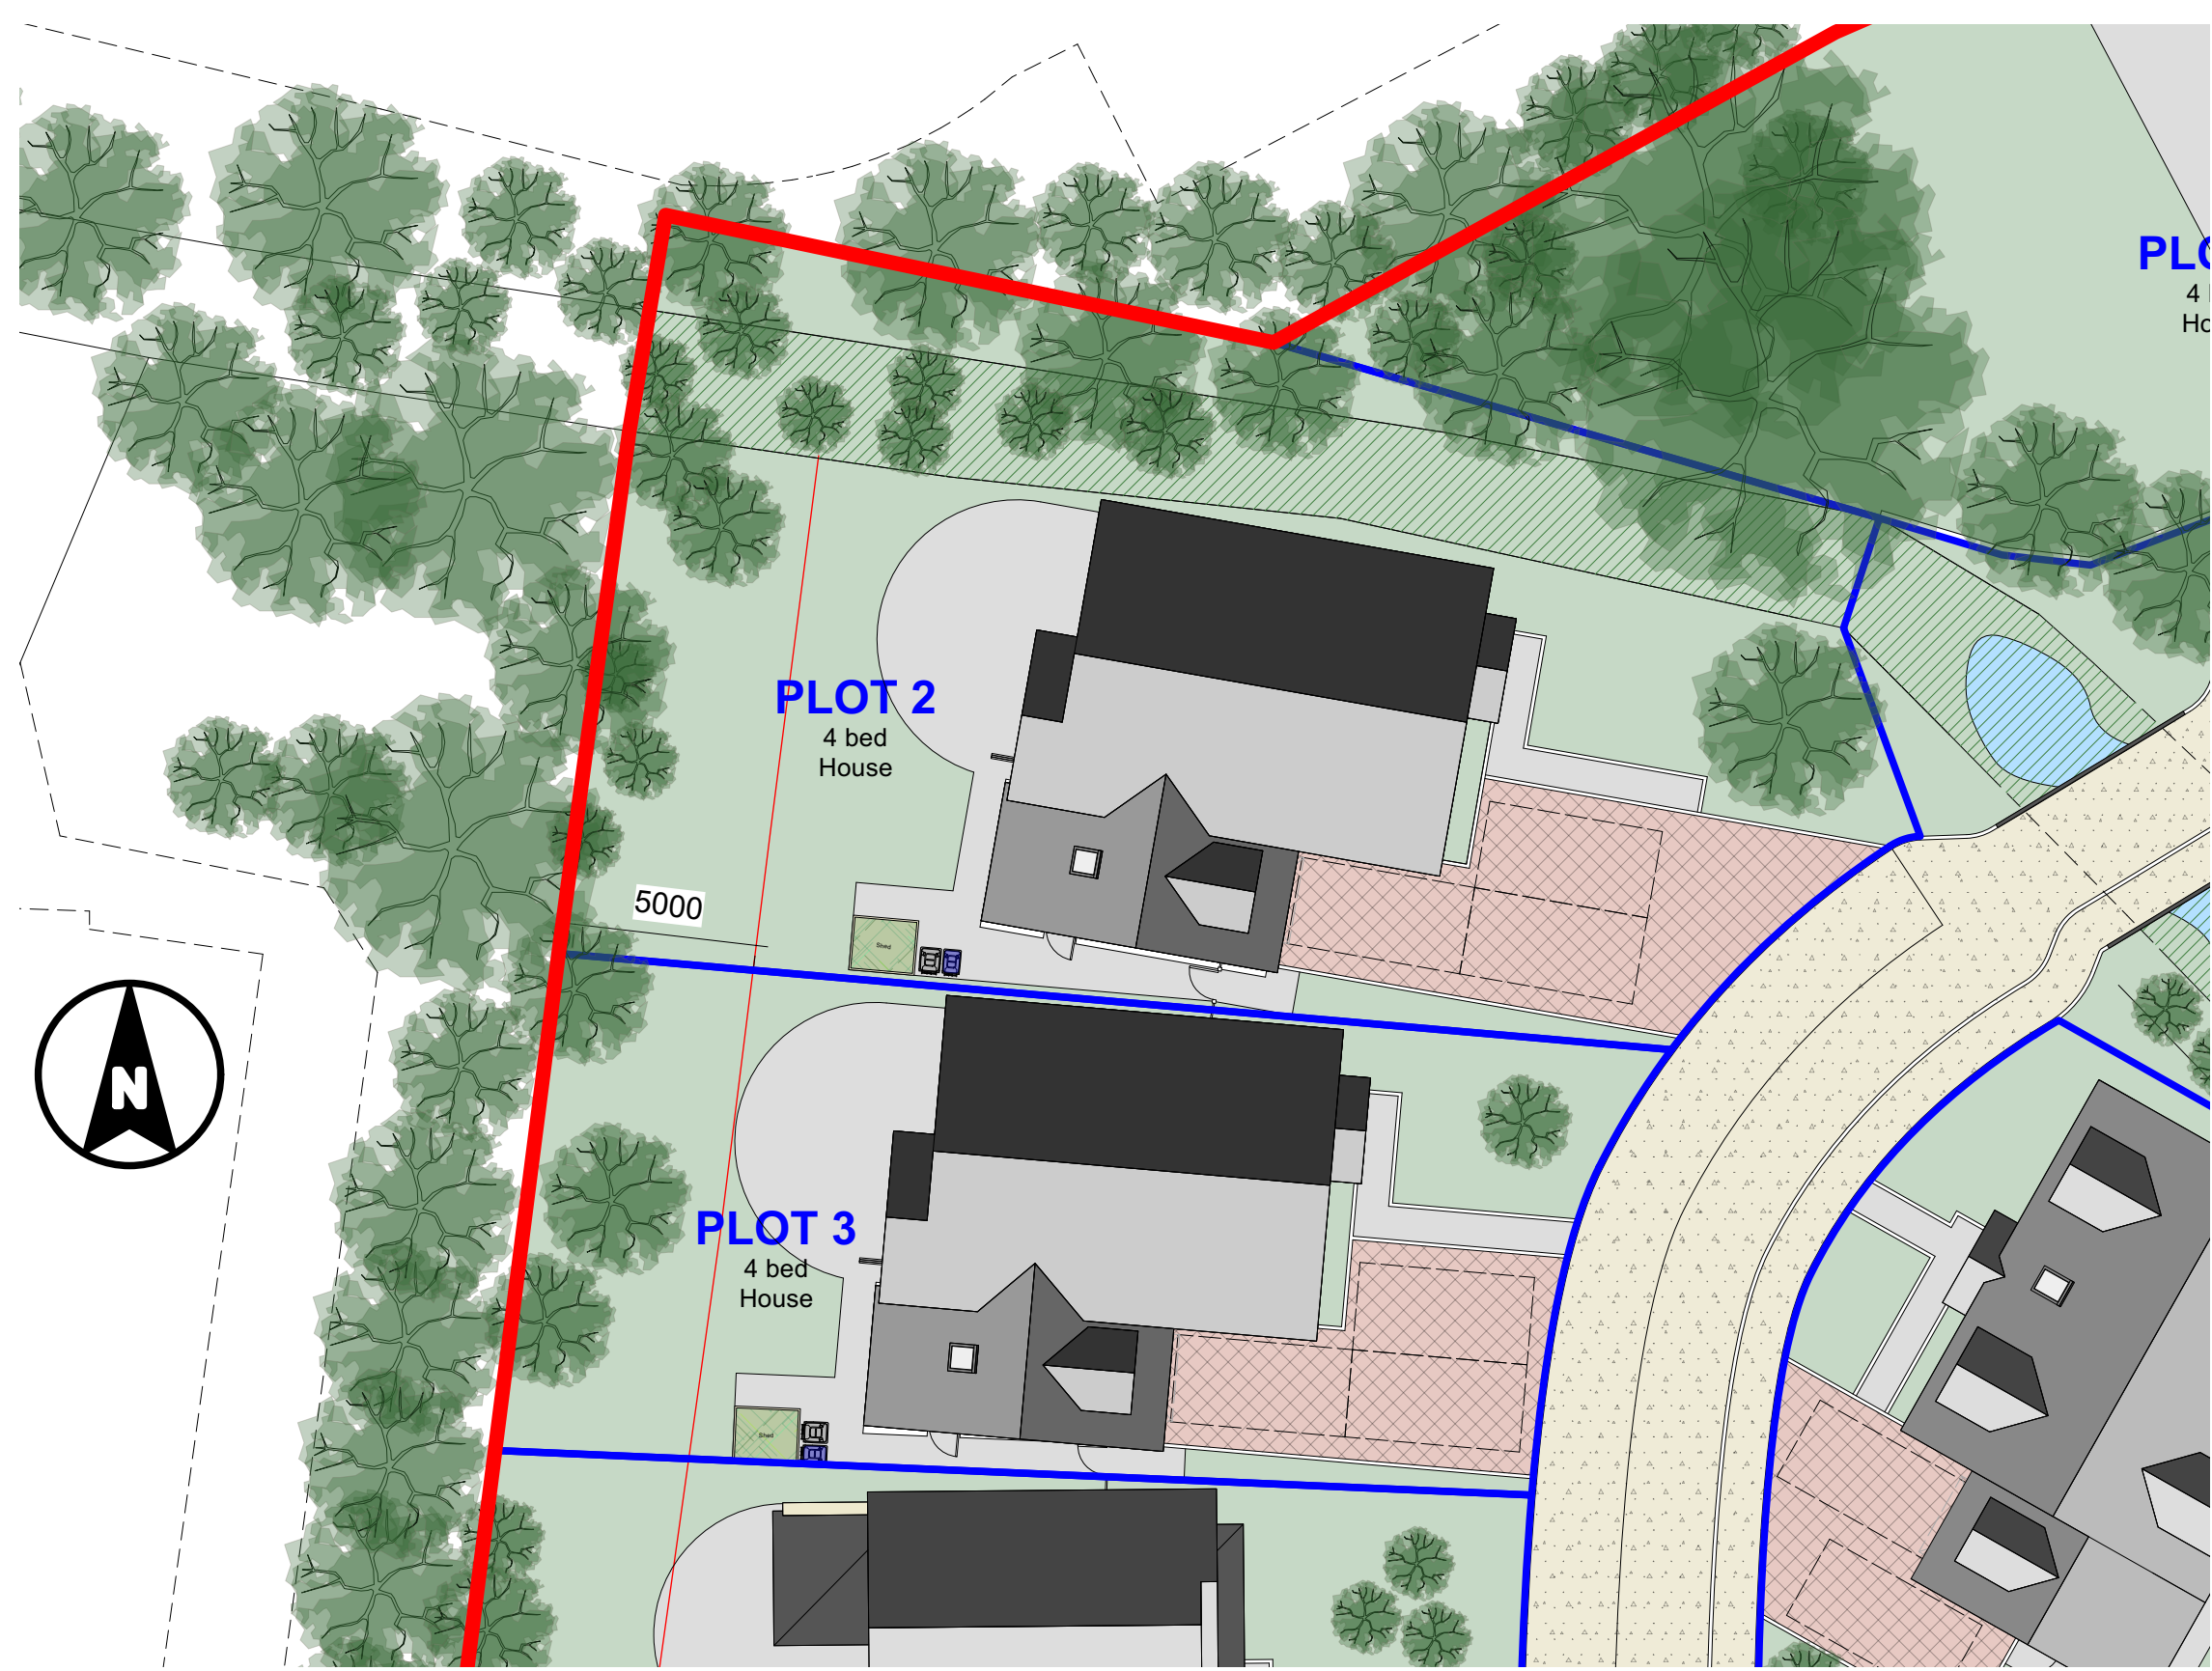


PLN 03 Proposed Site Plan
1:200

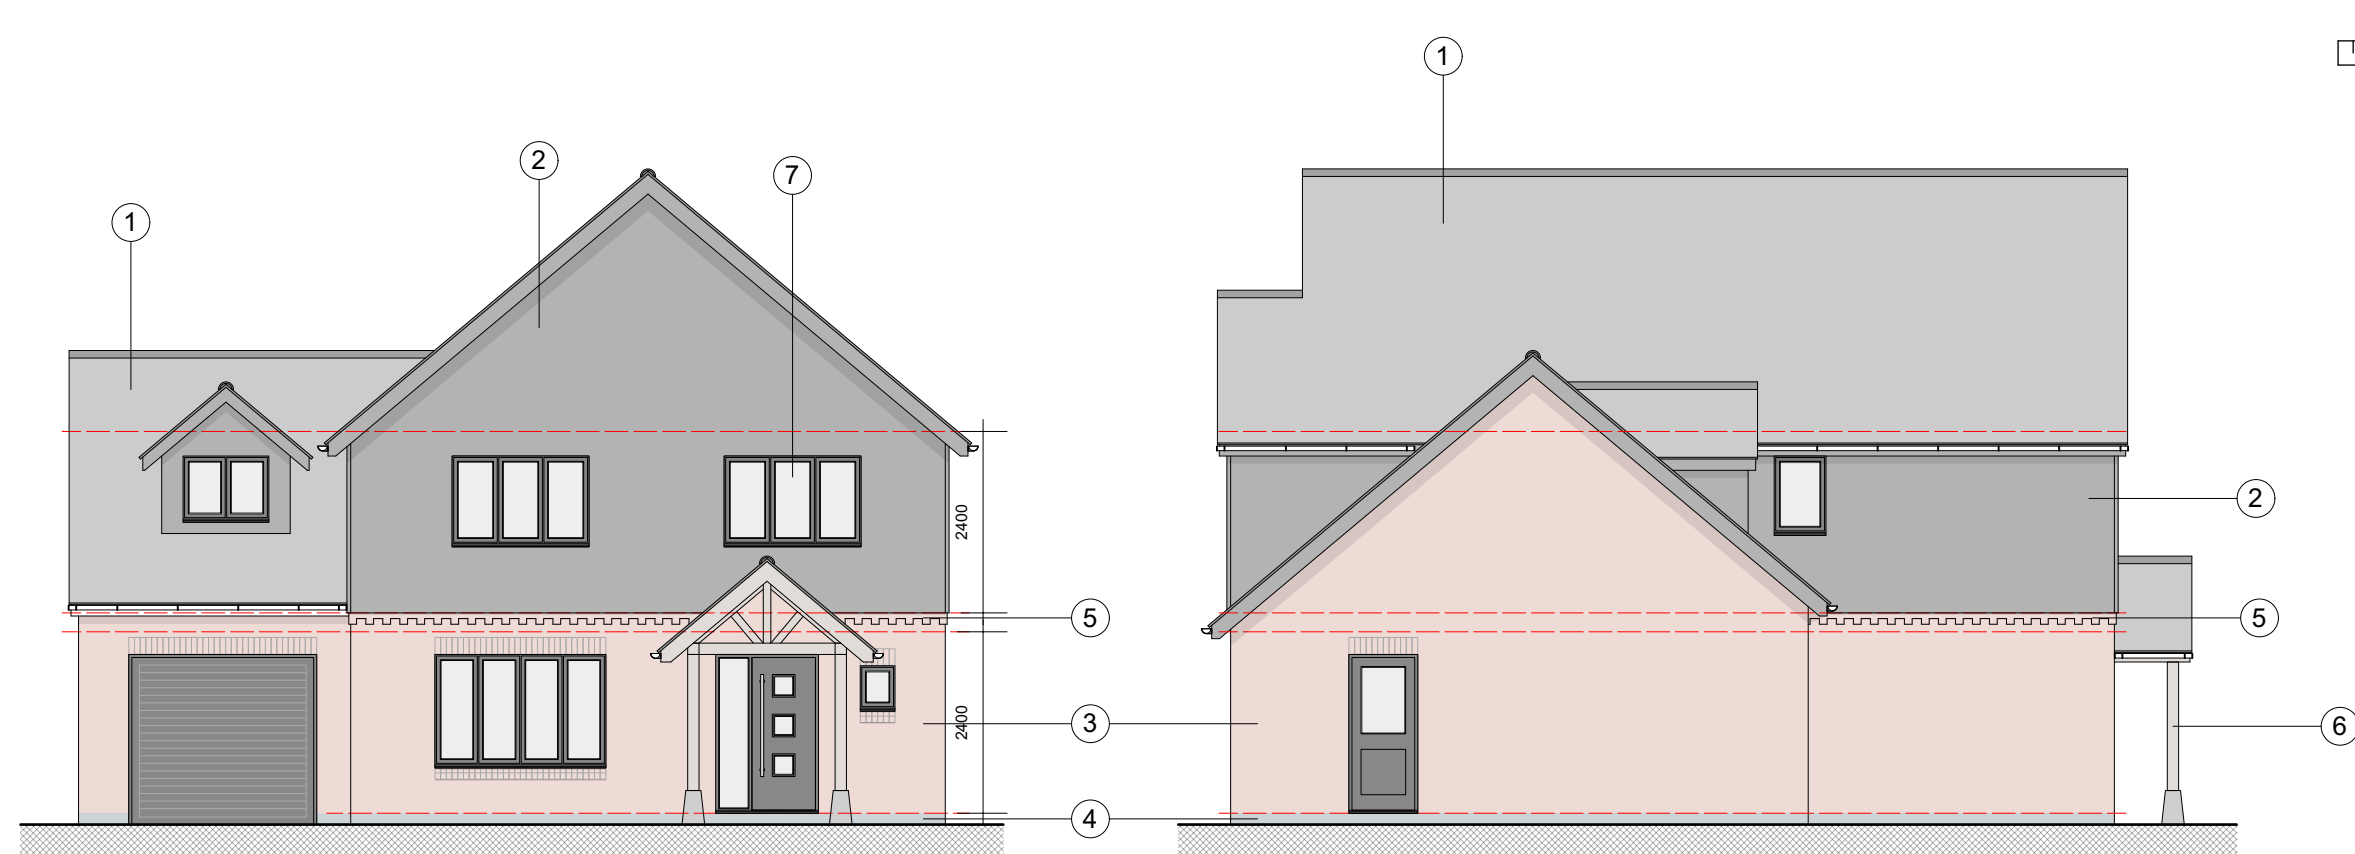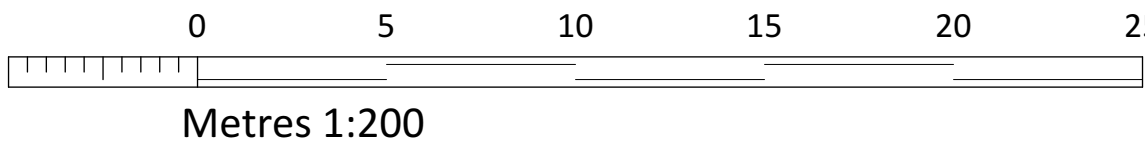


ELV 01 Proposed E Elevation
1:100

ELV 02 Proposed S Elevation
1:100

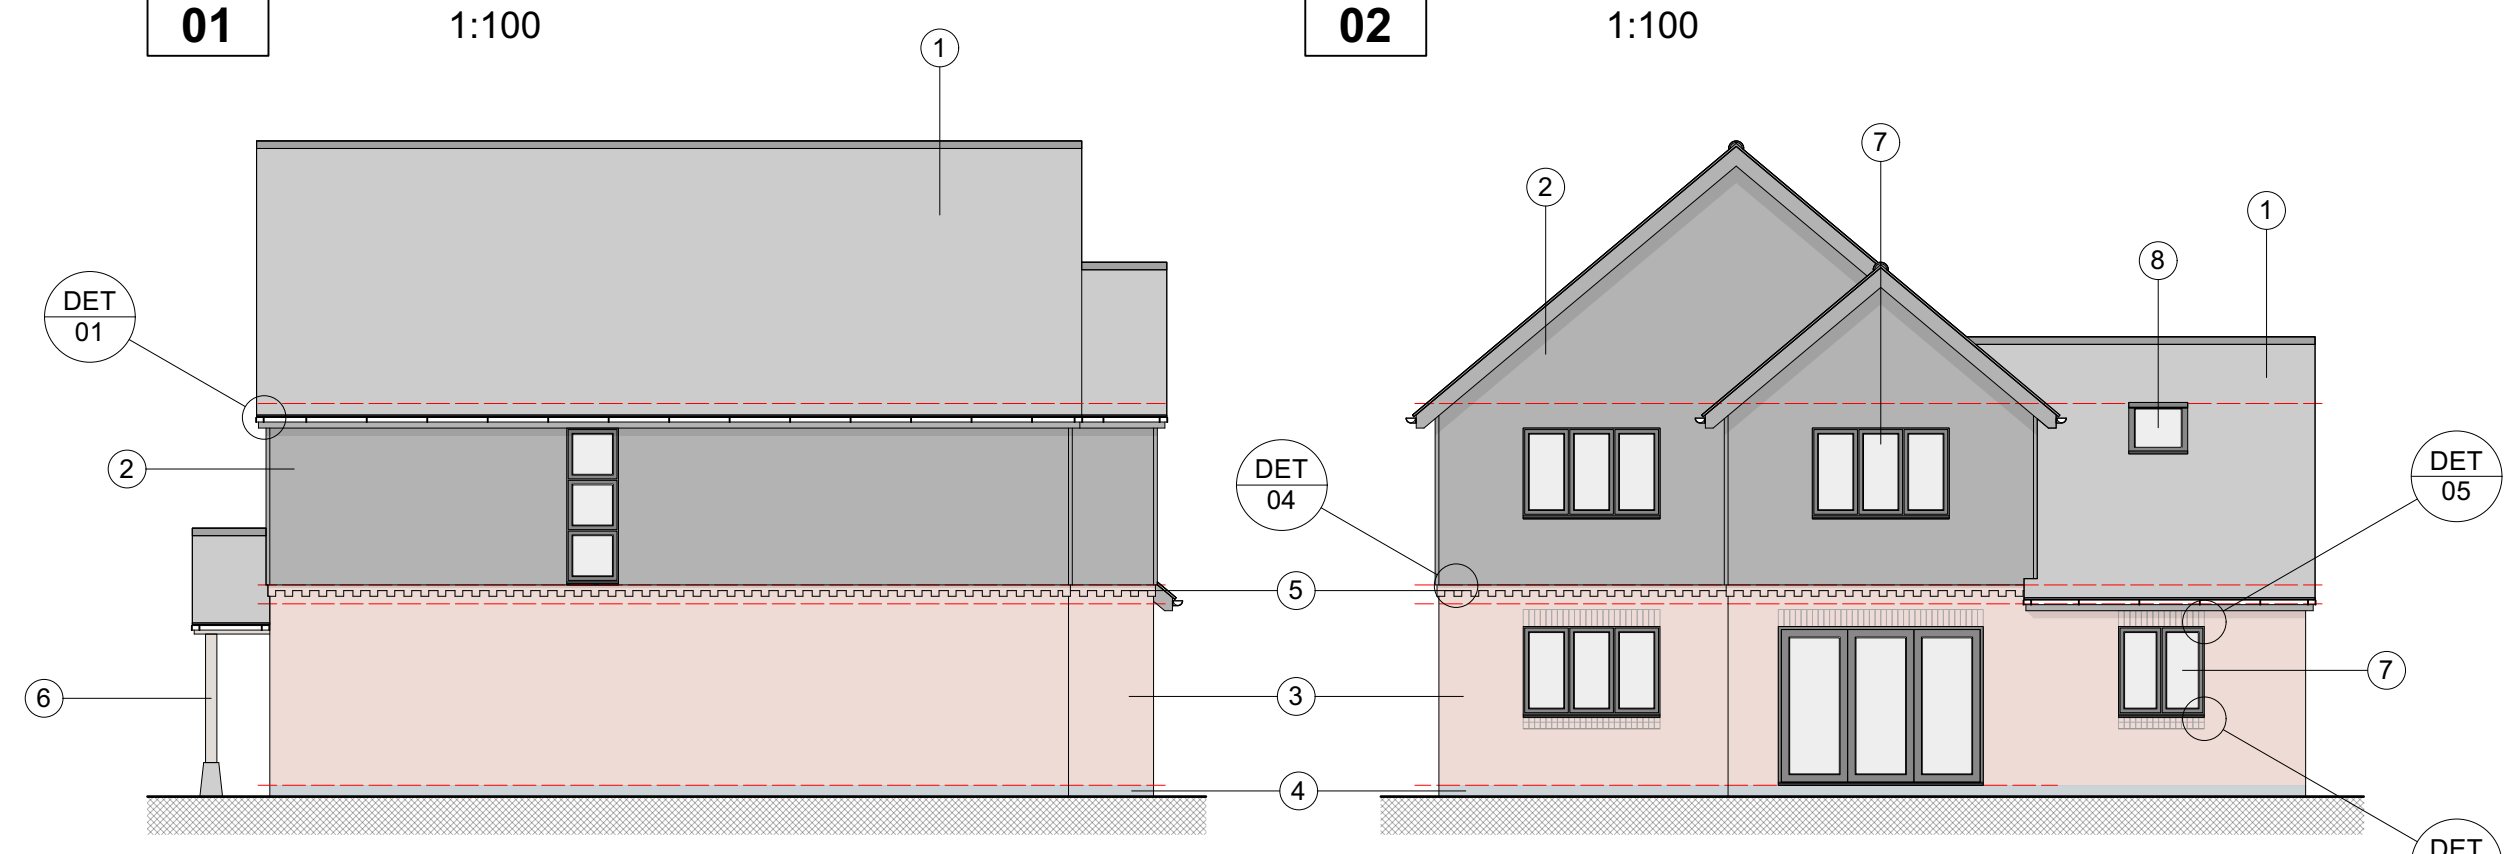

ELV 03 Proposed N Elevation
1:100

ELV 04 Proposed W Elevation
1:100

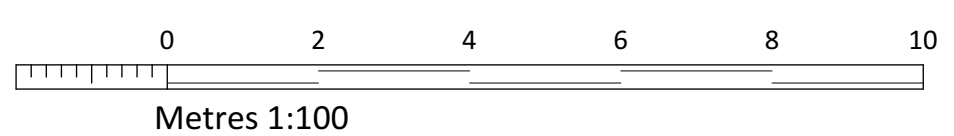

Rev A: 24/11/2023: Roof Plan added to Site plan.

PSA architecture
PAUL STEVENS ARCHITECTURE LTD
Unit 3 Boathouse Meadow Business Park
Cherry Orchard Lane
Salisbury
Wiltshire
SP2 7LD

Tel No: 01722 349384

THIS DRAWING IS COPYRIGHT. IT MUST NOT BE COPIED, USED OR DISCLOSED TO THIRD PARTIES WITHOUT PRIOR PERMISSION.

PROJECT: Elmfield House
Petersfinger Road
Petersfinger
Salisbury
Wiltshire
SP5 3BZ

DRAWING: PLOT 2 & 3
Plans & Elevations

SCALE: 1:50, 1:100 & 1:200 @ A1
DATE: 11 2023

DESIGN: ☐ PLANNING: ☒ BLDG REGS: ☐
TENDER: ☐ CONSTRUCTION: ☐
DRAWN: DJH DATE: 17/11/2023
CHECKED: DATE:
JOB No: 963
DWG No: 13 REV: A
CURRENT: ☐
SUPERSEDED: ☐