






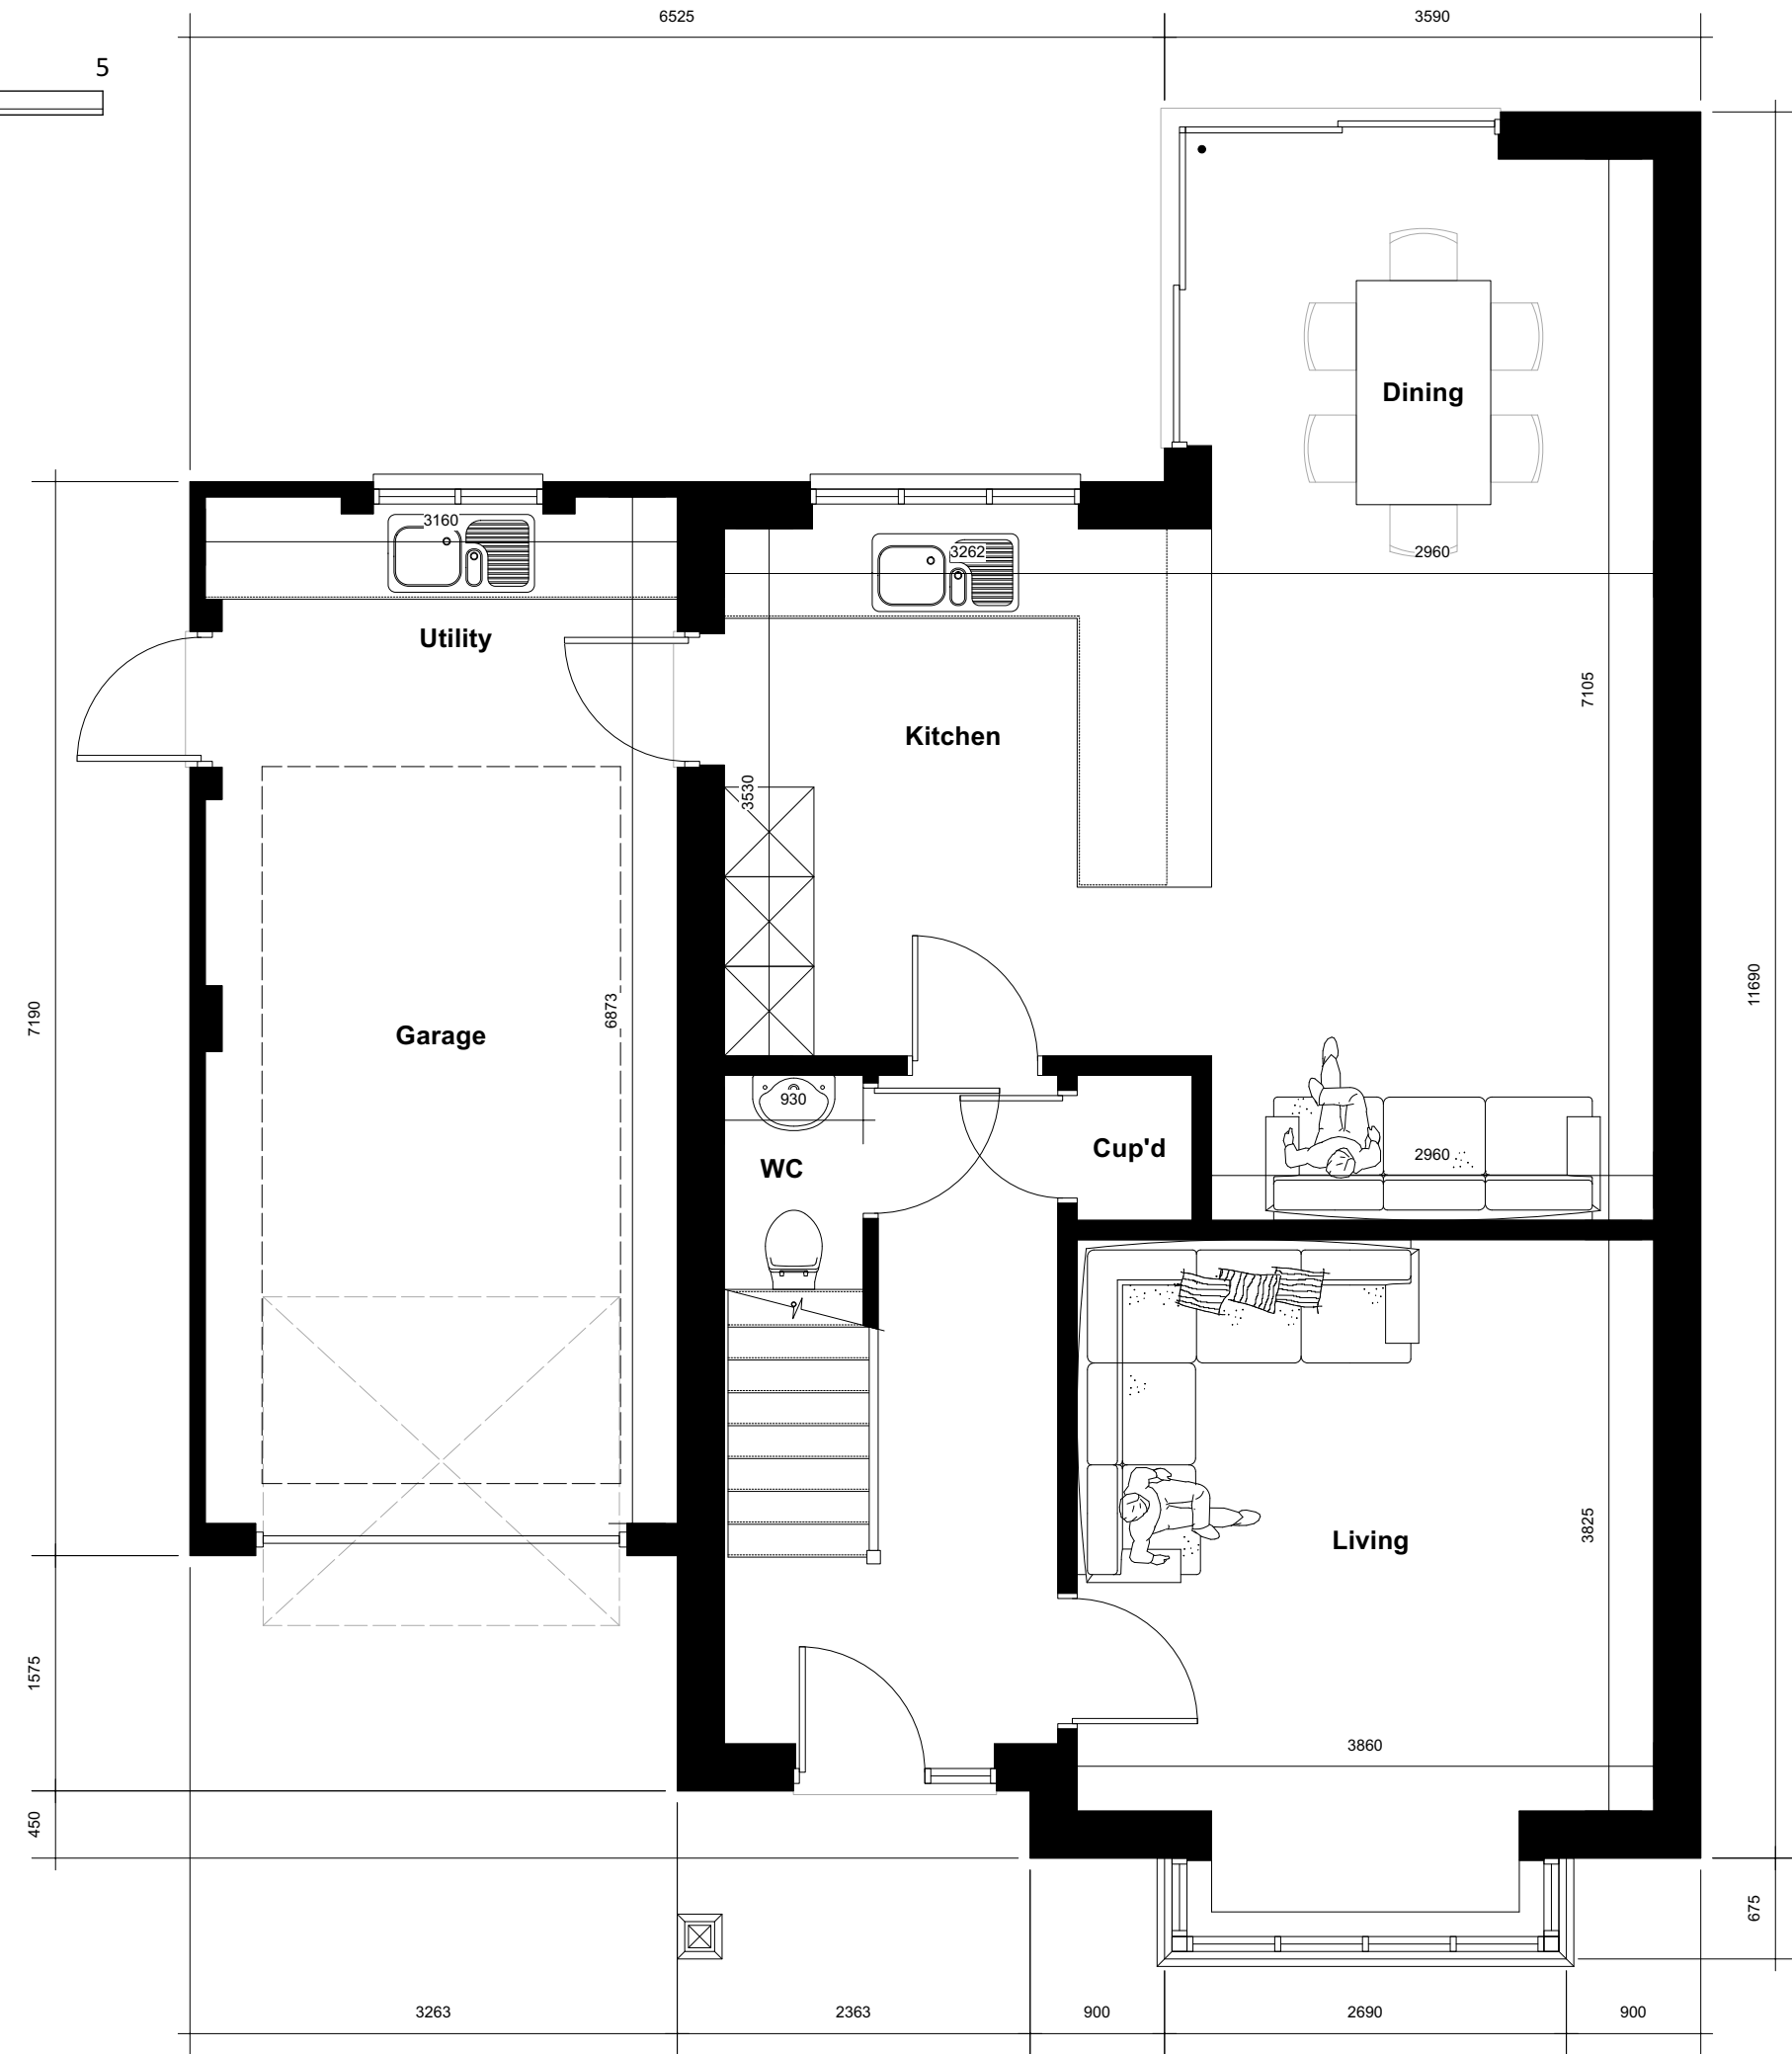


PLN 01 Proposed GF Plan
1:50

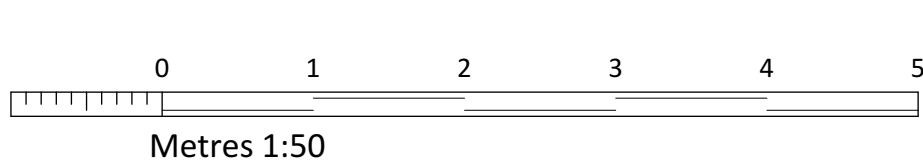


PLN 02 Proposed FF Plan
1:50


- 1 Slate Tiles
- 2 Vertical Timber Cladding
- 3 Red Multi Stock Brick
- 4 Blue Engineering Brick Plinth
- 5 Brick Dentil Course
- 6 Timber Post & Saddle Stone
- 7 UPVC Flush Casement Windows
- 8 Single Ply Membrane

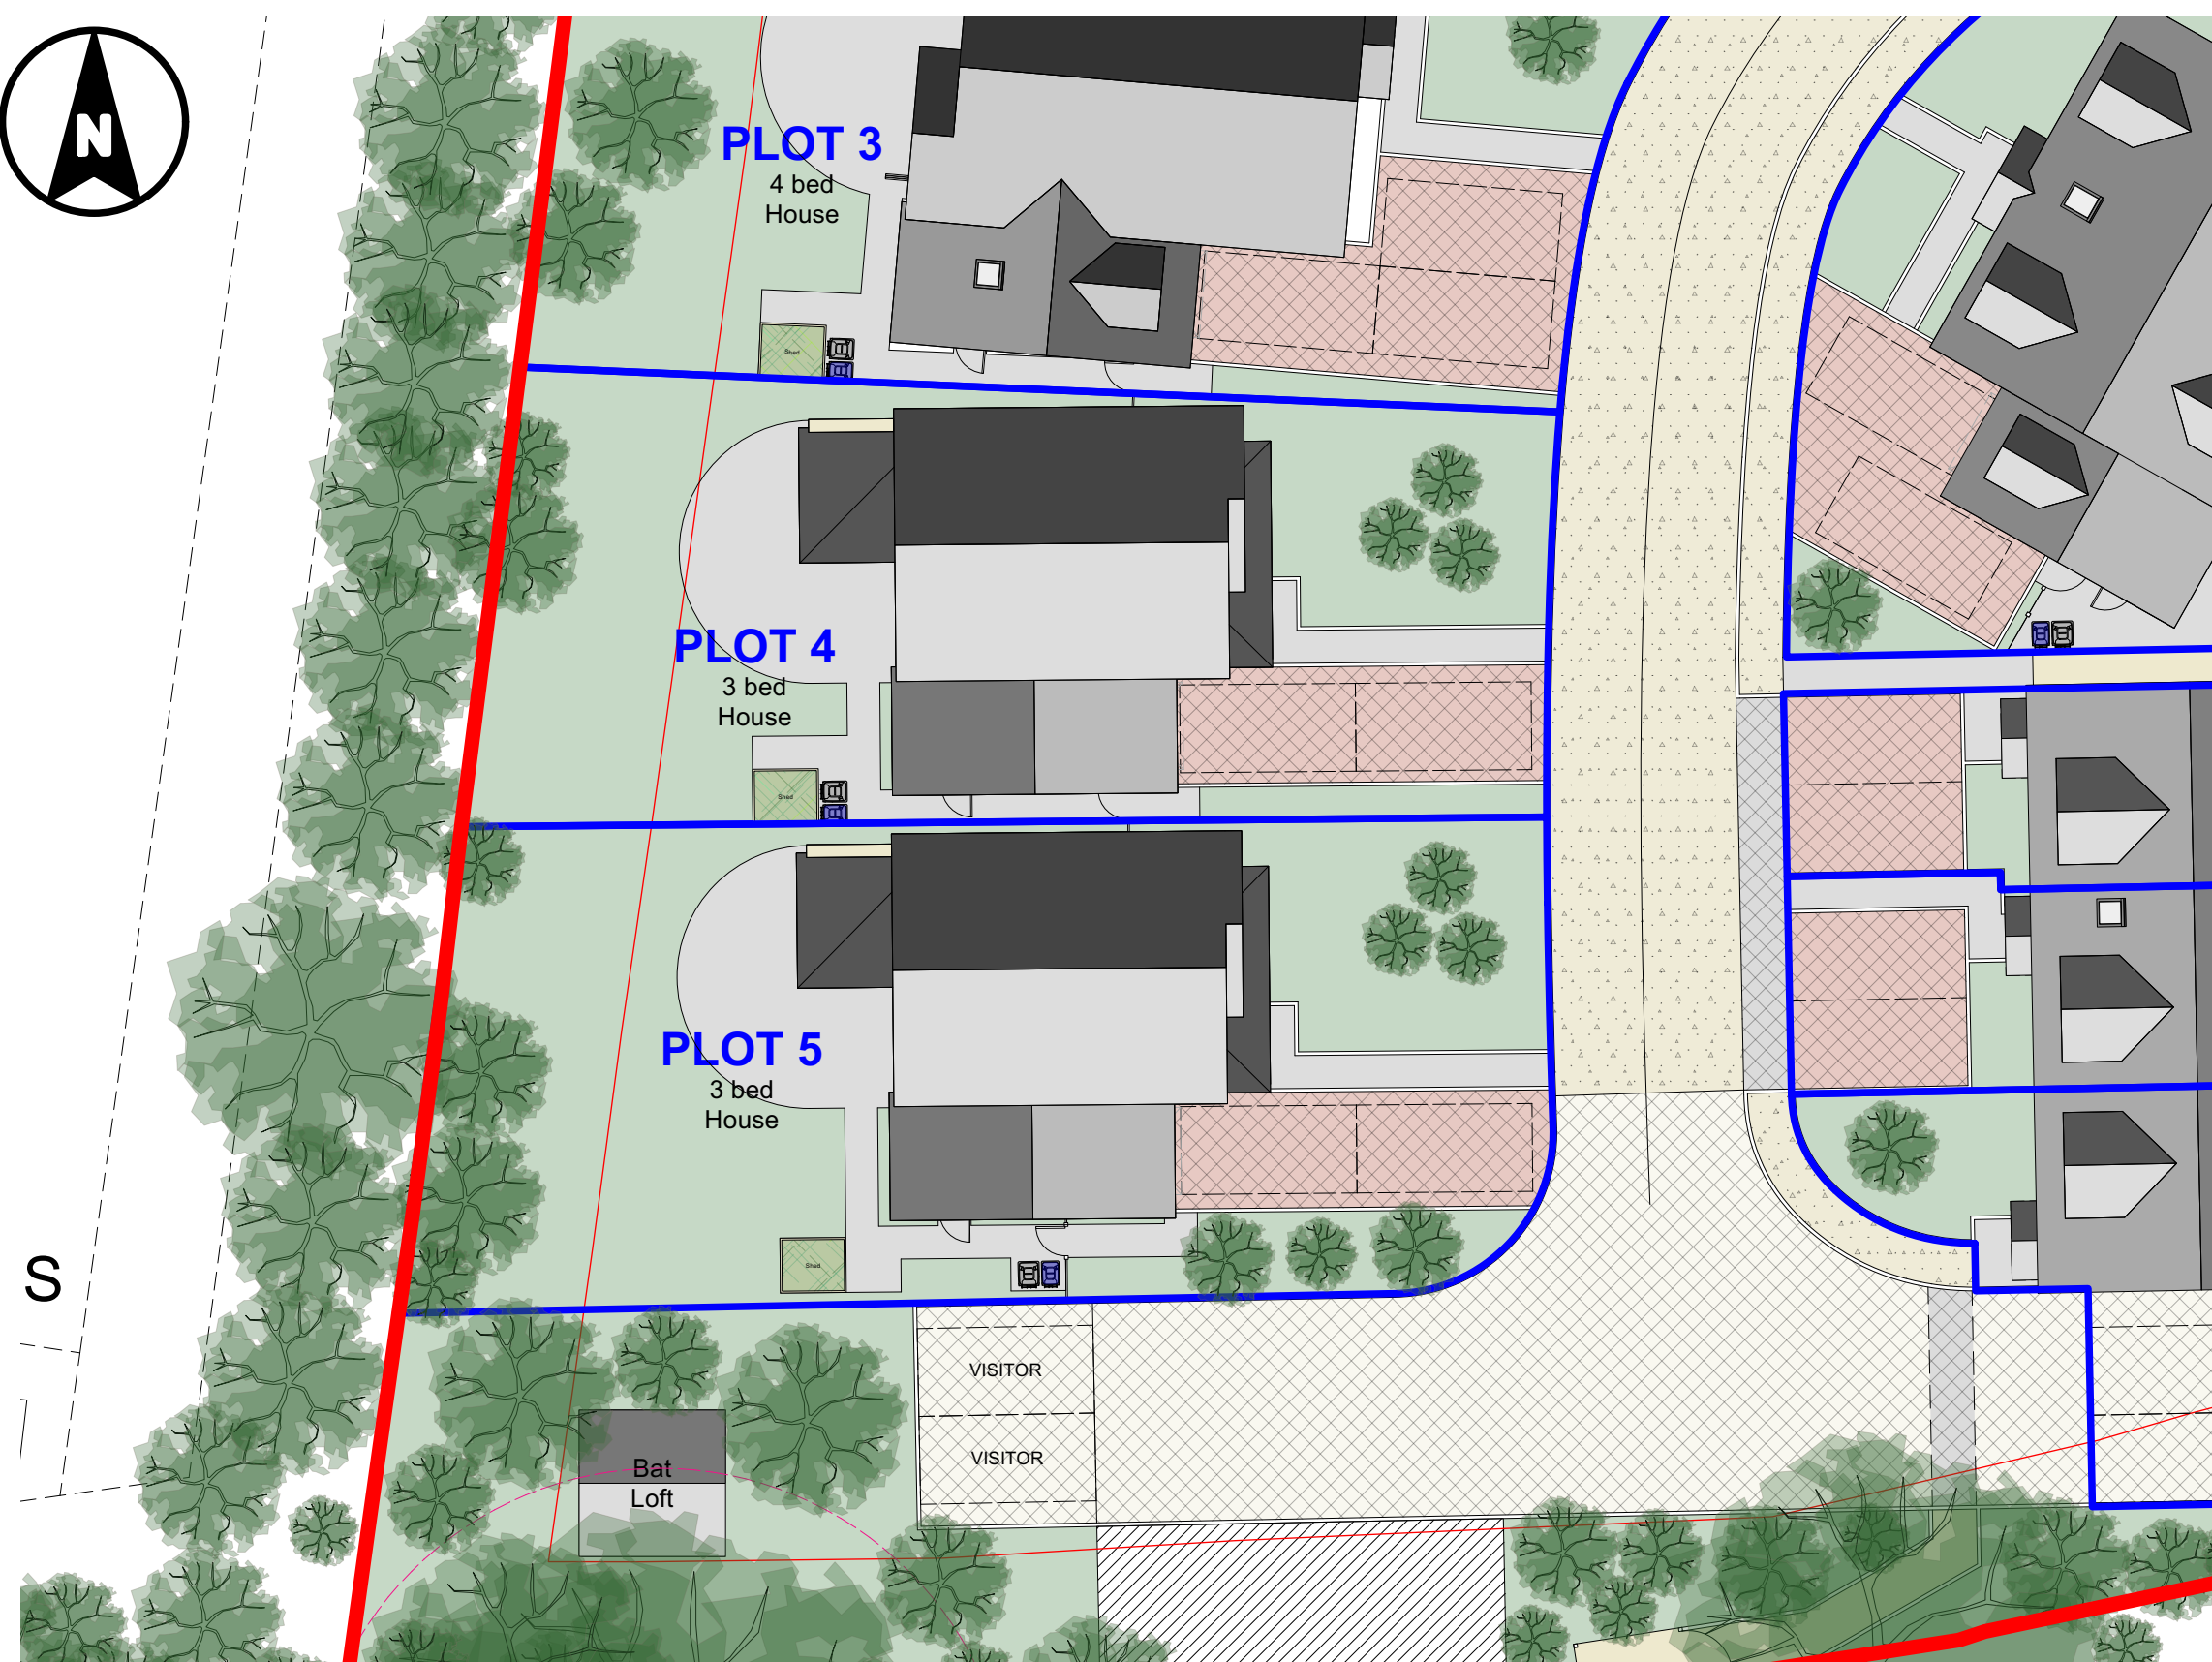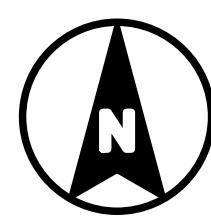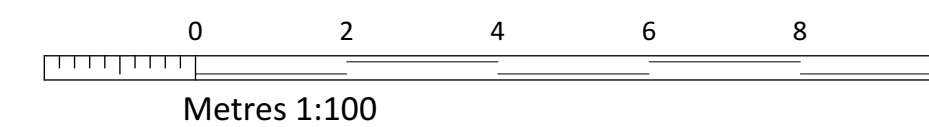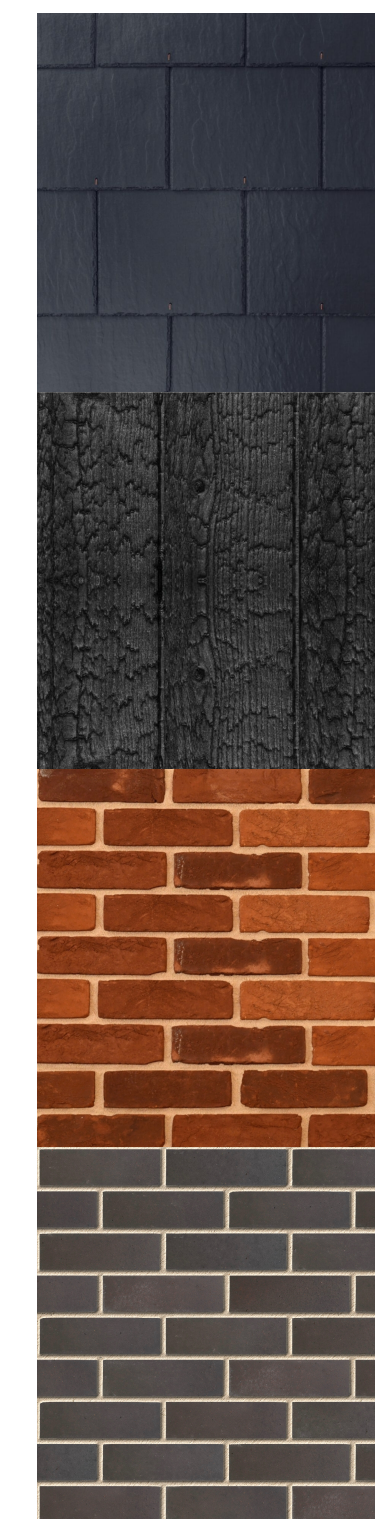


PLN 03 Proposed Site Plan
1:200

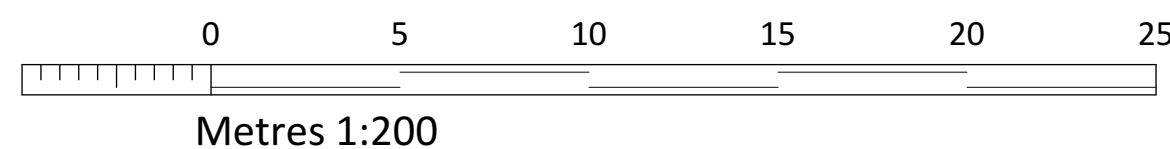


ELV 01 Proposed E Elevation
1:100

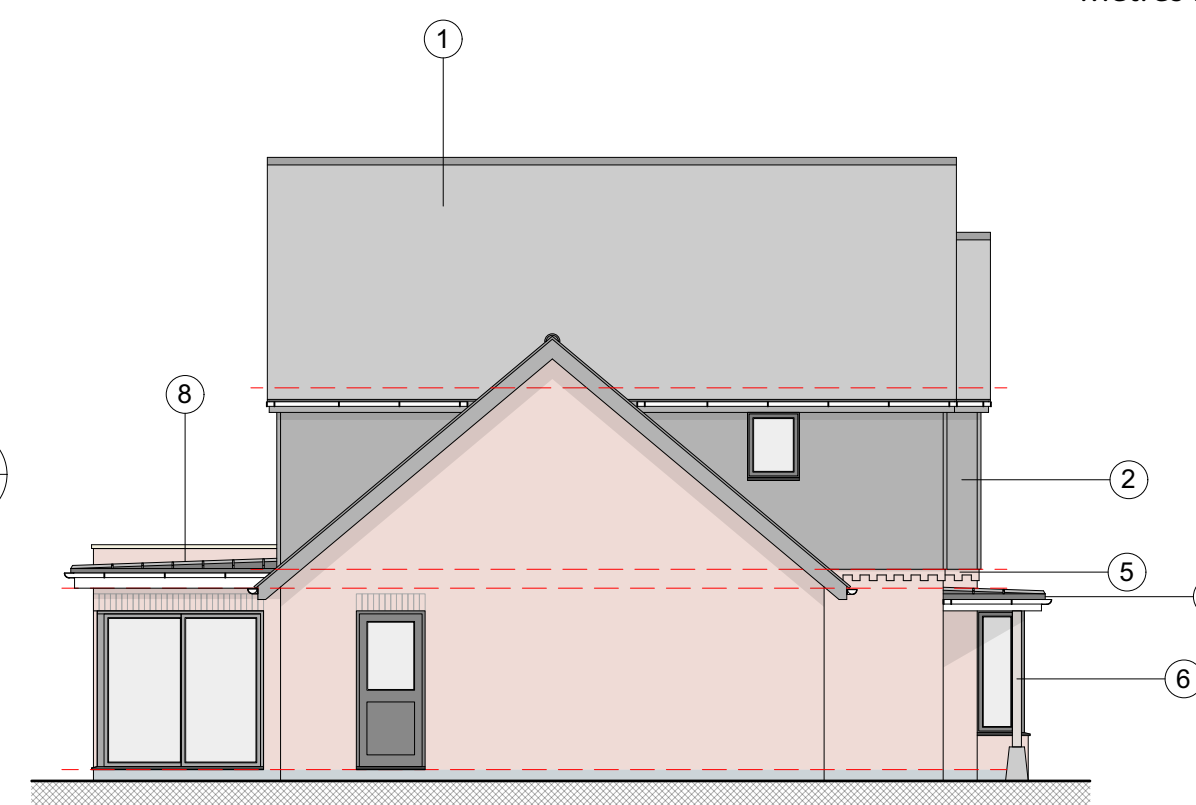

ELV 02 Proposed S Elevation
1:100

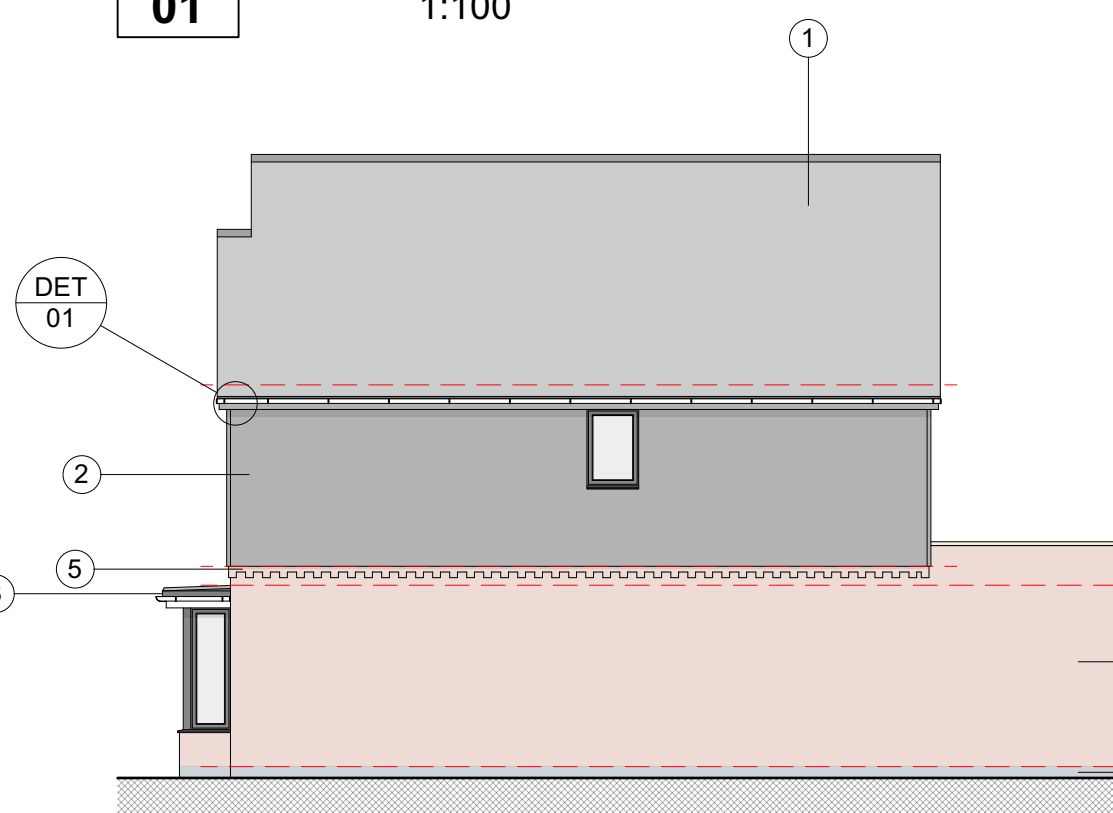

ELV 03 Proposed N Elevation
1:100

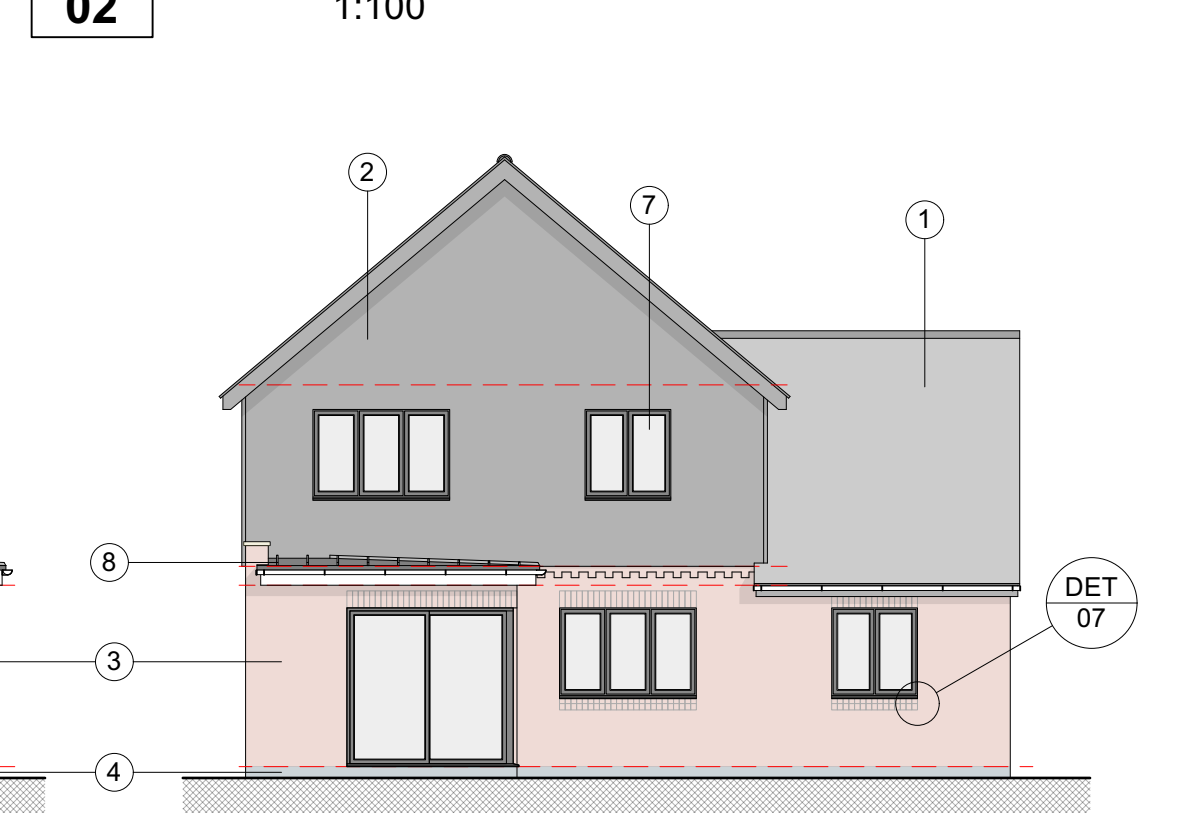

ELV 04 Proposed W Elevation
1:100

DO NOT SCALE FROM THIS DRAWING. ALL DIMENSIONS TO BE CHECKED ON SITE PRIOR TO COMMENCEMENT. ANY DISCREPANCIES TO BE REPORTED IMMEDIATELY TO THE ARCHITECT.

Rev A: 24/11/2023: Roof Plan added to Site plan.



PAUL STEVENS ARCHITECTURE LTD
Unit 3 Boathouse Meadow Business Park
Cherry Orchard Lane
Salisbury
Wiltshire
SP2 7LD

Tel No: 01722 349384

THIS DRAWING IS COPYRIGHT. IT MUST NOT BE COPIED, USED OR DISCLOSED TO THIRD PARTIES WITHOUT PRIOR PERMISSION.

PROJECT: **Elmfield House**
Petersfinger Road
Petersfinger
Salisbury
Wiltshire
SP5 3BZ

DRAWING: **PLOT 4 & 5**
Plans & Elevations

SCALE: 1:50, 1:100 & 1:200 @ A1

DATE: 11 2023

DESIGN: ☐ PLANNING: ☒ BLDG REGS: ☐
TENDER: ☐ CONSTRUCTION: ☐

DRAWN: DJH DATE: 17/11/2023

CHECKED: DATE:

JOB No:

963

DWG No:

14

REV:

A

CURRENT: ☐
SUPERSEDED: ☐