






PLN 01 Proposed GF Plan
1:50

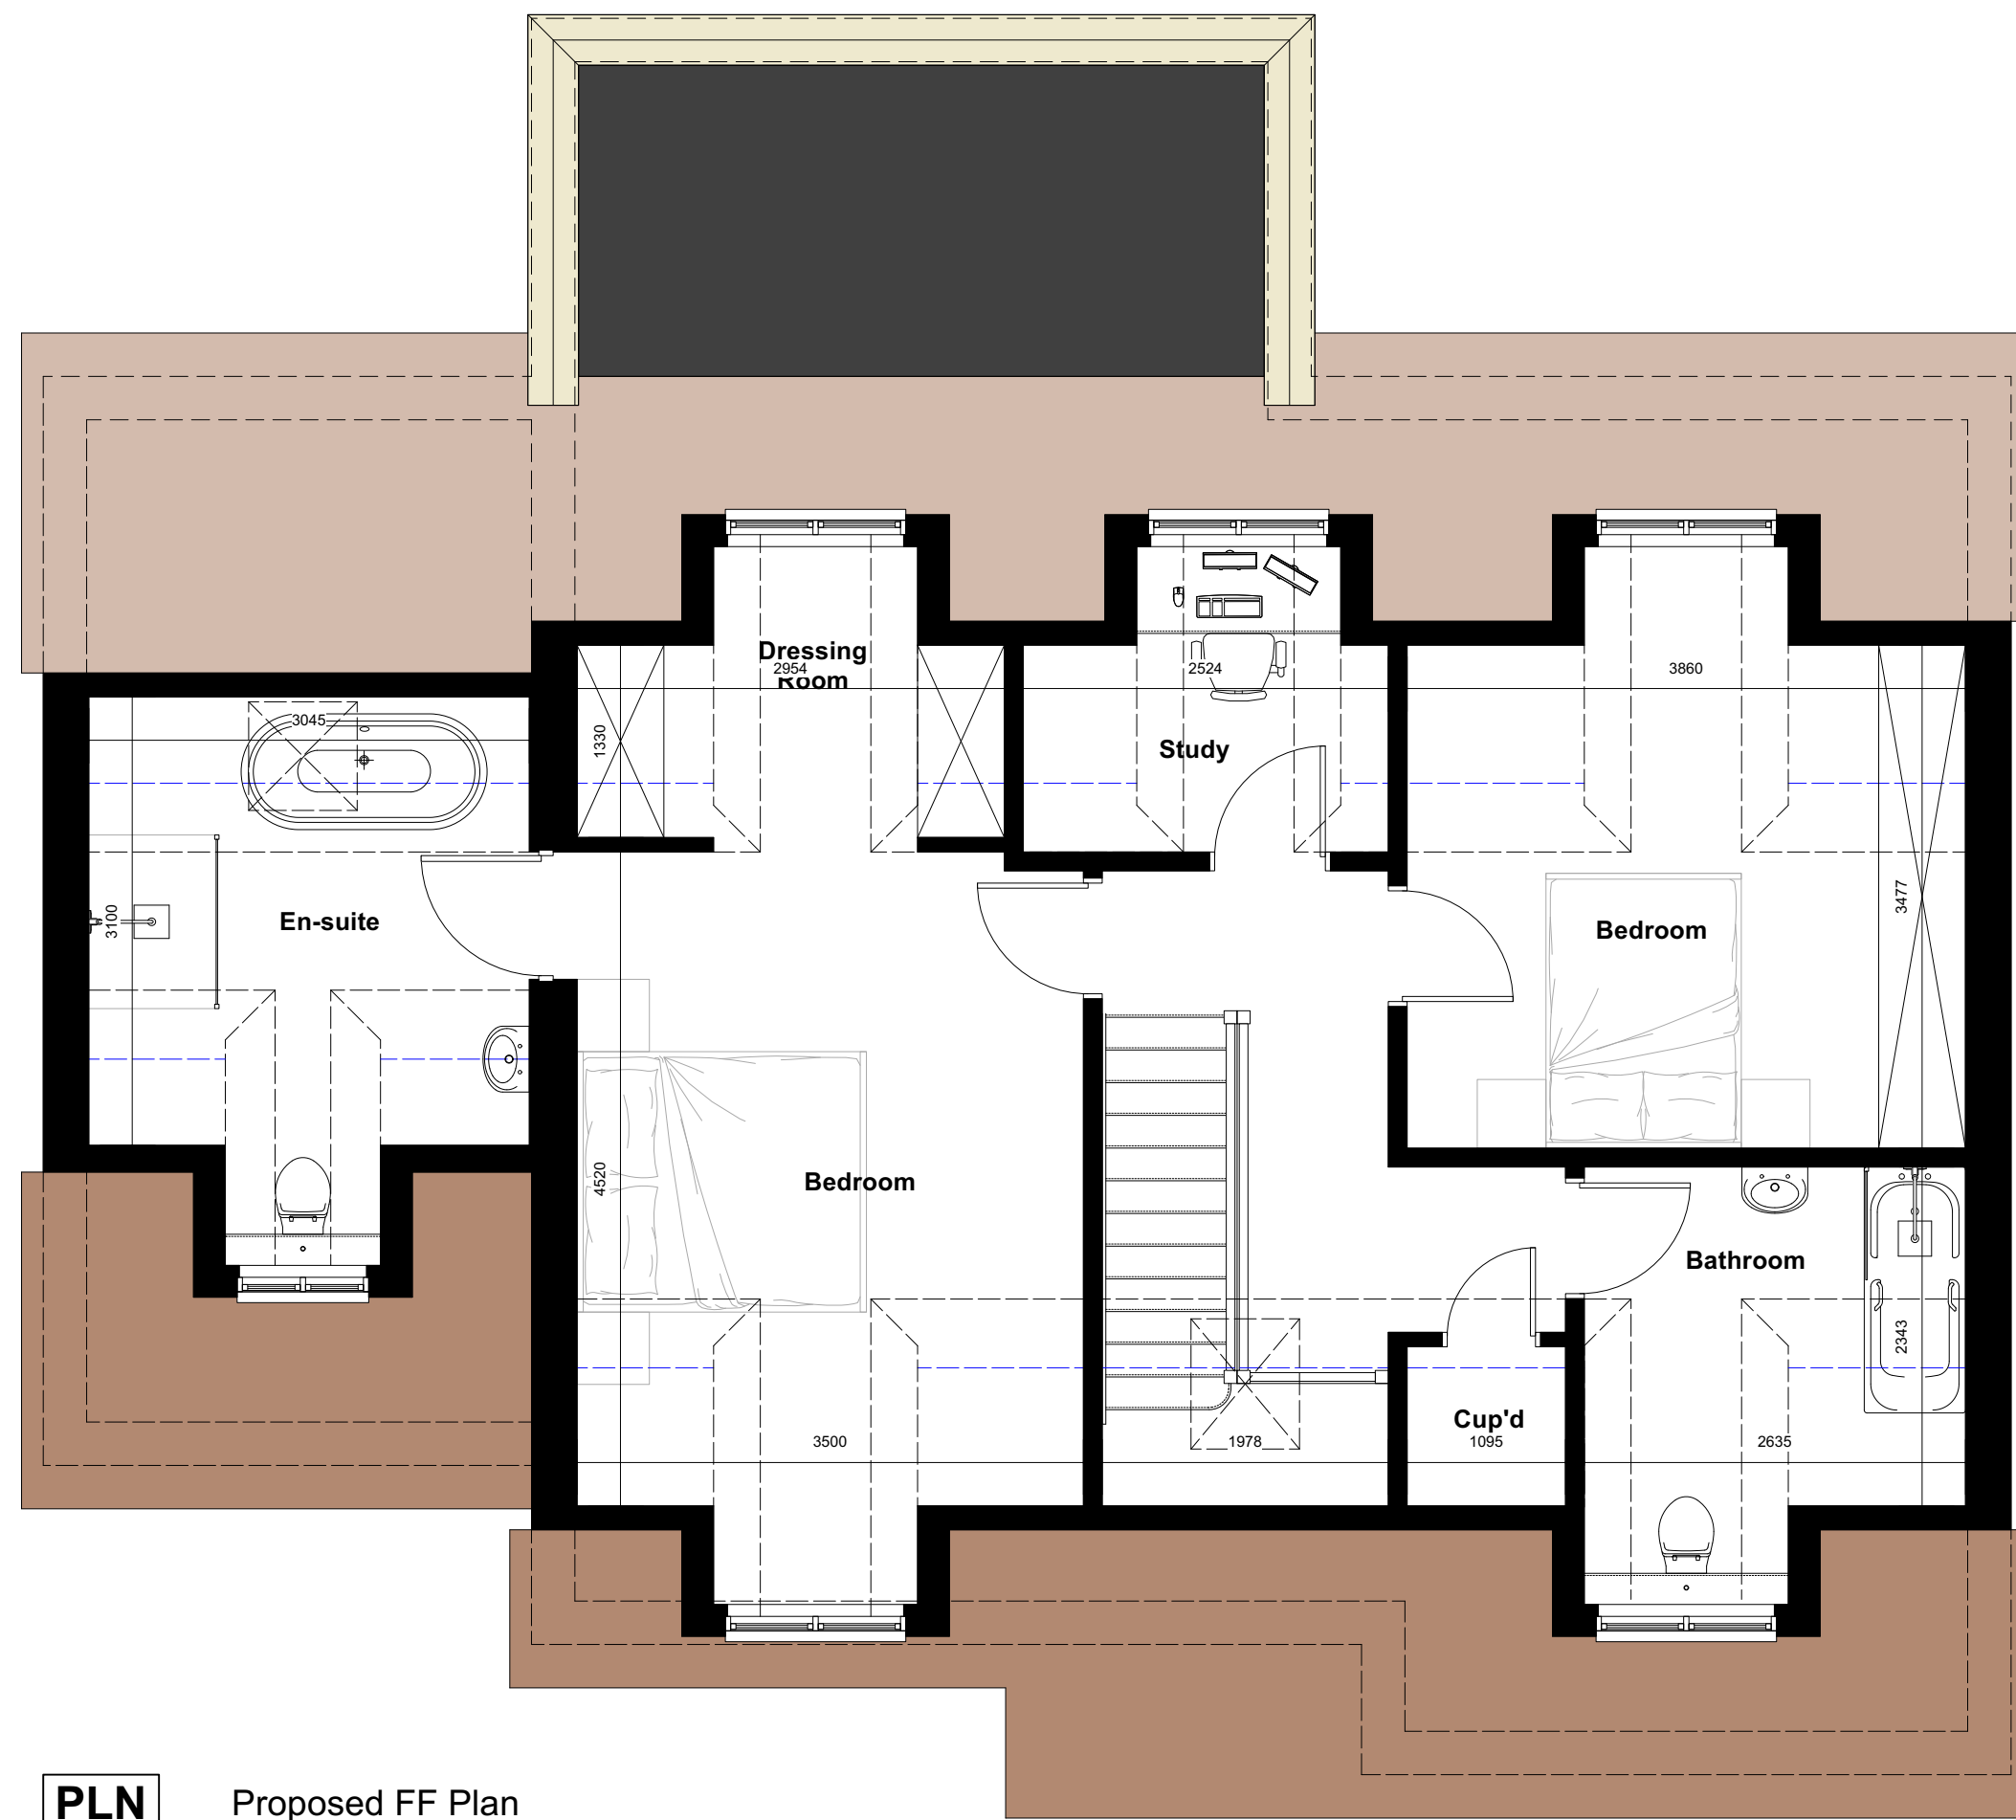

PLN 02 Proposed FF Plan
1:50

- 1 Plain Clay Tiles
- 2 Red Multi Stock Brick
- 3 Single Ply Membrane
- 4 Blue Engineering Brick Plinth
- 5 Render
- 6 Timber Clad Dormer
- 7 Timber Frame Porch
- 8 UPVC Flush Casement Windows
- 9 Rooflight

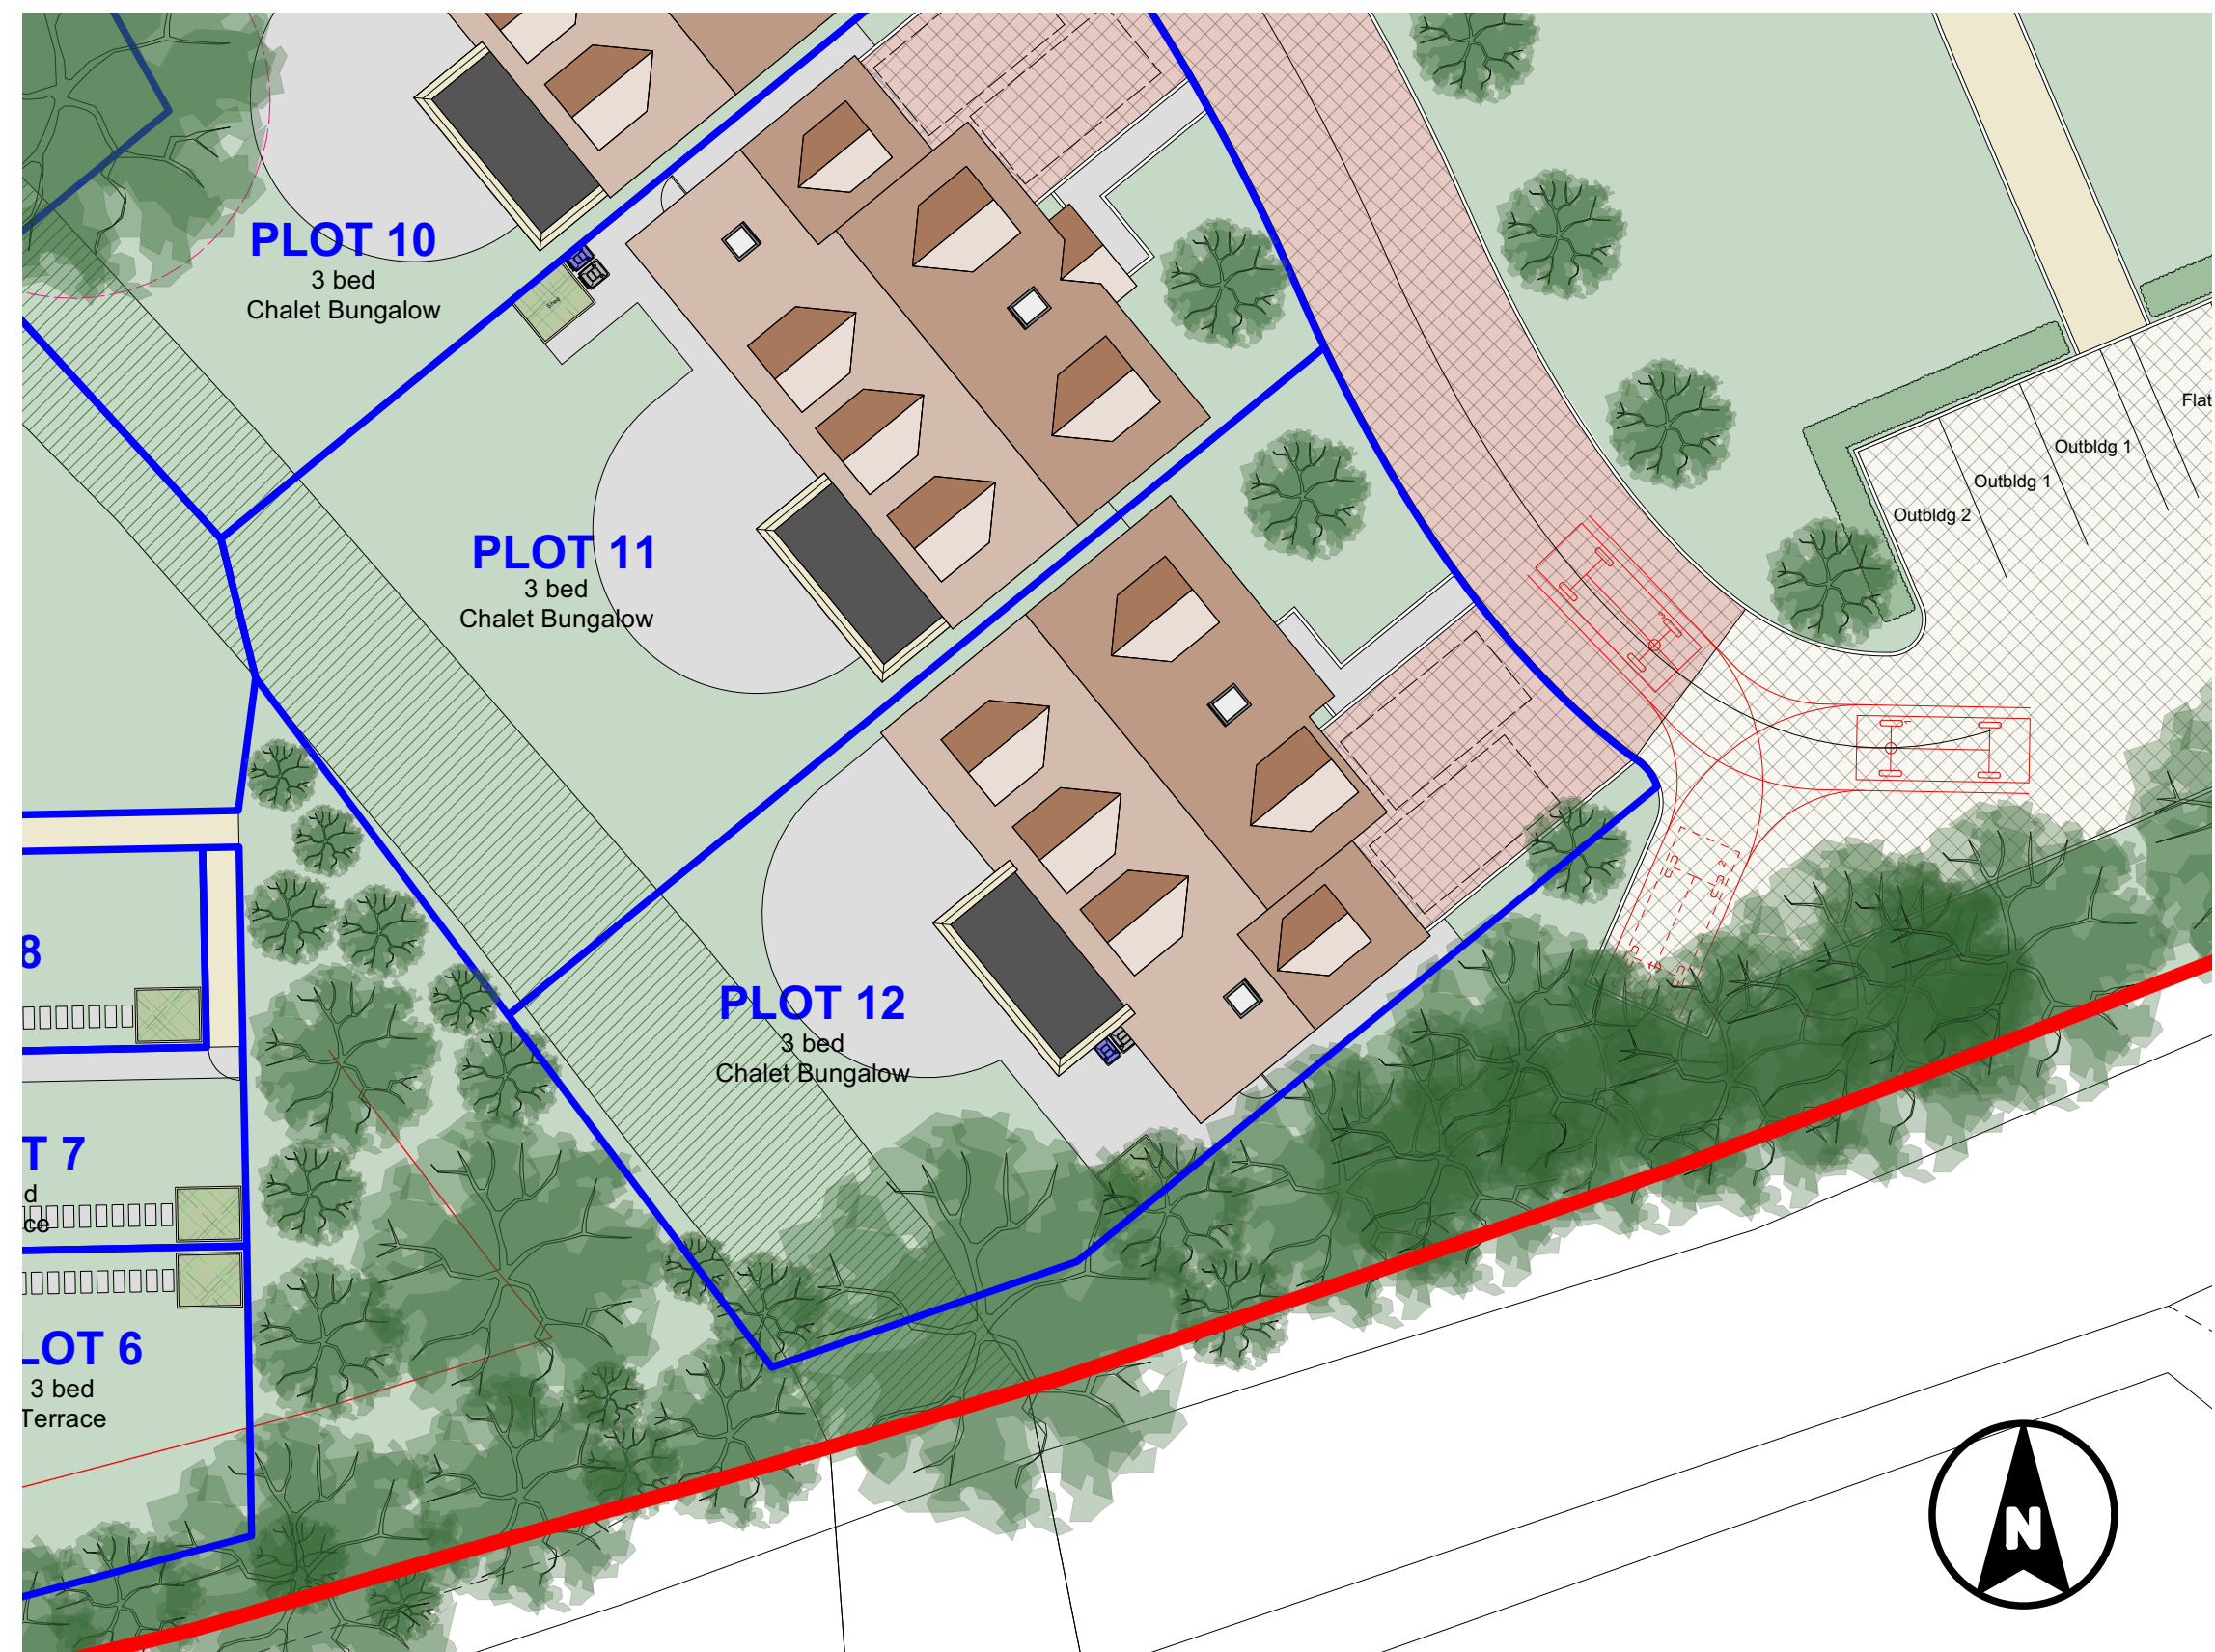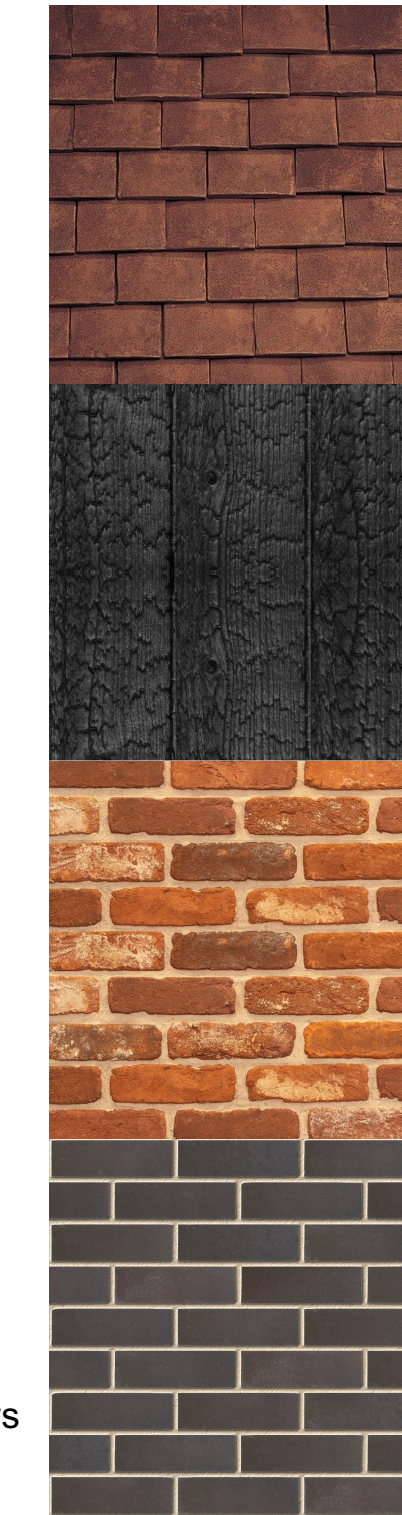


PLN 04 Proposed Site Plan
1:200


0 5 10 15 20 25
Metres 1:200




ELV 01 Proposed NE Elevation
1:100

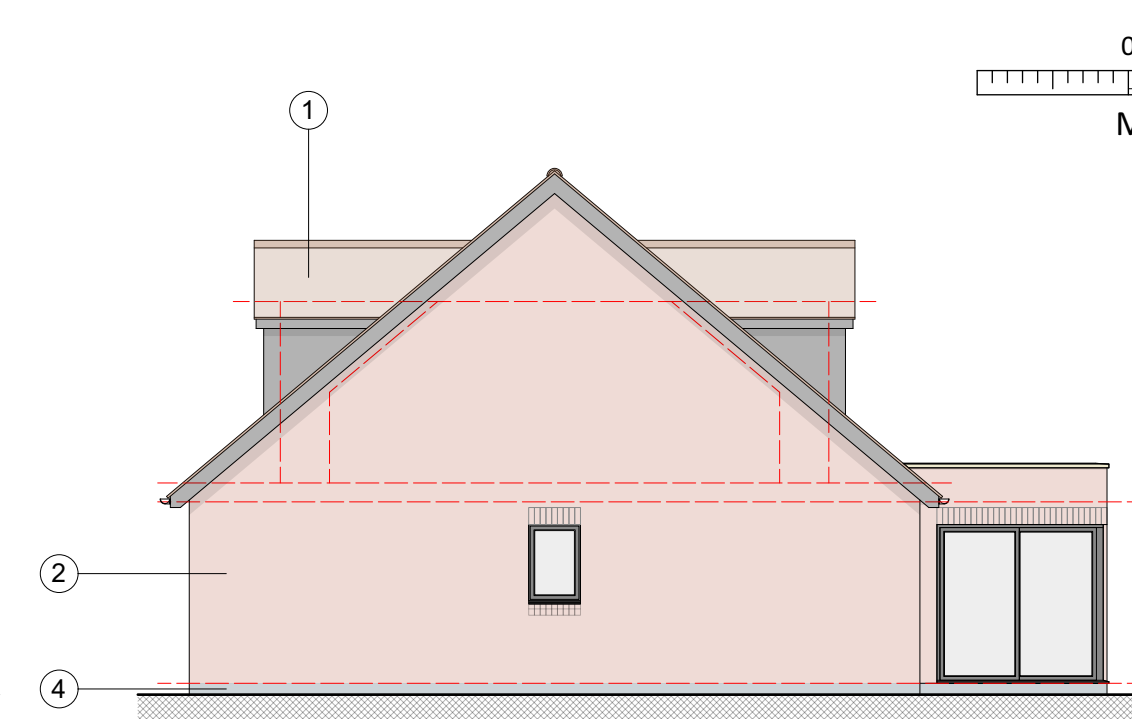

ELV 02 Proposed SE Elevation
1:100

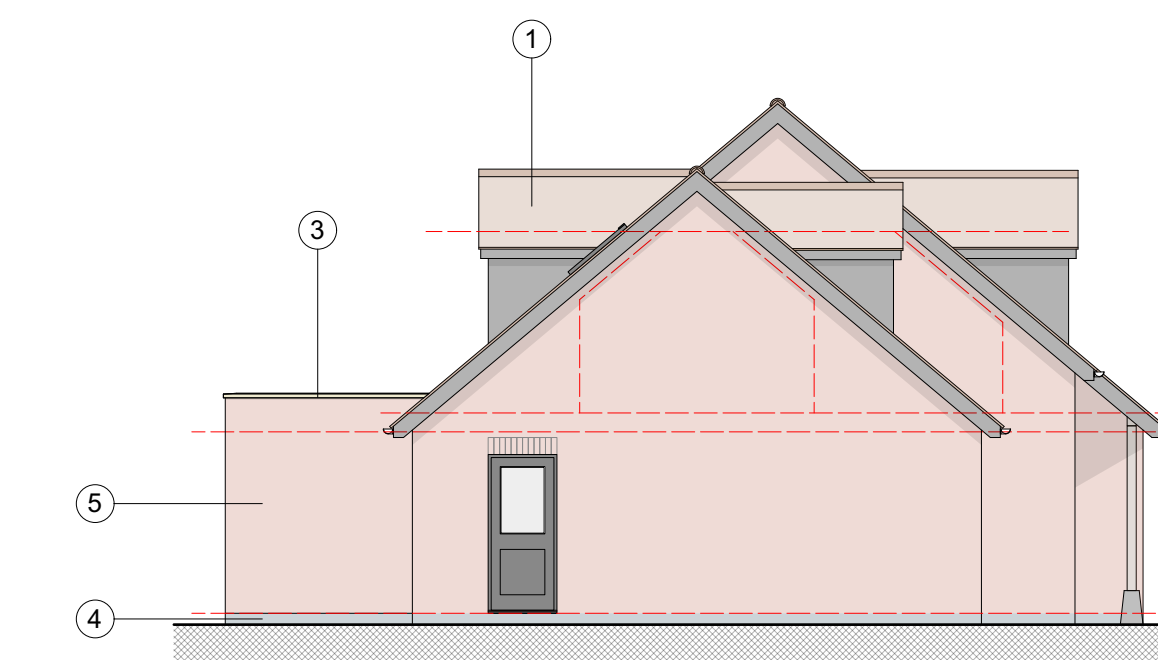

ELV 03 Proposed NW Elevation
1:100

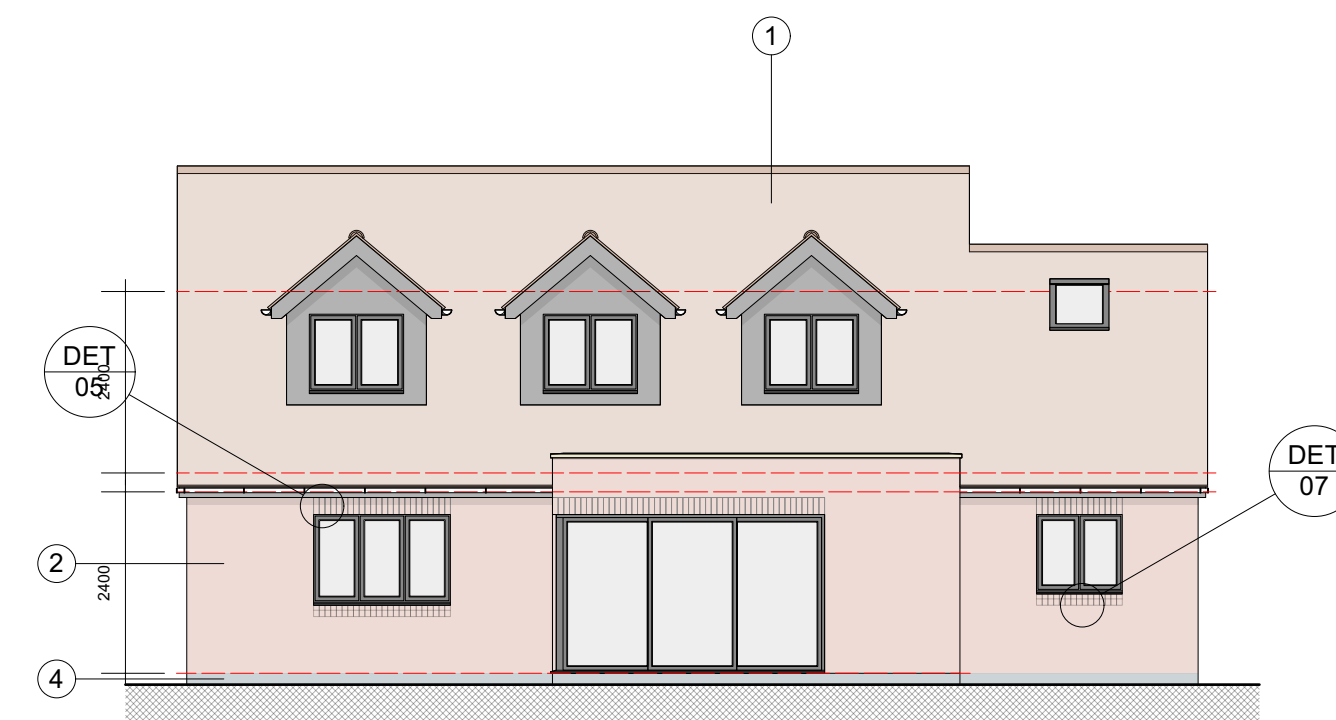

ELV 04 Proposed SW Elevation
1:100

0 2 4 6 8 10
Metres 1:100

Rev A: 21/11/2023: Window added to SE Elevation.

PSA architecture
PAUL STEVENS ARCHITECTURE LTD
Unit 3 Boathouse Meadow Business Park
Cherry Orchard Lane
Salisbury
Wiltshire
SP2 7LD

Tel No: 01722 349384
THIS DRAWING IS COPYRIGHT. IT MUST NOT
BE COPIED, USED OR DISCLOSED TO THIRD
PARTIES WITHOUT PRIOR PERMISSION.

PROJECT: Elmfield House
Petersfinger Road
Petersfinger
Salisbury
Wiltshire
SP5 3BZ
DRAWING: **PLOT 12**
Plans & Elevations

SCALE: 1:50, 1:100 & 1:200 @ A1
DATE: 11 2023

DESIGN: ☐ PLANNING: ☒ BLDG REGS: ☐
TENDER: ☐ CONSTRUCTION: ☐
DRAWN: DJH DATE: 17/11/2023
CHECKED: DATE:

JOB No: **963**

DWG No: **18** REV: **A**

CURRENT: ☐
SUPERSEDED: ☐