

DO NOT SCALE FROM THIS DRAWING. ALL DIMENSIONS TO BE CHECKED ON SITE PRIOR TO COMMENCEMENT. ANY DISCREPANCIES TO BE REPORTED IMMEDIATELY TO THE ARCHITECT.



ELV South Elevation
01 1:100




ELV South West Elevation
02 1:100



ELV South East Elevation
03 1:100



ELV North West Elevation
04 1:100

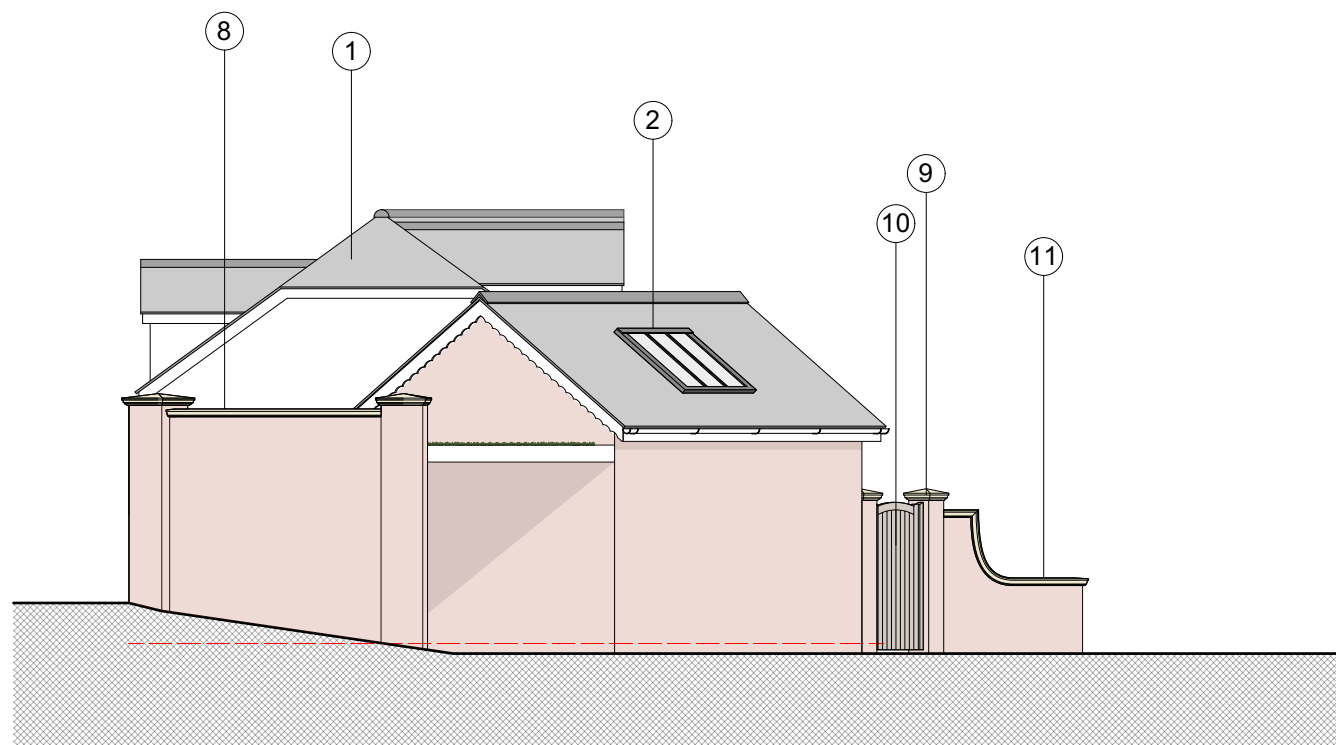

ELV West Elevation
05 1:100

- | | | | |
|---|--|----|--------------------------------------|
| 1 | Slate tiles to match existing | 7 | Red bricks to match Elmfield House |
| 2 | Conservation Rooflight | 8 | Stone Copings |
| 3 | New Dormer Window (tiled to match roof covering) | 9 | Red Brick Piers with Stone Pier Caps |
| 4 | UPVC Flush Casement Windows/Doors | 10 | Timber Garden Gate |
| 5 | Reinstated Roof Vent | 11 | Stone Wall Capping |
| 6 | Re-use existing tiles | 12 | Timber Sash Window to match existing |

Rev A: 21/11/2023. Amended labels & Key plan added.



PAUL STEVENS ARCHITECTURE LTD
Unit 3 Boathouse Meadow Business Park
Cherry Orchard Lane
Salisbury
Wiltshire
SP2 7LD

Tel No: 01722 349384
THIS DRAWING IS COPYRIGHT. IT MUST NOT BE COPIED, USED OR DISCLOSED TO THIRD PARTIES WITHOUT PRIOR PERMISSION.

PROJECT: Elmfield House
Petersfinger Road
Petersfinger
Salisbury
Wiltshire
SP5 3BZ
DRAWING: Proposed Elevations Elmfield House

SCALE: 1:100 @ A1
DATE: 11 2023
DESIGN: ☐ PLANNING: ☒ BLDG REGS: ☐
TENDER: ☐ CONSTRUCTION: ☐
DRAWN: DJH **DATE:** 17/11/2023
CHECKED: **DATE:**
JOB No: 963
DWG No: 11 **REV:** A

☐ CURRENT:
☐ SUPERSEDED: