


DO NOT SCALE FROM THIS DRAWING ALL DIMENSIONS TO BE CHECKED ON SITE PRIOR TO COMMENCEMENT. ANY DISCREPANCIES TO BE REPORTED IMMEDIATELY TO THE ARCHITECT.



PLN Proposed Site Plan
01 1:200

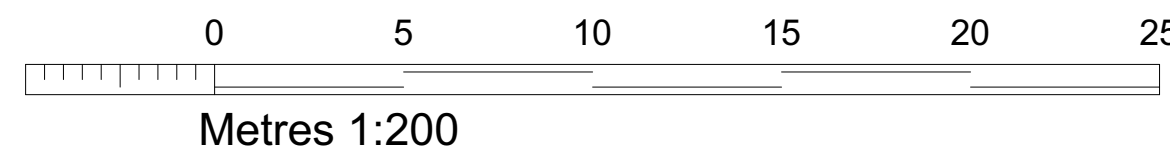

PSA *architecture*
PAUL STEVENS ARCHITECTURE LTD
Unit 3 Boshouse Meadow Business Park
Cherry Orchard Lane
Salisbury
Wiltshire
SP2 7LD

Tel No: 01722 349384

THIS DRAWING IS COPYRIGHT IT MUST NOT BE COPIED, USED OR DISCLOSED TO THIRD PARTIES WITHOUT PRIOR PERMISSION.

PROJECT: Elmfield House
Petersfinger Road
Salisbury
Wiltshire
SP5 3BZ

DRAWING: Proposed Site Plan

SCALE: 1:200 @ A0
DATE: 08 2023

DESIGN: ☐ PLANNING: ☒ BLDG REGD: ☐
TENDER: ☐ CONSTRUCTION: ☐
DRAWN: D.J.H. DATE: 30/08/2023
CHECKED: DATE:
JOB No: 963
DWG No: REV:
CURRENT: ☐
SUPERSEDED: ☐