




DO NOT SCALE FROM THIS DRAWING. ALL DIMENSIONS TO BE CHECKED ON SITE PRIOR TO COMMENCEMENT. ANY DISCREPANCIES TO BE REPORTED IMMEDIATELY TO THE ARCHITECT.

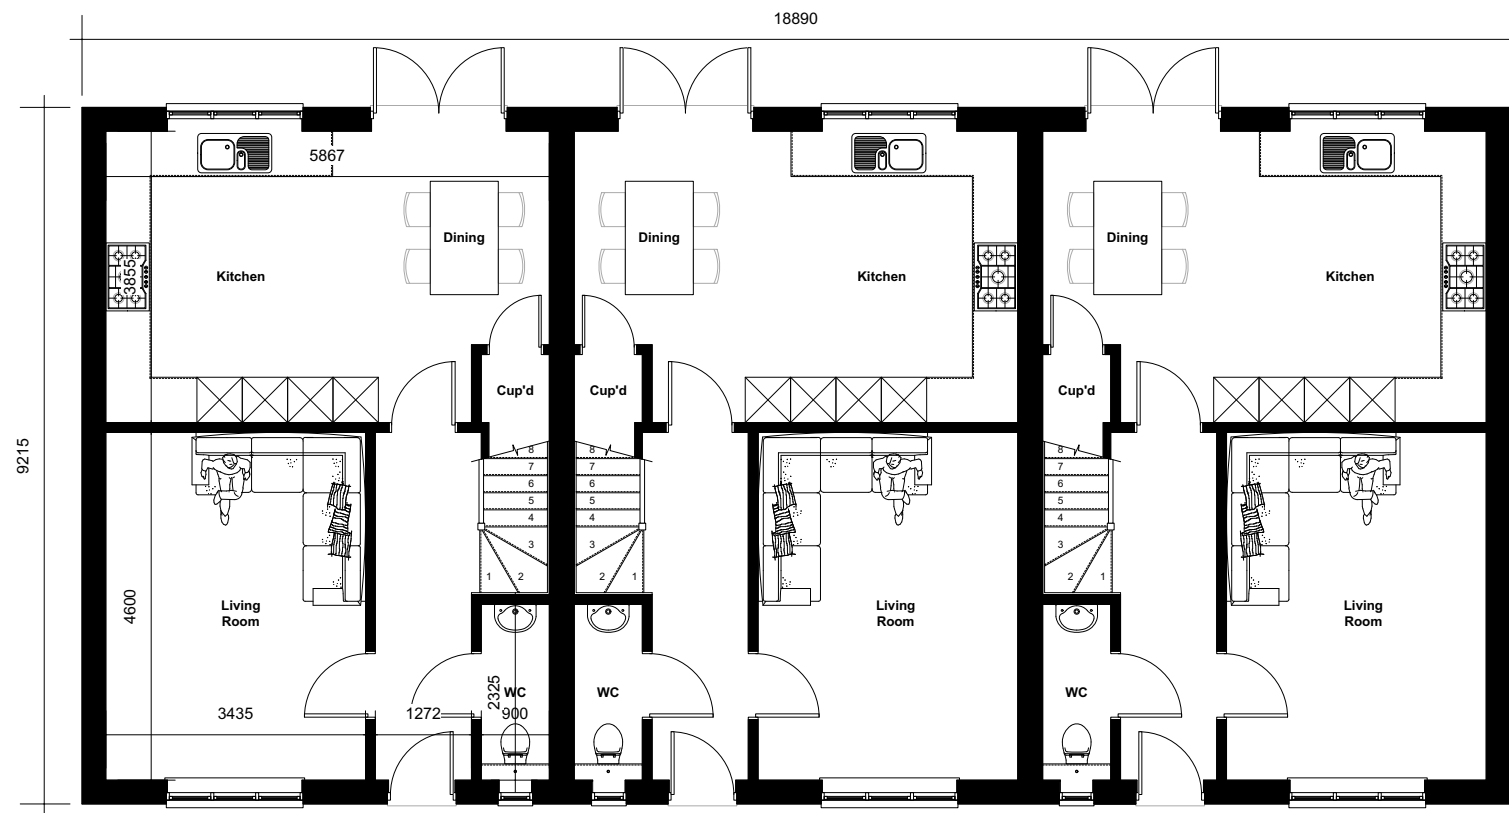

PLN 01 Proposed GF Plan
1:100


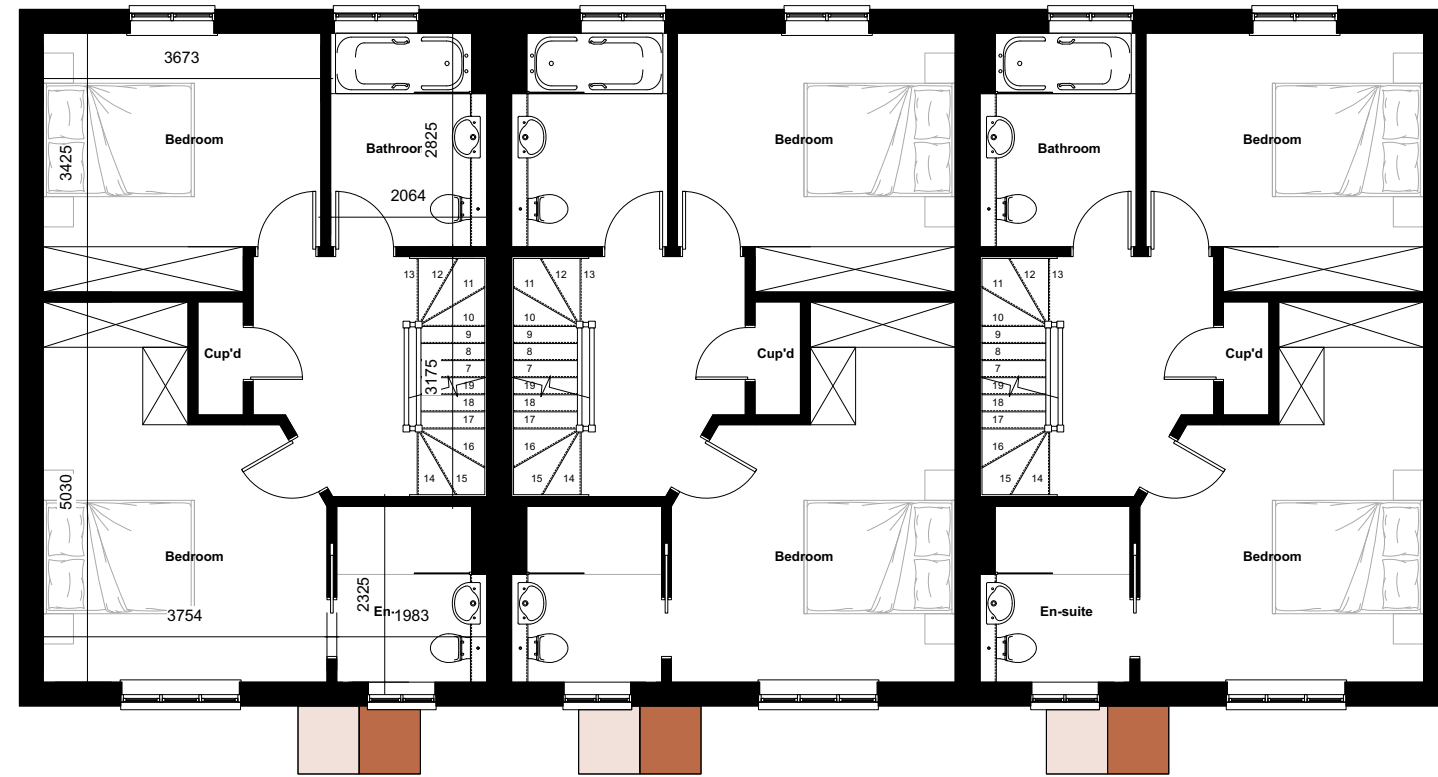


PLN 02 Proposed FF Plan
1:100

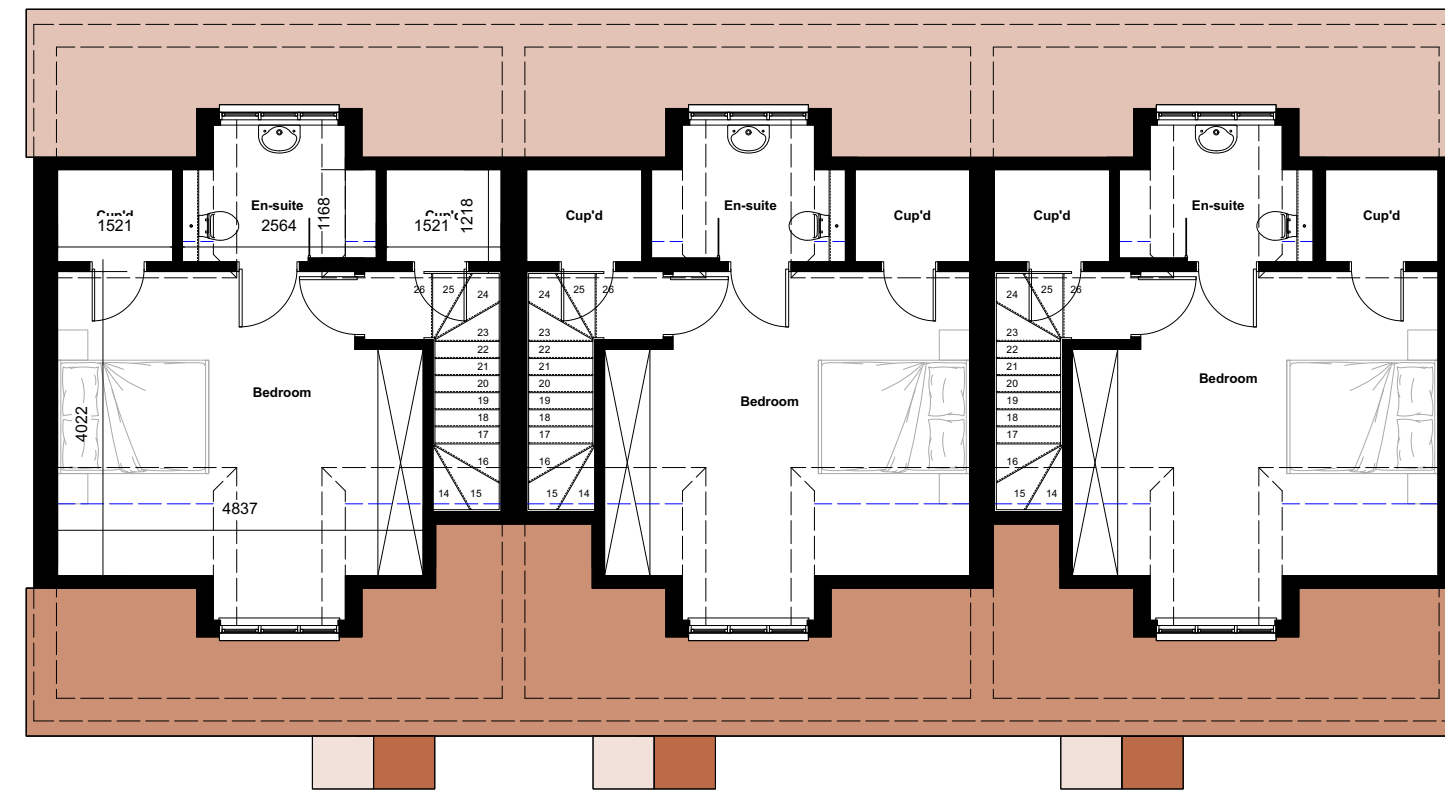


PLN 03 Proposed SF Plan
1:100


- 1 Plain Clay Tiles
- 2 Red Multi Stock Brick
- 3 Blue Engineering Brick Plinth
- 4 Brick Dentil Course
- 5 Metal Clad Dormer
- 6 Timber Frame Porch
- 7 UPVC Flush Casement Windows
- 8 Brick Windowcill

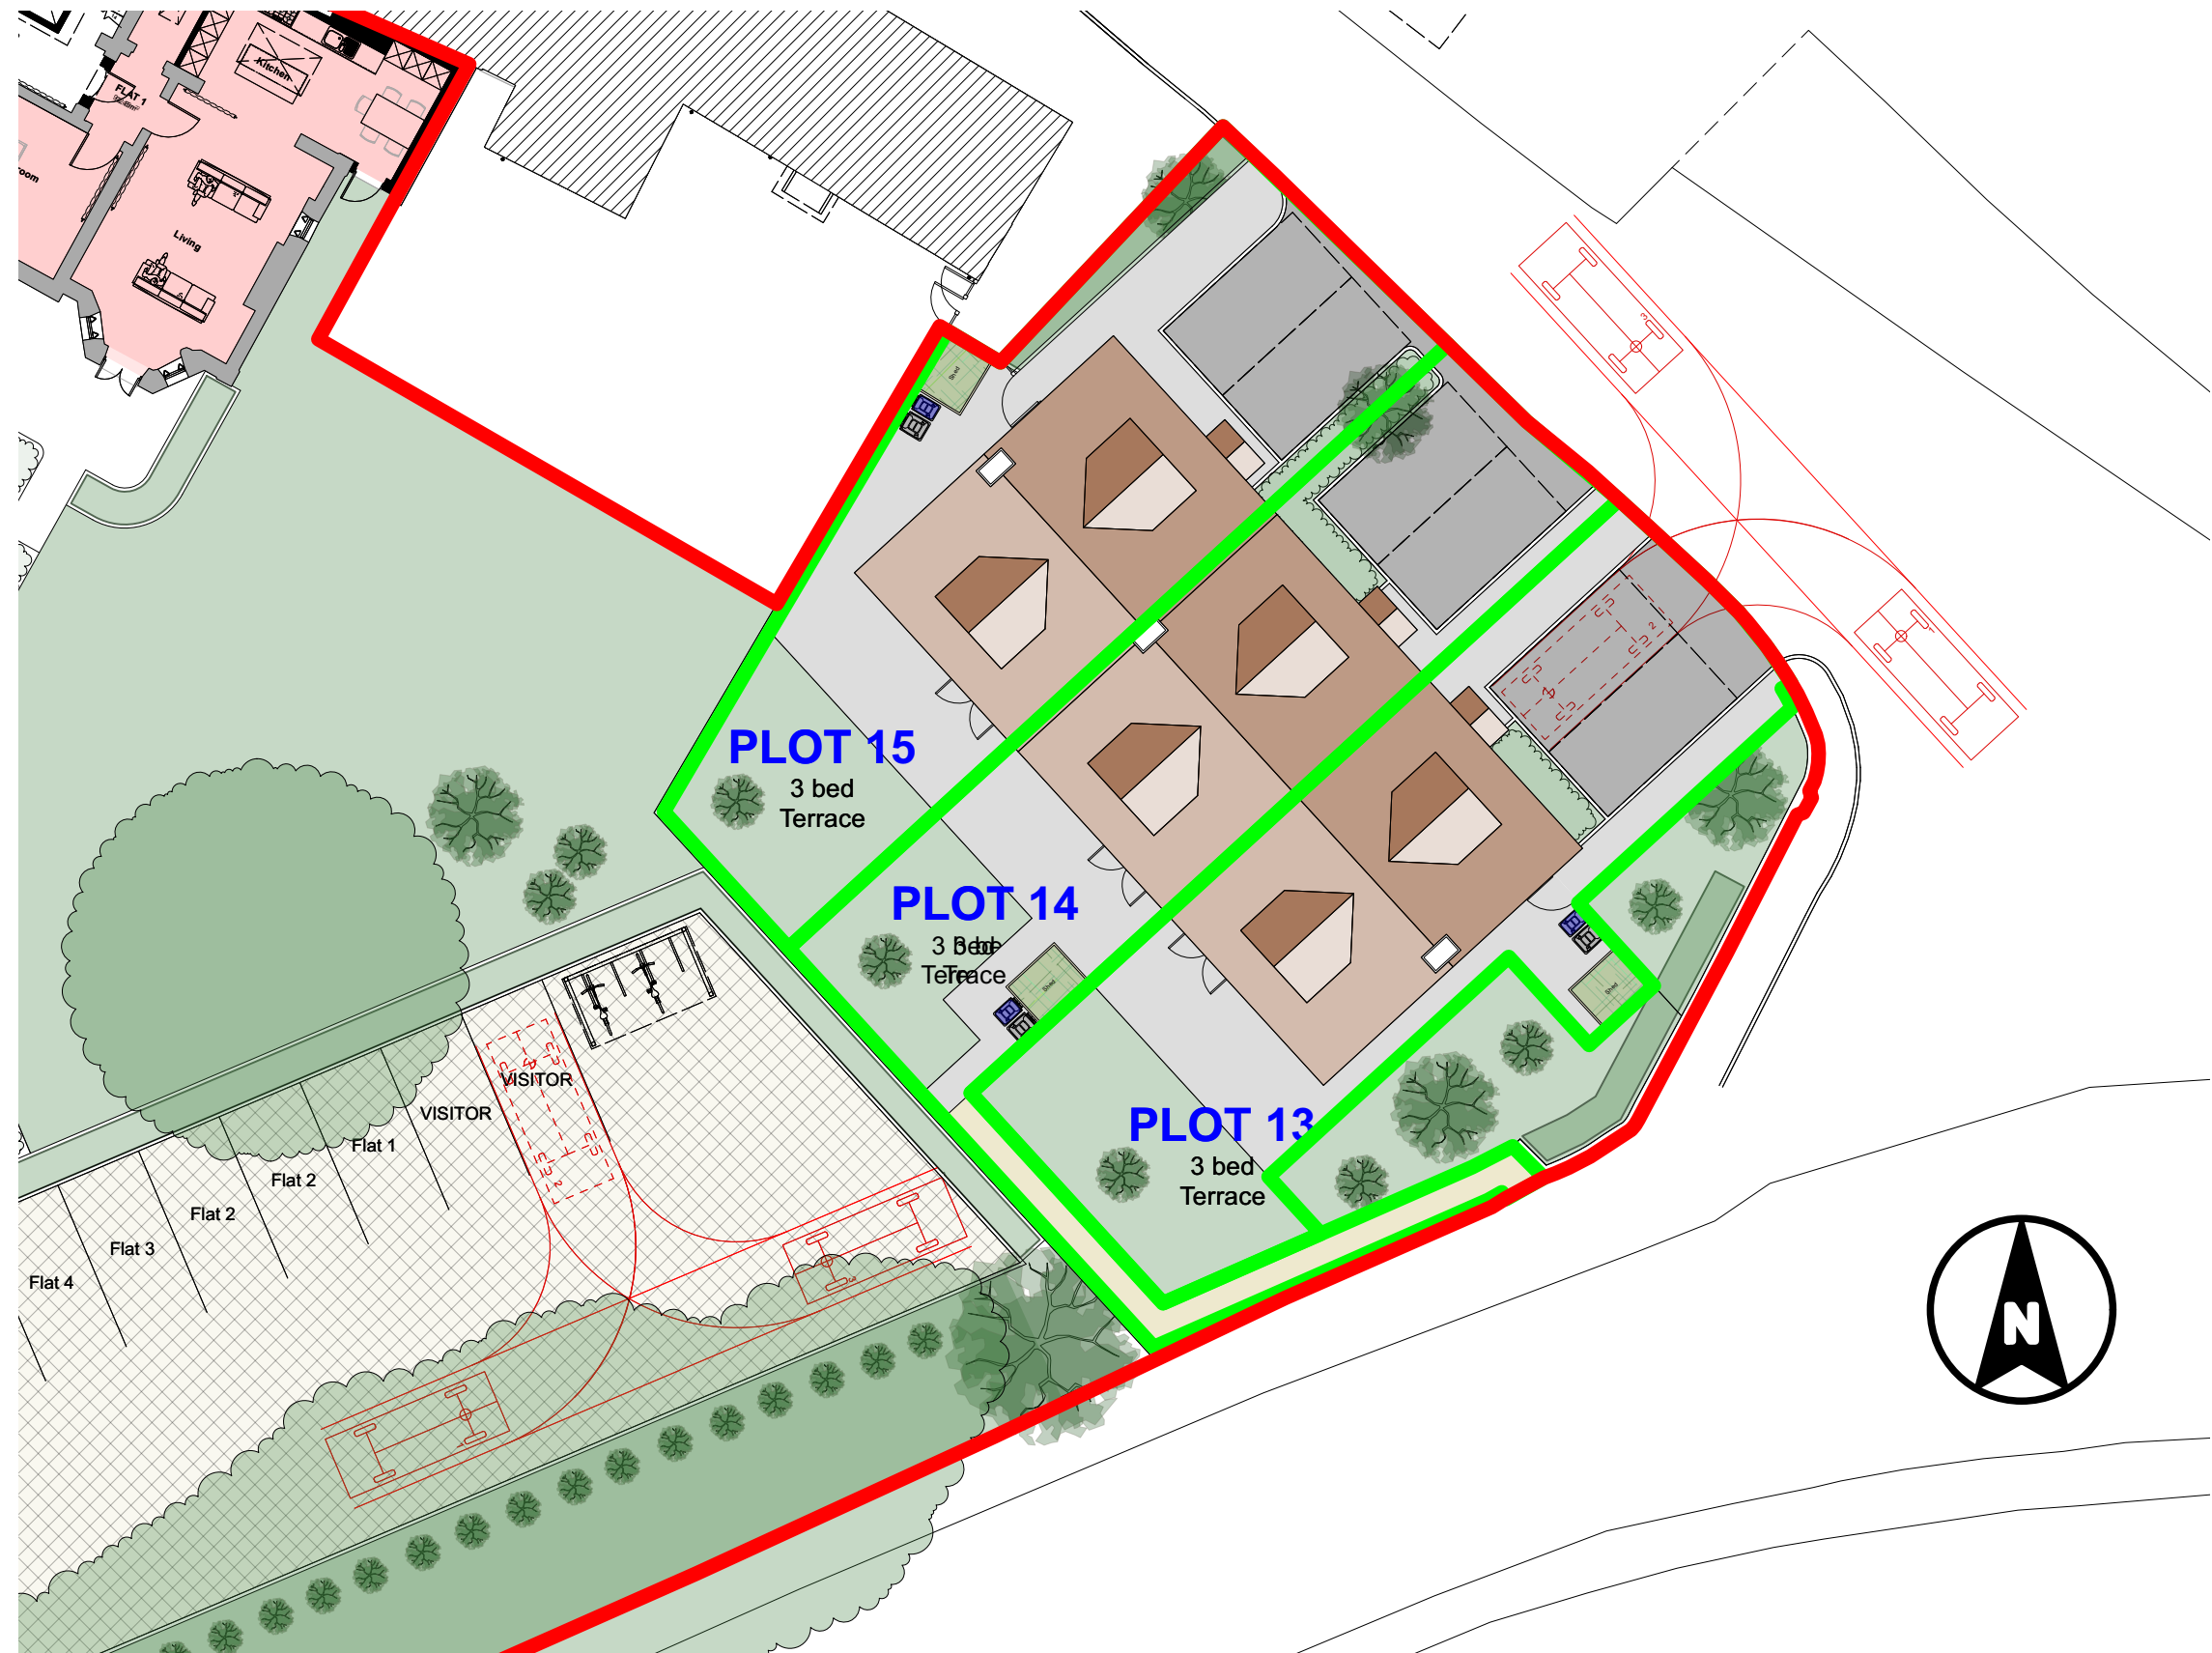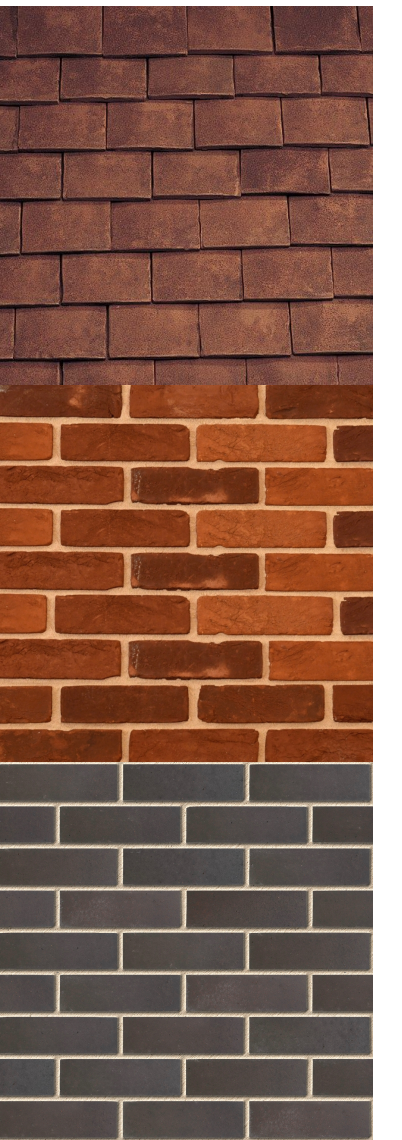


PLN 04 Proposed Site Plan
1:200

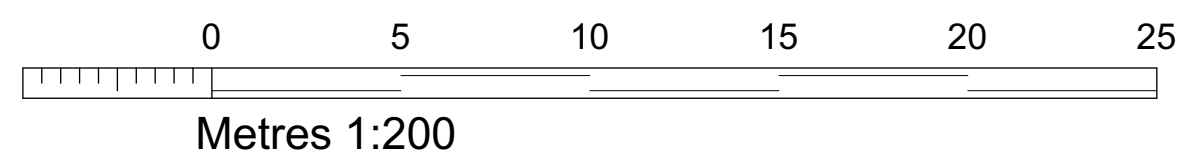

ELV 01 Proposed Front
1:100

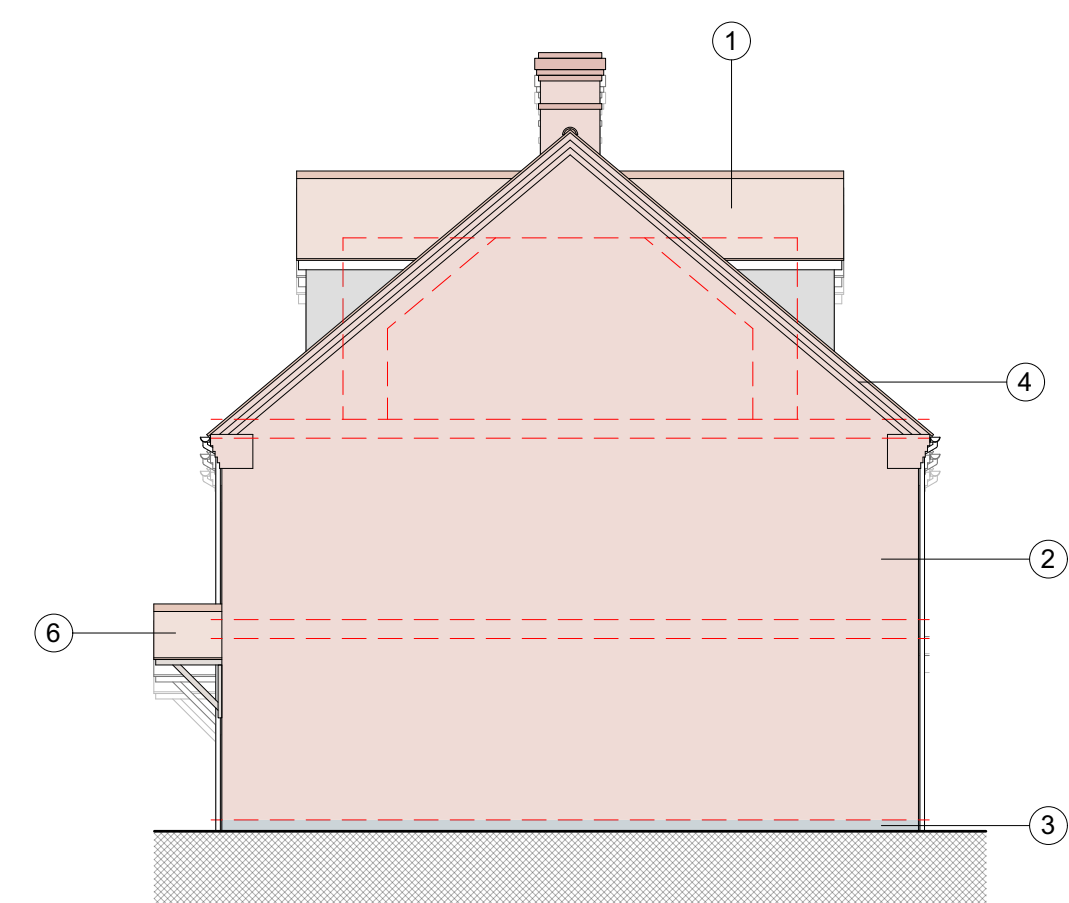

ELV 02 Proposed Side
1:100

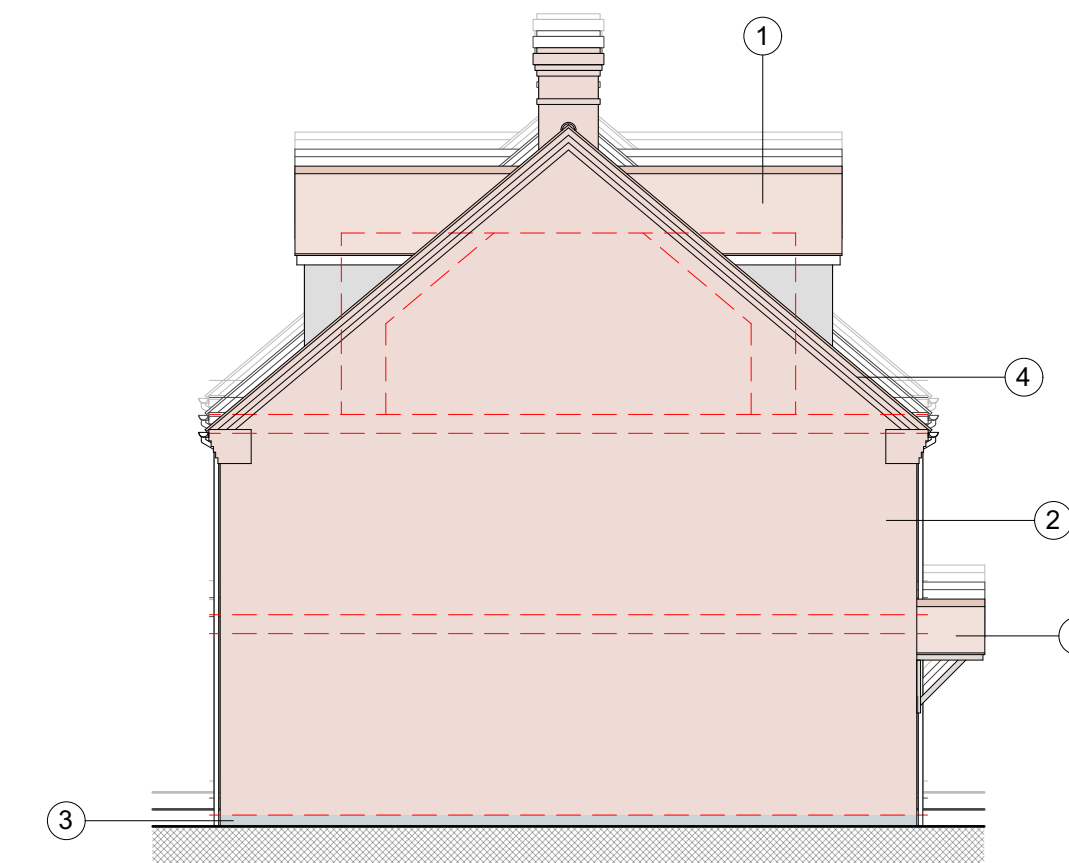

ELV 03 Proposed Side
1:100



ELV 04 Proposed Rear
1:100

Rev C: 25/01/2024: Amendment to Plot 13 Boundary.
Rev B: 23/01/2024: Amended Plot Boundaries.
Rev A: 24/11/2023: Roof Plan added to Site Plan.



PAUL STEVENS ARCHITECTURE LTD
Unit 3 Boathouse Meadow Business Park
Cherry Orchard Lane
Salisbury
Wiltshire
SP2 7LD

Tel No: 01722 349384
THIS DRAWING IS COPYRIGHT. IT MUST NOT BE COPIED, USED OR DISCLOSED TO THIRD PARTIES WITHOUT PRIOR PERMISSION.

PROJECT: **Elmfield House**
Petersfinger Road
Petersfinger
Salisbury
Wiltshire
SP5 3BZ

DRAWING: **PLOTS 13/14/15**
Plans & Elevations

SCALE: 1:100 & 1:200 @ A1
DATE: 11 2023

DESIGN: ☐ PLANNING: ☒ BLDG REGS: ☐
TENDER: ☐ CONSTRUCTION: ☐
DRAWN: DJH DATE: 17/11/2023
CHECKED: DATE:

JOB No: **963**

DWG No: **19** REV: **C**

CURRENT: ☐
SUPERSEDED: ☐