
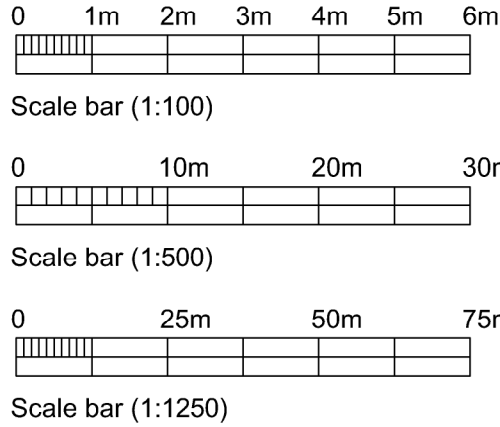
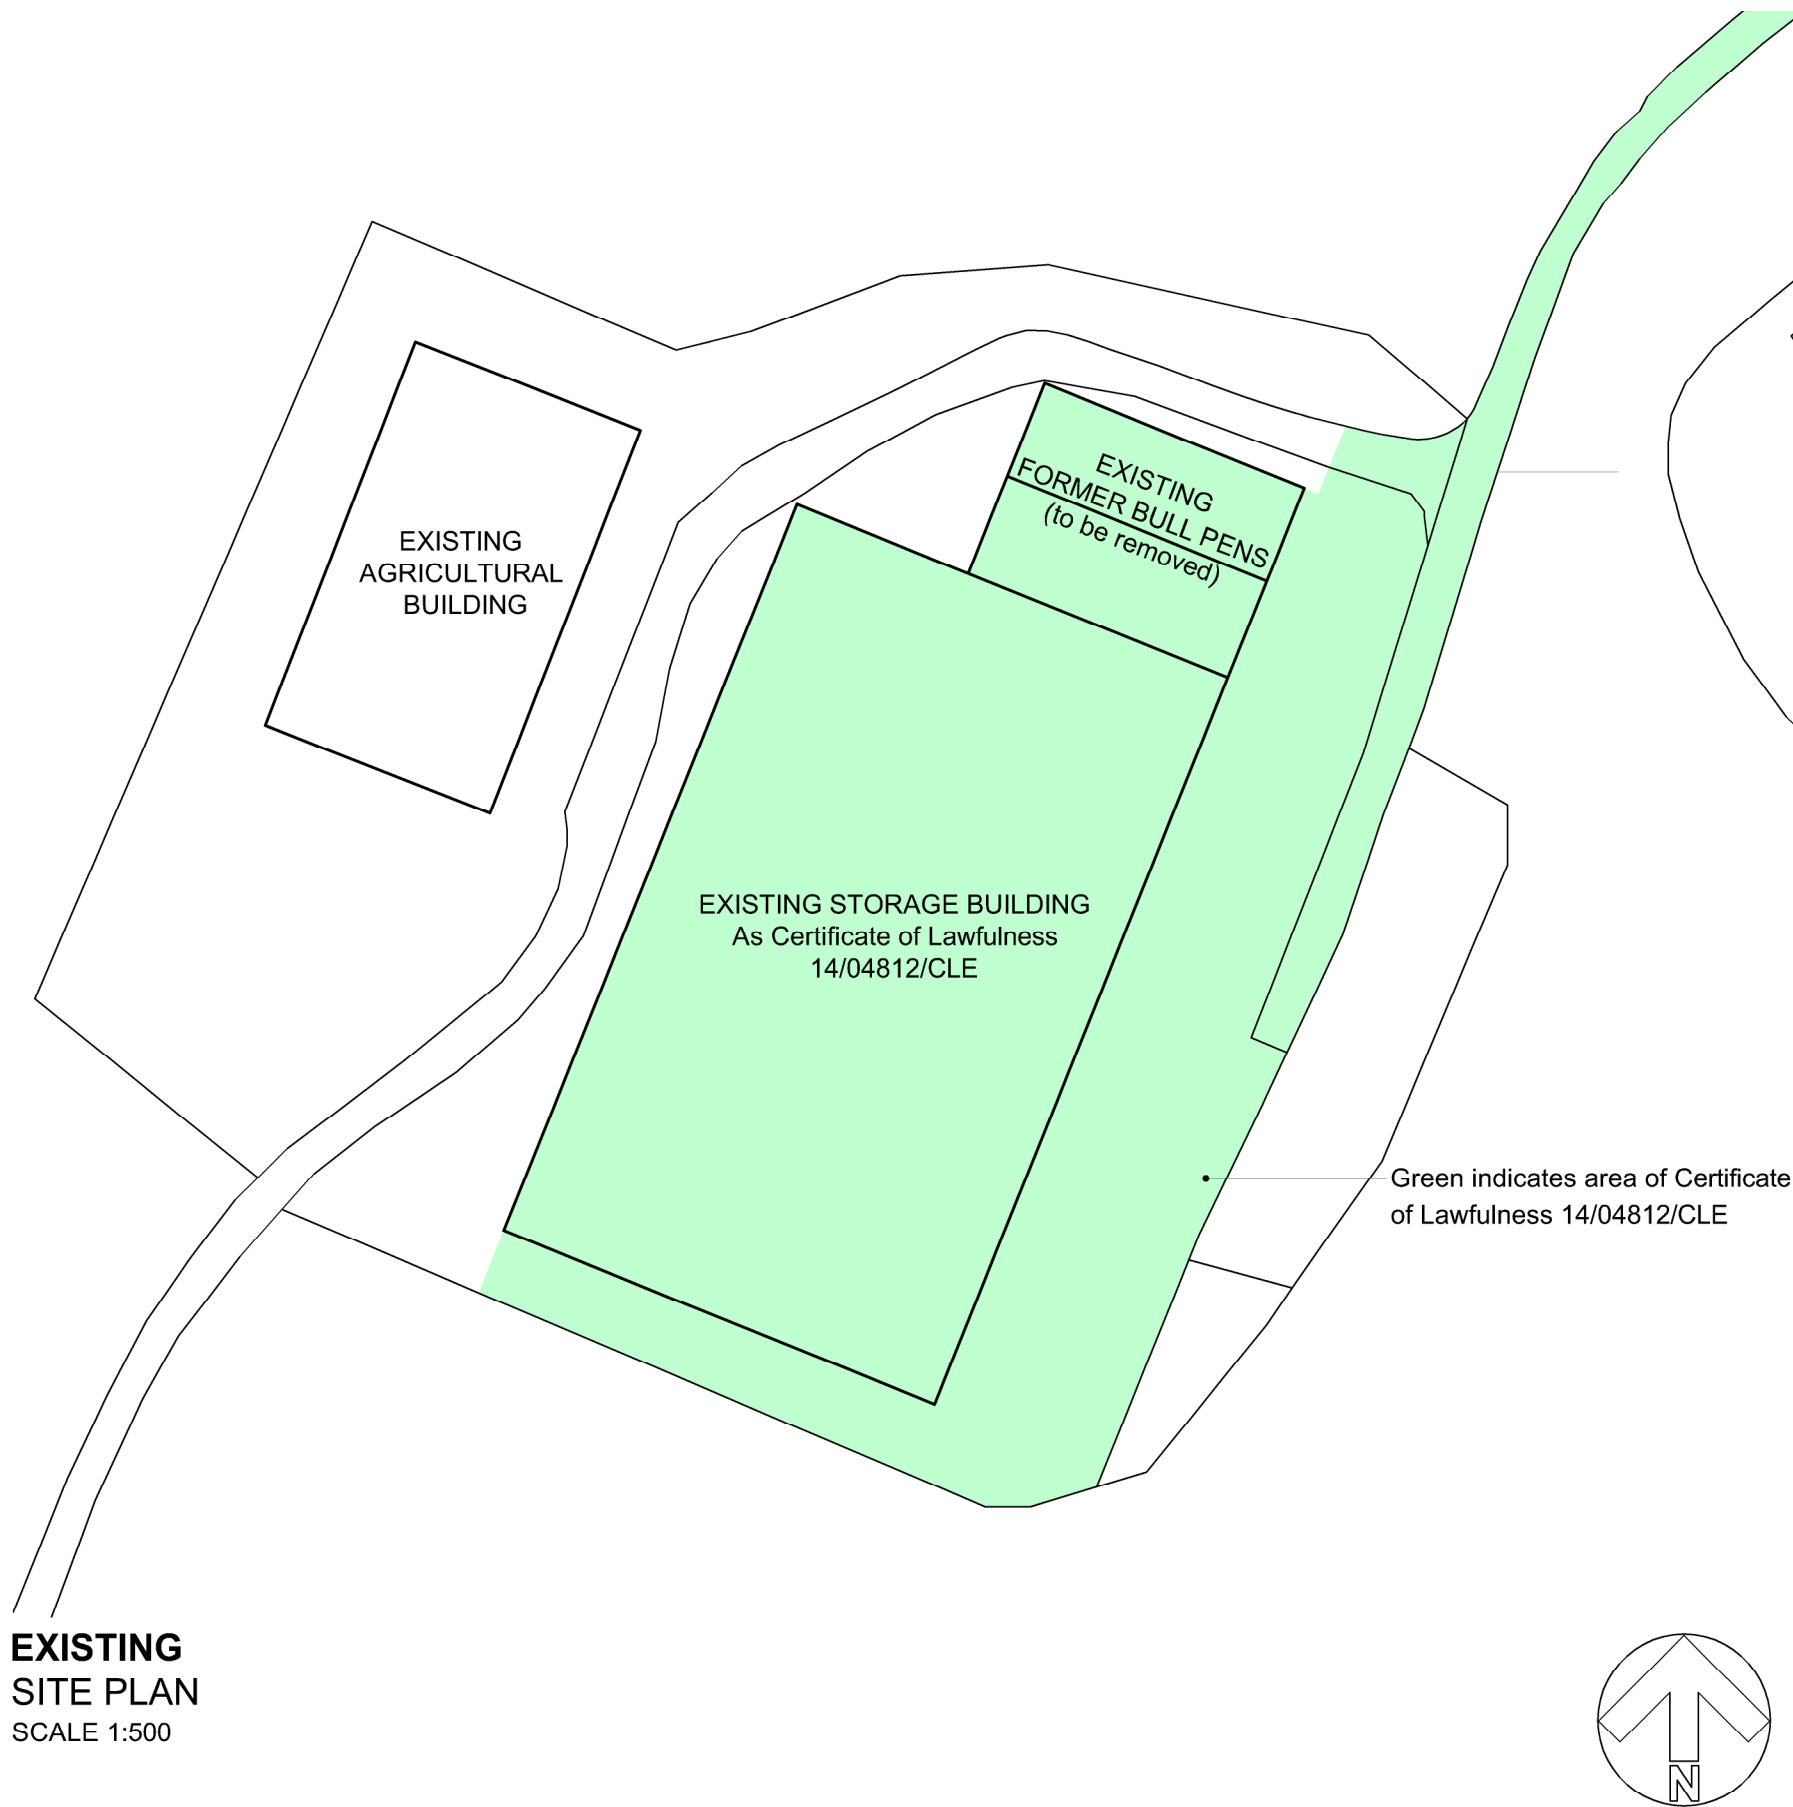
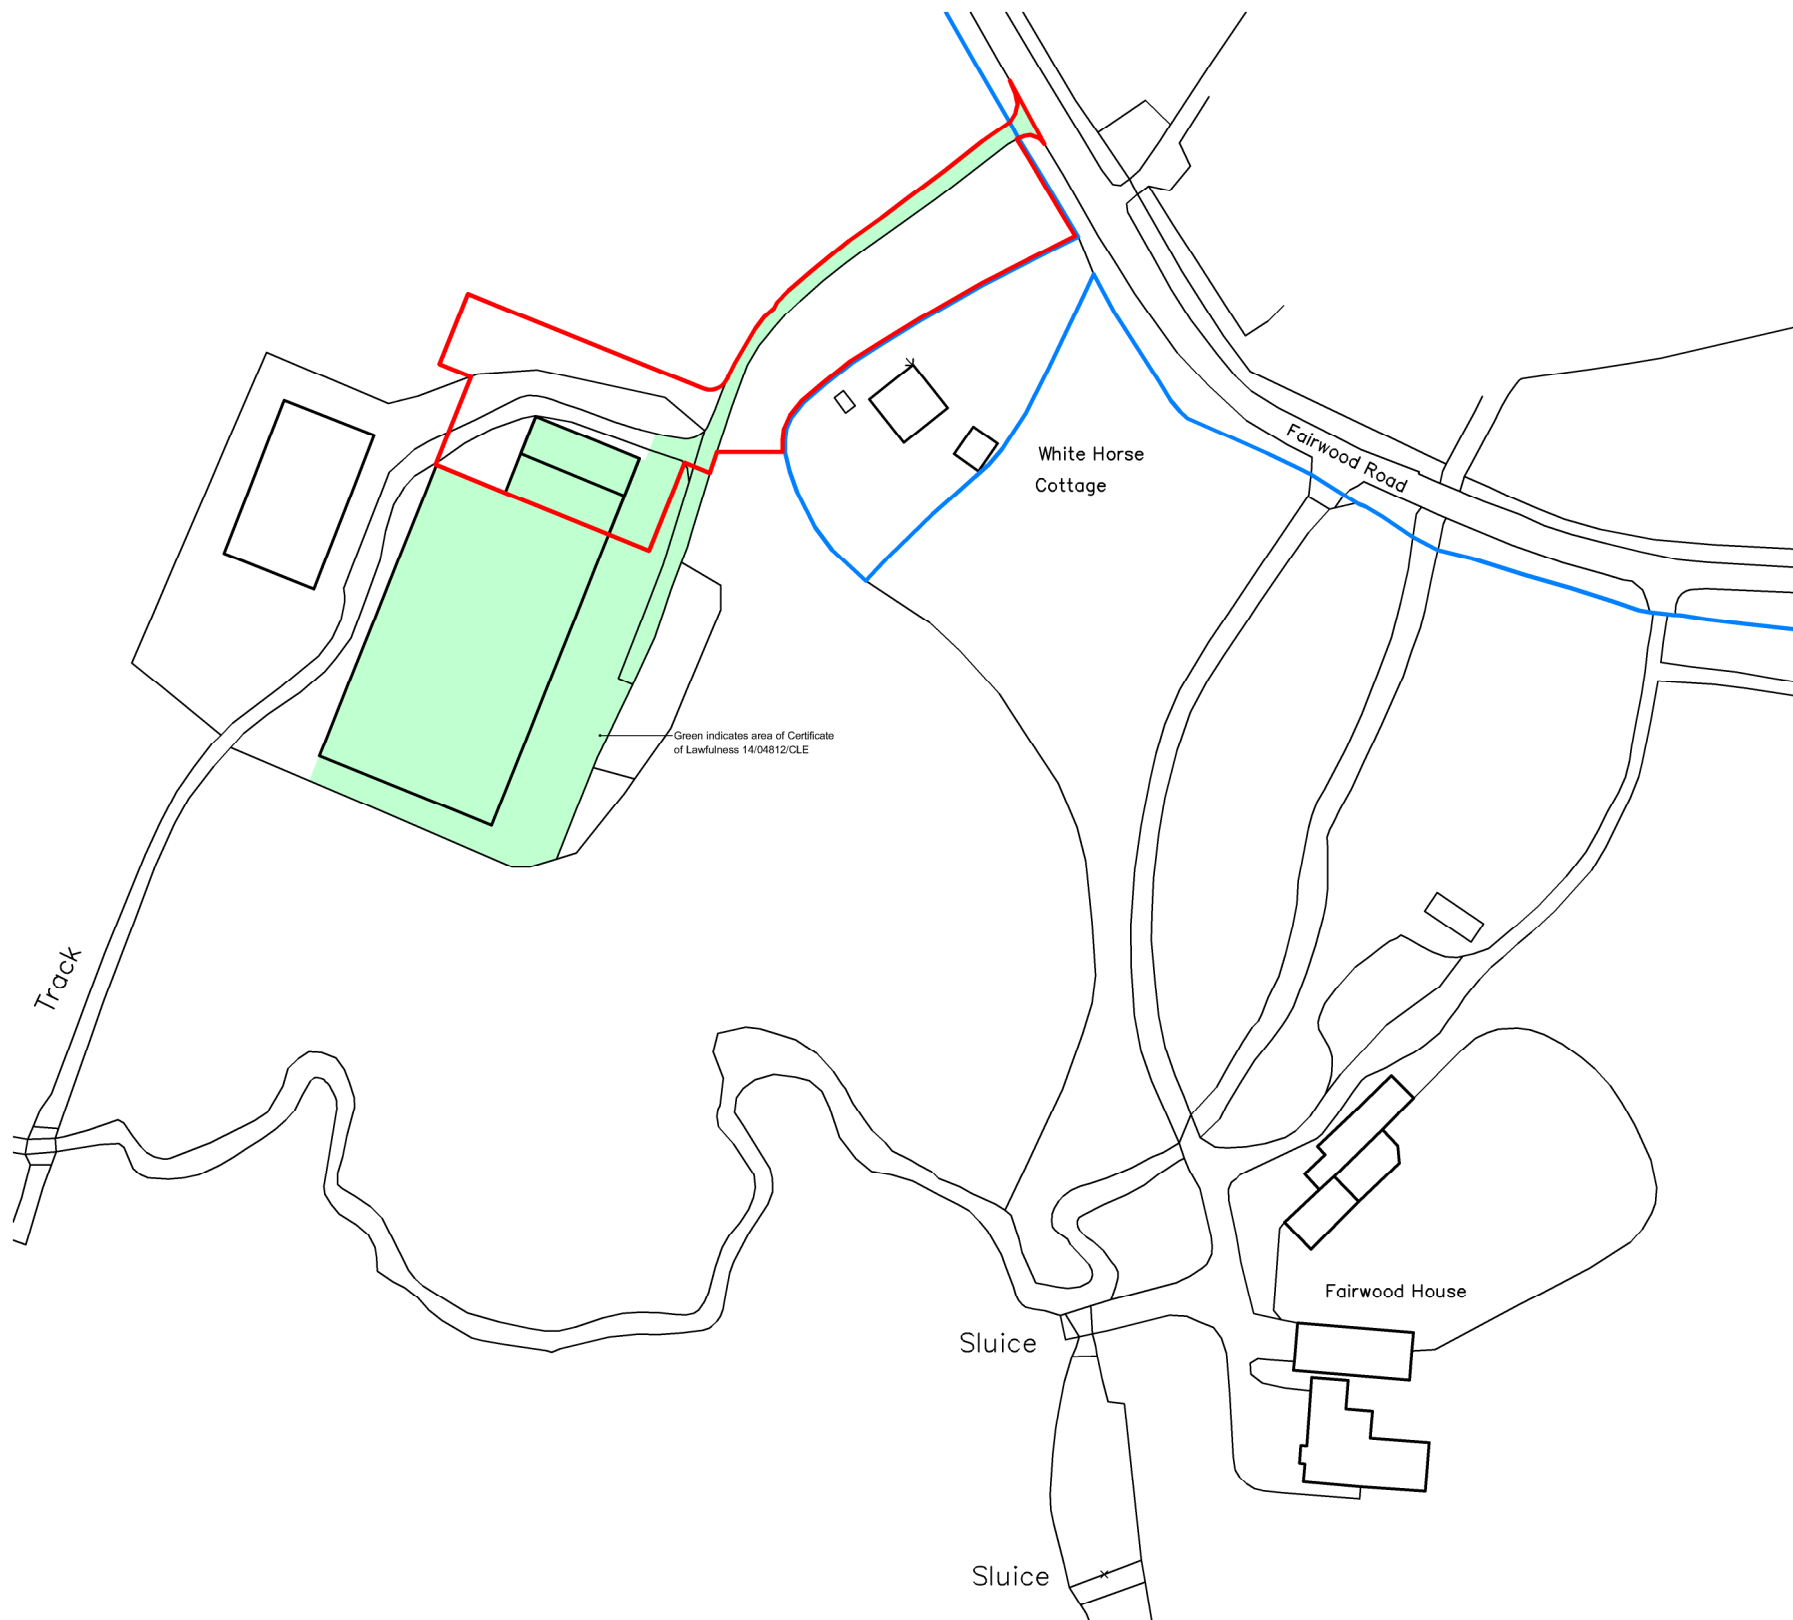


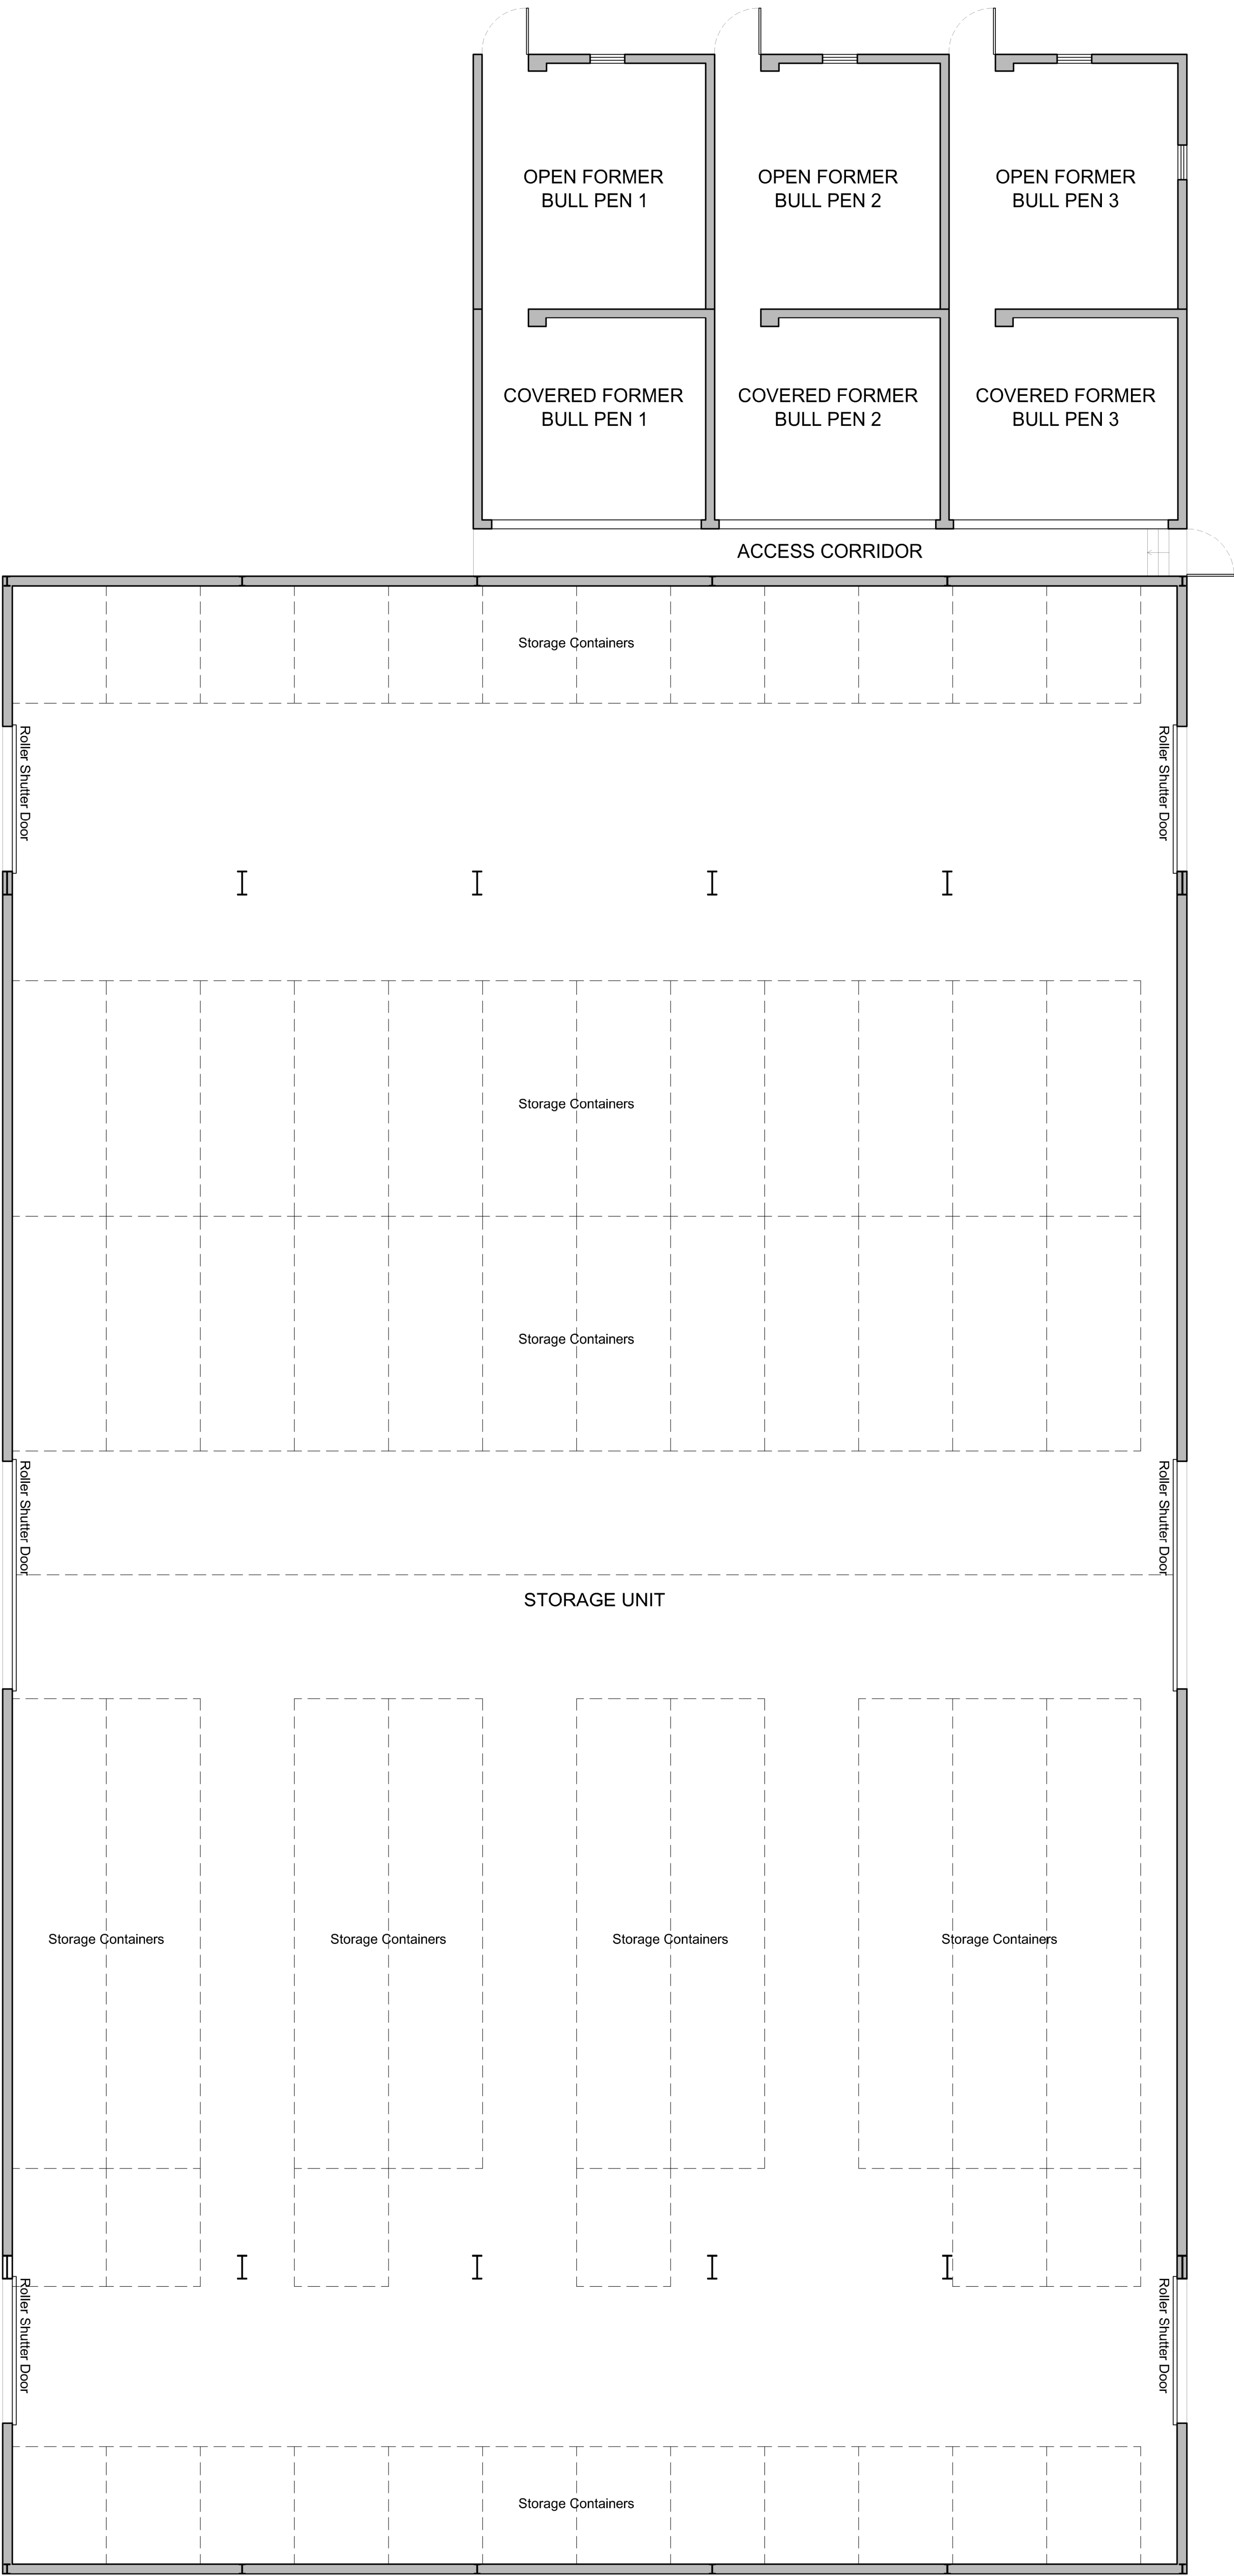

C	24/05/24	Planning Issue	ALK
B	13/05/24	Alteration to red line (for hedge)	ALK
A	07/05/24	Planning Issue	ALK
Rev.	Date		Init

CLIENT		
MR J HAMMOND, FAIRWOOD HOUSE FARM		
PROJECT		
PROPOSED ALTERATIONS AND EXTENSION TO COMMERCIAL BUILDING		
DRAWING		
LOCATION PLAN, EXISTING SITE AND GROUND FLOOR PLANS		
DRAWN: ALK	Date: 15/01/2024	Scale: as stated @ A1
Drawing number: 4168-01		Rev. C

DOLMAN	
ARCHITECTURAL DESIGNERS	BUILDING SURVEYORS
COST CONSULTANTS	CDM PRINCIPAL DESIGNERS
Sussex House	Tel: 01380 729456
Bath Road	Web: www.dolmansurveyors.co.uk
Devizes	Email: info@dolmansurveyors.co.uk
Wiltshire SN10 2AF	