

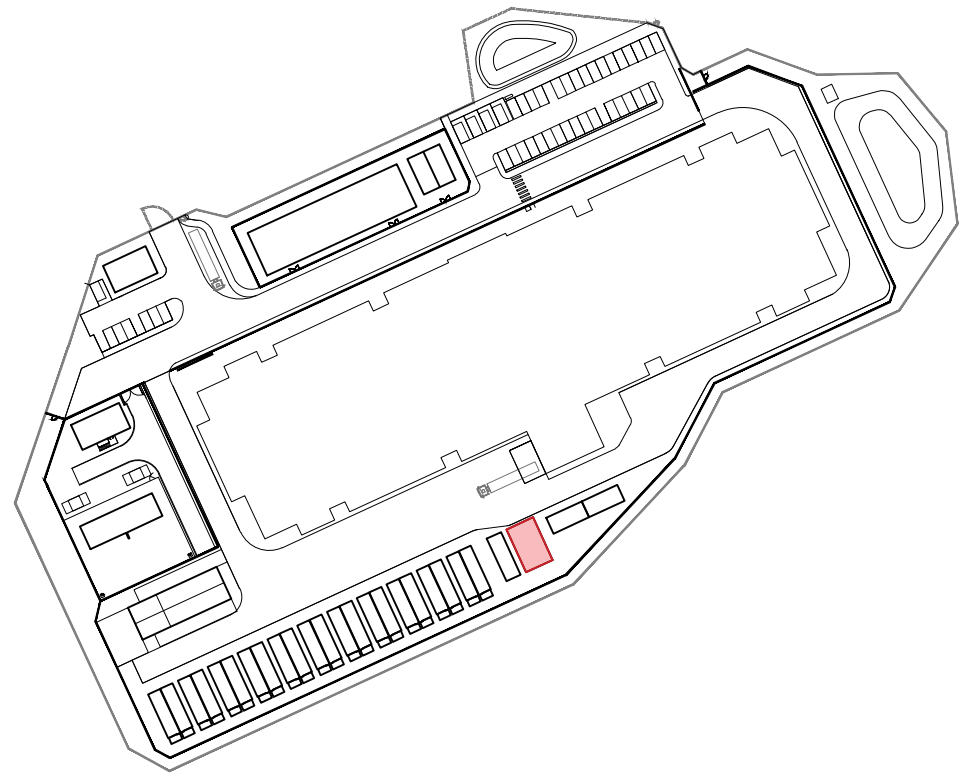
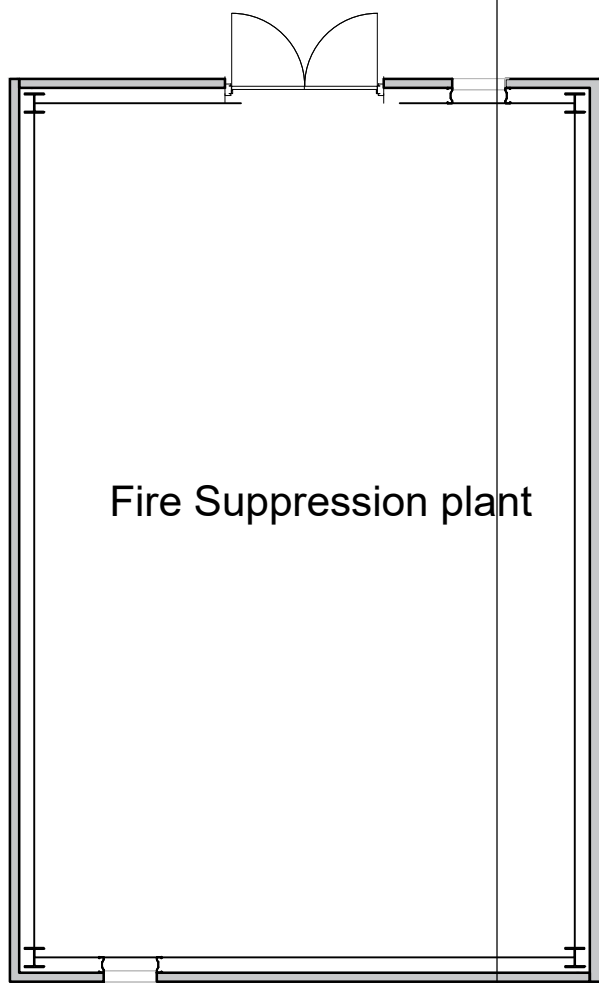
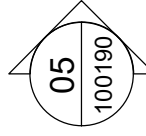
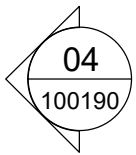
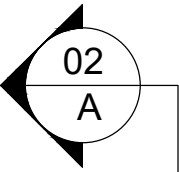


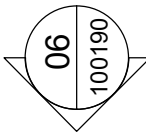

Reference Plan



NTS

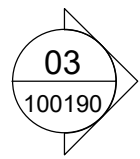

Fire Suppression plant

01 Ground Floor - GA Plan

1:100@A1

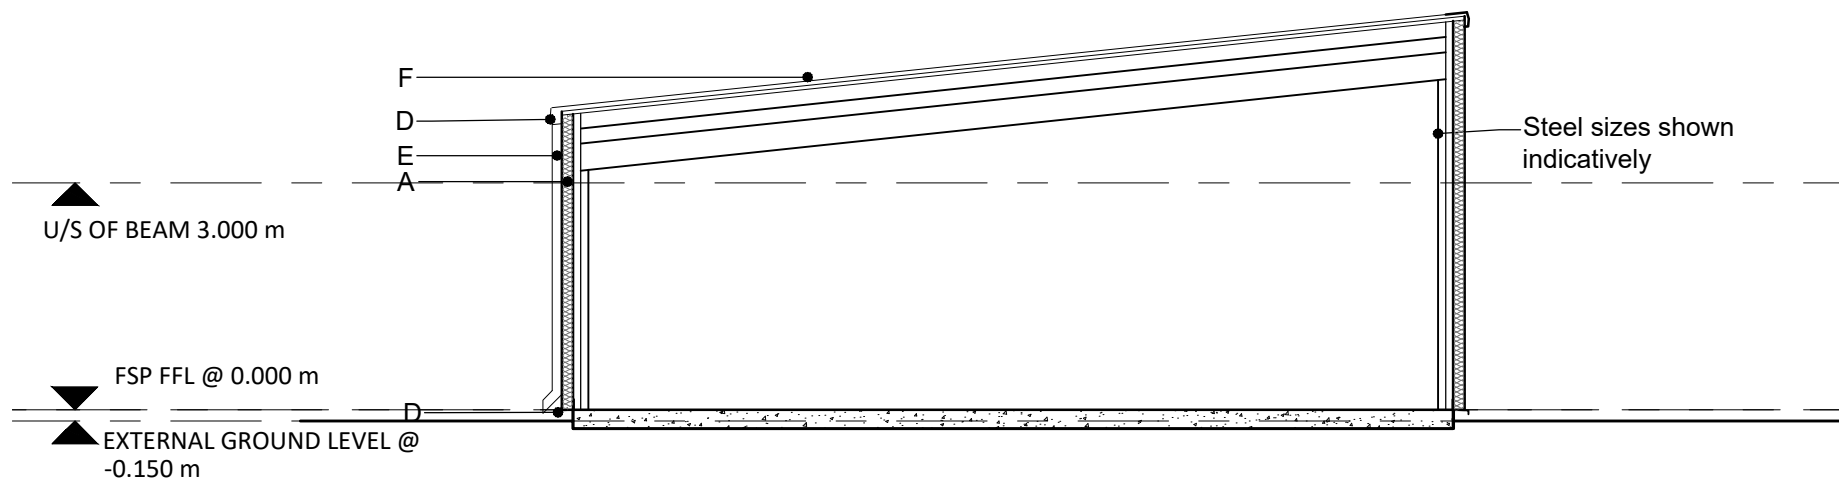 


02 AA Section

1:100@A1


03 West Elevation

1:100@A1

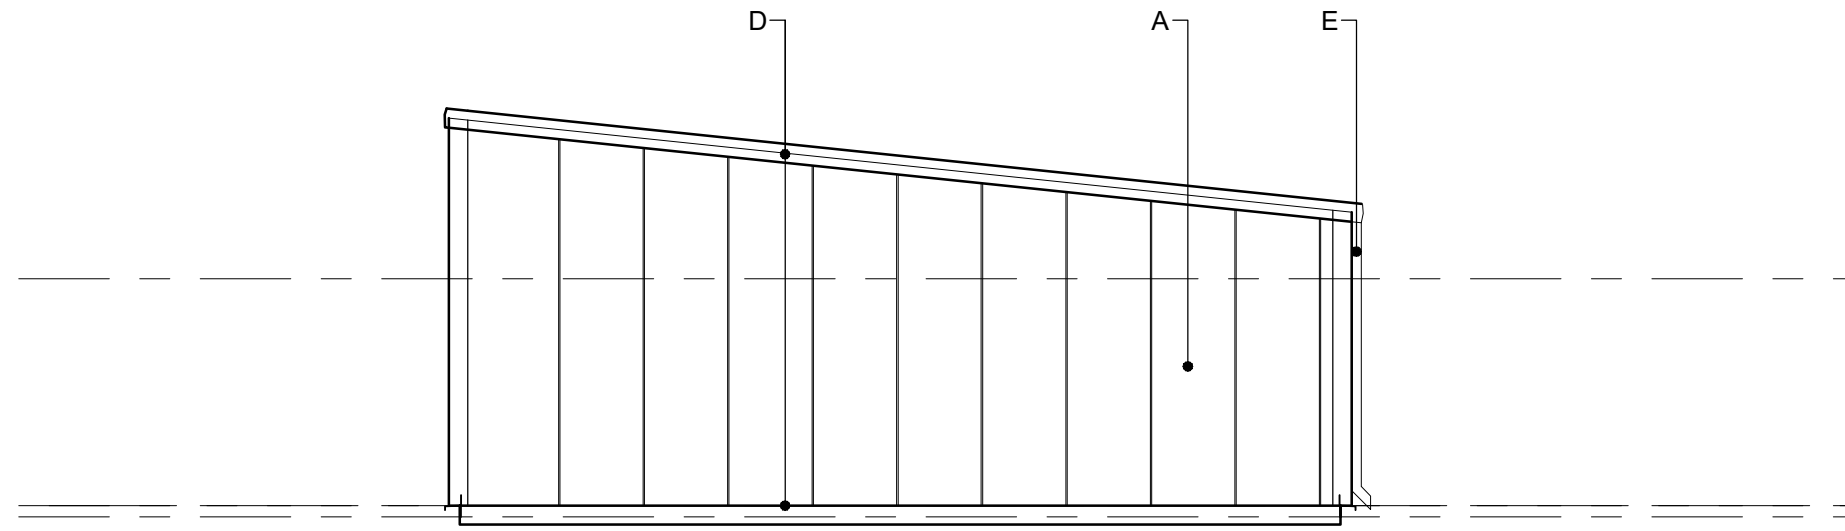


04 East Elevation

1:100@A1

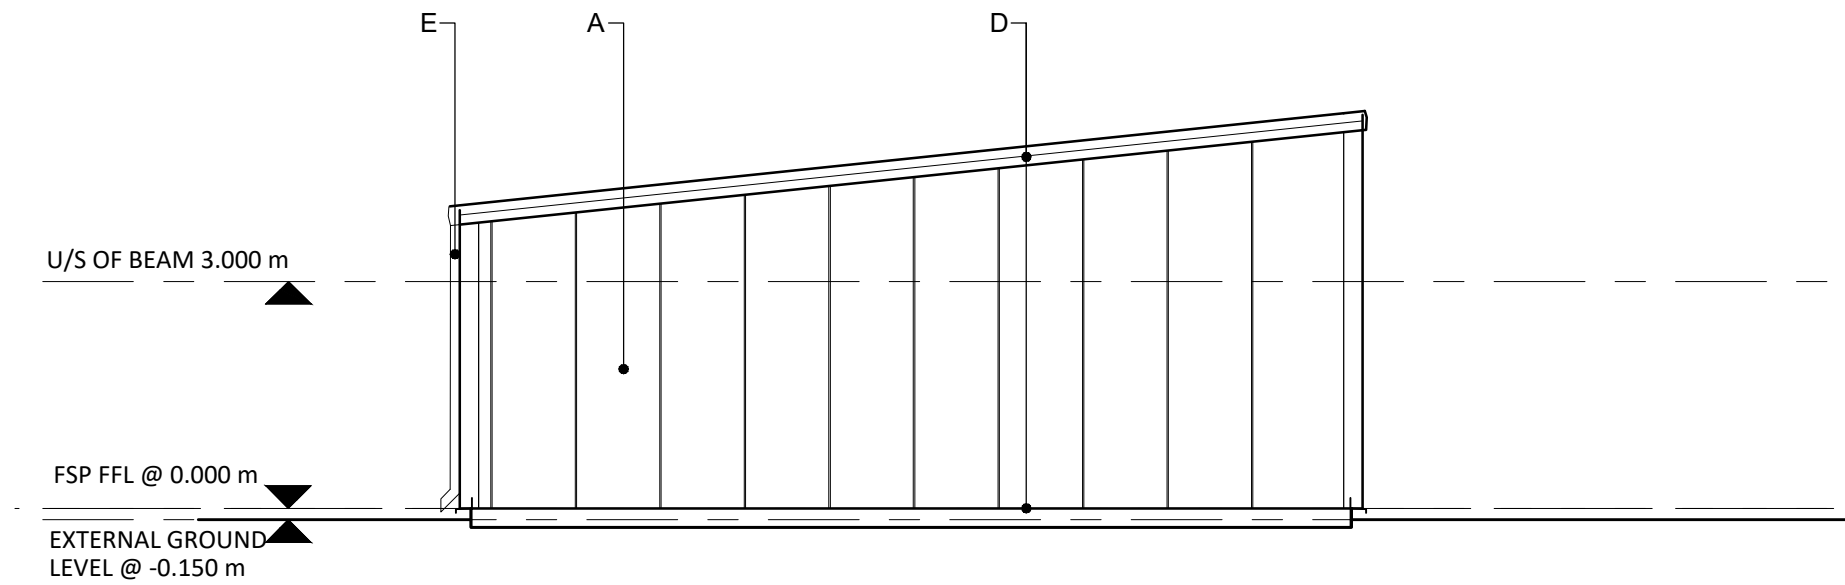


05 South Elevation

1:100@A1

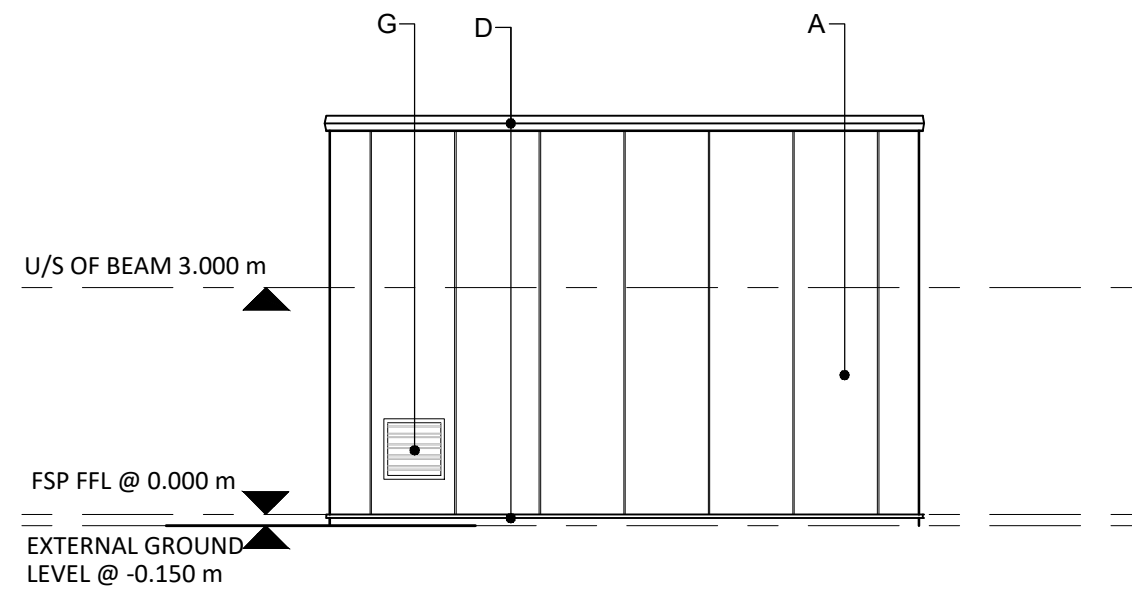


06 North Elevation

1:100@A1

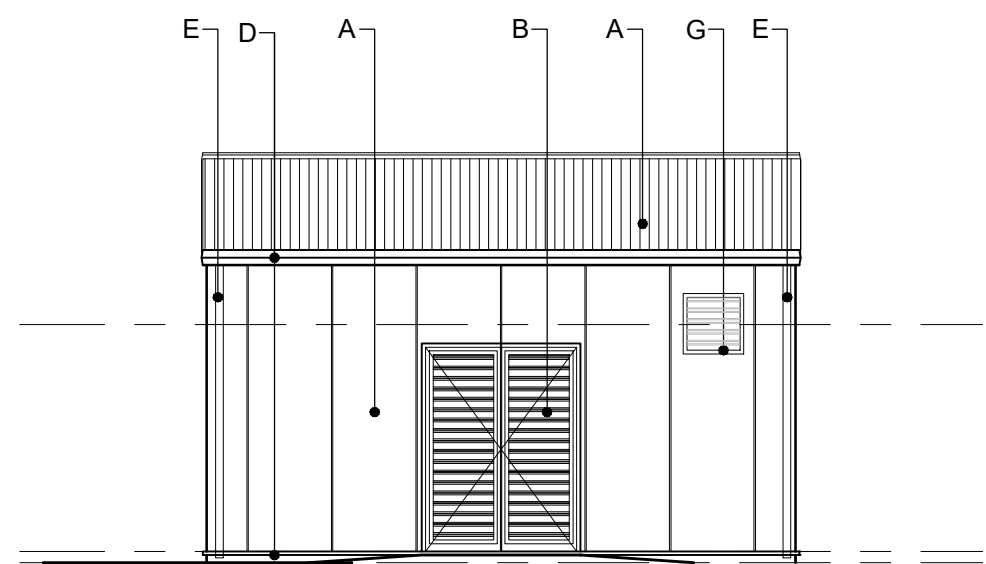

Disclaimer:
Subject to survey.

Notes:

 

1:100 @ A1

Rev: Notes: Date: Dwn: Iss:

P1 Planning Issue 07/05/2024 RS HA

**FIRE SUPPRESSION PLANT
MATERIALS KEY:**

- A COMPOSITE METAL CLADDING
PANEL LAID VERTICALLY
COLOUR: SILVER - RAL 9006
- B PPC METAL DOOR SYSTEM
COLOUR: DARK GREY (ZEUS)
- C METAL FIN LAID VERTICALLY
COLOUR: BRONZE
- D FLASHING/ DRIPS/ TRIMS
COLOUR: DARK GREY (ZEUS)

- E GUTTER & RWP's
COLOUR: DARK GREY (ZEUS)
- F ROOF
COLOUR: GOOSEWING GREY
- G PROPRIETARY STEEL LOUVRES
UNITS TO SUIT OPENING & MATCH
EXTERNAL WALLS WITH INSECT /
BIRD MESH. DIMENSIONS AND
POSITIONS TBC.

hale

ARCHITECTURE

22c Leathermarket Street, London, SE1 3HP

Client:



Issue Purpose:
PLANNING

Project:

Land South of Westwells Road,
Spring Park, Corsham

Drawing Title:

Proposed Fire Suppression Plant
Layout, Elevation & Sections

Project No:

22077

Scale @ A1:

1:100

Revision:

P1

Drawing No:

HAL-SPP6-FSP-00-DR-A-100190