



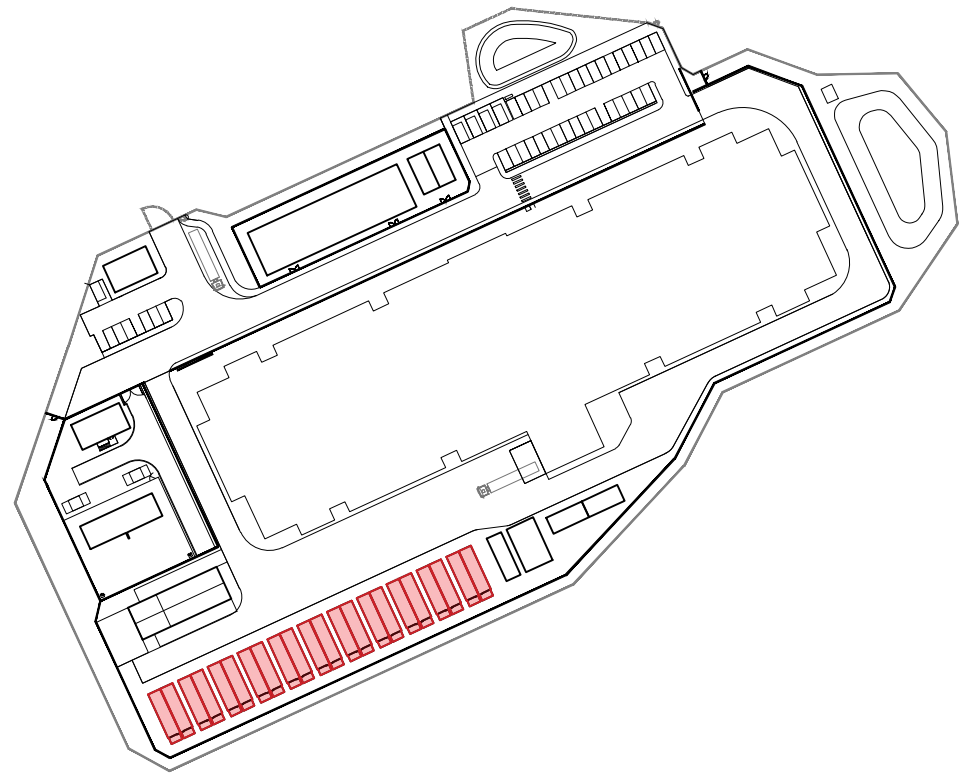


Reference Plan
NTS

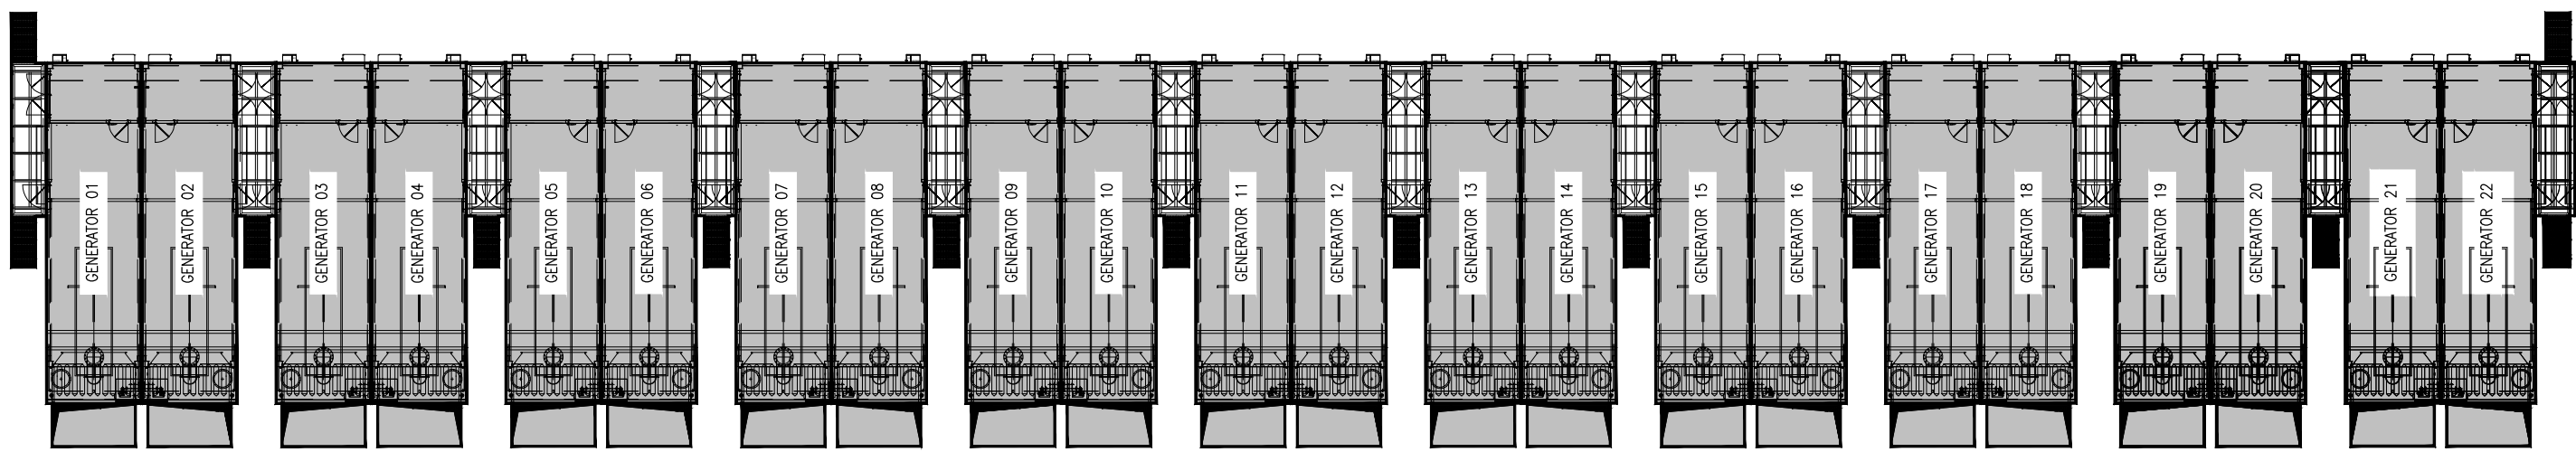


01 Plan

1:250@A1

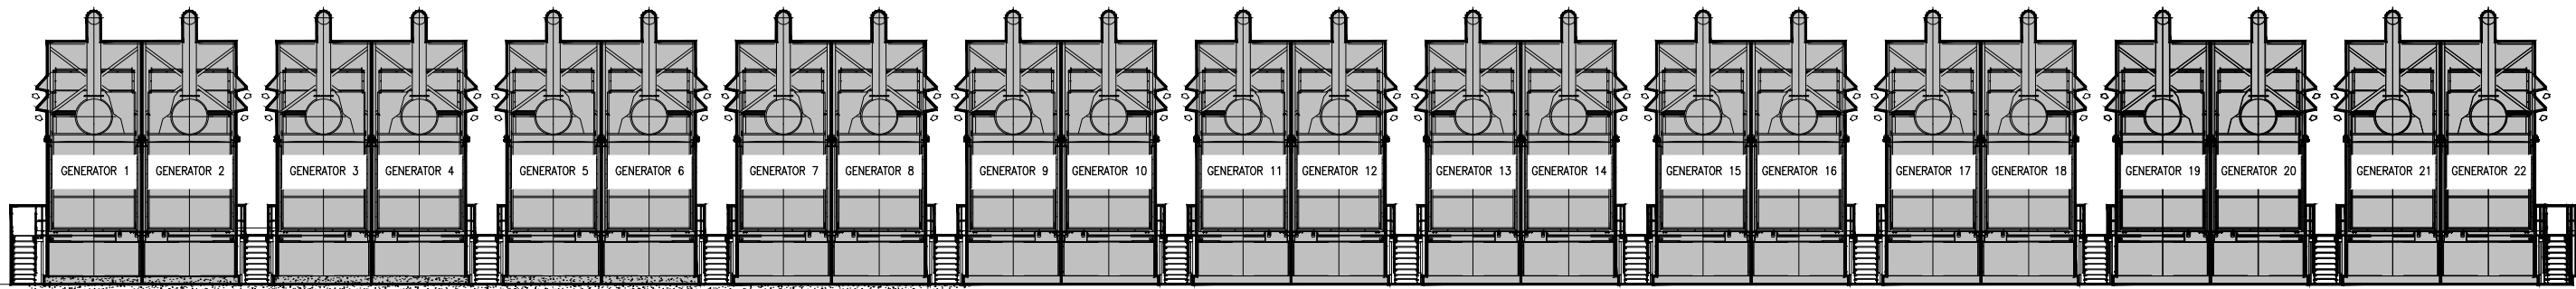


02 North Elevation

1:250@A1

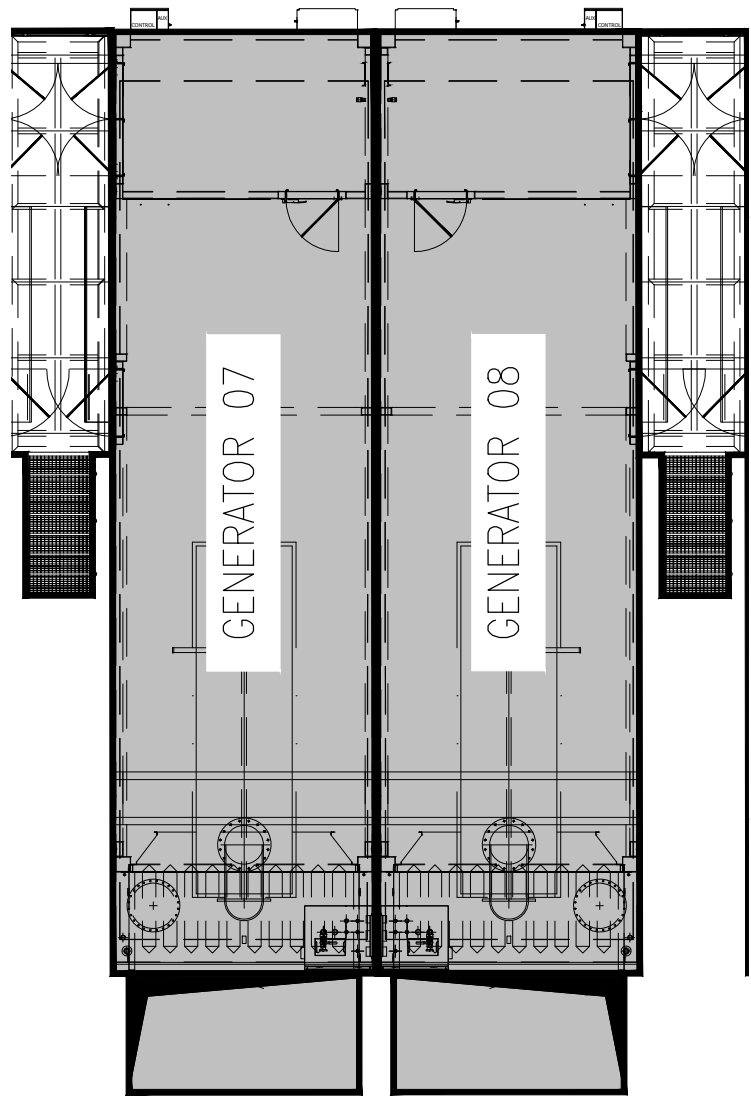


03 Typical Generator Plan

1:100@A1

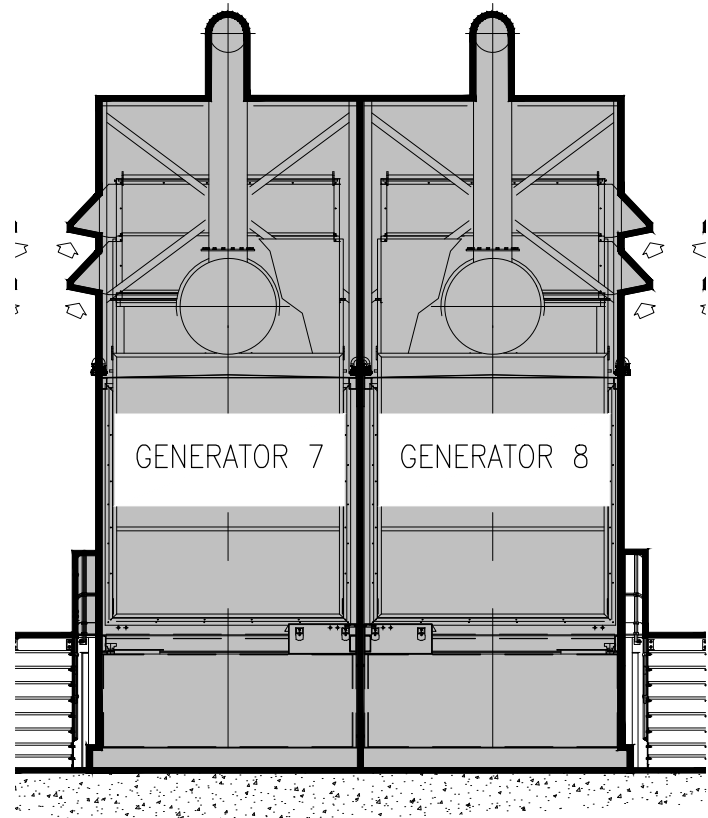

04 Typical Generator Elevation (North)

1:100@A1

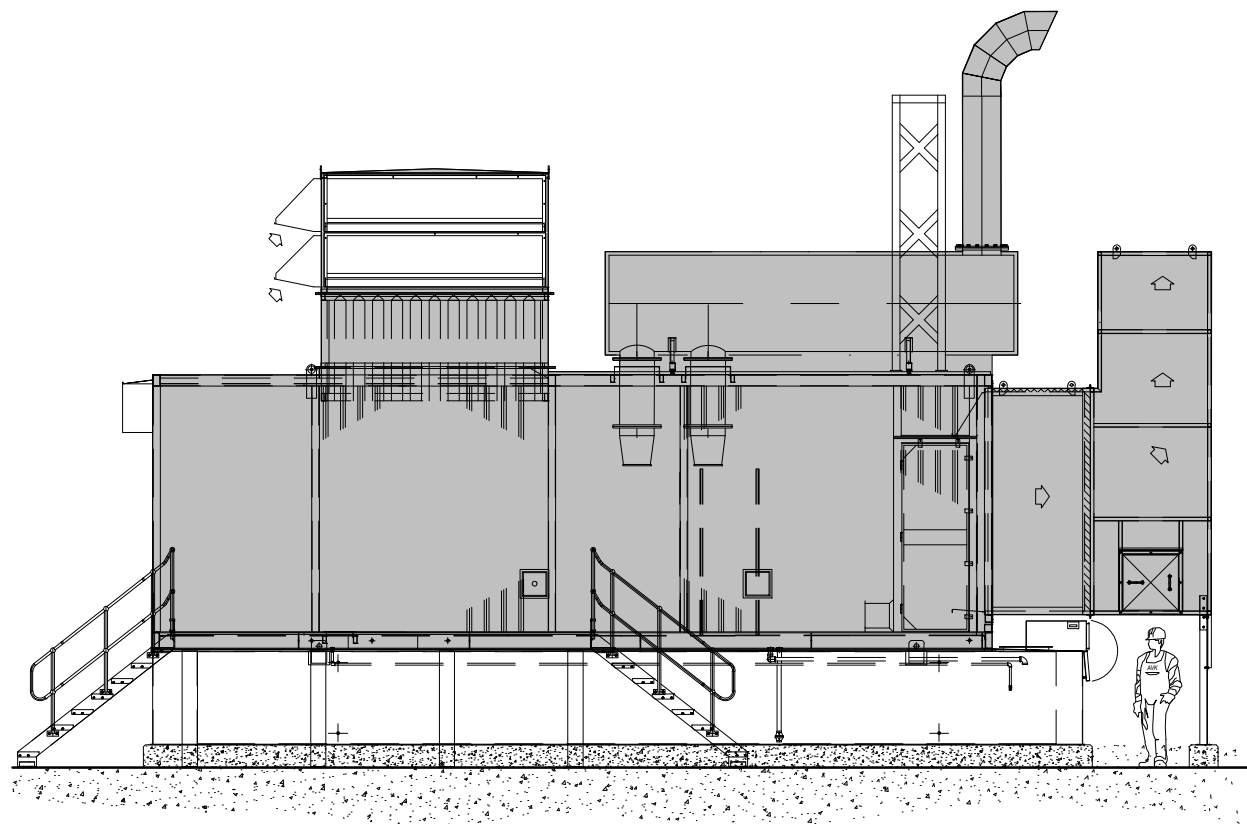

05 Typical Generator Side Elevation

1:100@A1

Disclaimer:

Subject to survey.

Notes:

0m 5 10 15 20m
1:250 @ A1

0m 2 4 6 8m
1:100 @ A1

Rev: Notes: Date: Dwn: Iss:

P1 Planning Issue 07/05/2024 RS HA

hale

ARCHITECTURE

22c Leathermarket Street, London, SE1 3HP

Client:



Issue Purpose:
PLANNING

Project:

Land South of Westwells Road,
Spring Park, Corsham

Drawing Title:

Proposed Typical Generator
Layout & Elevations

Project No:

22077

Scale @ A1:

VARIES

Revision:

P1

Drawing No:

HAL-SPP6-GEN-00-DR-A-100150