



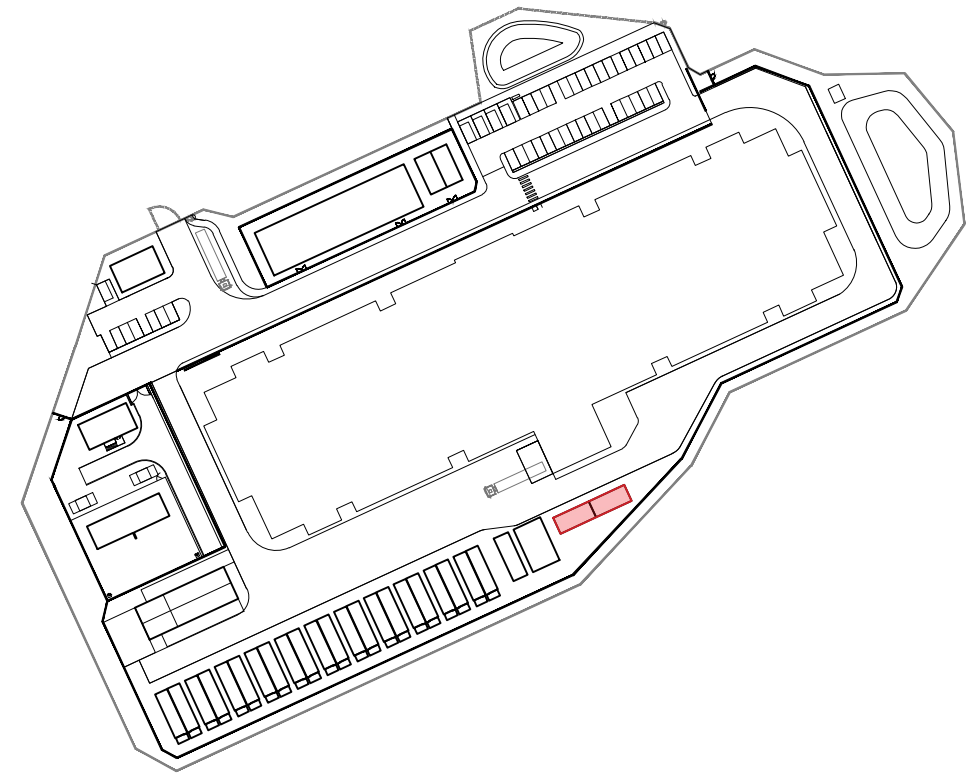


Reference Plan
NTS


04
100/180

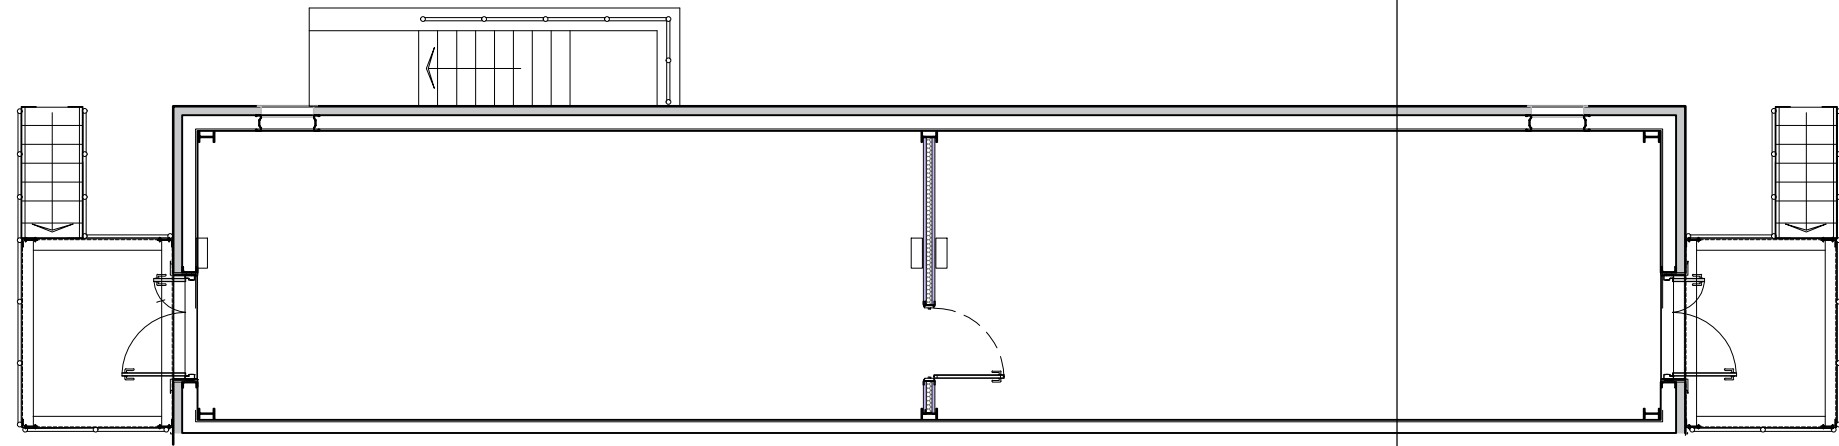

01 Ground Floor - GA Plan
1:100@A1

 

06
100/180

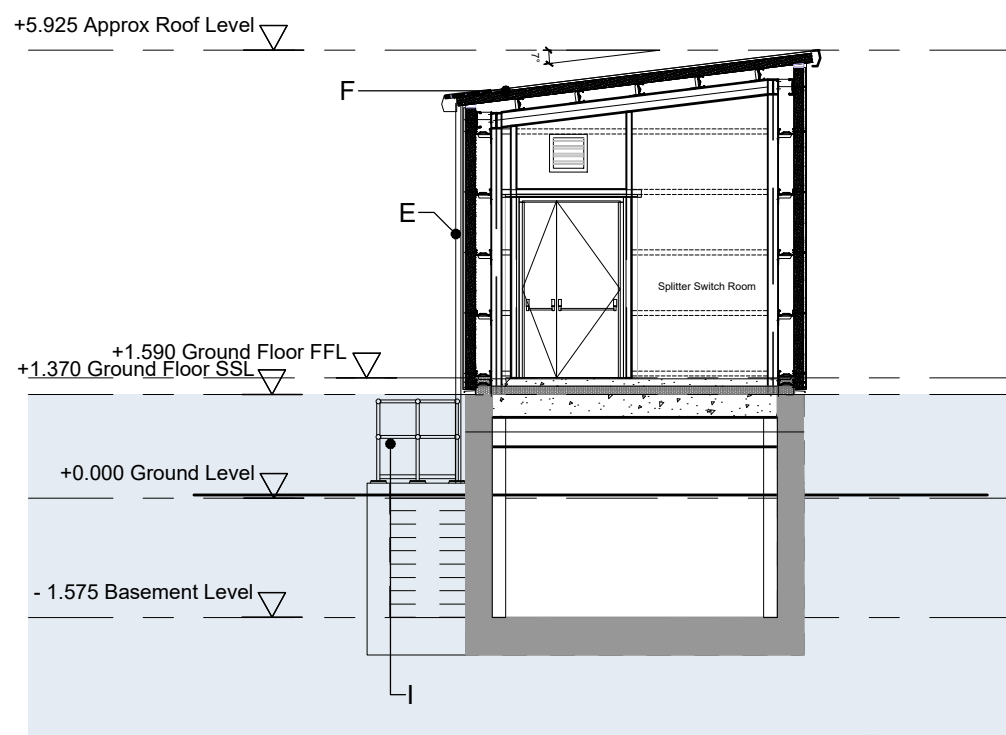


02 AA Section
1:100@A1


03
100/180

02
A


05
100/180

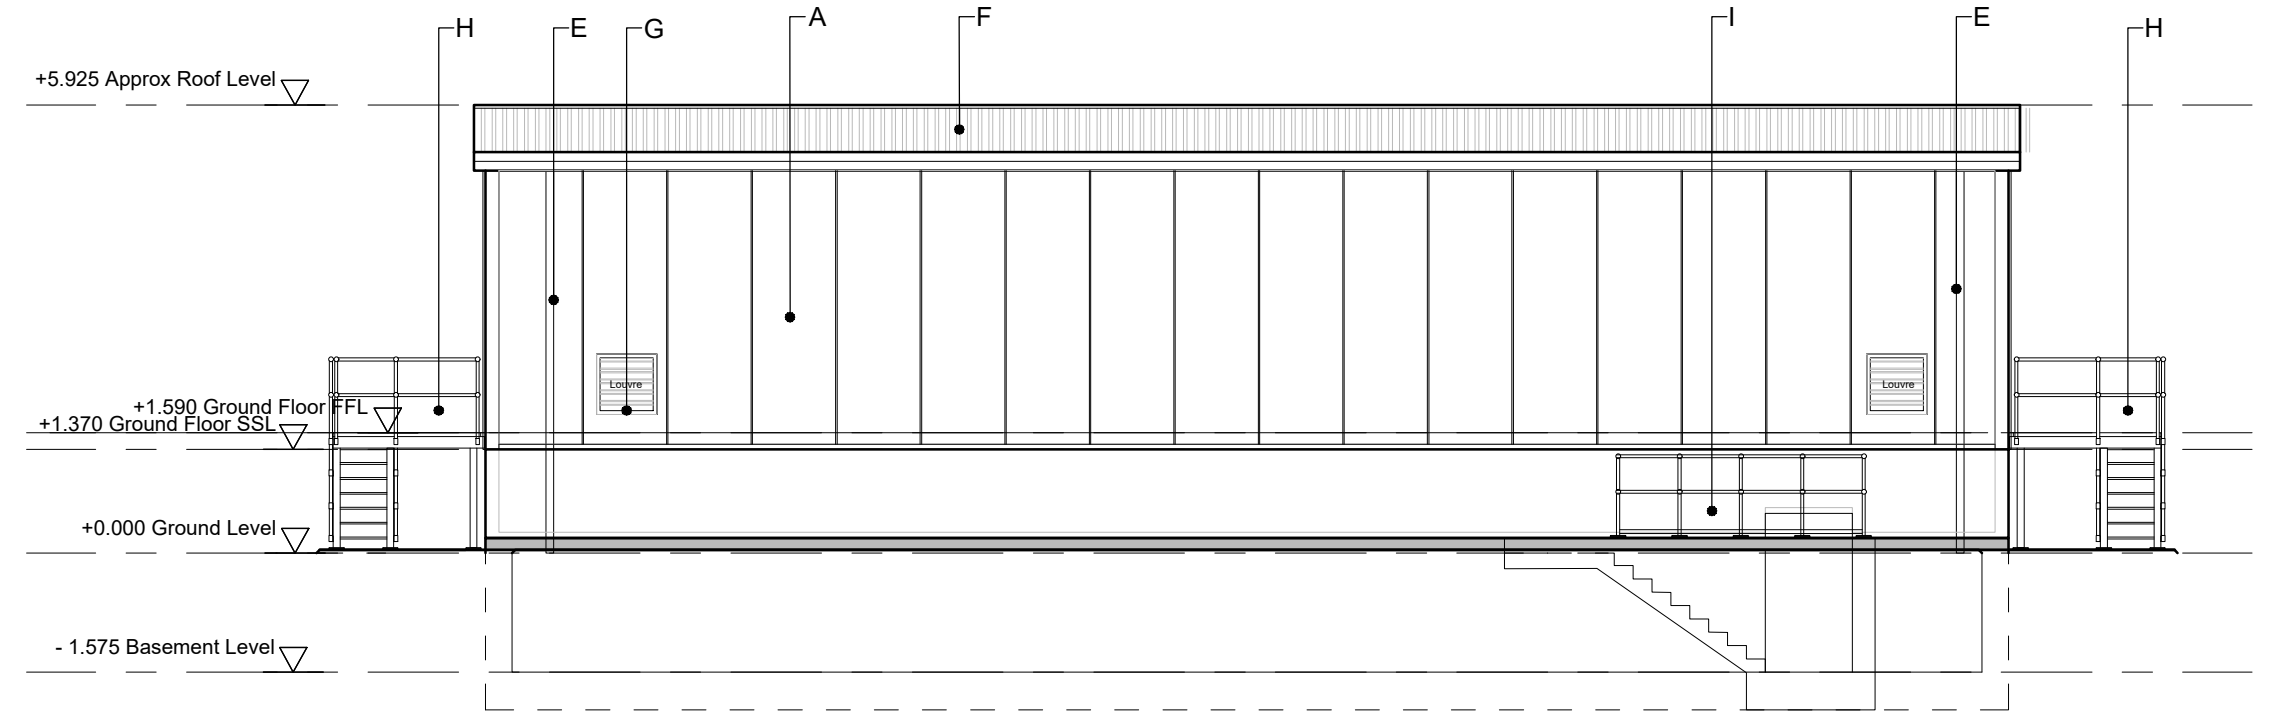


03 North Elevation
1:100@A1

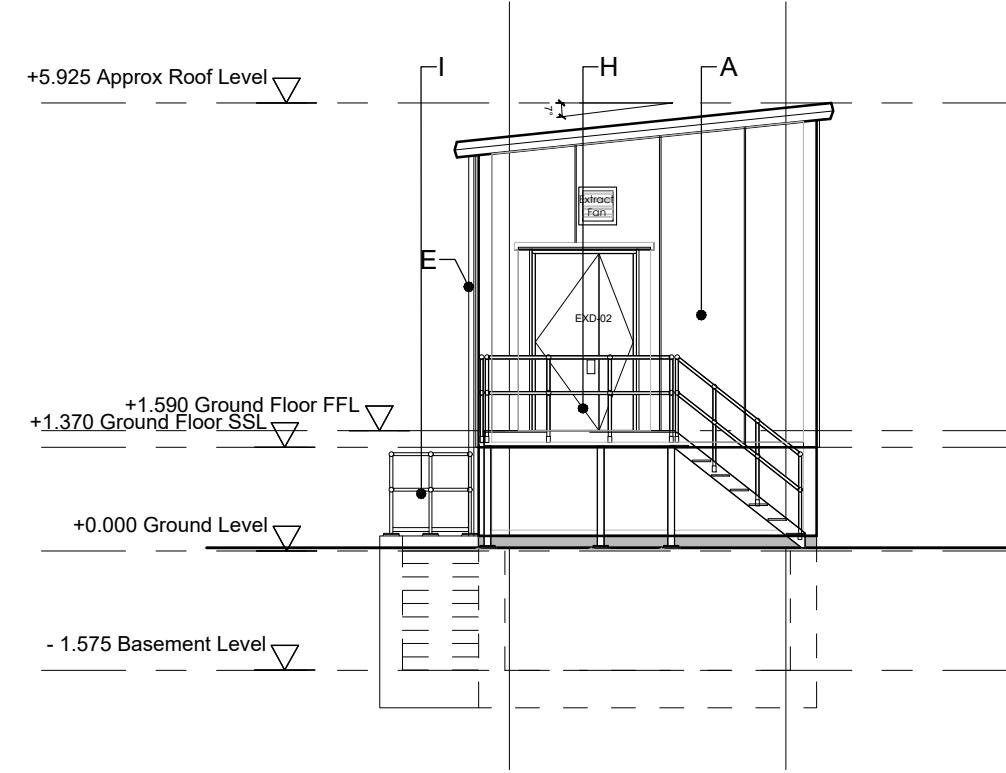

04 West Elevation
1:100@A1

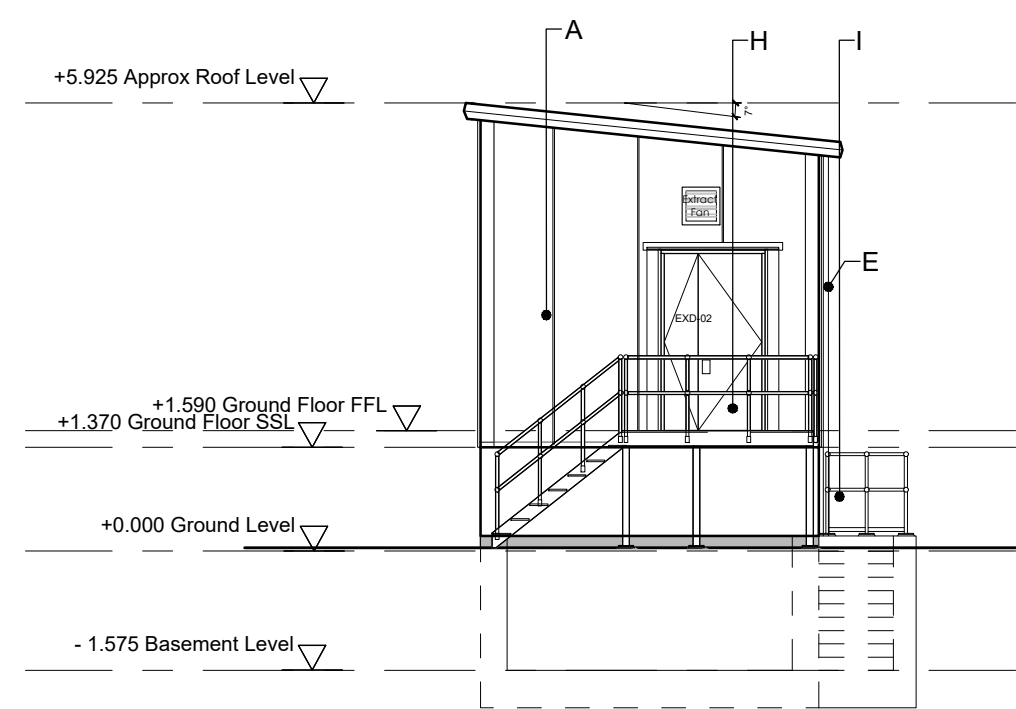

05 East Elevation
1:100@A1

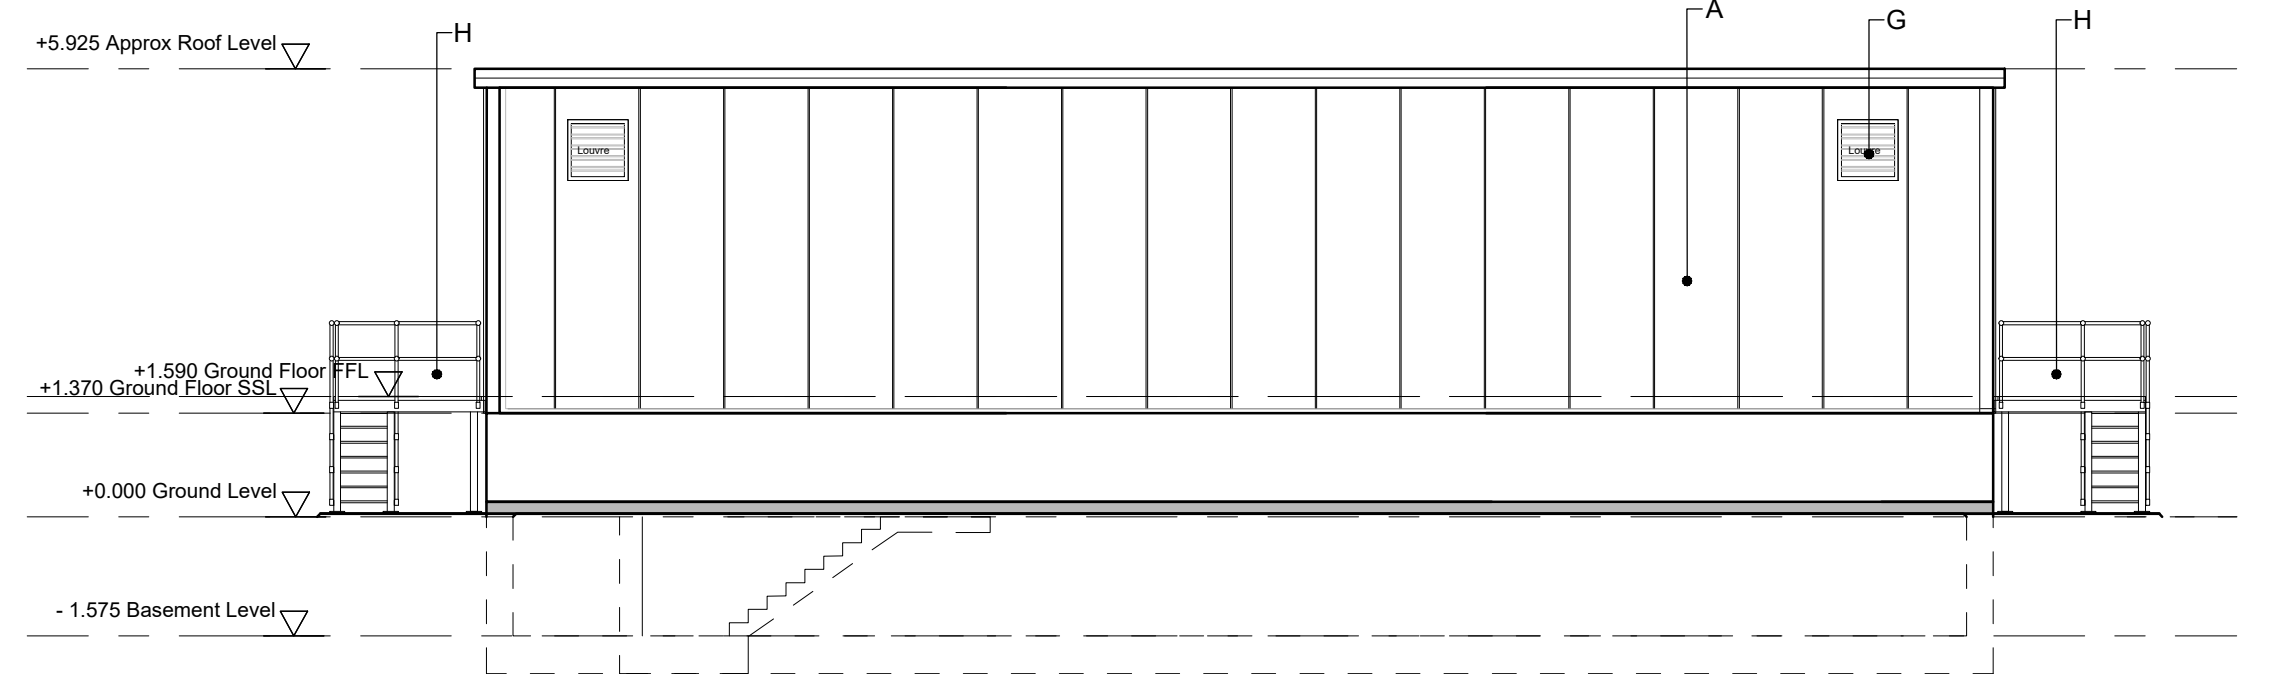

06 South Elevation
1:100@A1

Disclaimer:
Subject to survey.

Notes:

0m 2 4 6 8m
1:100 @ A1

Rev: Notes: Date: Dwn: Iss:
P1 Planning Issue 07/05/2024 RS HA

**SPLITTER BUILDING SOUTH
MATERIALS KEY:**

A COMPOSITE METAL CLADDING
PANEL LAID VERTICALLY
COLOUR: SILVER - RAL 9006
B PPC METAL DOOR SYSTEM
COLOUR: DARK GREY (ZEUS)
C METAL FIN LAID VERTICALLY
COLOUR: BRONZE
D FLASHING/ DRIPS/ TRIMS
COLOUR: DARK GREY (ZEUS)

E GUTTER & RWPs
COLOUR: DARK GREY (ZEUS)

F ROOF
COLOUR: GOOSEWING GREY

G PROPRIETARY STEEL LOUVRES
UNITS TO SUIT OPENING & MATCH
EXTERNAL WALLS WITH INSECT /
BIRD MESH. DIMENSIONS AND
POSITIONS TBC.

H GALVANISED STEEL FABRICATED
EXTERNAL STAIRS WITH
DEMOUNTABLE PROPRIETARY
HANDRAIL 'KEE KLAMP' SYSTEM.

I STEEL DEMOUNTABLE
PROPRIETARY HANDRAIL
'KEE KLAMP' SYSTEM.

hale
ARCHITECTURE

22c Leathermarket Street, London, SE1 3HP
Client:

ARK
DATA CENTRES

Issue Purpose:
PLANNING

Project:
**Land South of Westwells Road,
Spring Park, Corsham**

Drawing Title:
**Proposed Splitter Building South
Layout & Elevations**

Project No: 22077 Scale @ A1: 1:100 Revision: P1

Drawing No:
HAL-SPP6-SBS-00-DR-A-100180