

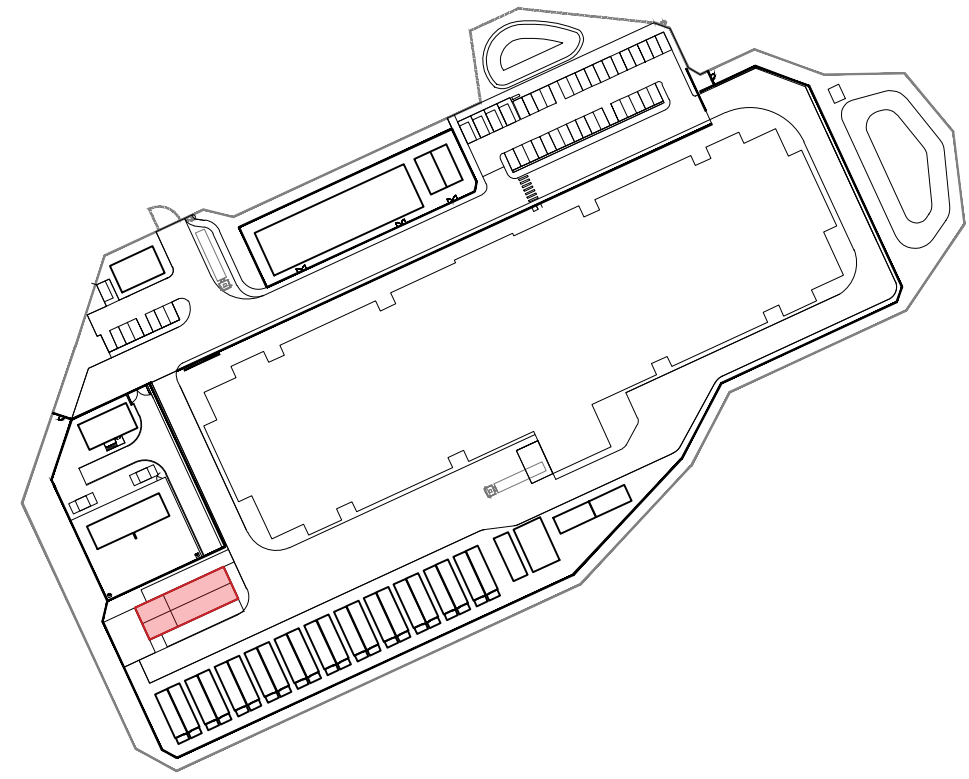


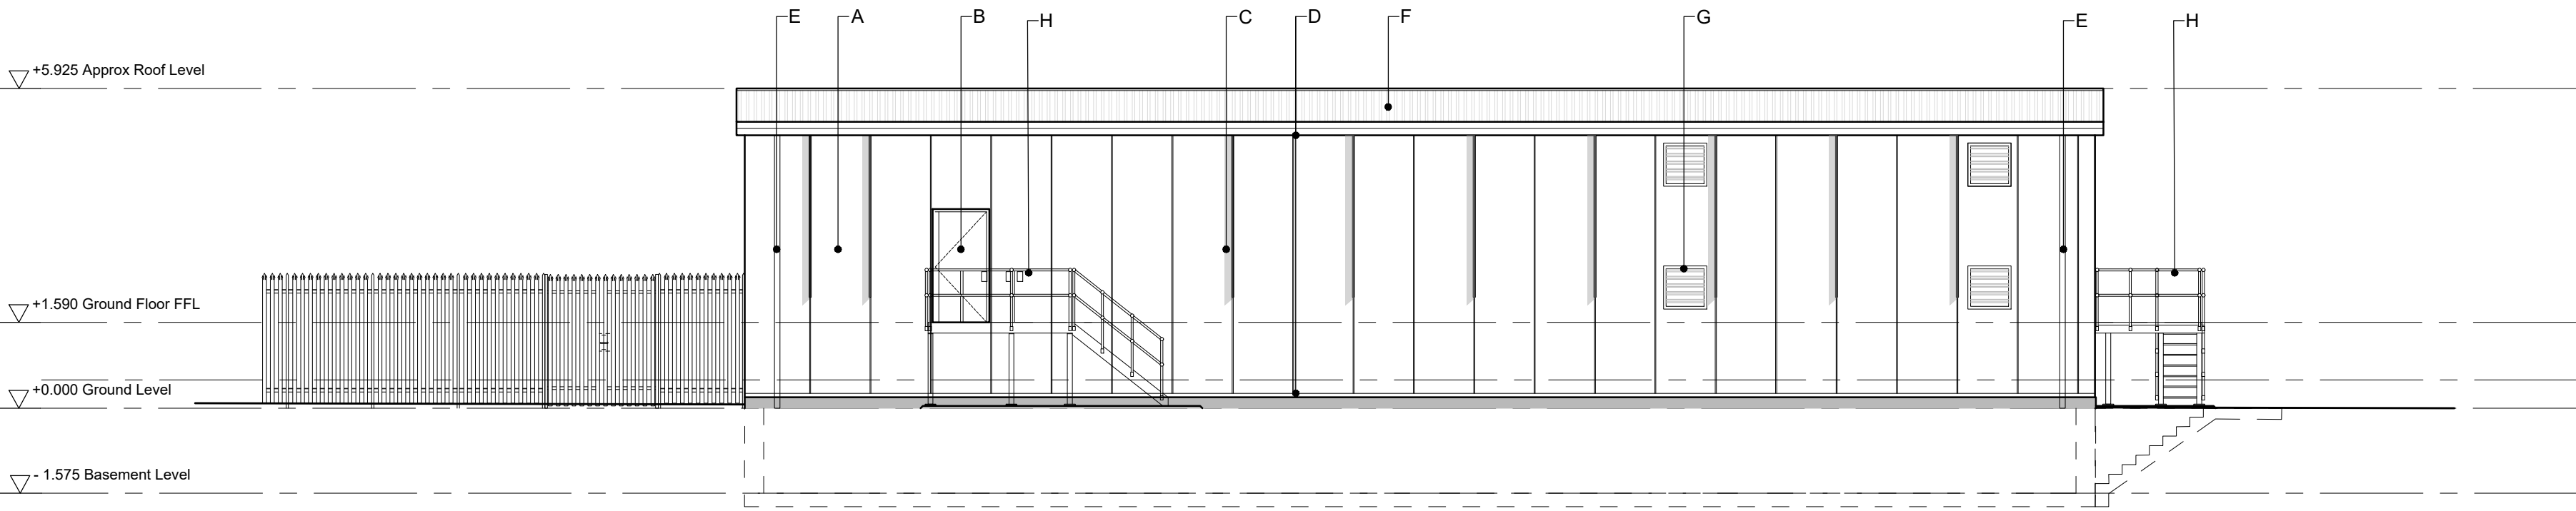


Reference Plan
NTS


01 Ground Floor - GA Plan
1:100@A1

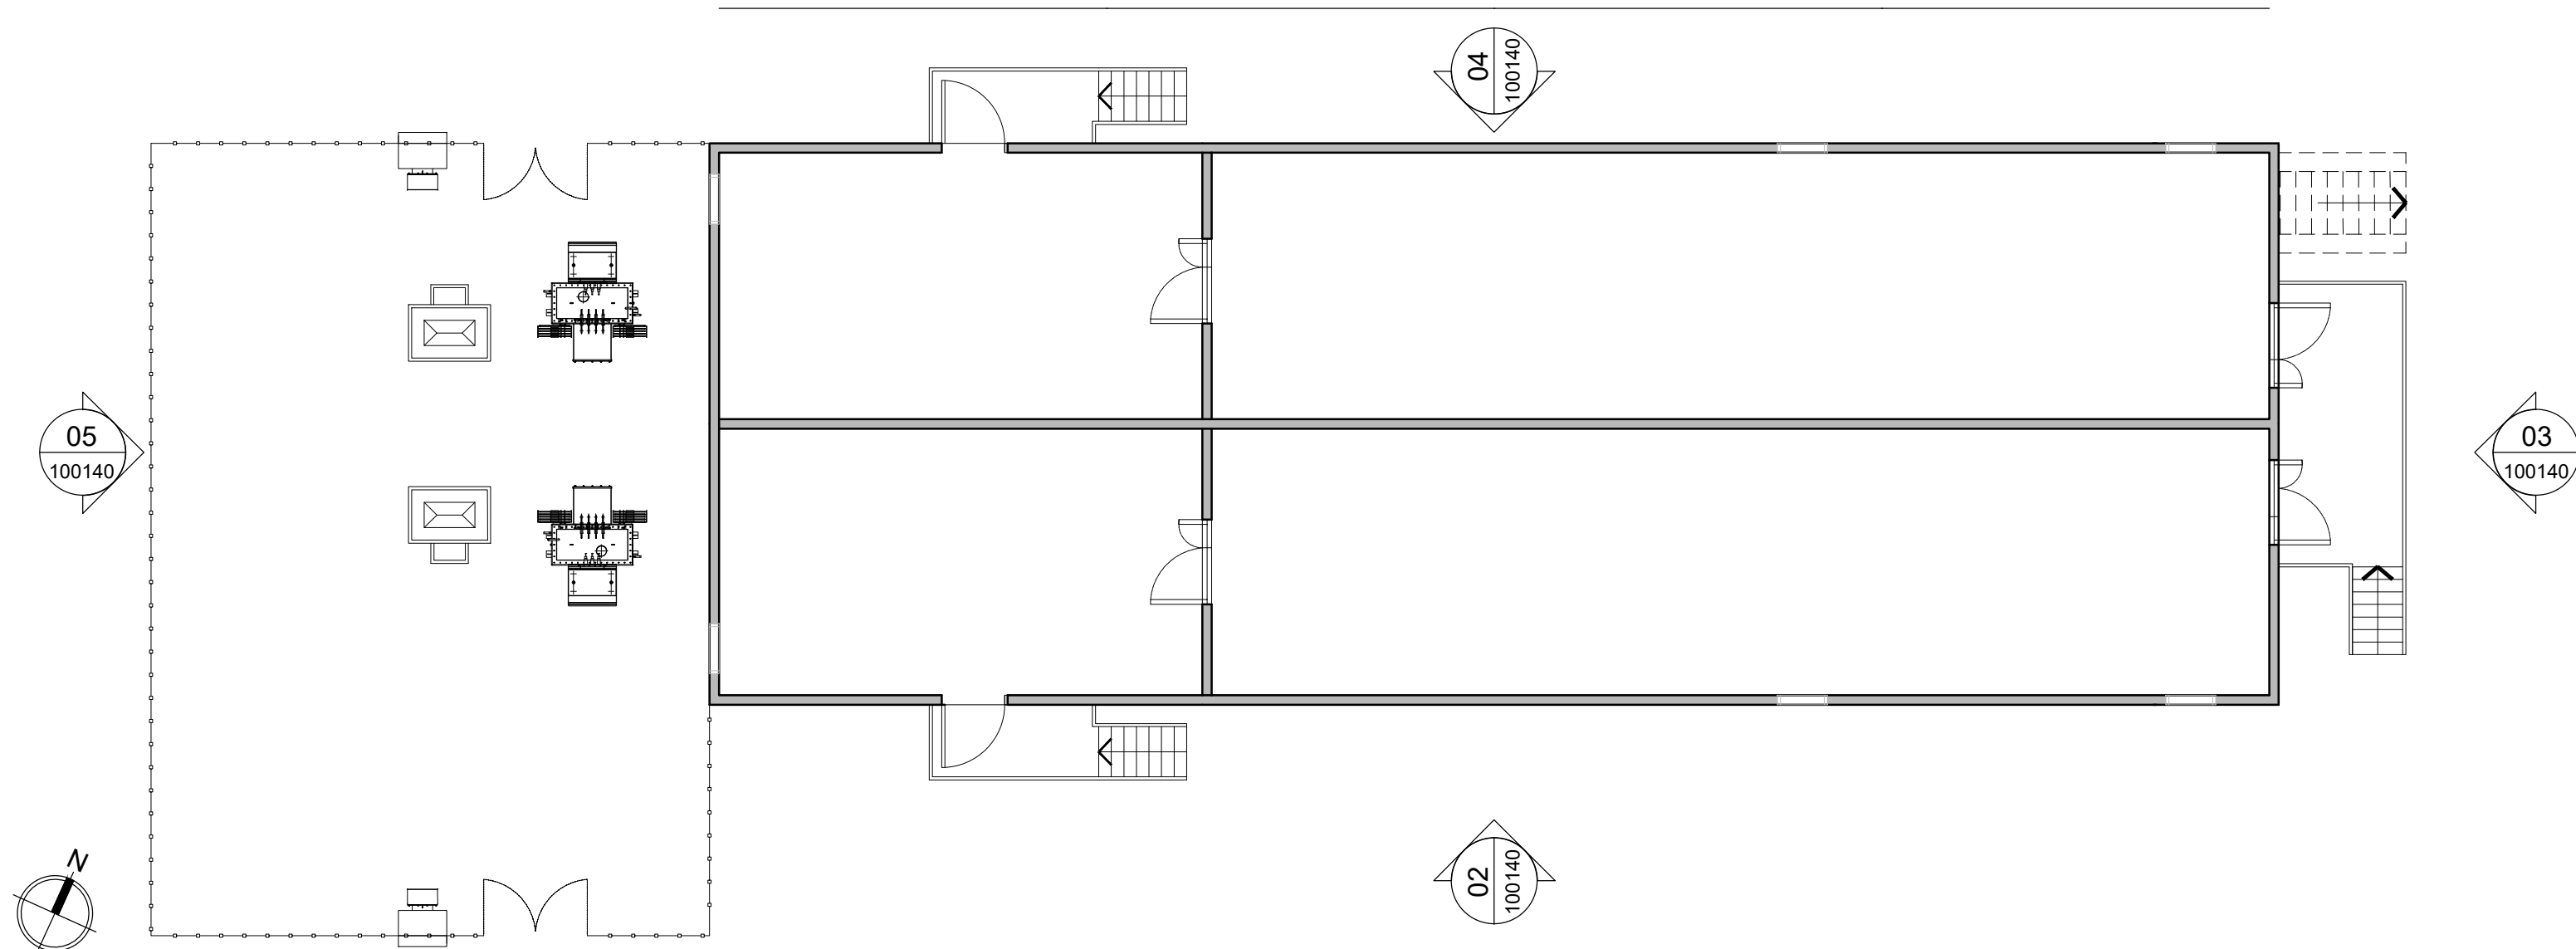


02 South Elevation
1:100@A1

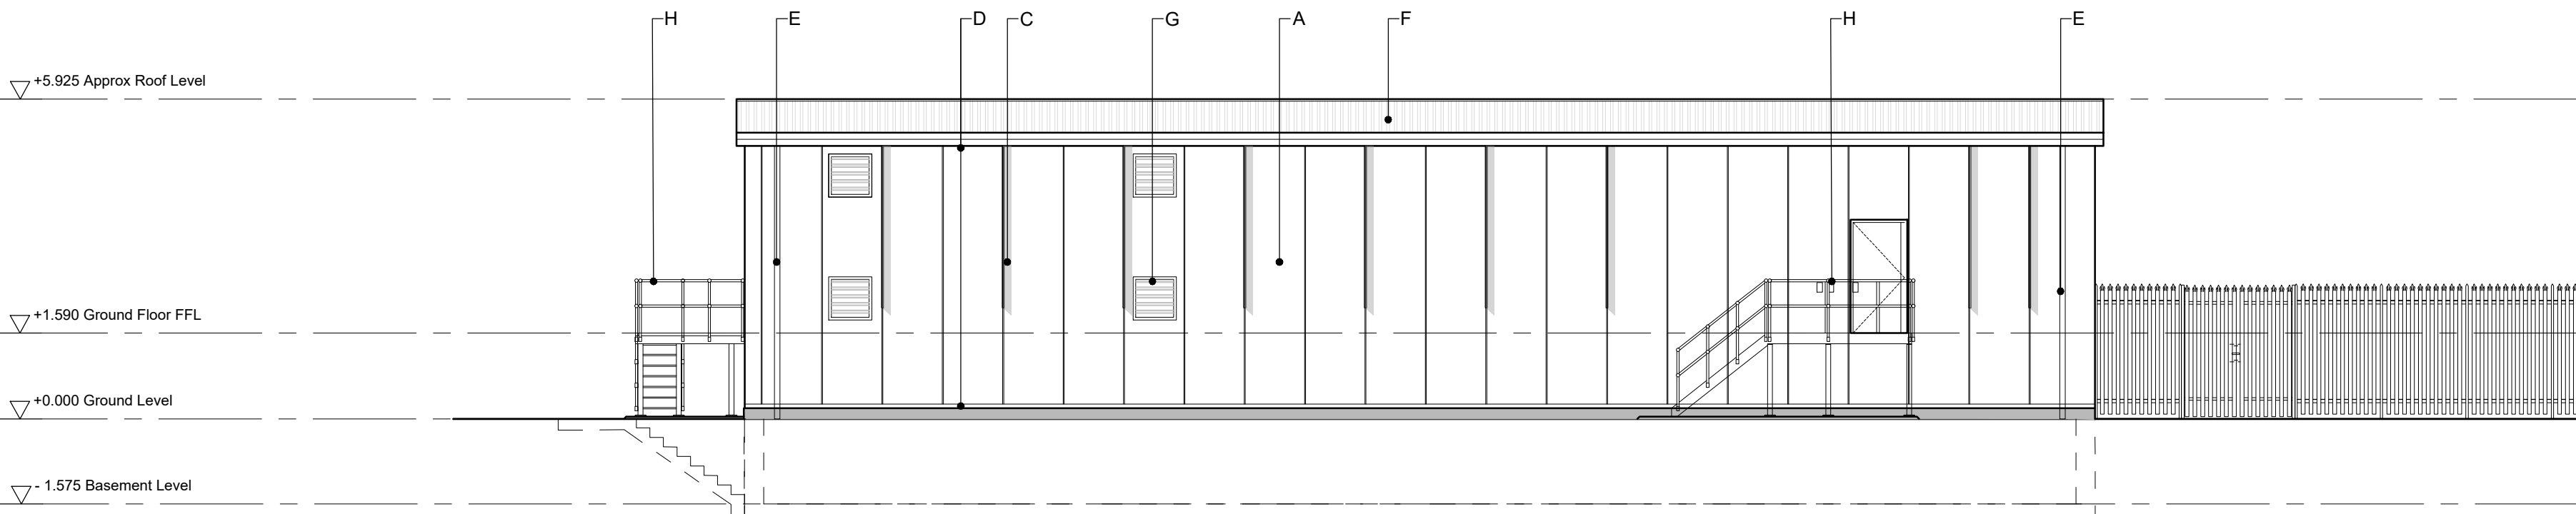

04 North Elevation
1:100@A1

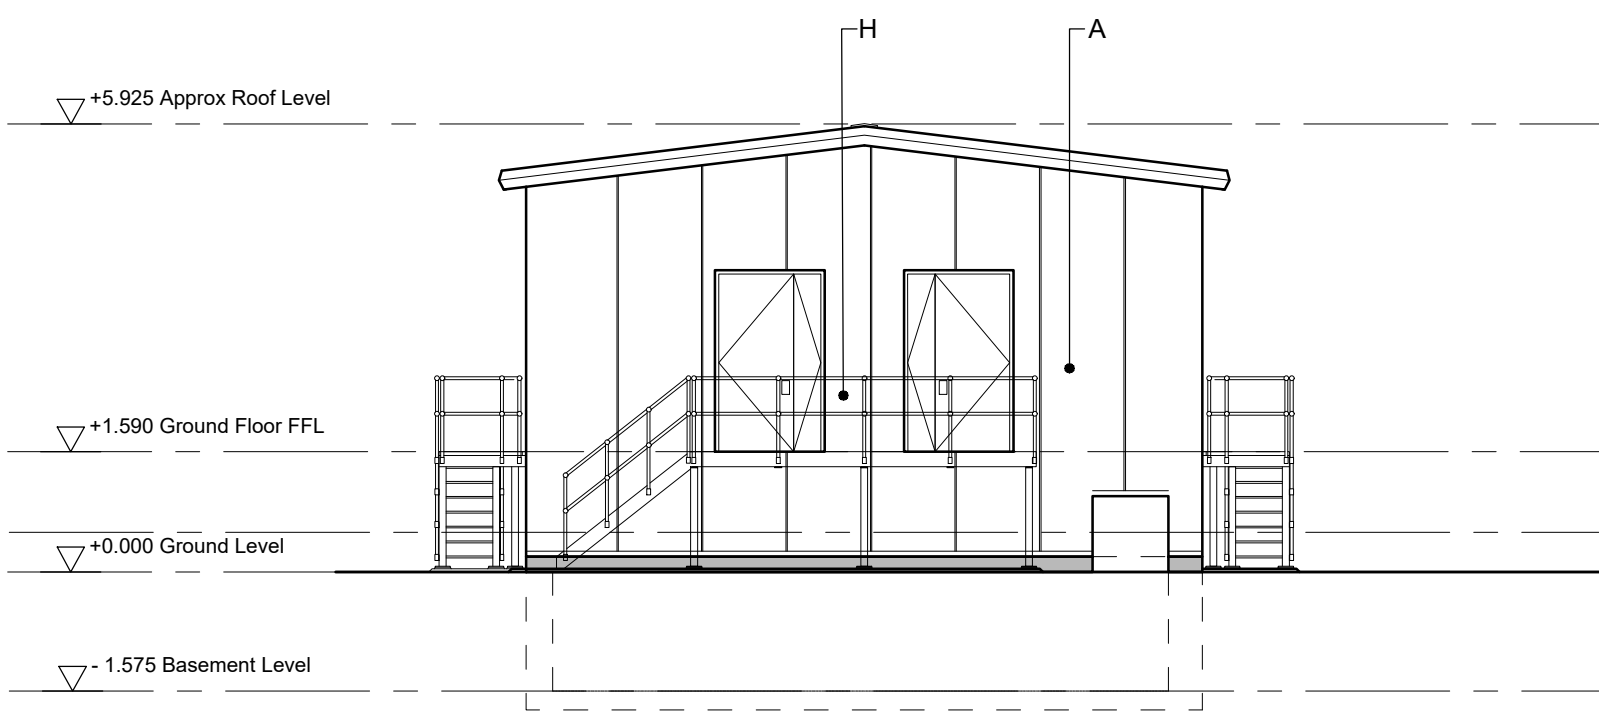

03 East Elevation
1:100@A1

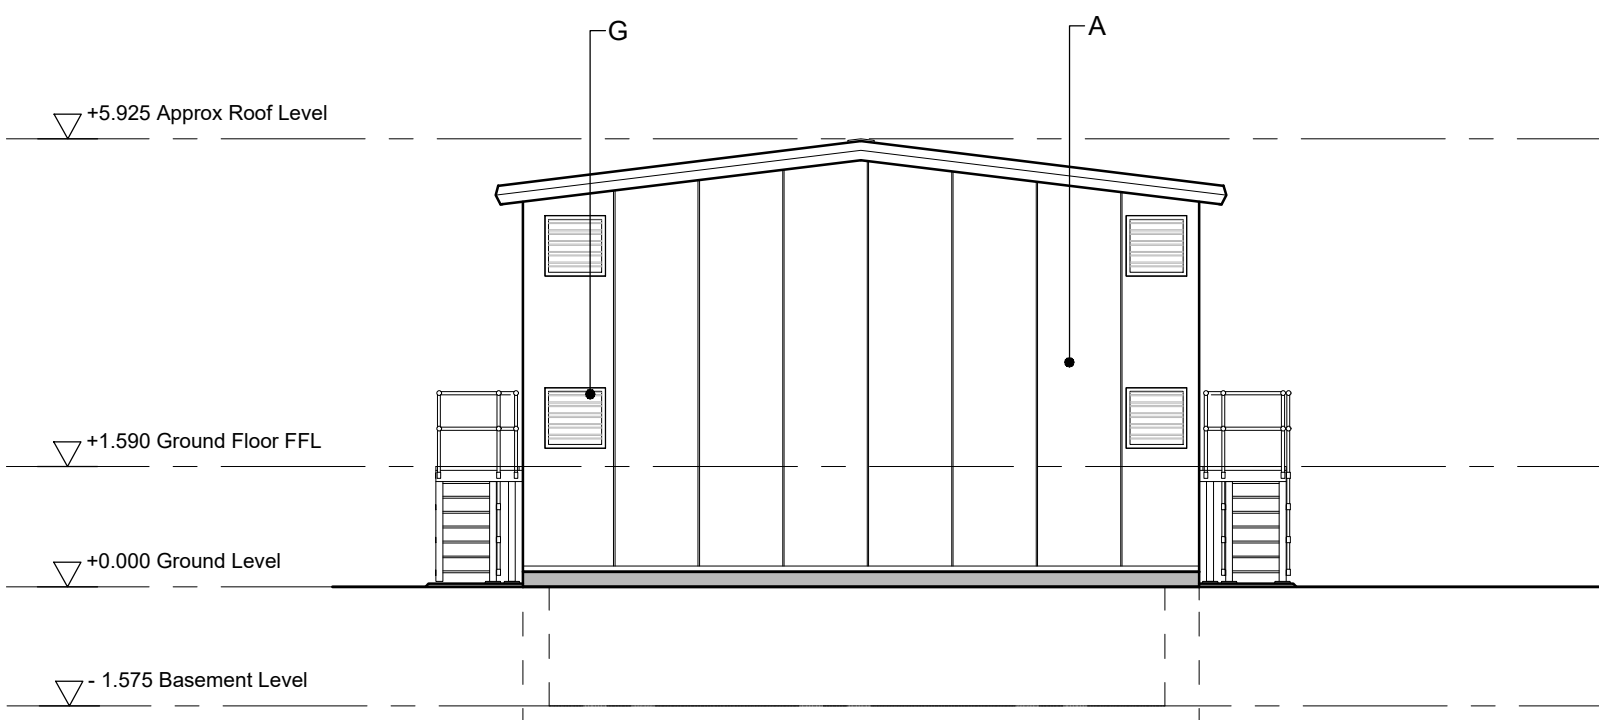

05 West Elevation
1:100@A1

Disclaimer:
Subject to survey.

Notes:

0m 2 4 6 8m
1:100 @ A1

Rev: Notes: Date: Dwn: Iss:
P1 Planning Issue 07/05/2024 RS HA

HV/LV SWITCHROOM MATERIALS KEY:

- | | | | |
|---|--|---|---|
| A | COMPOSITE METAL CLADDING
PANEL LAID VERTICALLY
COLOUR: SILVER - RAL 9006 | F | ROOF
COLOUR: GOOSEWING GREY |
| B | PPC METAL DOOR SYSTEM
COLOUR: DARK GREY (ZEUS) | G | PROPRIETARY STEEL LOUVRES
UNITS TO SUIT OPENING & MATCH
EXTERNAL WALLS WITH
INSECT / BIRD MESH.
DIMENSIONS AND POSITIONS TBC. |
| C | METAL FIN LAID VERTICALLY
COLOUR: BRONZE | H | GALVANISED STEEL FABRICATED
EXTERNAL STAIRS WITH
DEMOUNTABLE PROPRIETARY
HANDRAIL 'KEE KLAMP' SYSTEM. |
| D | FLASHING/ DRIPS/ TRIMS
COLOUR: DARK GREY (ZEUS) | | |
| E | GUTTER & R/WPs
COLOUR: DARK GREY (ZEUS) | | |

hale
ARCHITECTURE

22c Leathermarket Street, London, SE1 3HP
Client:



Issue Purpose:
PLANNING

Project:
Land South of Westwells Road,
Spring Park, Corsham

Drawing Title:
Proposed HV/LV Switchroom
Layout & Elevations

Project No:
22077

Scale @A1:
1:100

Revision:
P1

Drawing No:
HAL-SPP6-SR-00-DR-A-100140