


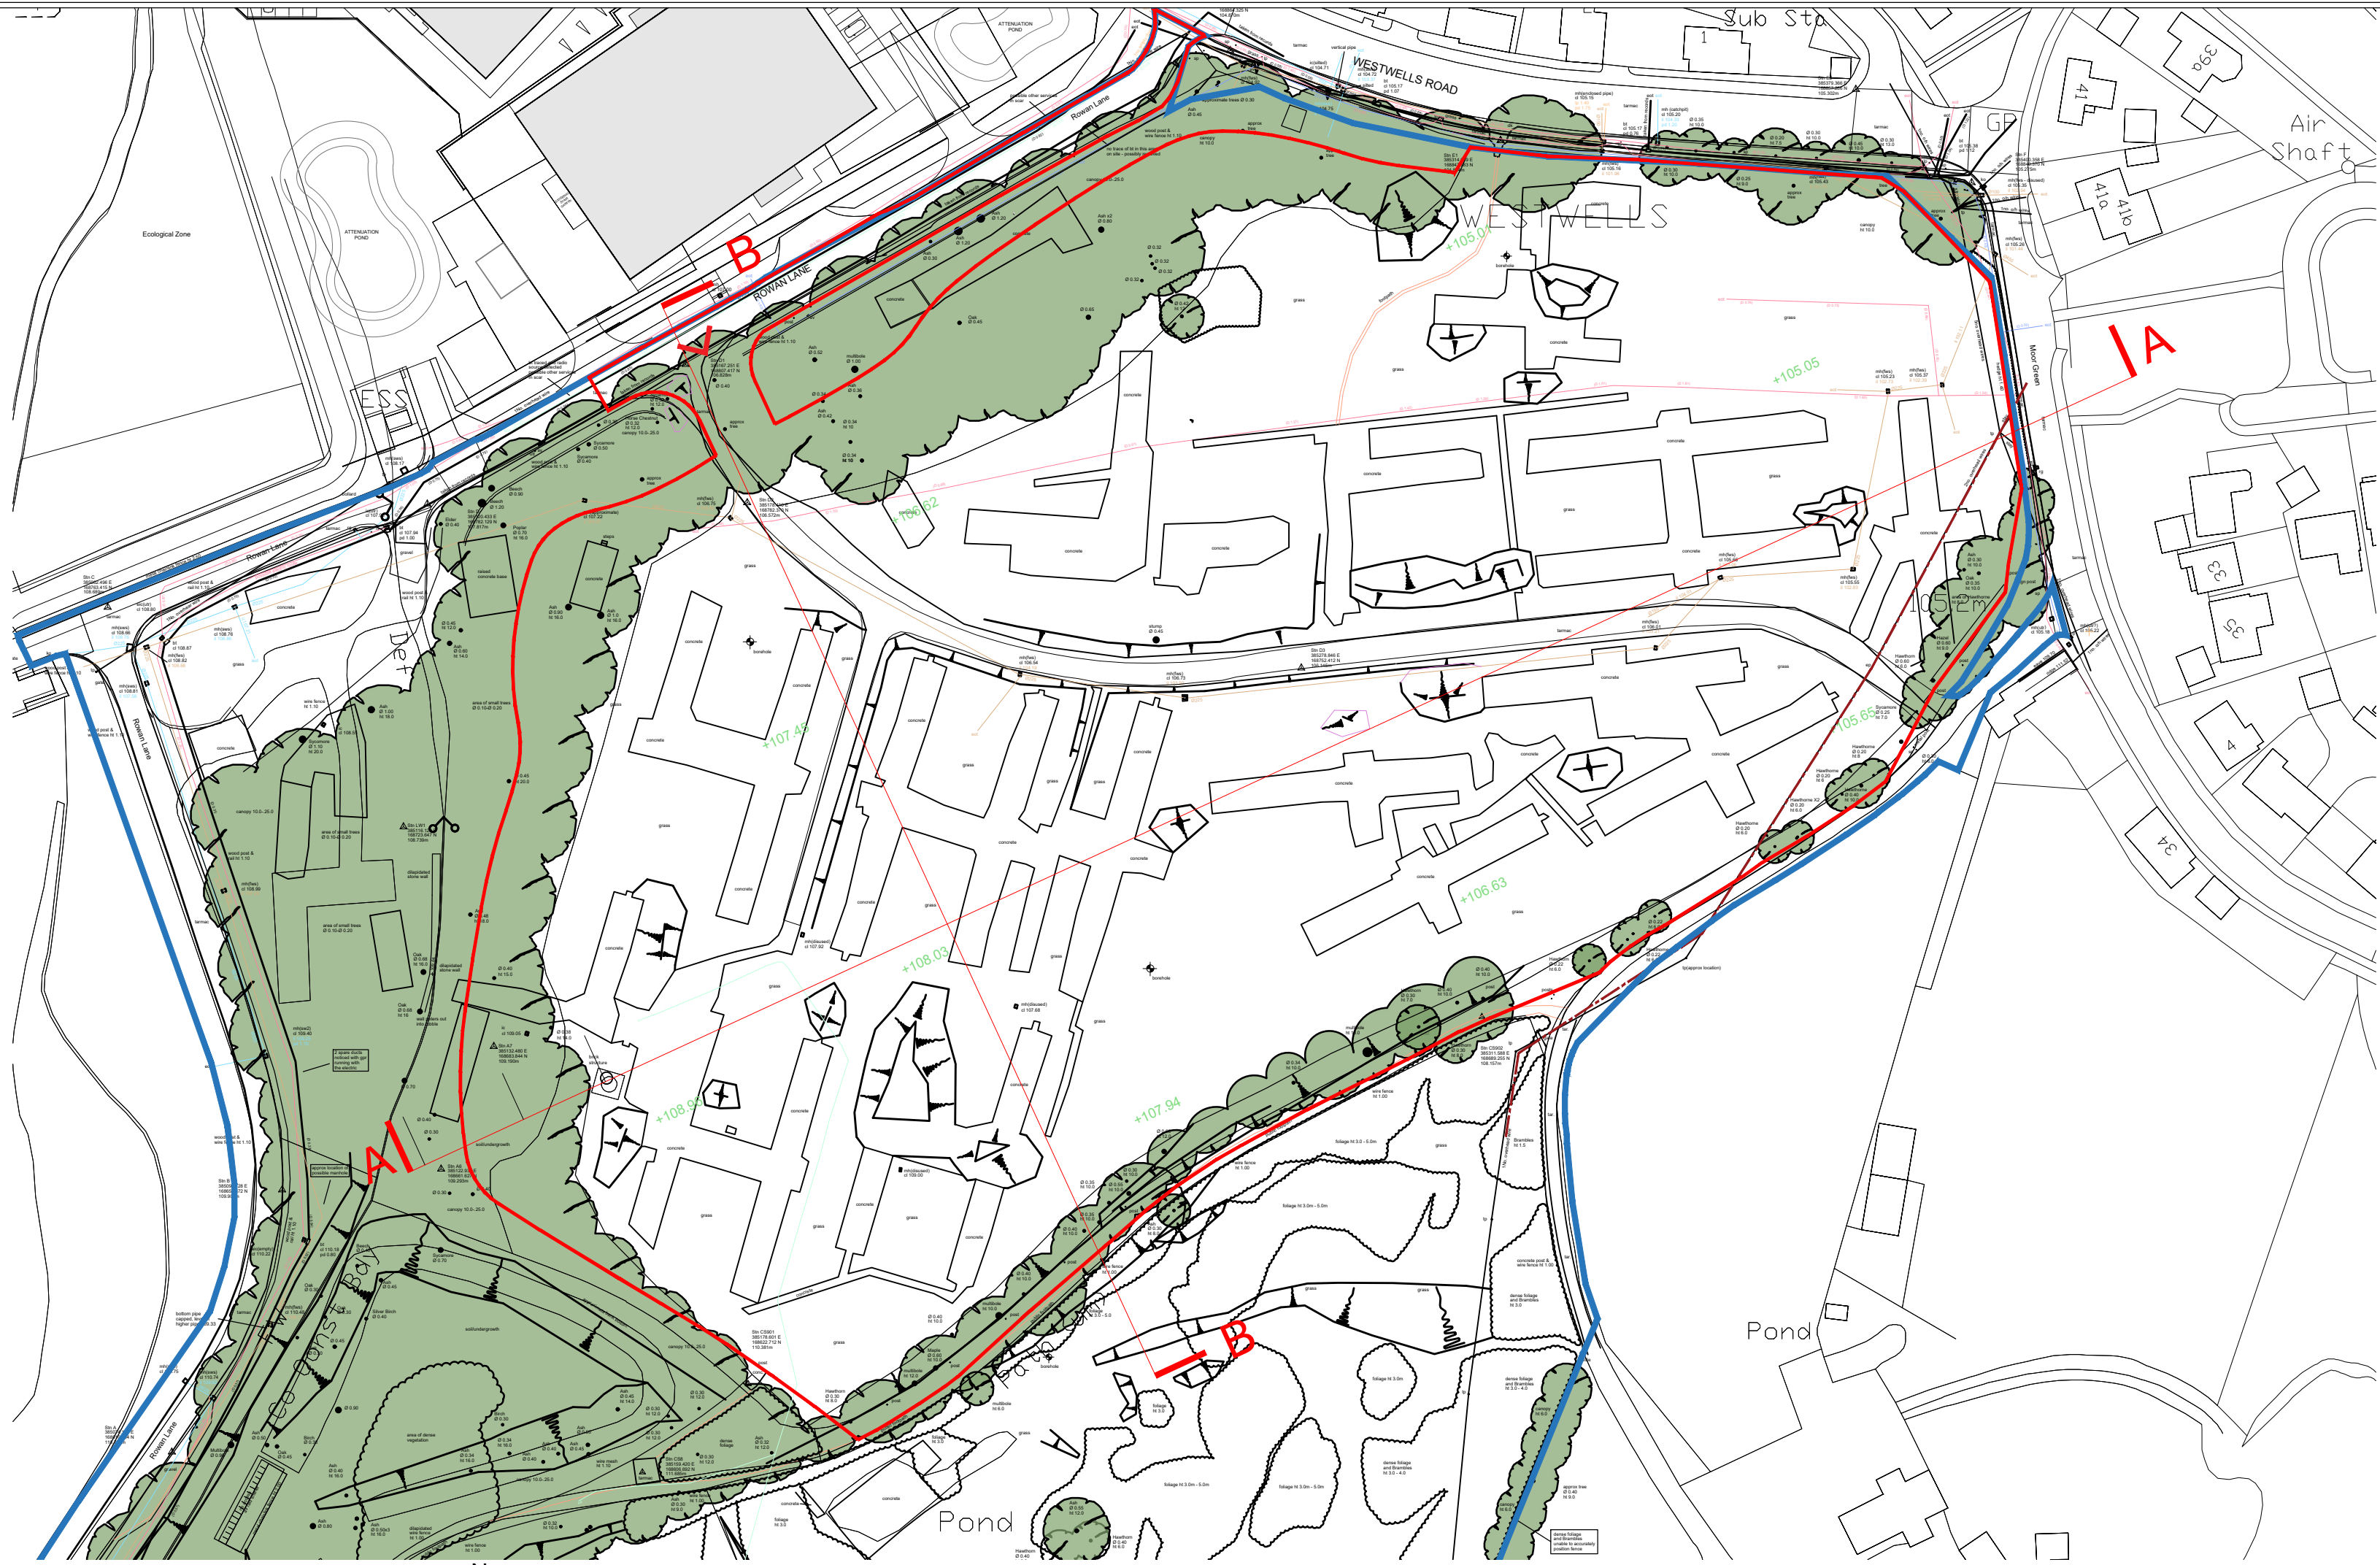


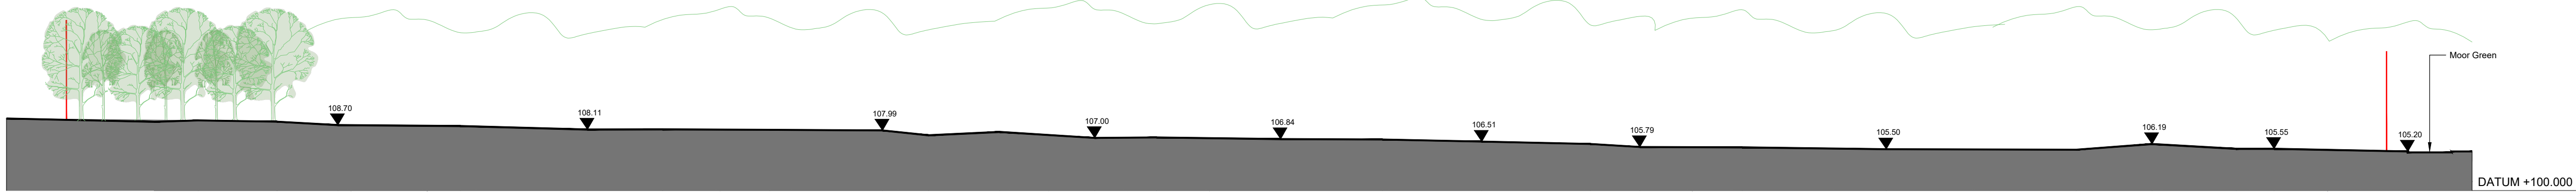

01 Existing Site Plan
1:1000@A1

 

02 Existing AA Section
1:500@A1

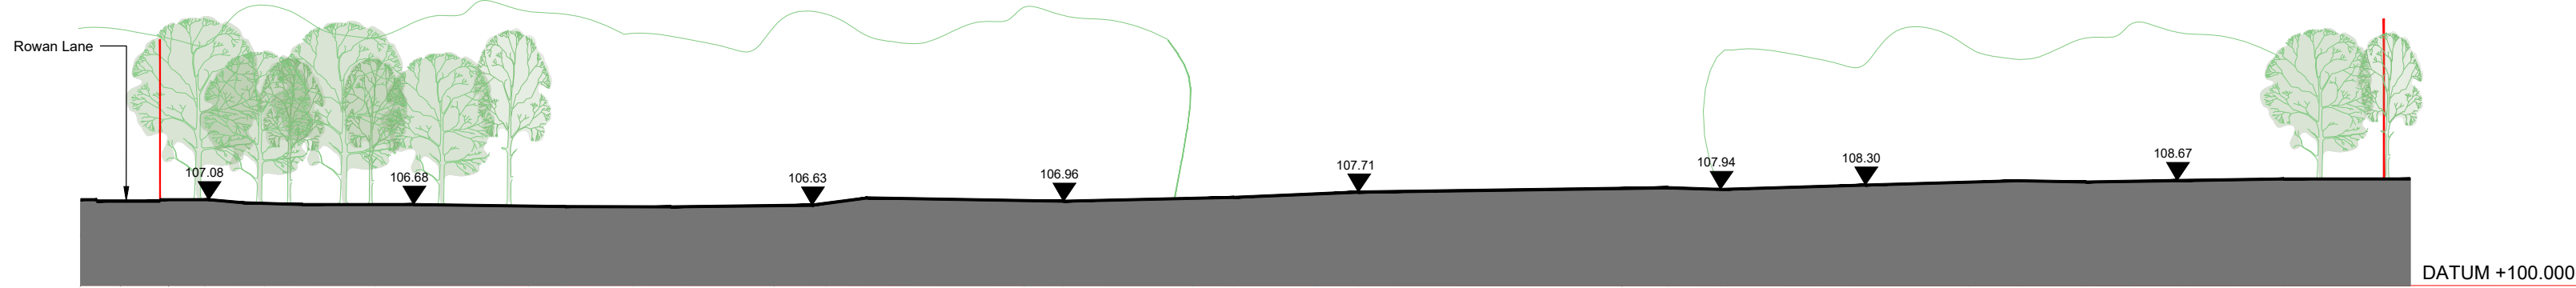

03 Existing BB Section
1:500@A1

Disclaimer:
Subject to survey.

Notes:



Rev: Notes: Date: Dwn: Iss:

P1 Planning Issue 07/05/2024 RS HA

KEY

- Applicant Ownership Boundary
- Planning Application Boundary 7.37 hectares (to be verified)
- Existing access to the site

hale
ARCHITECTURE

22c Leathermarket Street, London, SE1 3HP

Client:



Issue Purpose:
PLANNING

Project:
Land South of Westwells Road,
Spring Park, Corsham

Drawing Title:
Existing Site Cross Sections

Project No:
22077

Scale @ A1:
1:500

Revision:
P1

Drawing No:
HAL-SPP6-SW-XX-DR-A-000004