




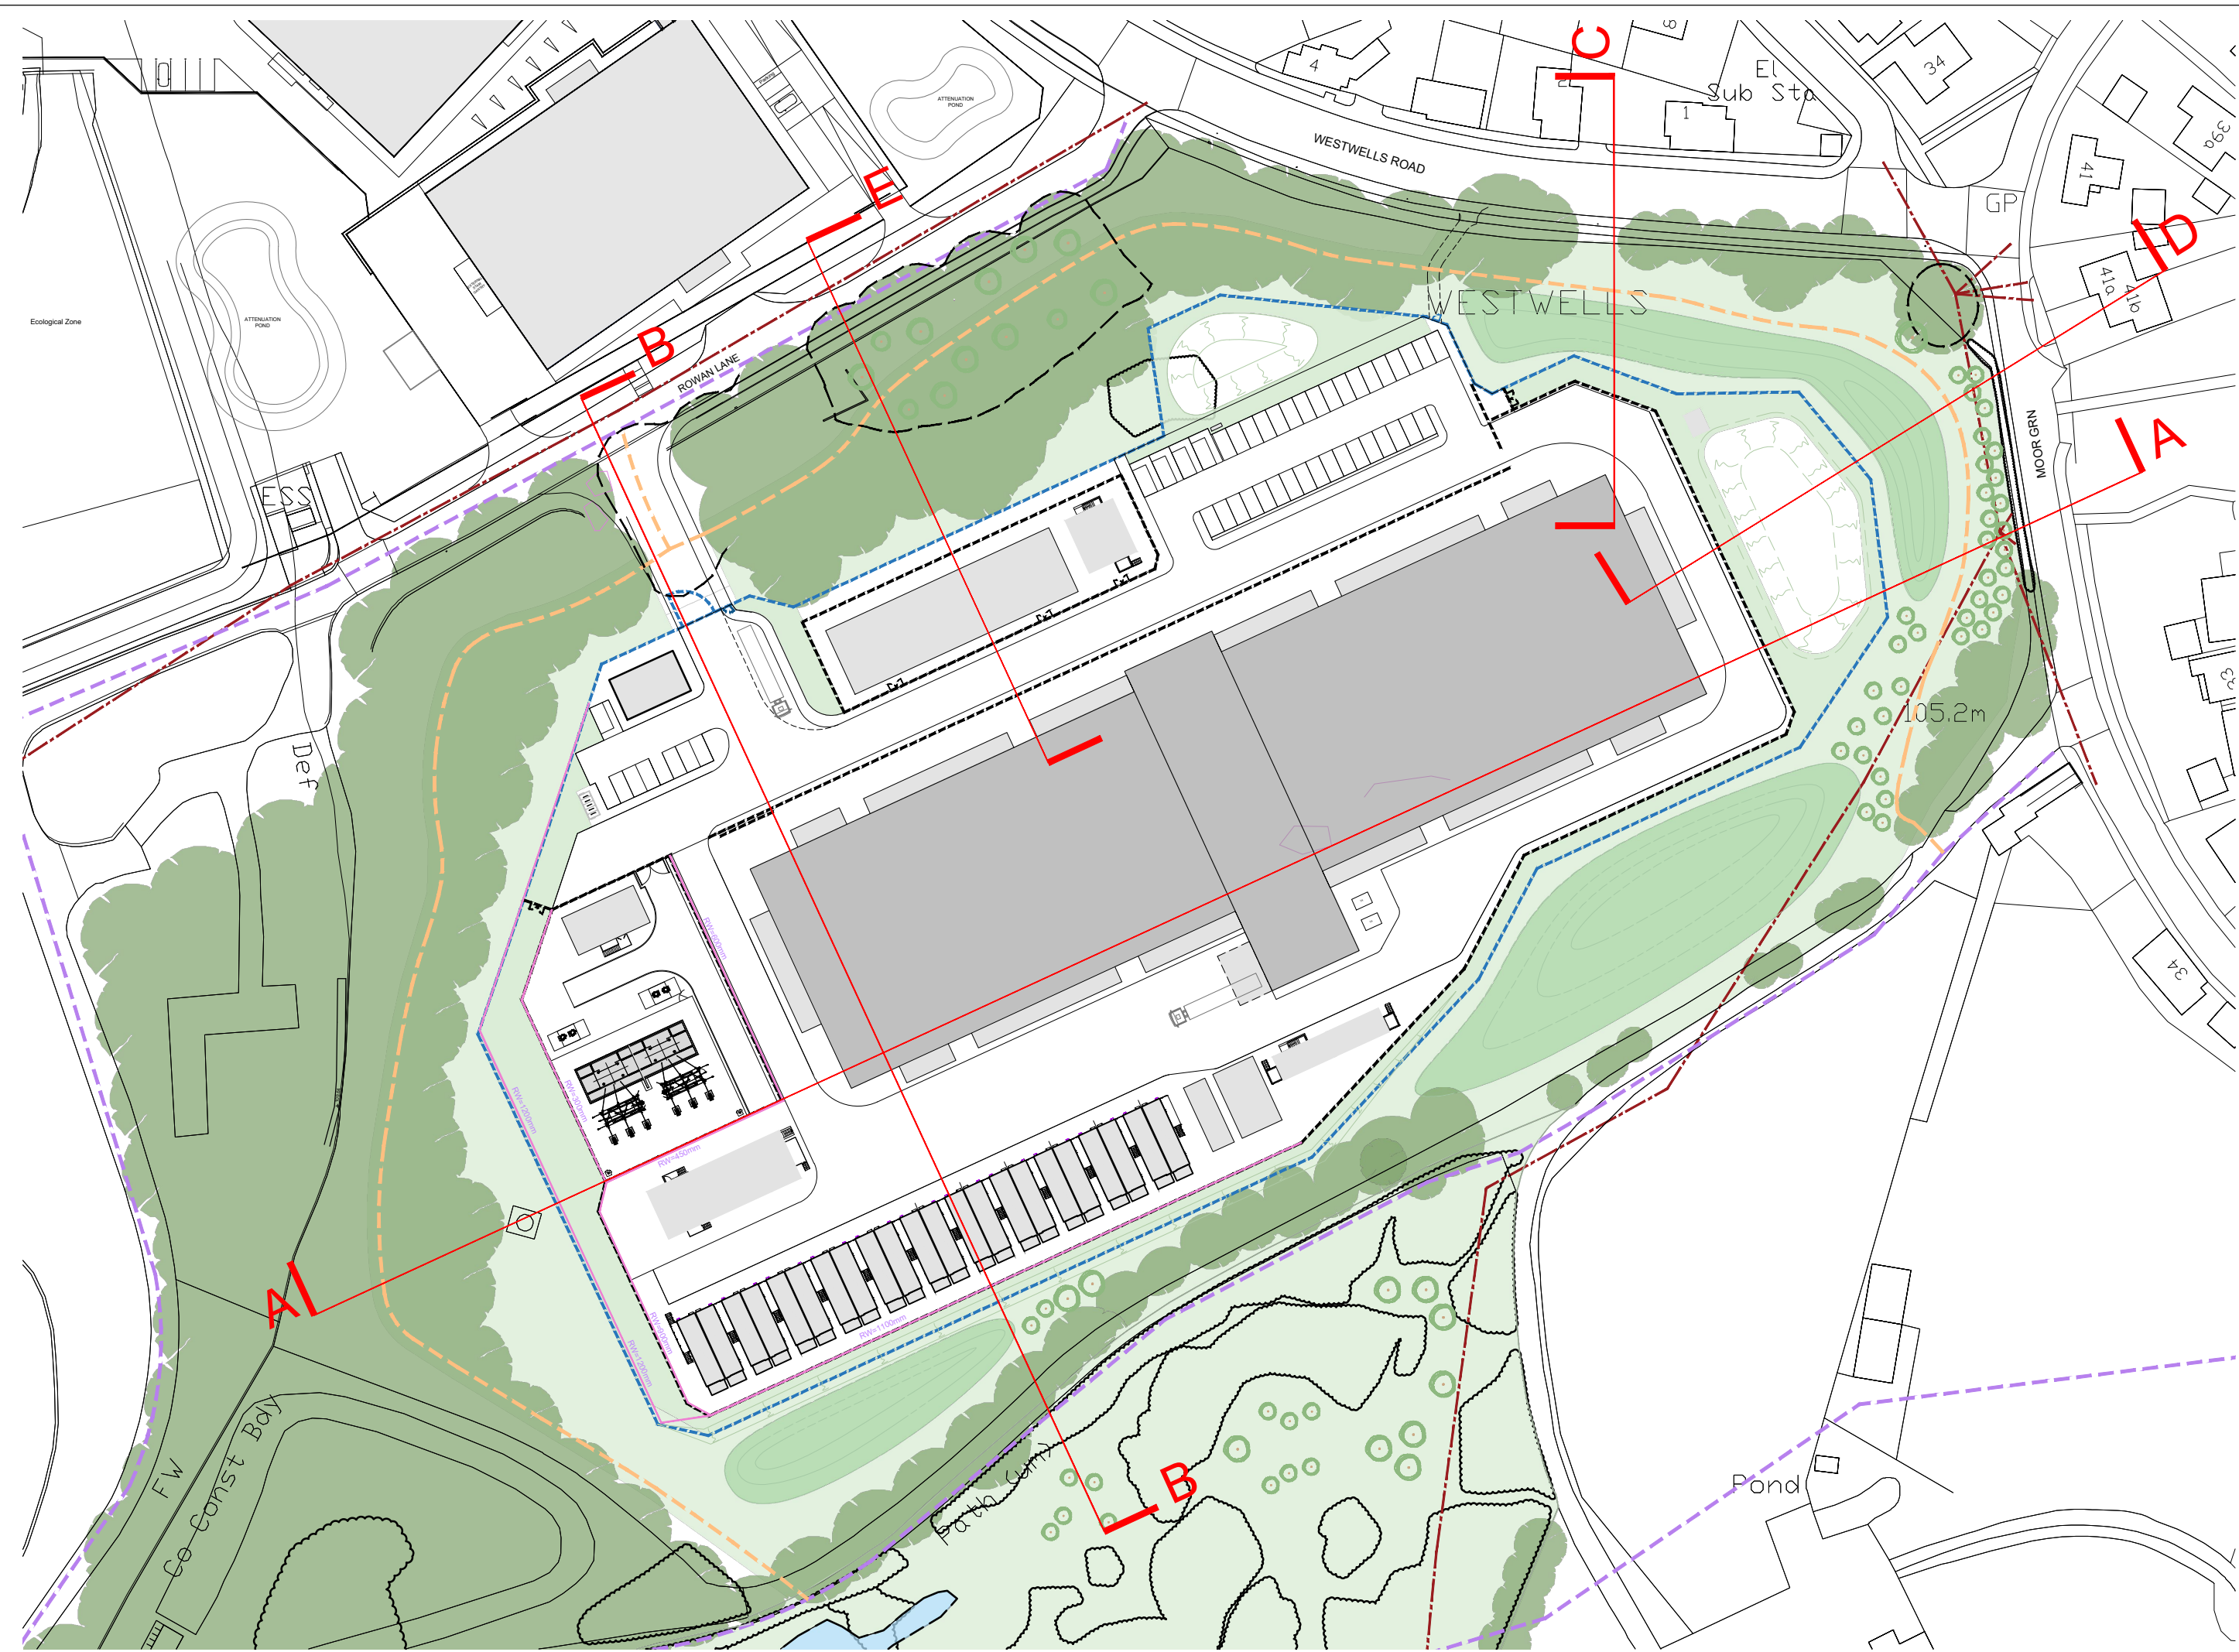


01 Site Plan Reference
1:1000@A1

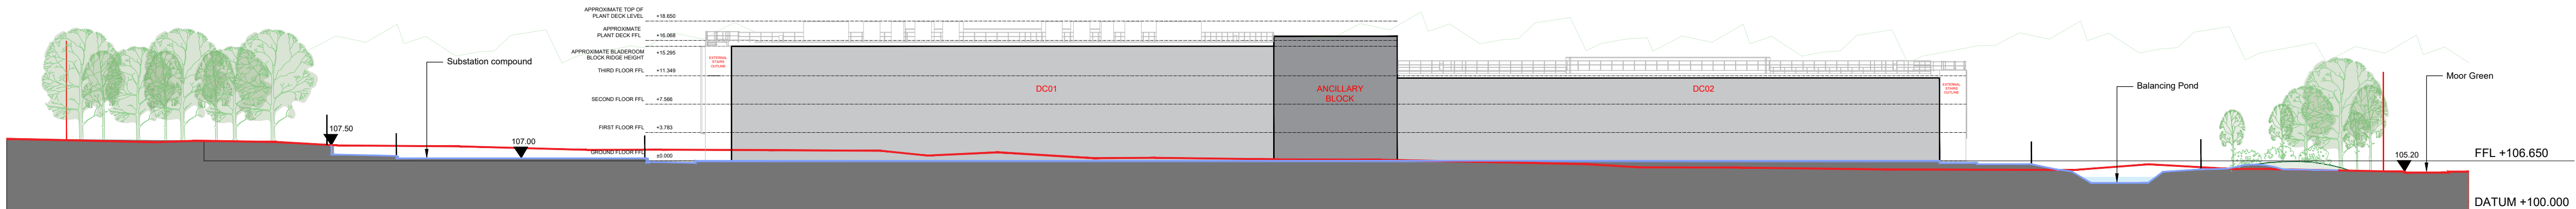


02 Proposed Site Section AA
1:500 @ A1

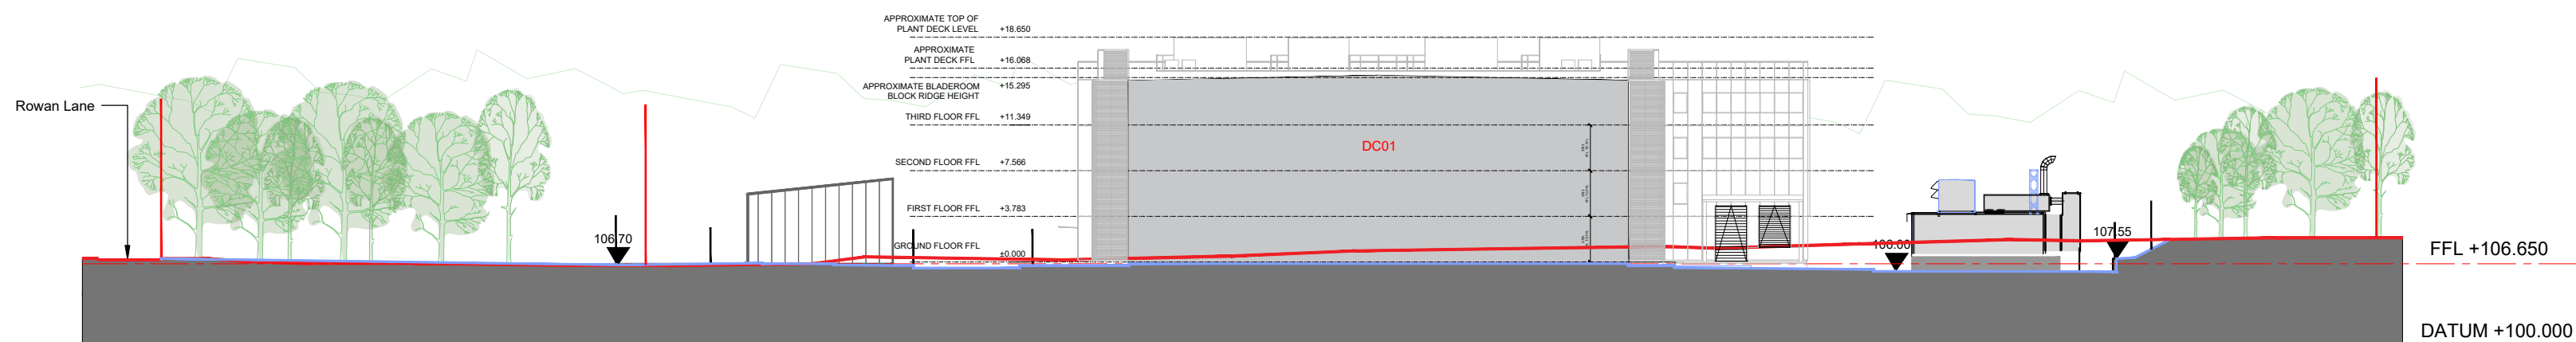


03 Proposed Site Section BB
1:500 @ A1

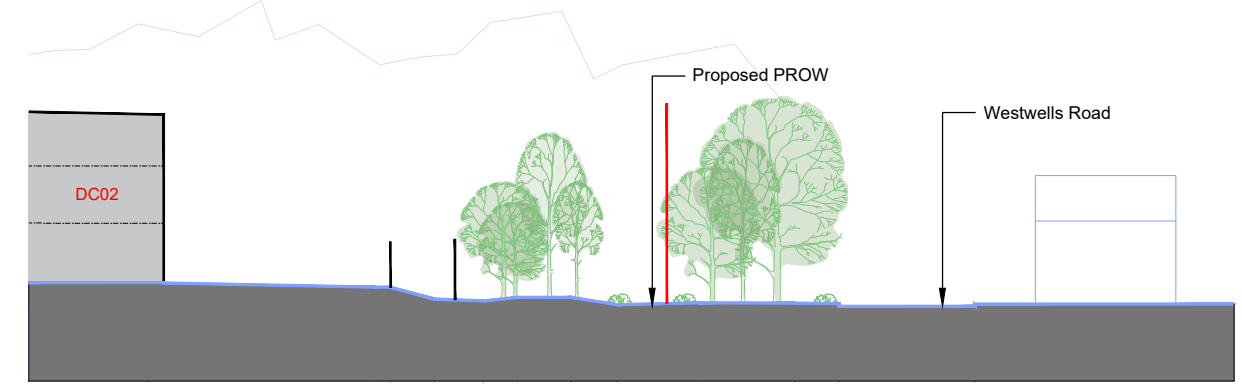

04 CC Section - Westwells Road
1:500@A1

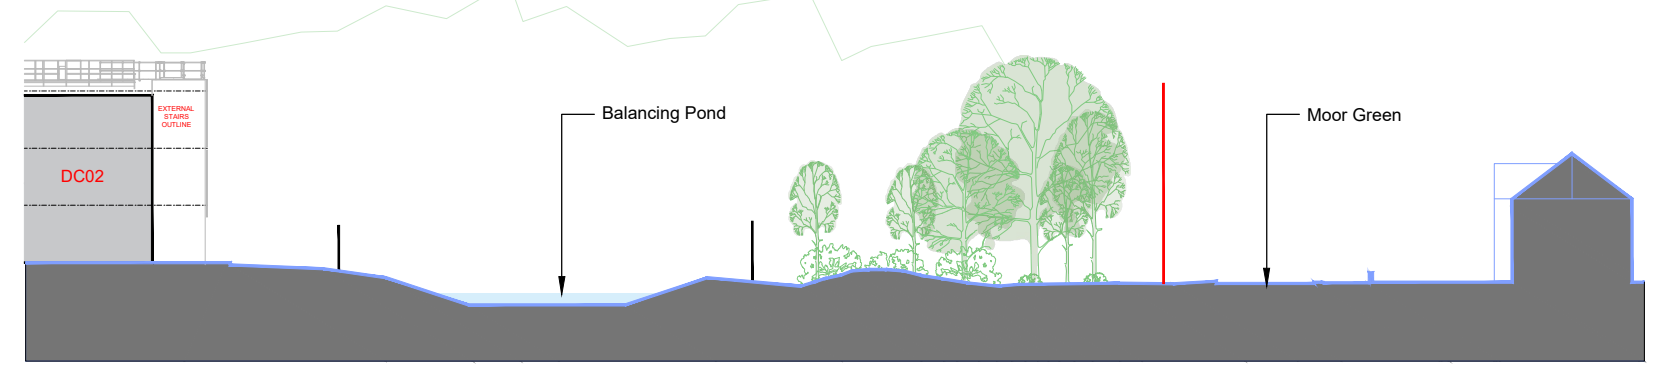

05 DD Section - Moor Green
1:500@A1

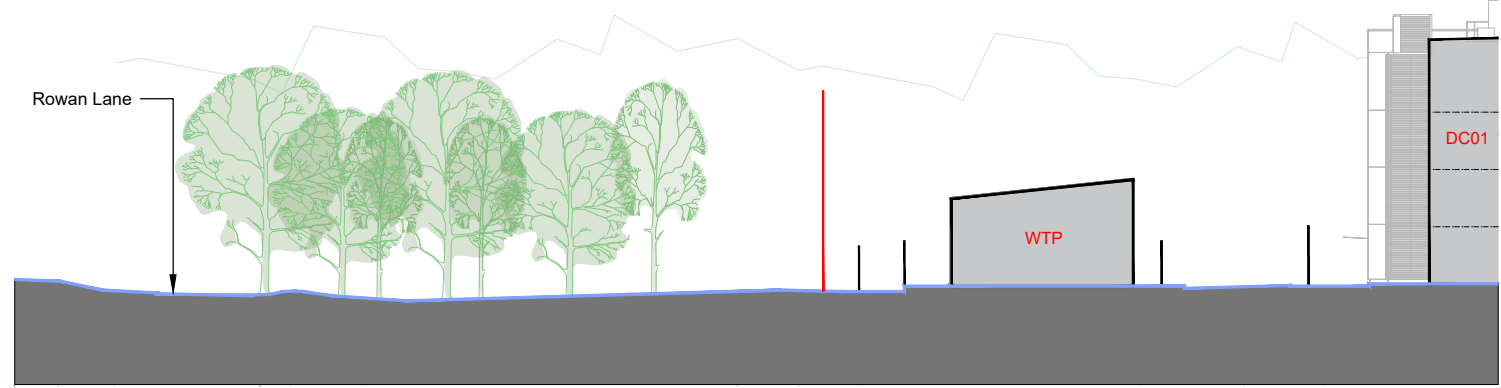

06 EE Section - Rowan Lane
1:500@A1

Disclaimer:

Subject to survey.

Notes:

0m 10 20 30 40m
1:500 @ A1

Rev: Notes: Date: Dwn: Iss:

P1 Planning Issue 07/05/2024 RS HA

KEY

— Existing Site Profile

— Proposed Site Profile

hale

ARCHITECTURE

22c Leathermarket Street, London, SE1 3HP

Client:

ARK
DATA CENTRES

Issue Purpose:

PLANNING

Project:

Land South of Westwells Road,
Spring Park, Corsham

Drawing Title:

Proposed Site & Landscape
Cross Sections

Project No:

22077

Scale @ A1:

1:500

Revision:

P1

Drawing No:

HAL-SPP6-SW-XX-DR-A-000008