




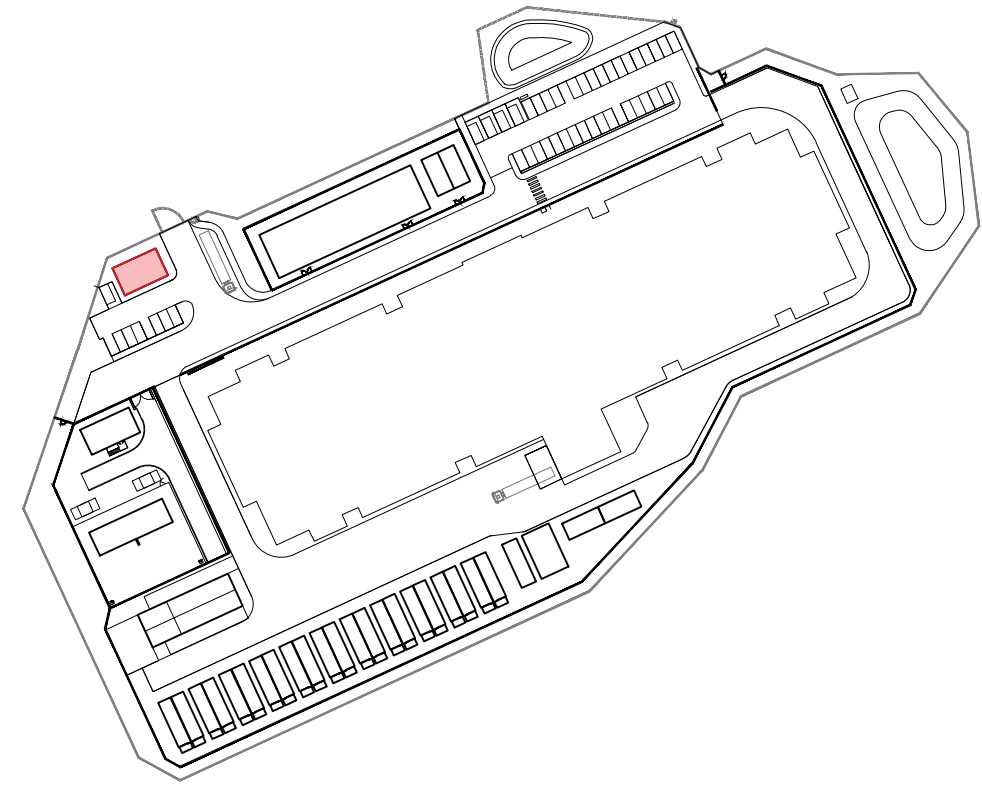


Reference Plan  
NTS

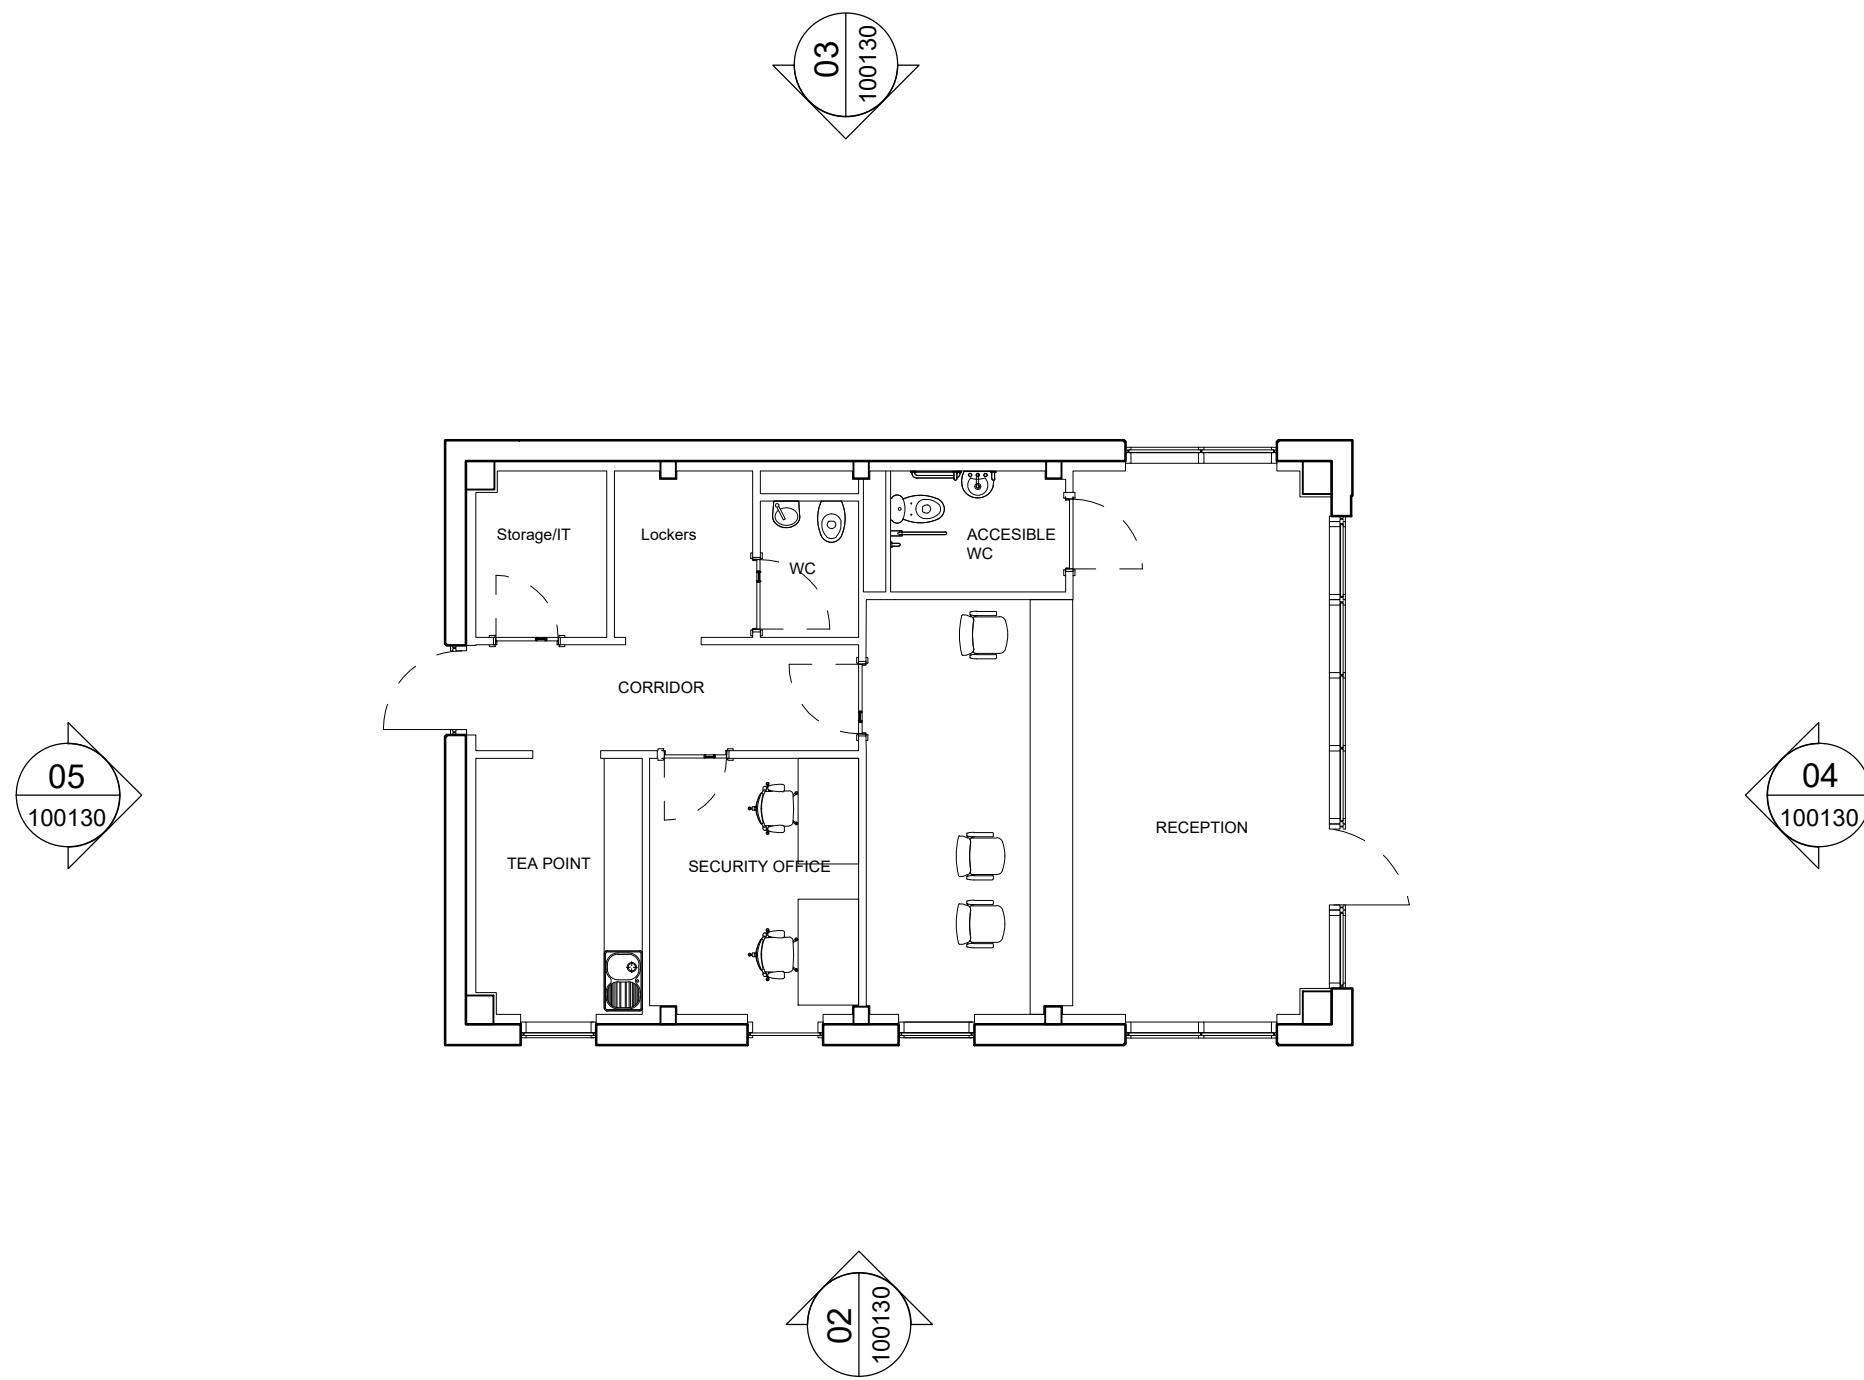


01 Ground Floor - GA Plan  
1:100@A1

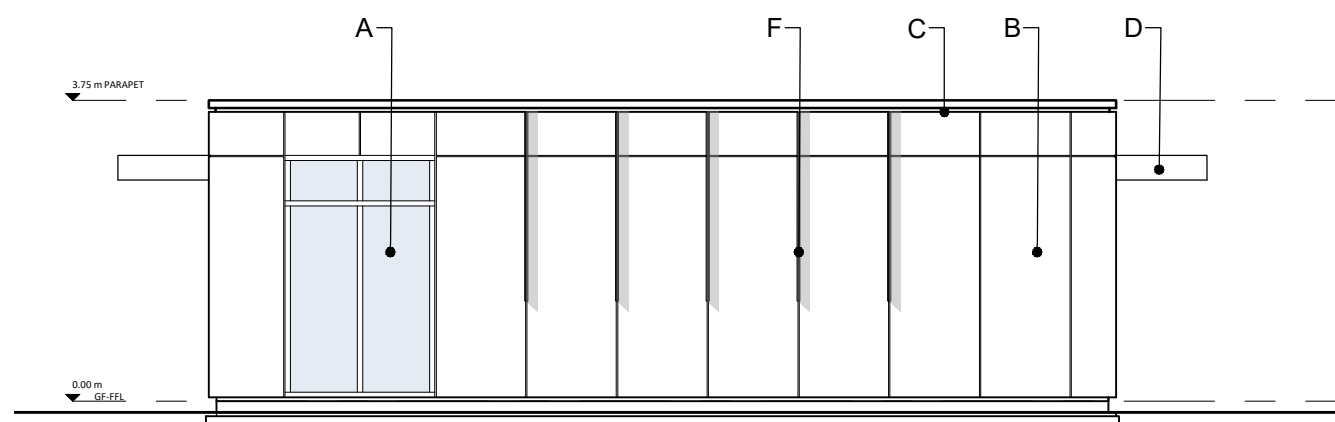


02 VRC - North Elevation  
1:100@A1

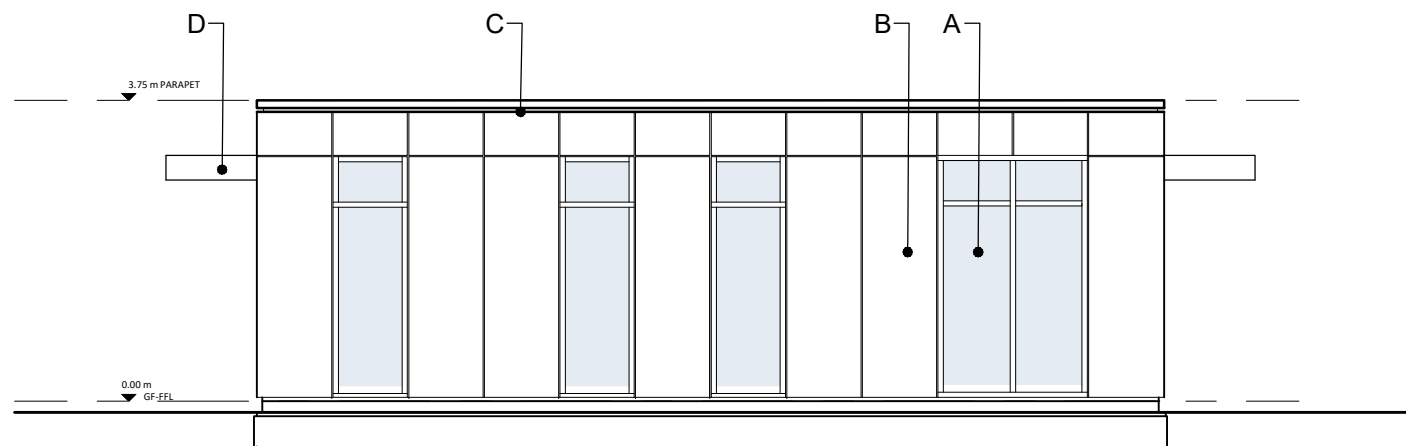

03 VRC - South Elevation  
1:100@A1

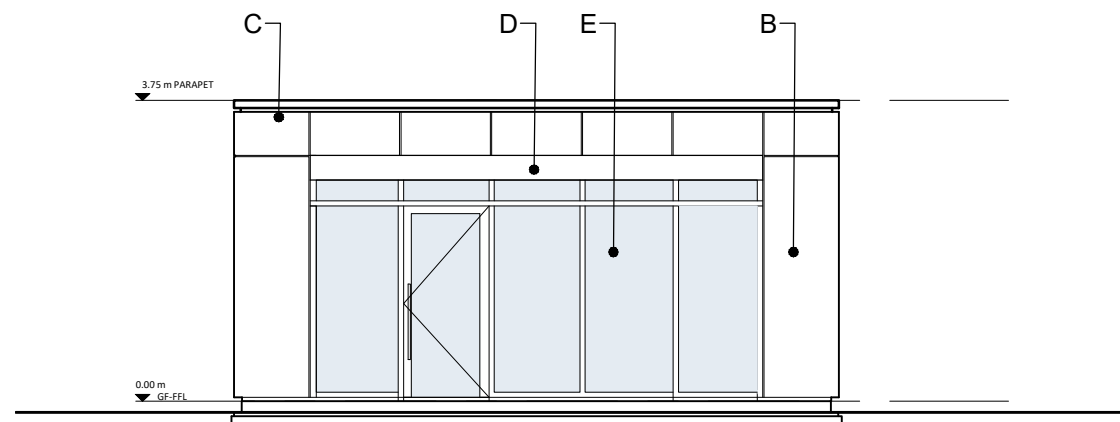

04 VRC - East Elevation  
1:100@A1

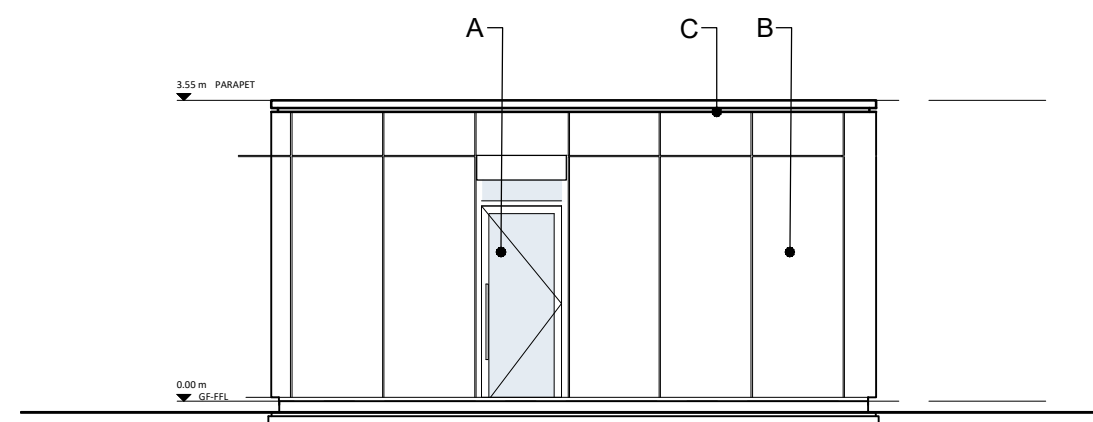

05 VRC - West Elevation  
1:100@A1

Disclaimer:  
Subject to survey.

Notes:

0m 2 4 6 8m  
1:100 @ A1

Rev: Notes: Date: Dwn: Iss:  
P1 Planning Issue 07/05/2024 RS HA

VRC MATERIALS KEY:

- |   |                                                                                |   |                                             |
|---|--------------------------------------------------------------------------------|---|---------------------------------------------|
| A | PPC METAL DOOR SYSTEM WITH GLAZED PANEL<br>FRAME COLOUR: DARK GREY (ZEUS)      | F | METAL FIN LAID VERTICALLY<br>COLOUR: BRONZE |
| B | COMPOSITE METAL CLADDING<br>PANEL LAID VERTICALLY<br>COLOUR: SILVER - RAL 9006 |   |                                             |
| C | FLASHING/ DRIPS/ TRIMS<br>COLOUR: DARK GREY (ZEUS)                             |   |                                             |
| D | METAL CLAD CANTILEVERED CANOPY<br>COLOUR: SILVER - RAL 9006                    |   |                                             |
| E | GLAZED CURTAIN WALL SYSTEM.<br>FRAME COLOUR: DARK GREY (ZEUS)                  |   |                                             |

hale  
ARCHITECTURE

22c Leathermarket Street, London, SE1 3HP

Client:



Issue Purpose:

PLANNING

Project:

Land South of Westwells Road,  
Spring Park, Corsham

Drawing Title:

Proposed VRC Ground Floor  
& Elevations

Project No:  
22077

Scale @A1:  
1:100

Revision:  
P1

Drawing No:

HAL-SPP6-VRC-XX-DR-A-100130