



01 South Elevation

1:100@A1

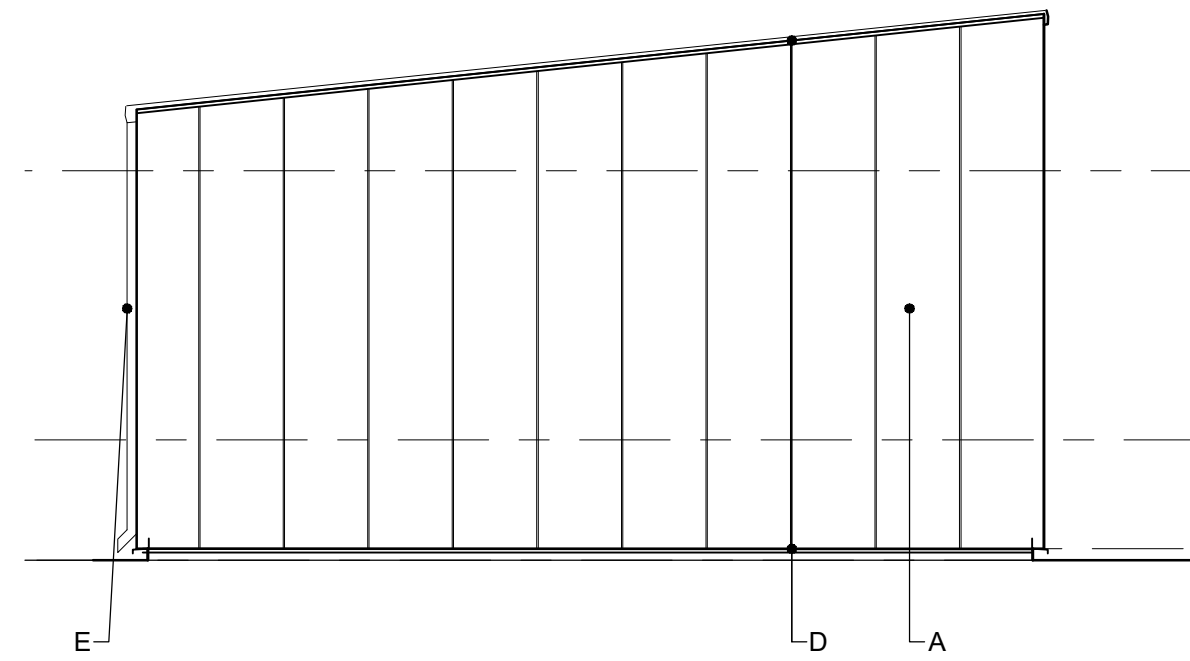


02 West Elevation

1:100@A1

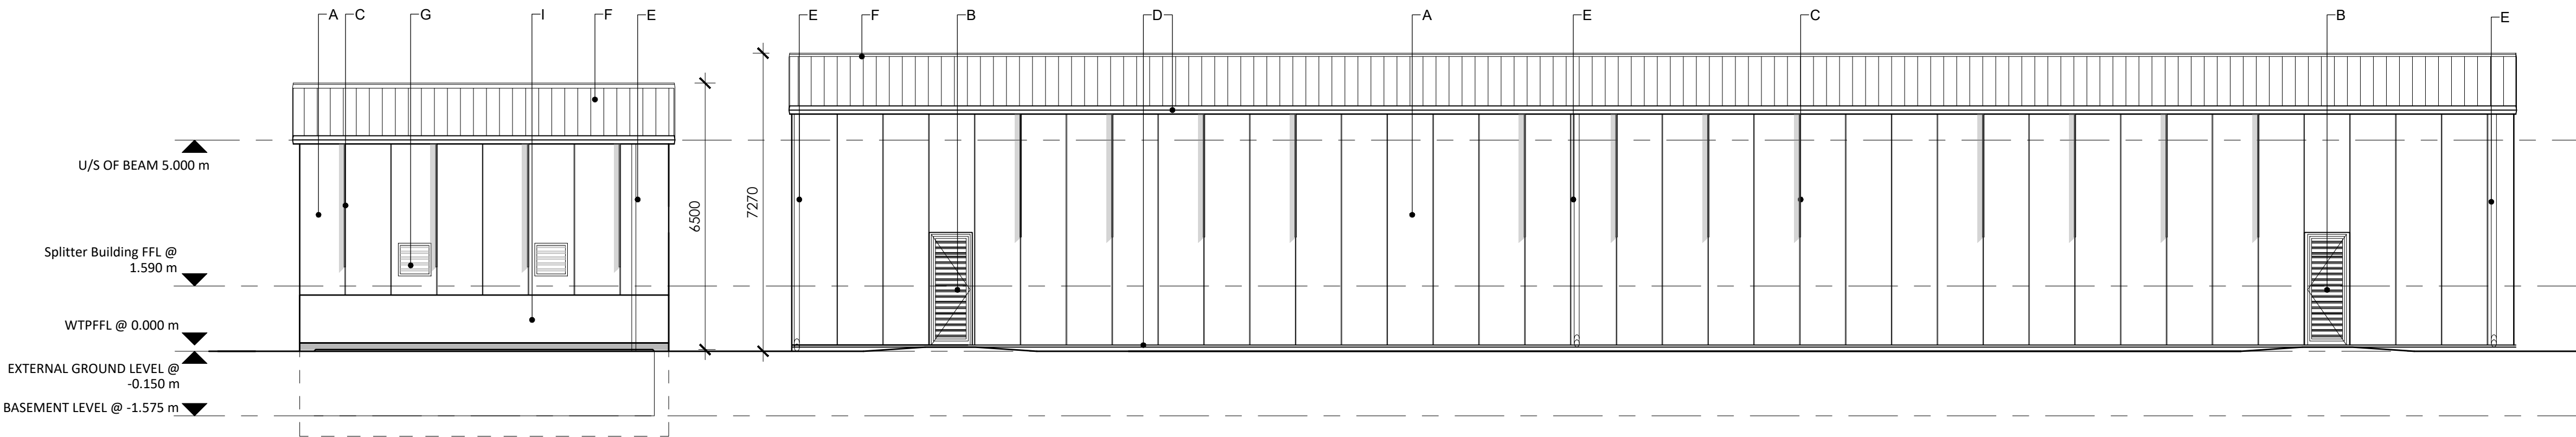

03 North Elevation

1:100@A1

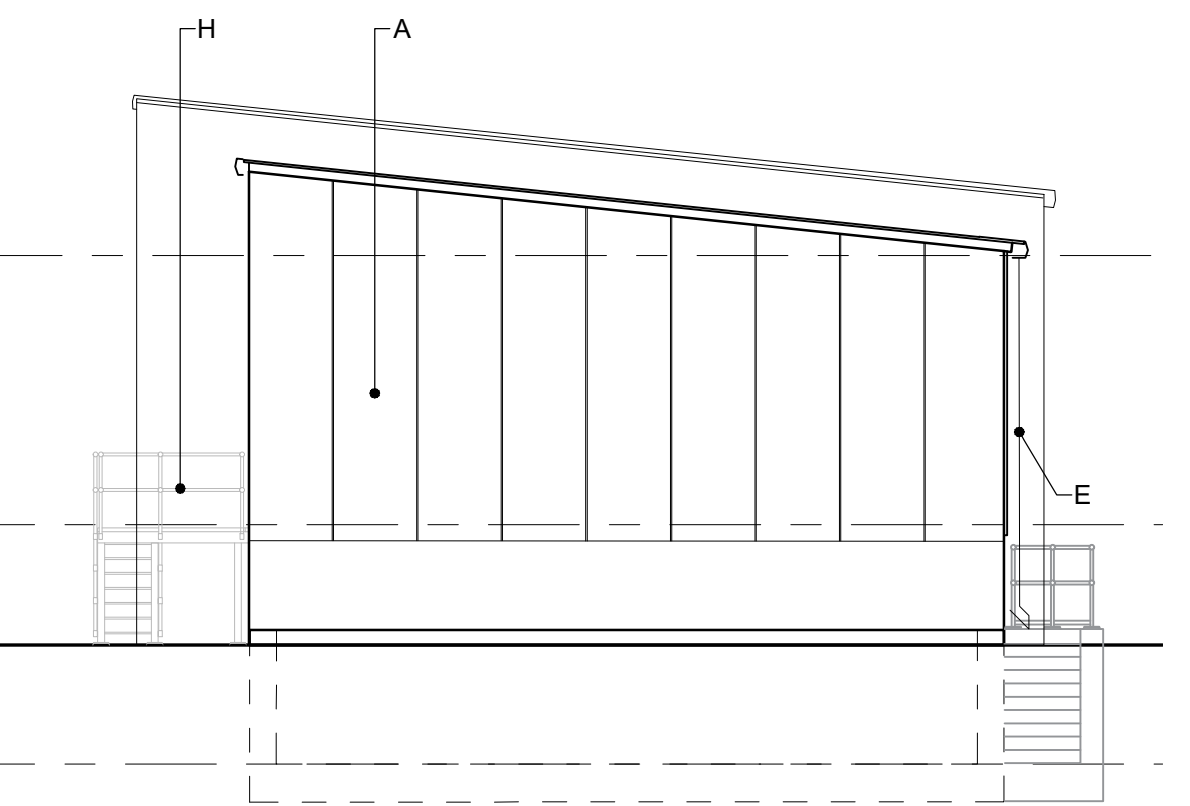

04 East Elevation

1:100@A1

Disclaimer:
Subject to survey.

Notes:

0m 2 4 6 8m
1:100 @ A1

Rev: Notes: Date: Dwn: Iss:
P1 Planning Issue 05/07/2024 RS HA

**WATER TREATMENT PLANT &
SPLITTER BUILDING MATERIALS KEY:**

- | | | | | | |
|---|--|---|---|---|--|
| A | COMPOSITE METAL CLADDING
PANEL LAID VERTICALLY
COLOUR: SILVER - RAL 9006 | E | GUTTER & RWPs
COLOUR: DARK GREY (ZEUS) | H | GALVANISED STEEL FABRICATED
EXTERNAL STAIRS WITH
DEMOUNTABLE PROPRIETARY
HANDRAIL 'KEE KLAMP' SYSTEM. |
| B | PPC METAL DOOR SYSTEM
COLOUR: DARK GREY (ZEUS) | F | ROOF
COLOUR: GOOSEWING GREY | I | STEEL DEMOUNTABLE
PROPRIETARY HANDRAIL
'KEE KLAMP' SYSTEM. |
| C | METAL FIN LAID VERTICALLY
COLOUR: BRONZE | G | PROPRIETARY STEEL LOUVRES
UNITS TO SUIT OPENING & MATCH
EXTERNAL WALLS. COLOUR WITH
INSECT / BIRD MESH.
DIMENSIONS AND POSITIONS TBC. | | |
| D | FLASHING/ DRIPS/ TRIMS
COLOUR: DARK GREY (ZEUS) | | | | |

hale
ARCHITECTURE

22c Leathermarket Street, London, SE1 3HP

Client:



Issue Purpose:
PLANNING

Project:
Land South of Westwells Road,
Spring Park, Corsham

Drawing Title:
Proposed Water Treatment Plant &
Splitter building Elevations

Project No: 22077 Scale @ A1: 1:100 Revision: P1

Drawing No:
HAL-SPP6-WTP-ZZ-DR-A-100260