



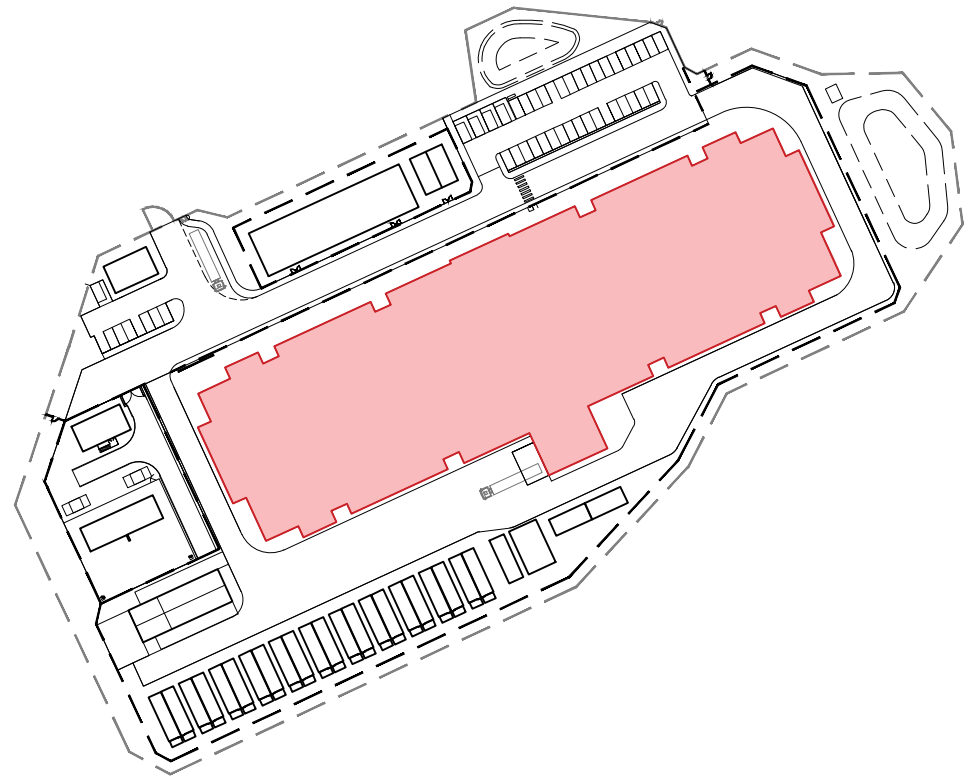

Reference Plan
NTS

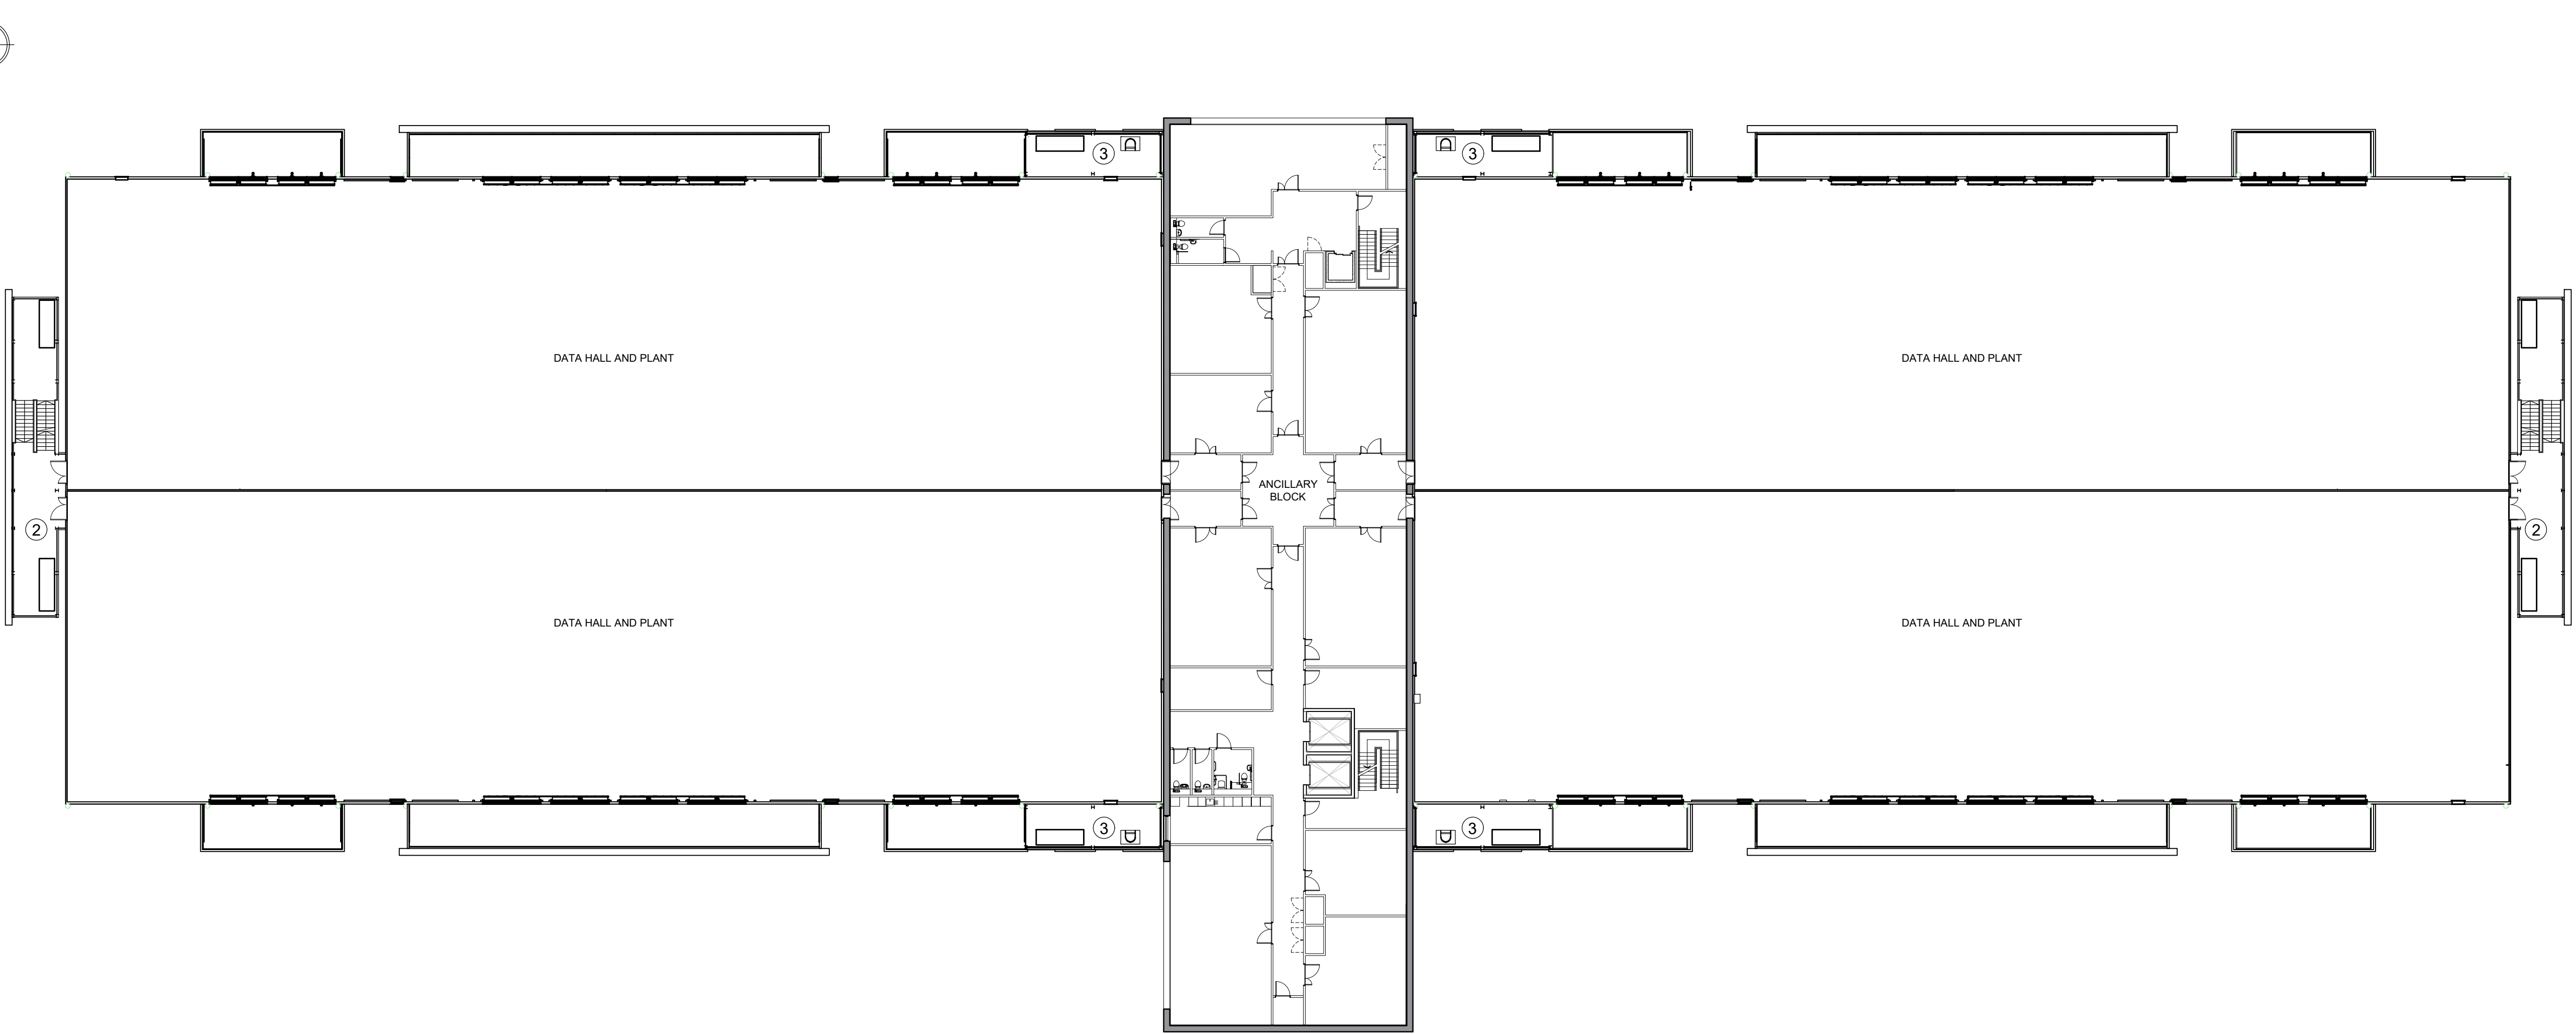

Disclaimer:
Subject to survey.

Notes:



Rev: Notes: Date: Dwn: Iss:

P1 Planning Issue 07/05/2024 RS HA

KEY

- ② External Screened Fire Escape Stairs and Plant Gantry
- ③ External Screened Plant Gantry

hale

ARCHITECTURE

22c Leathermarket Street, London, SE1 3HP

Client:



Issue Purpose:
PLANNING

Project: Land South of Westwells Road, Spring Park, Corsham		
Drawing Title: Proposed Data Centre Second Floor Plan		
Project No: 22077	Scale @ A1: 1:250	Revision: P1
Drawing No: HAL-SPP6-ZZ-02-DR-A-100020		