

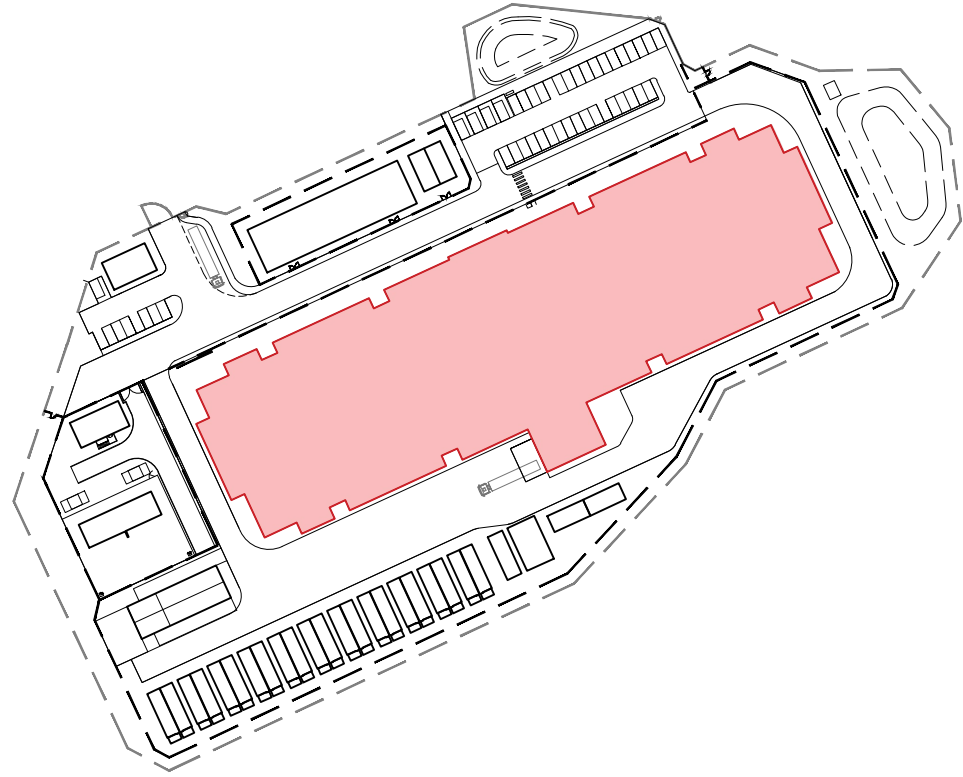


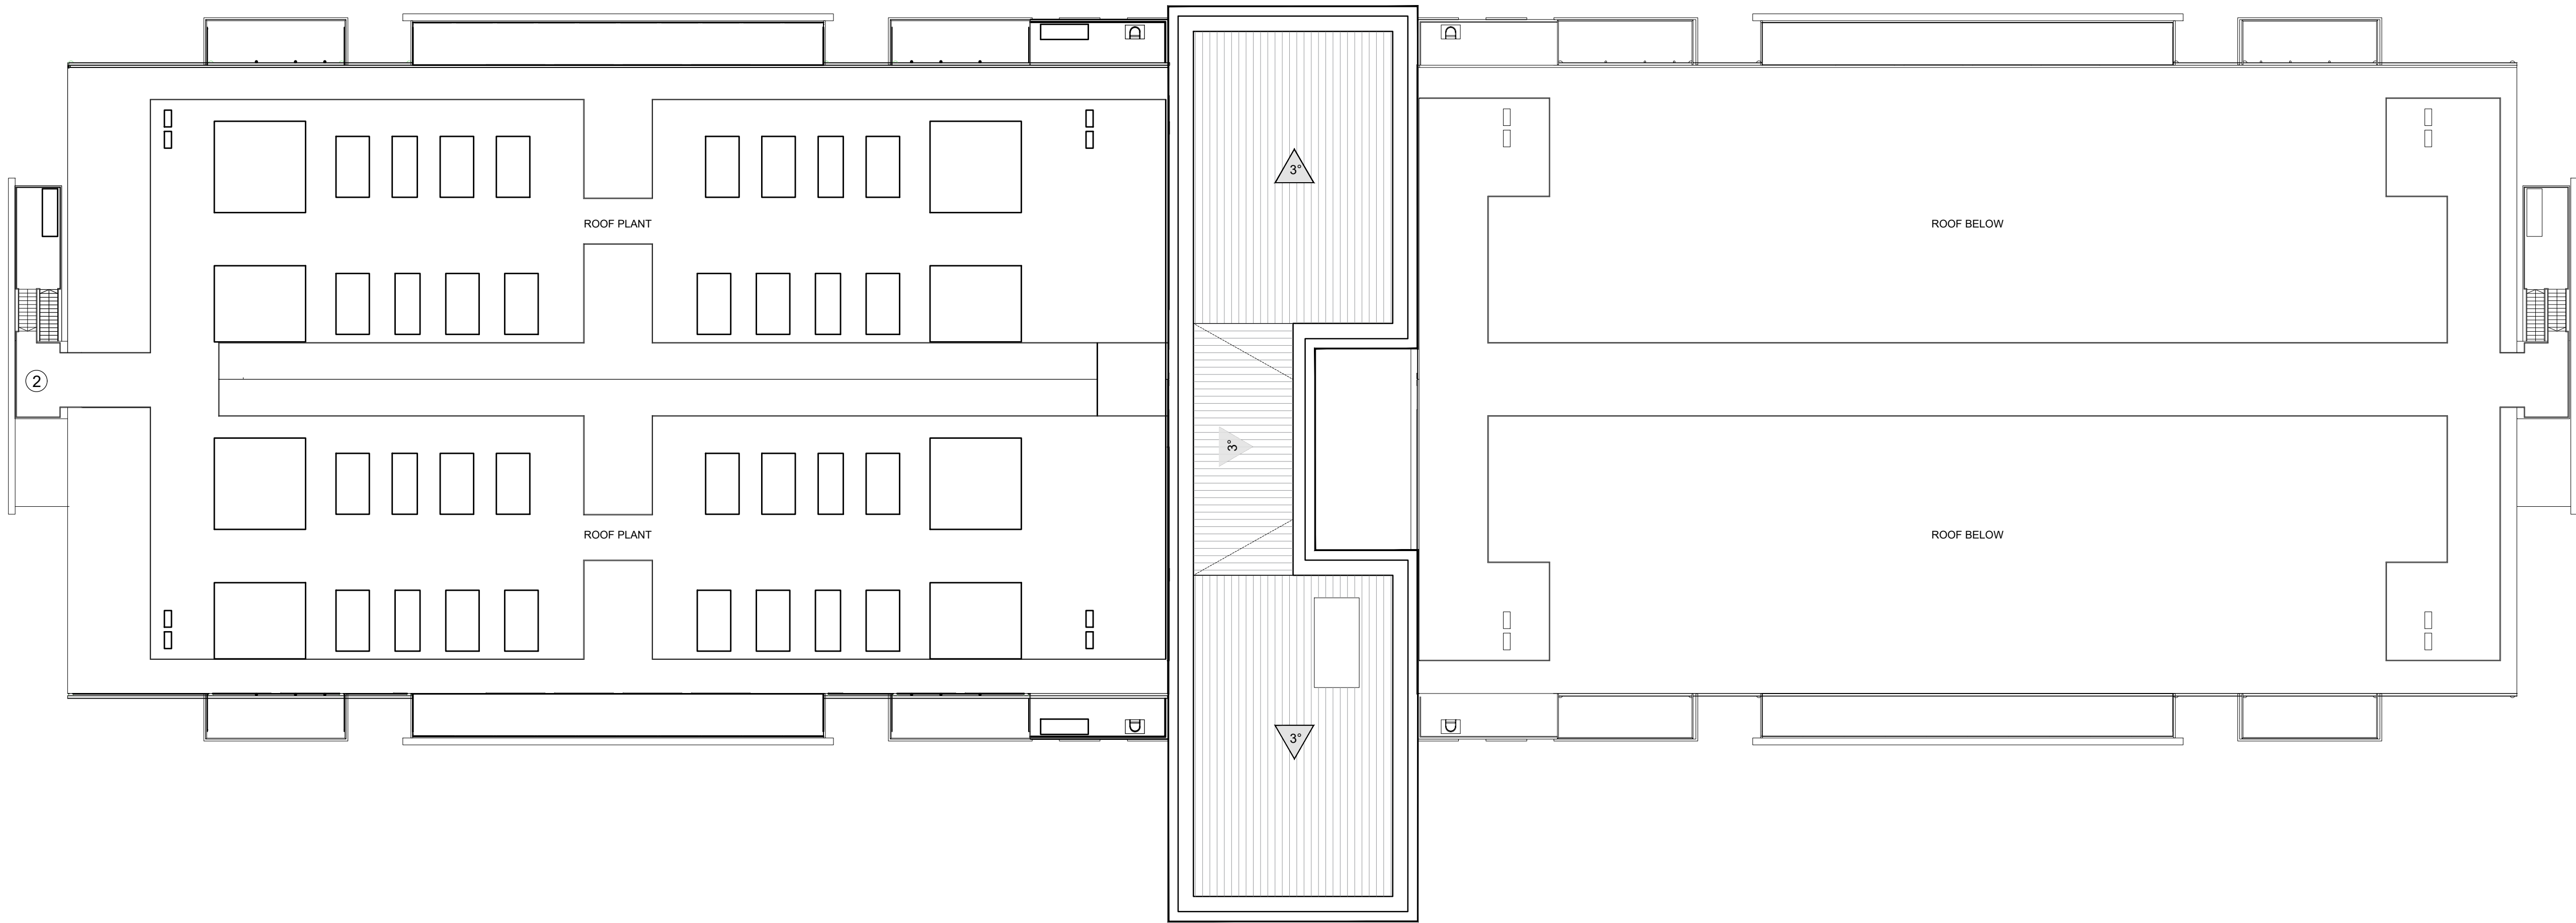


Reference Plan
NTS

 

Disclaimer:
Subject to survey.

Notes:

 

0m 5 10 15 20m
1:250 @ A1

Rev: Notes: Date: Dwn: Iss:

P1 Planning Issue 07/05/2024 RS HA

KEY

② External Screened Fire
Escape Stairs and Plant Gantry

hale

ARCHITECTURE

22c Leathermarket Street, London, SE1 3HP

Client:



Issue Purpose:

PLANNING

Project:

Land South of Westwells Road,
Spring Park, Corsham

Drawing Title:

Proposed Data Centre
Roof Plan

Project No:

22077

Scale @ A1:

1:250

Revision:

P1

Drawing No:

HAL-SPP6-ZZ-04-DR-A-100040