



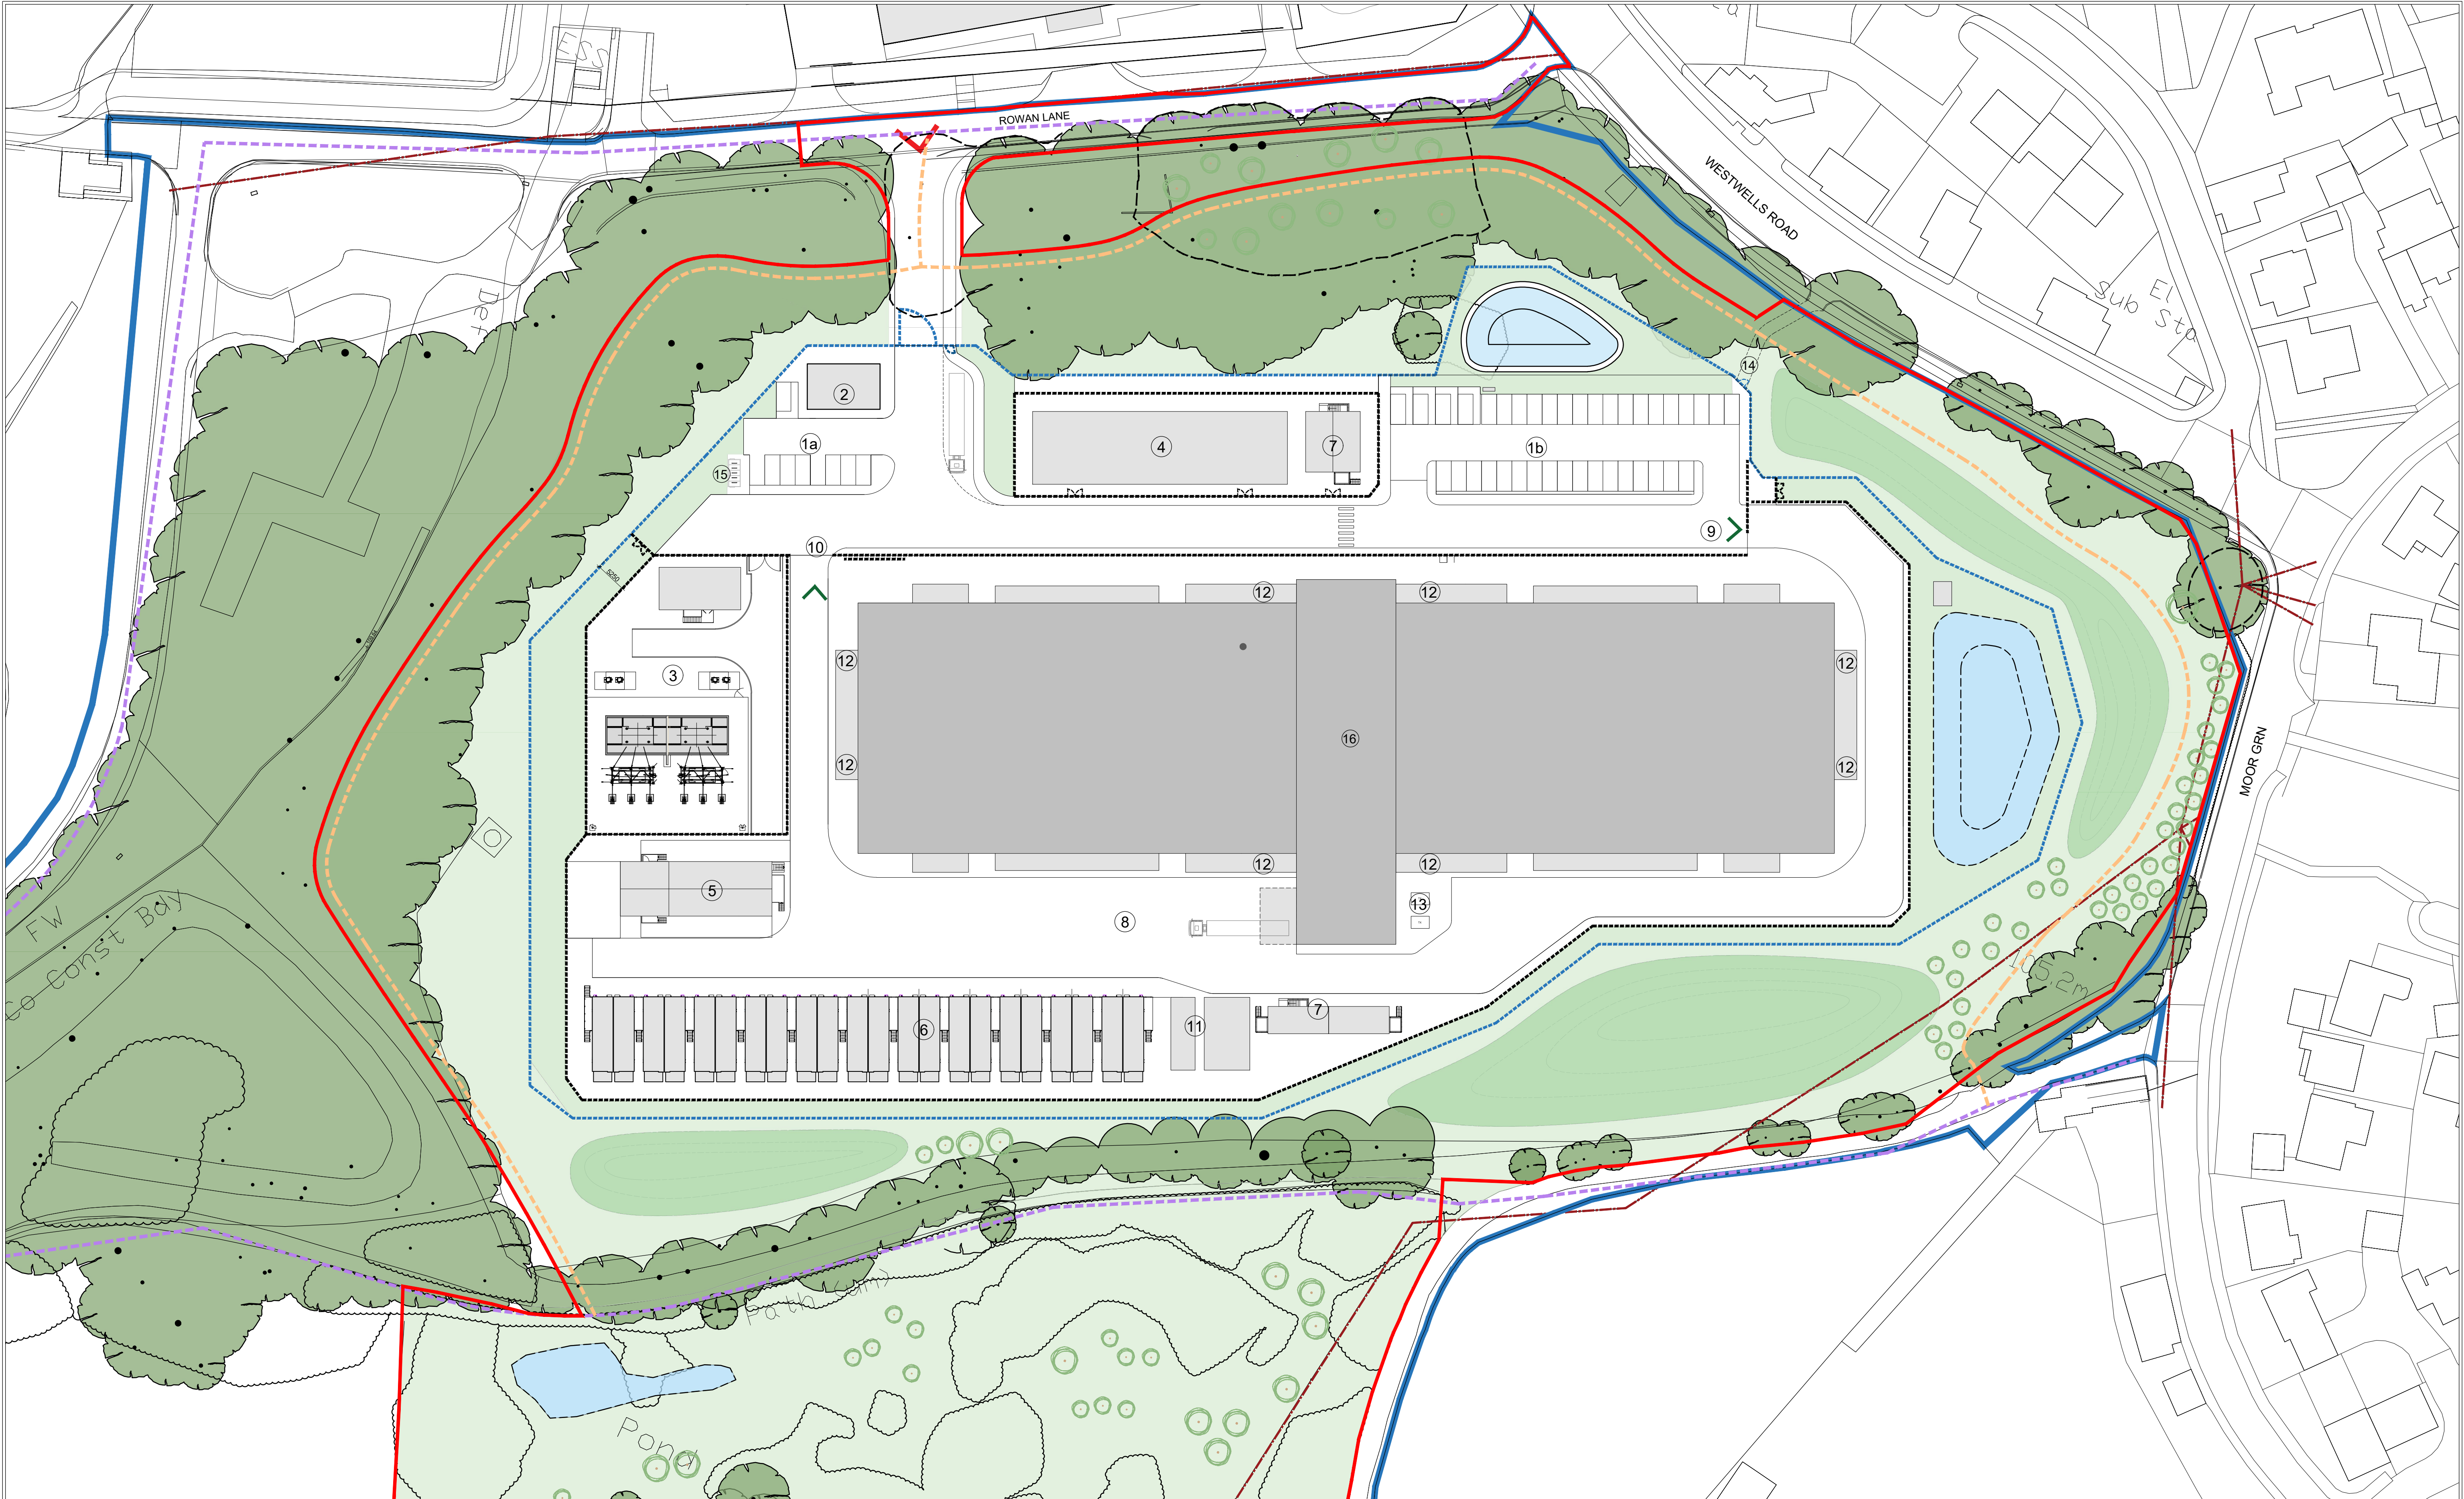

Disclaimer:
Subject to survey.

Notes:

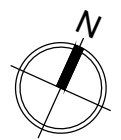

0m 10 20 30 40m
1:500 @ A1

Rev: Notes: Date: Dwn: Iss:

P1 Planning Issue 07/05/2024 RS HA

KEY

- Applicant Ownership Boundary
- Planning Application Boundary 7.37 hectares (to be verified)
- Campus Entrance
- Overhead Line
- Inner security fenceline
- Outer Campus fenceline
- Diverted PROWs
- Existing PROWs
- Retaining Structure

- 1a - Visitors car parking (8 spaces)
- 2 - Visitor Reception Centre
- 3 - Substation compound
- 4 - Water treatment plant
- 5 - HV/LV Switchroom
- 6 - Generators
- 7 - Splitter buildings
- 8 - Service Yard
- 9 - Ingress gate
- 10 - Egress gate
- 11 - Fire Suppression Plant/Tank
- 12 - Energy Centre AHU
- 13 - LV Switchroom Transformers
- 14 - Emergency Pedestrian Access Gate
- 15 - Cycle Shelter (10 cycles)
- 16 - Data Centre
- Trees to be removed for Health & Safety reasons to be replaced with new trees

P6 - DC01	4 Floors (G, 1st, 2nd & 3rd)
Approx height	+18.3m to top of roof mounted plant +15.4m high to building parapet
4 x data halls / floor @ 0.75MW each - 3MW / floor	
IT Load	12MW
P6 - DC02	3 Floors (G, 1st & 2nd)
Approx height	+14.5m to top of roof mounted plant +11.6m high to building eaves
4 x data halls / floor @ 0.75MW each - 3MW / floor	
IT Load	9MW

hale

ARCHITECTURE

22c Leathermarket Street, London, SE1 3HP

Client:



Issue Purpose:

PLANNING

Project:

Land South of Westwells Road,
Spring Park, Corsham

Drawing Title:

Proposed Site Plan

Project No:

22077

Scale @ A1:

1:500

Revision:

P1

Drawing No:

HAL-SPP6-SW-XX-DR-A-000007