




1 | North Elevation
1 : 250

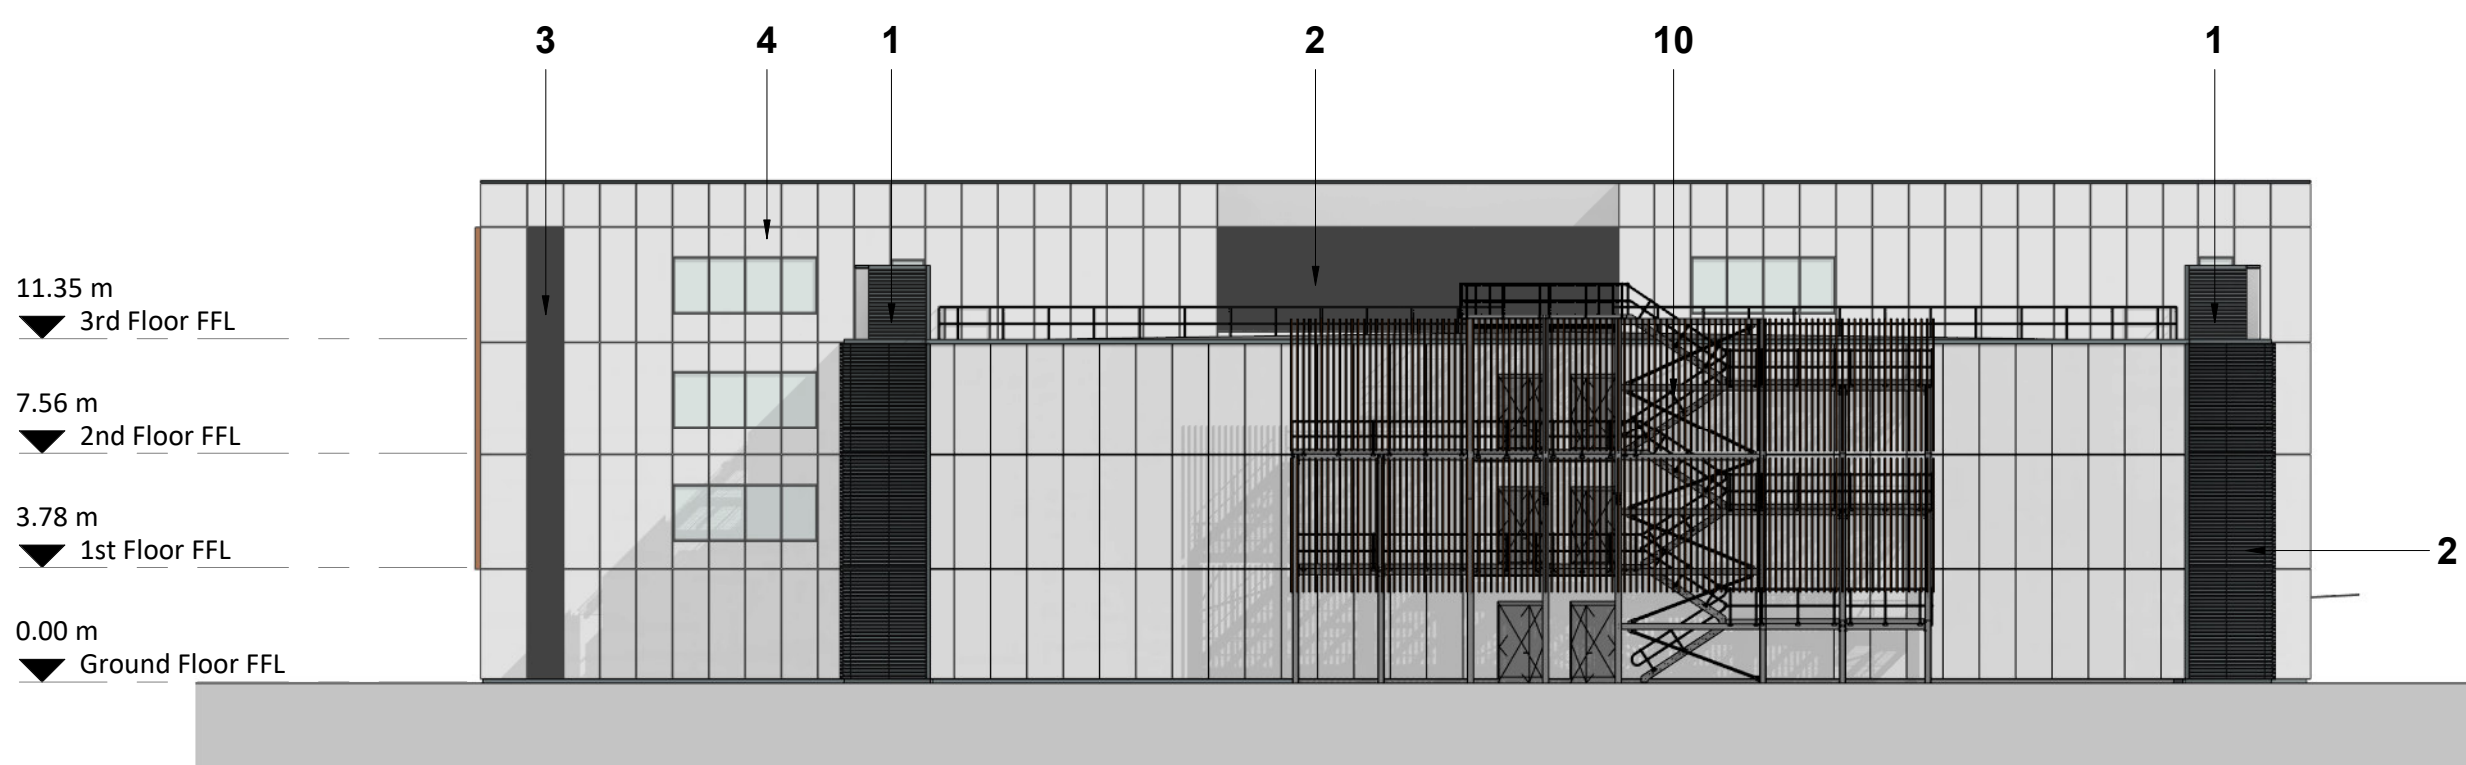

2 | East Elevation

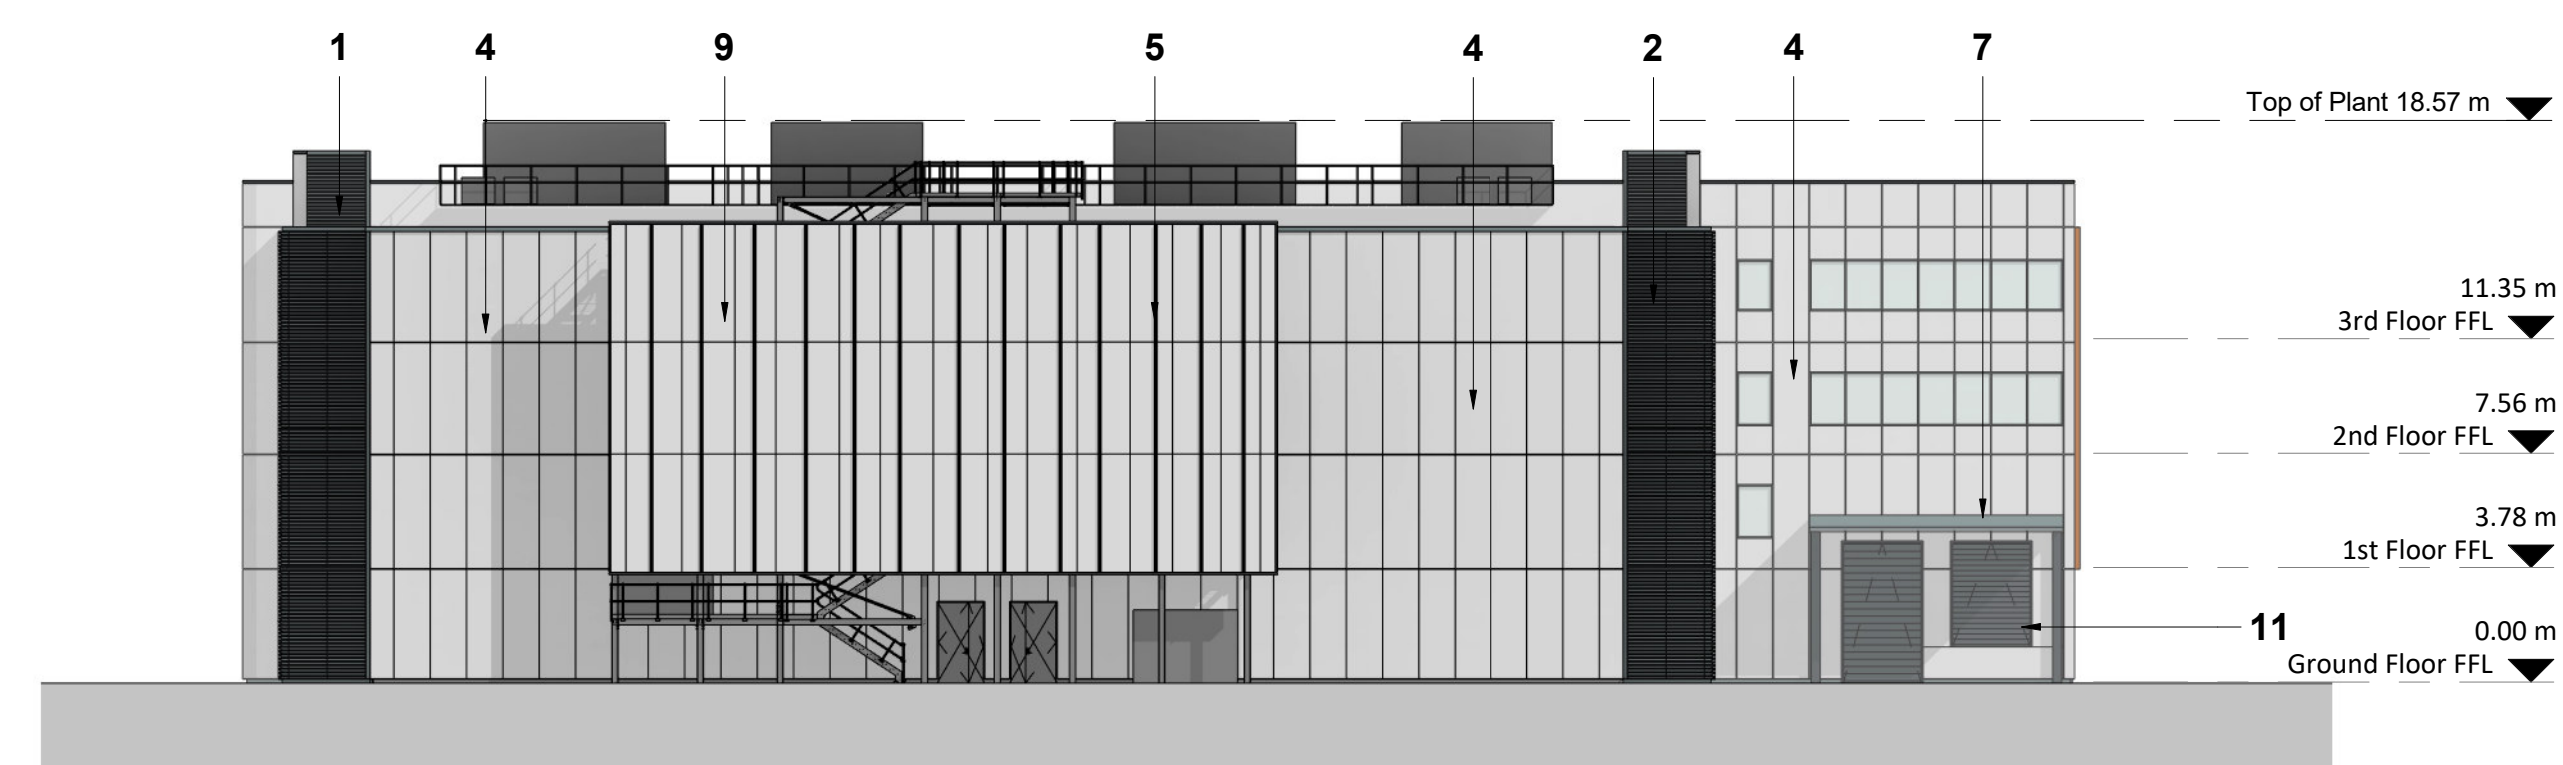

3 | West Elevation

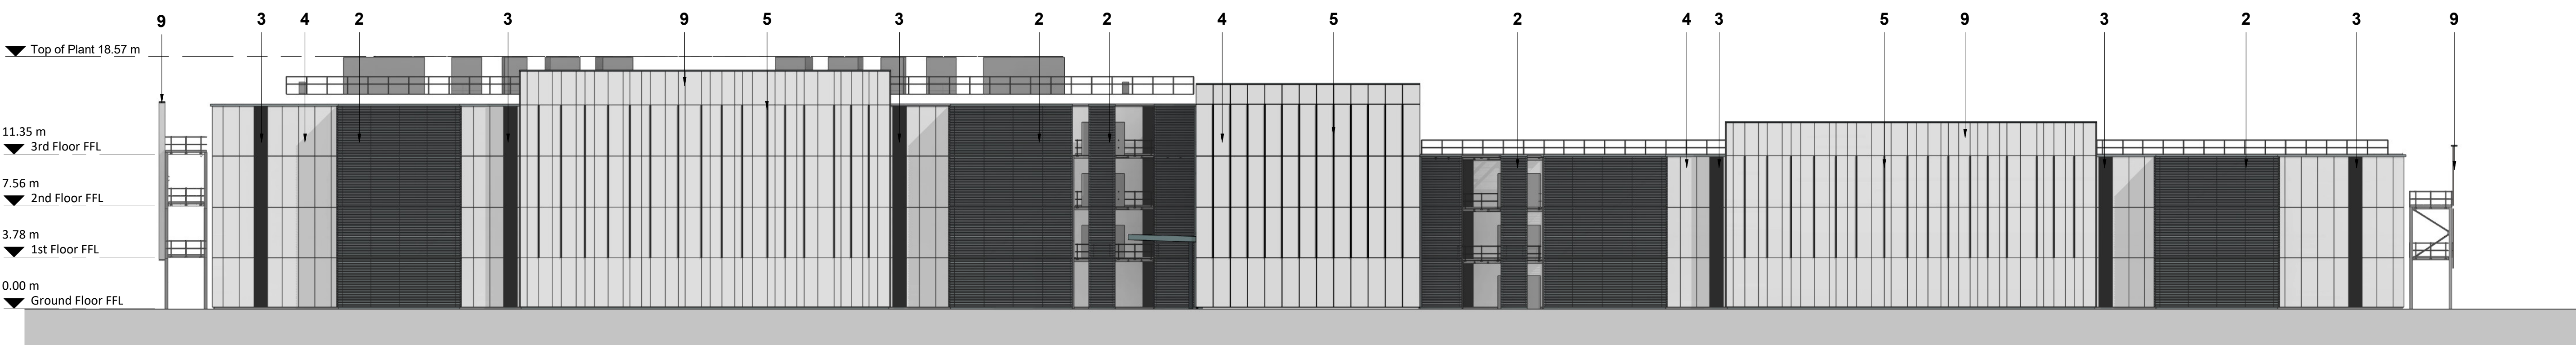

4 | South Elevation

[illegible]

12- PERFORATED CURTAIN WALL PANELS
COLOUR: BRONZE

Drawing No:
HAL-SPP6-ZZ-ZZ-DR-A-100050

