
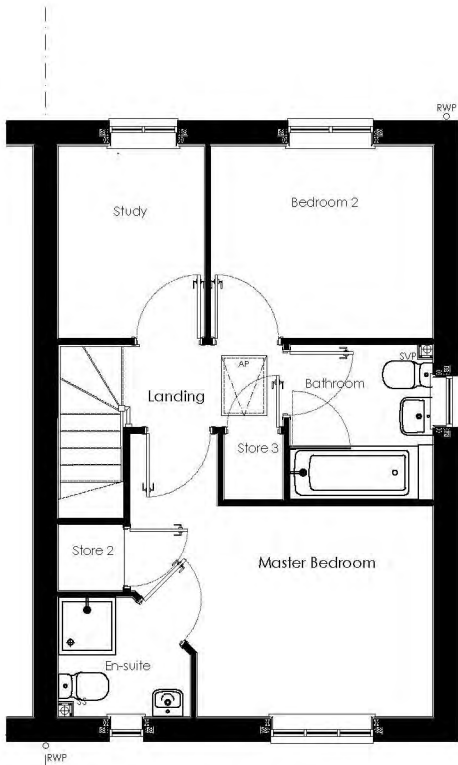
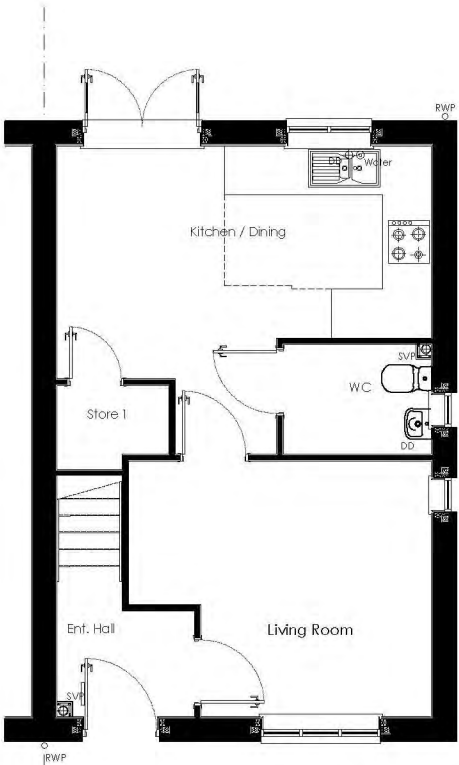



REVISIONS	DATE	BY
A Plot no.s updated in acc with planning layout Rev A	14.06.24	agg

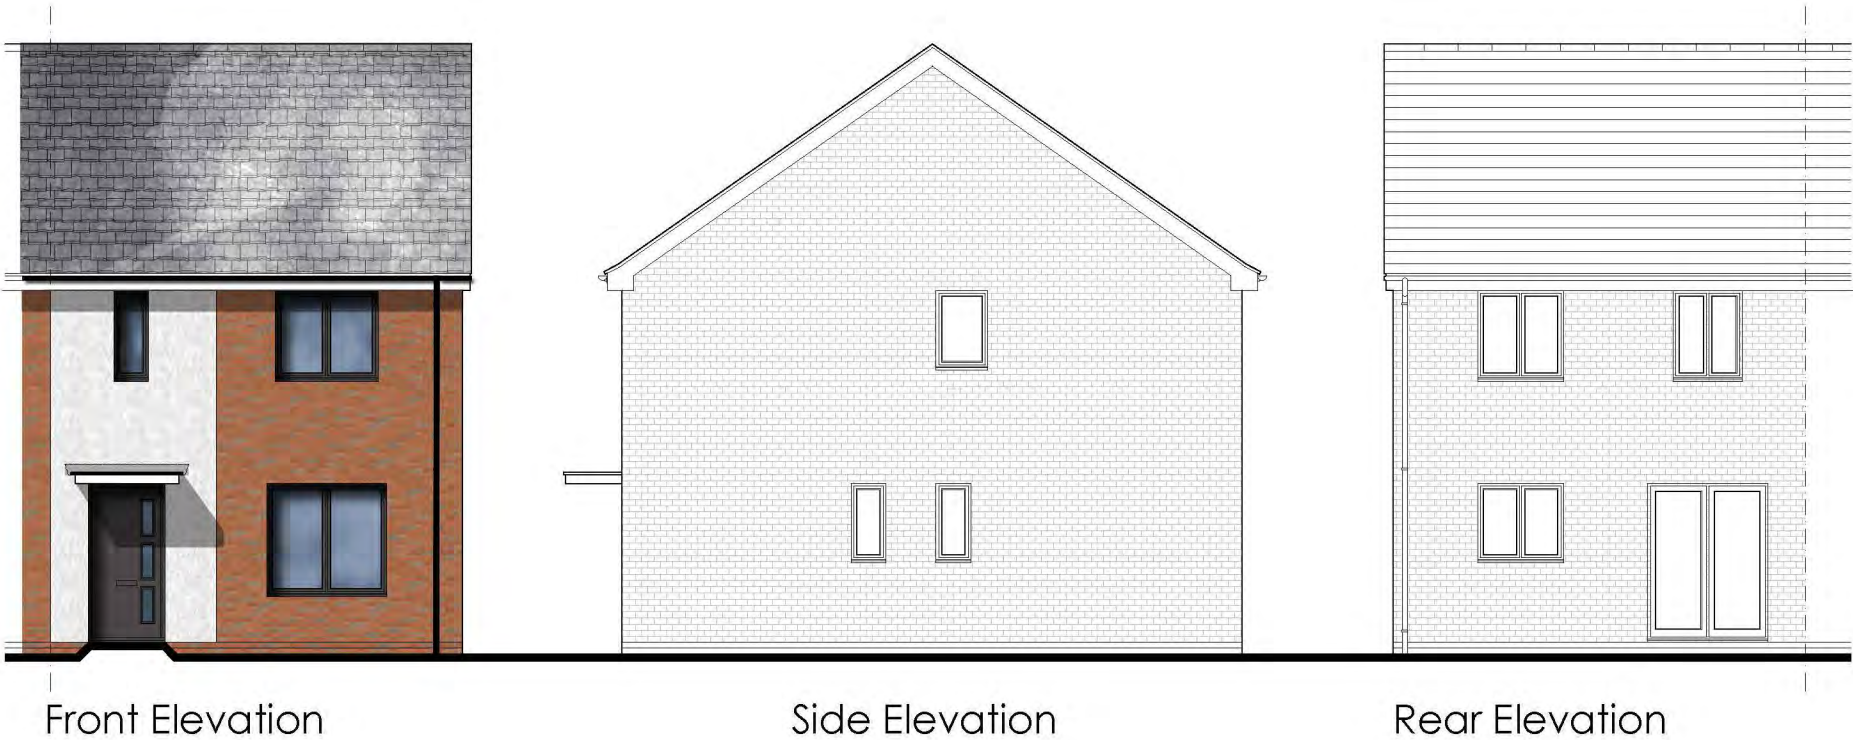

PLOTS AS: 23 & 25MT
PLOTS OPP: 16MT, 17 & 20

Ground Floor Plan

First Floor Plan

 

DRAWING TITLE		DWG NO.	REV.
HOUSE TYPE: DANBURY FLOOR PLANS & ELEVATIONS		162.126.1	A
CREATED	CHECKED	DATE	SCALE
KT	TE	MAR'24	1:100@A3L

THIS DRAWING IS THE COPYRIGHT OF PERSIMMON HOMES DEVELOPMENT LTD. AND IS FOR PLANNING PURPOSES ONLY. SUCH DRAWINGS CAN BE SCALED BUT ARE NOT BE USED FOR CONSTRUCTION OR SALES DOCUMENTS.