


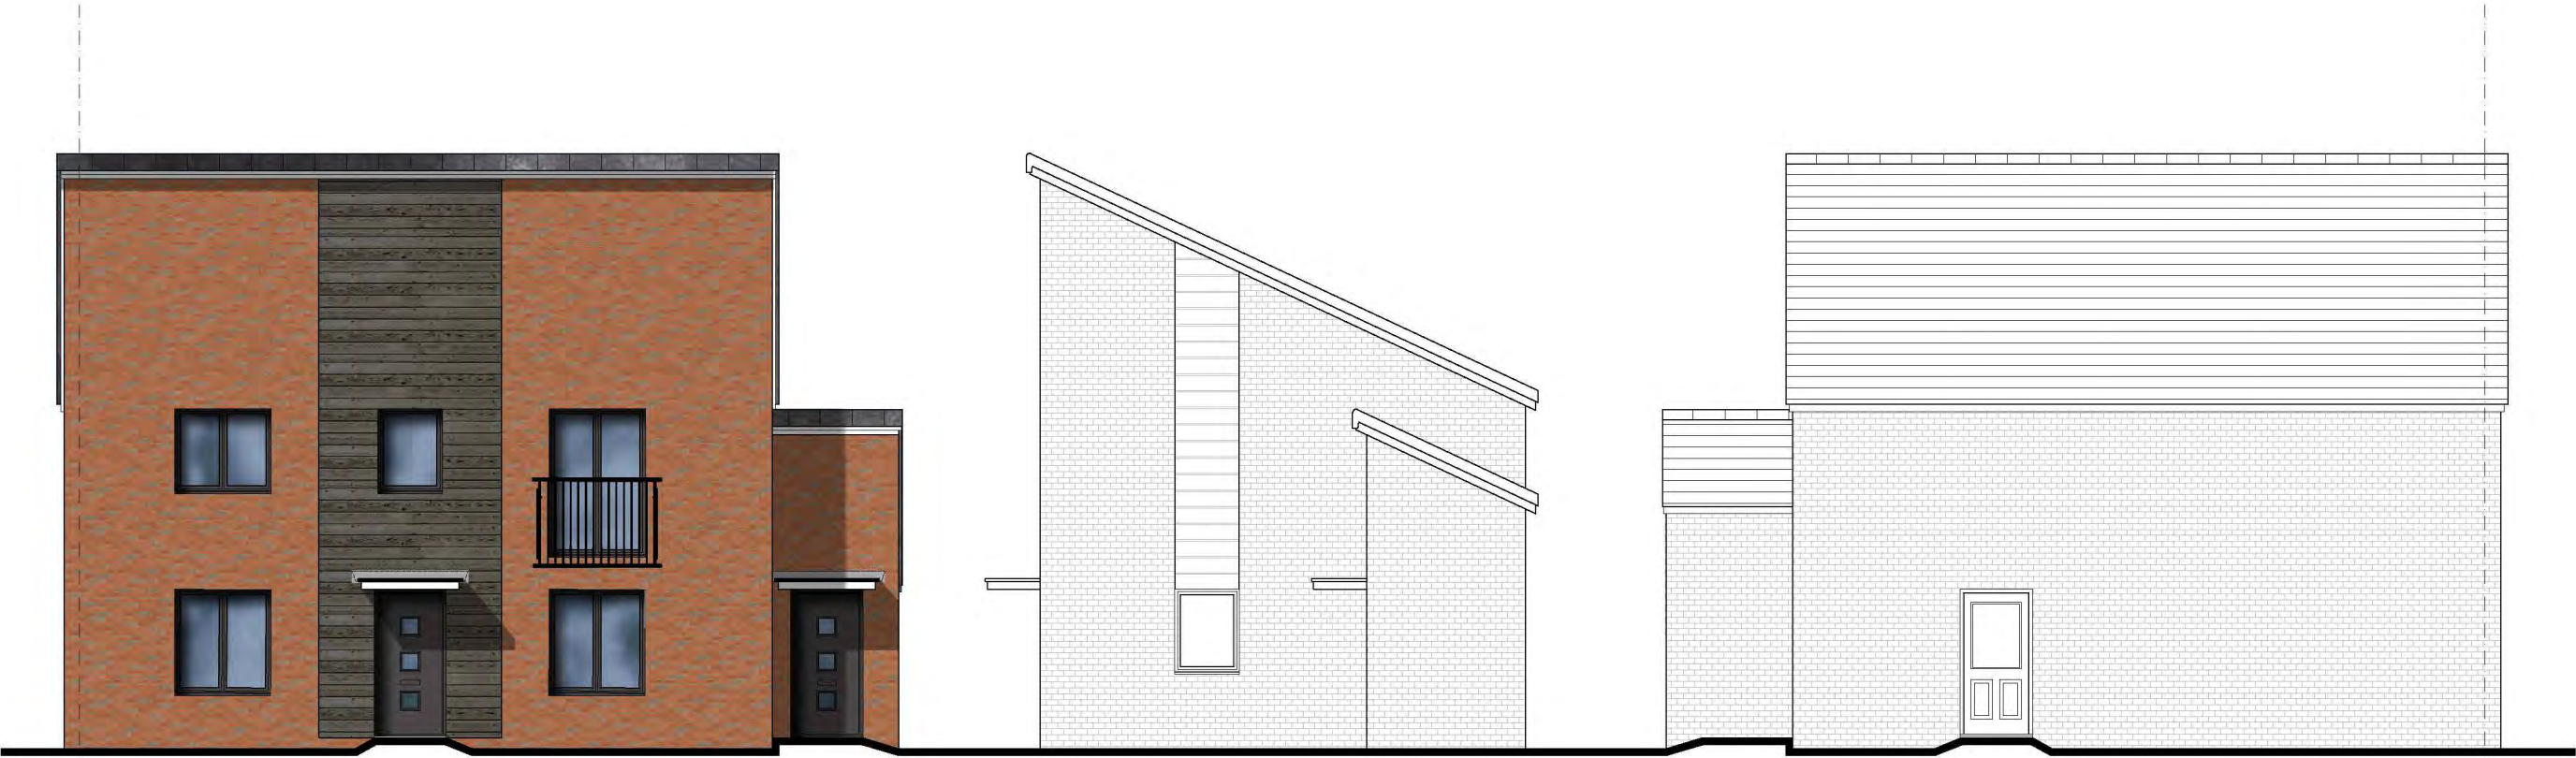


Front Elevation

Side Elevation

Rear Elevation




Ground Floor Plan

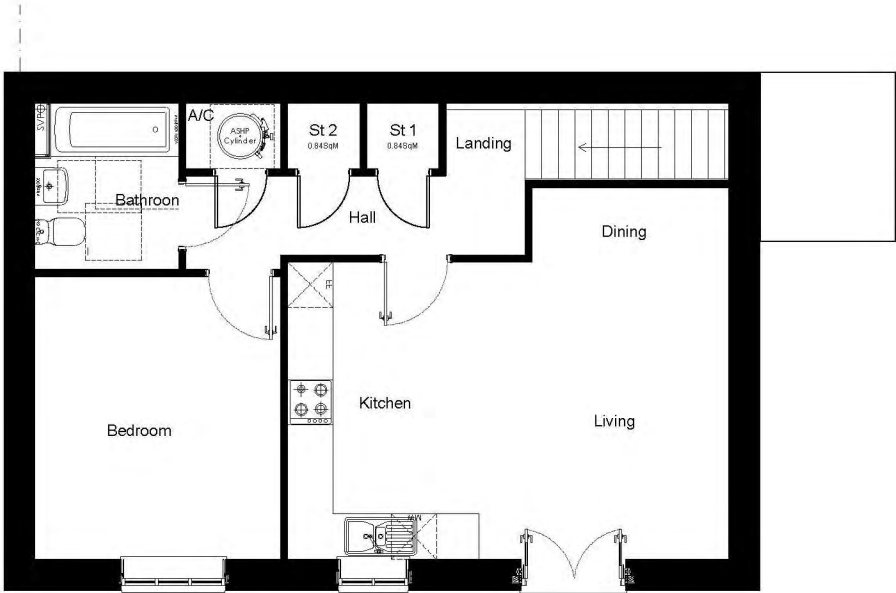

First Floor Plan

PLOTS AS: 9/10 & 27/28
PLOTS OPP: 13/14

 

REFER TO MATERIALS KEY PLAN FOR SPECIFIC PLOT FACADE FINISH
THIS DRAWING IS THE COPYRIGHT OF PERSIMMON HOMES DEVELOPMENT LTD. AND IS FOR PLANNING PURPOSES ONLY. SUCH DRAWINGS CAN BE SCALED BUT ARE NOT BE USED FOR CONSTRUCTION OR SALES DOCUMENTS.



DRAWING TITLE		DWG NO.	REV.
HOUSE TYPE : WU1BF		162.128.1	-
FLOOR PLANS & ELEVATIONS		CREATED	CHECKED
		AGTG	TE
		DATE	SCALE
		SEPT 2023	1:100@A3L