



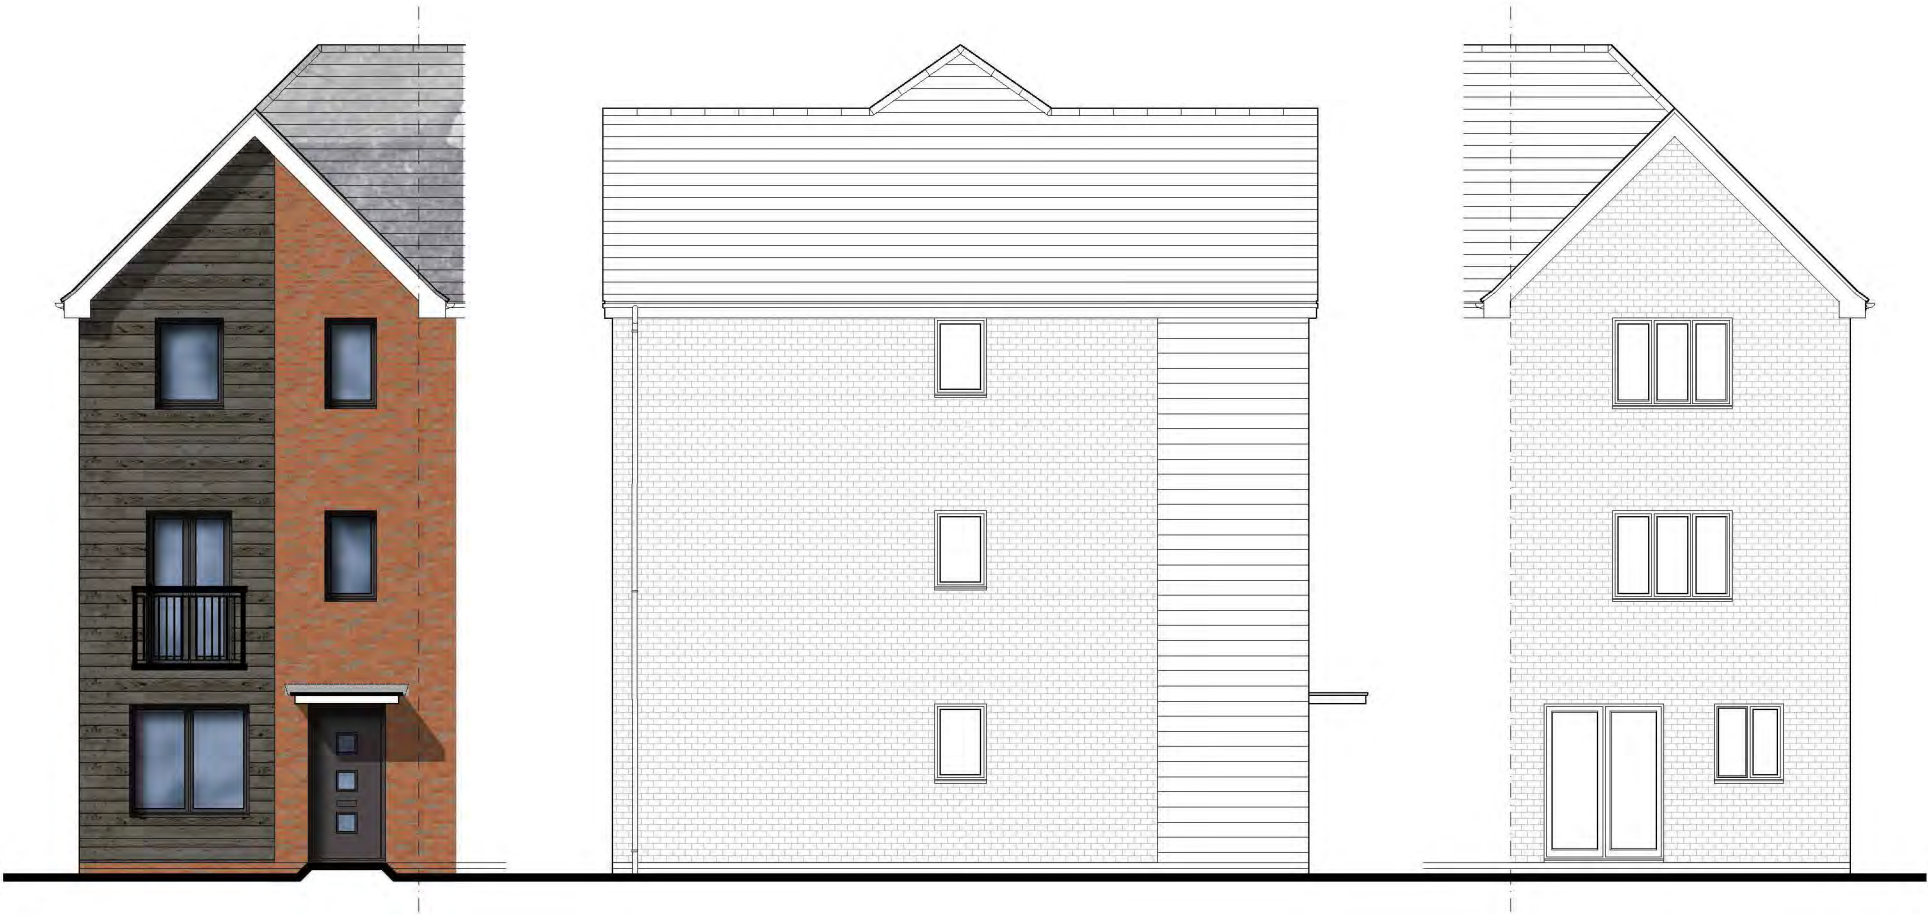


Front Elevation

Side Elevation


Rear Elevation

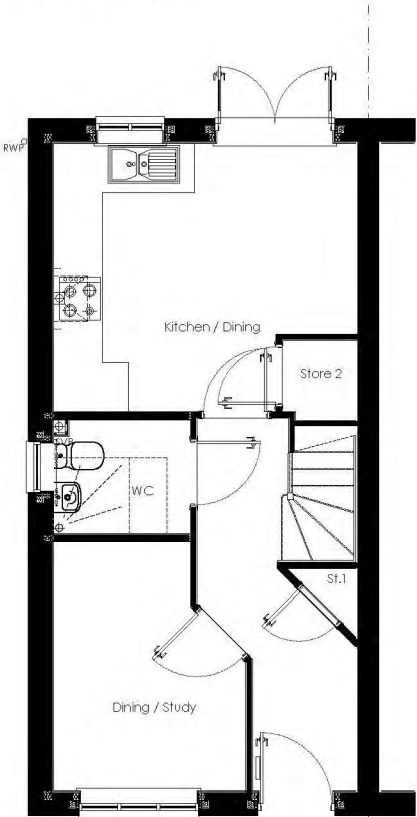

Ground Floor Plan

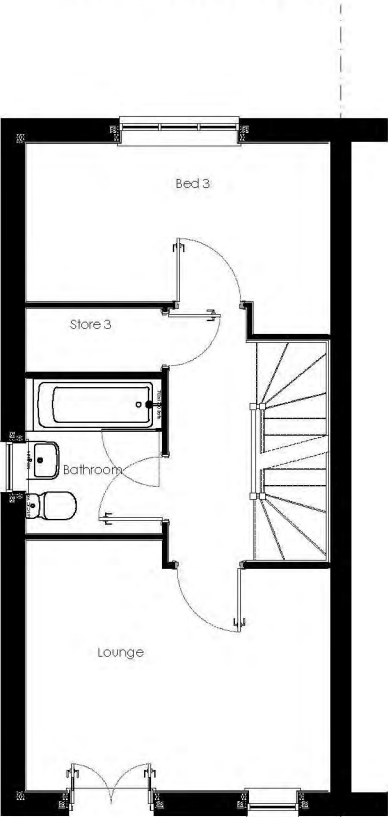


First Floor Plan

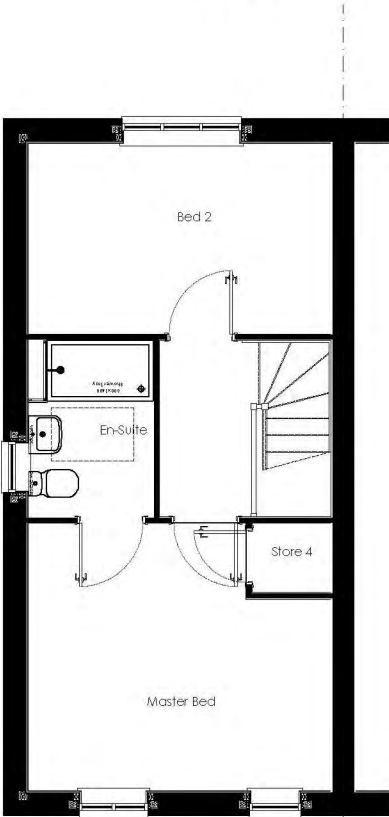

Second Floor Plan

PLOTS AS:
PLOTS OPP: 1

 

DRAWING TITLE			DWG NO.	REV.
HOUSE TYPE: ASHDOWN FG			162.123	-
CREATED	CHECKED	DATE	SCALE	
KT	TE	MAR '24	1:100@A3L	