


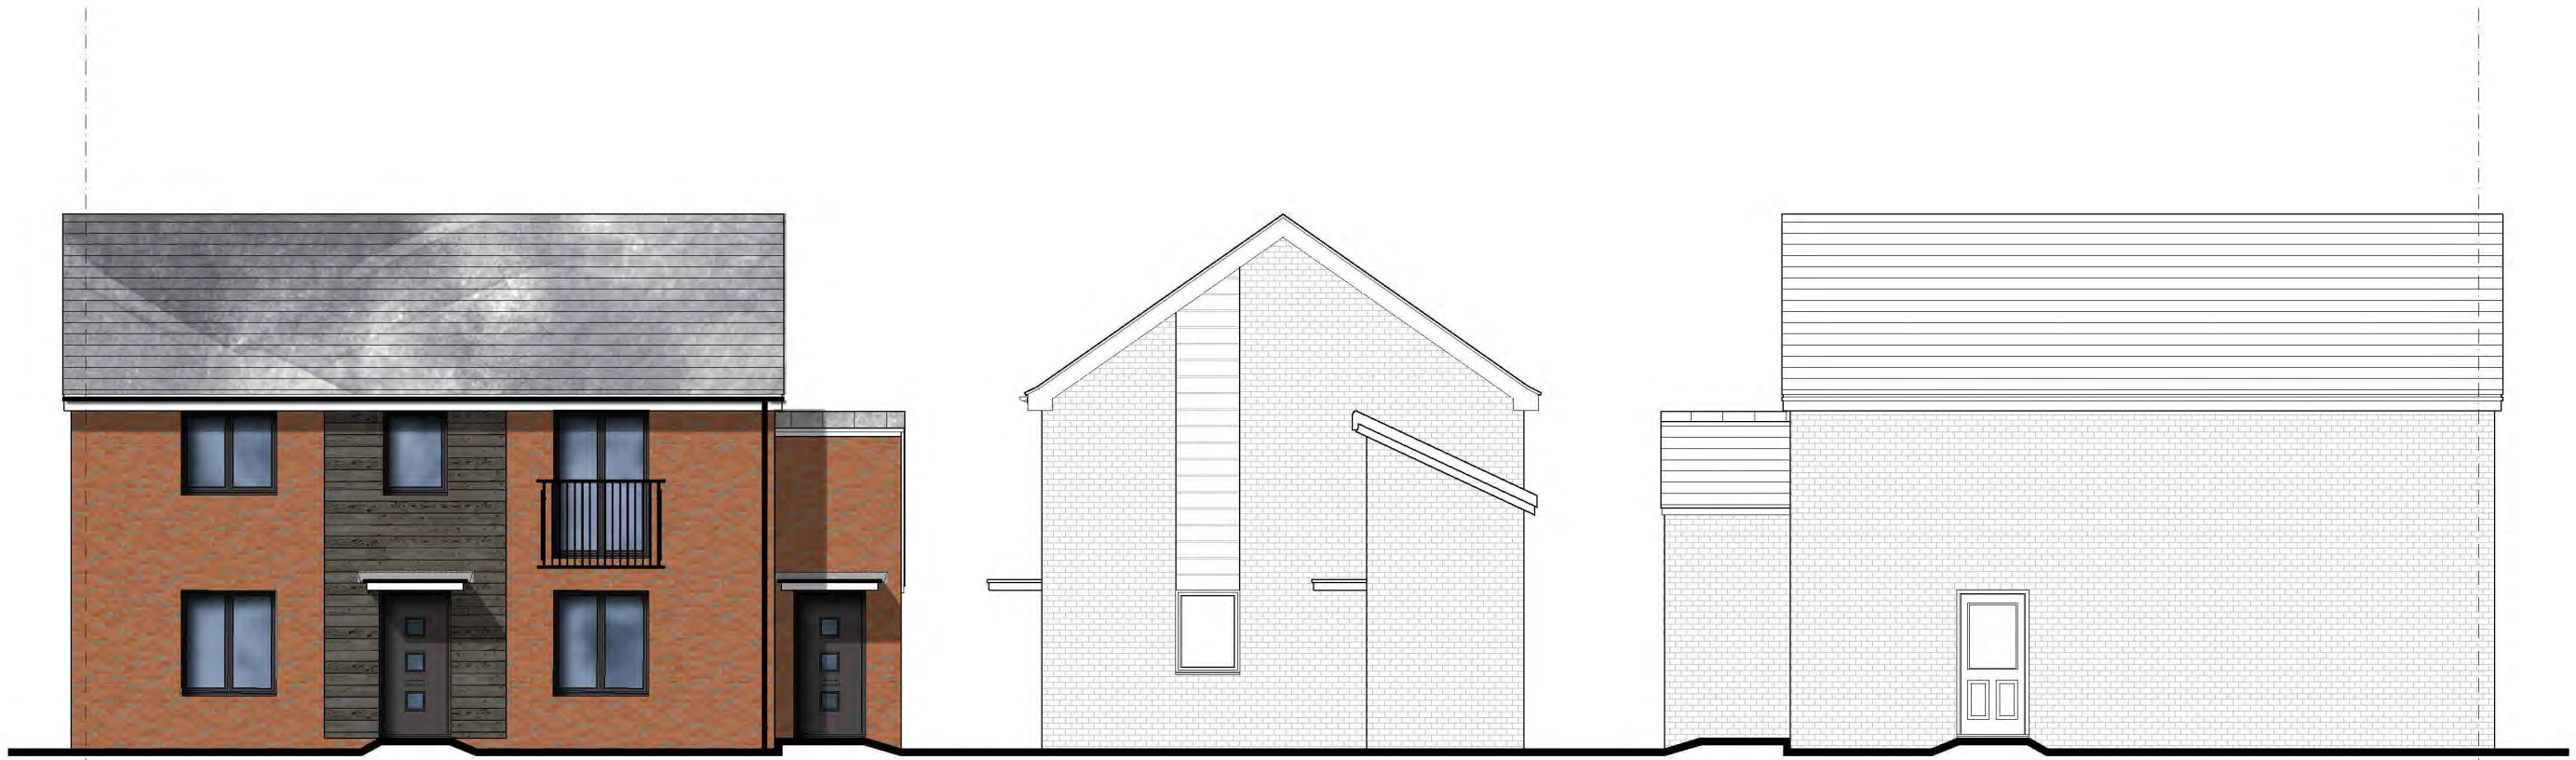

Front Elevation

Side Elevation

Rear Elevation




Ground Floor Plan



First Floor Plan

PLOTS AS: 29/30
PLOTS OPP:

 

DRAWING TITLE		DWG NO.		REV.	
HOUSE TYPE : WU1BF		162.128.2		-	
FLOOR PLANS & ELEVATIONS		CREATED	CHECKED	DATE	SCALE
		AGTG	TE	SEPT 2023	1:100@A3L

REFER TO MATERIALS KEY PLAN FOR SPECIFIC
PLOT FACADE FINISH

THIS DRAWING IS THE COPYRIGHT OF PERSIMMON HOMES DEVELOPMENT LTD. AND IS FOR PLANNING
PURPOSES ONLY.
SUCH DRAWINGS CAN BE SCALED BUT ARE NOT BE USED FOR CONSTRUCTION OR SALES DOCUMENTS.

