



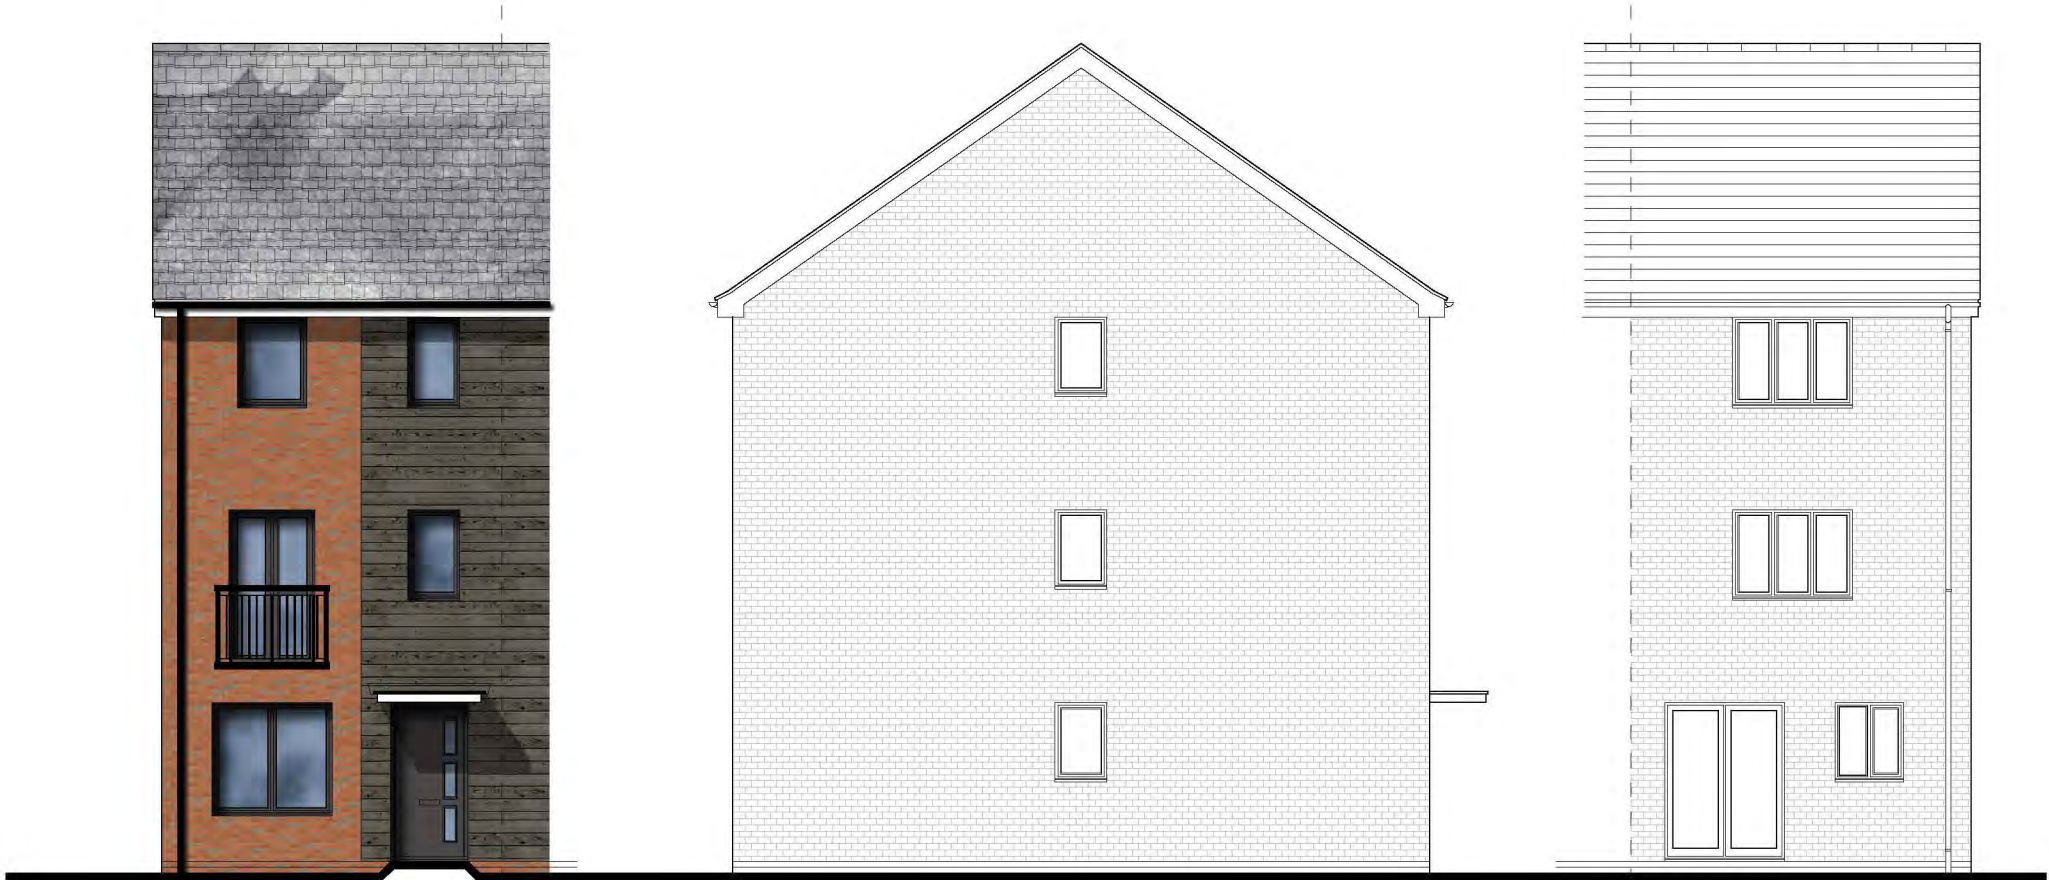


Alternate Front Elevation

Side Elevation


Rear Elevation

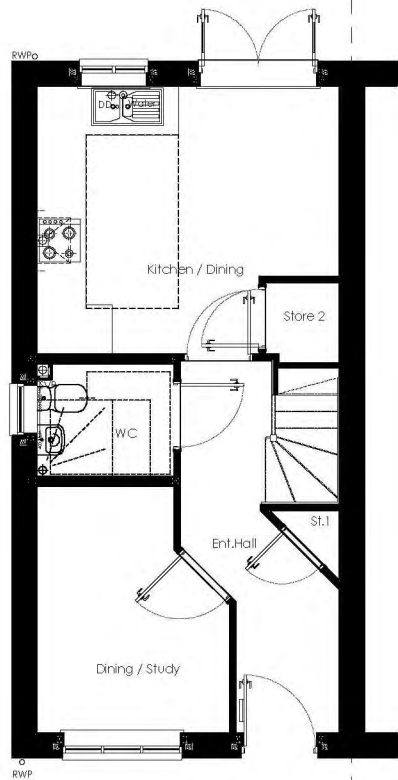

Ground Floor Plan

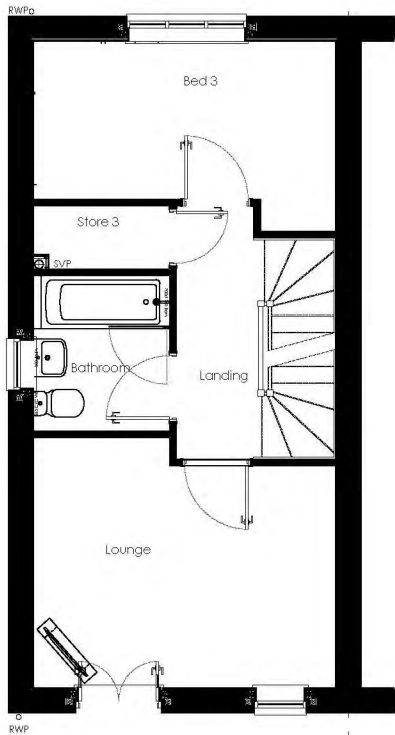


First Floor Plan

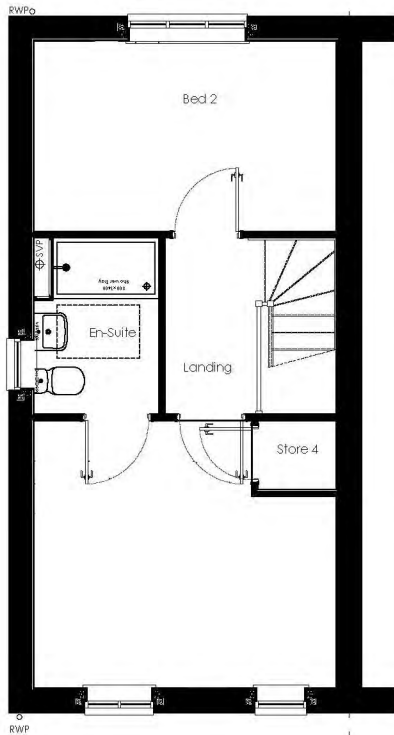

Second Floor Plan

PLOTS AS: 4
PLOTS OPP: 5

 

DRAWING TITLE		DWG NO.	REV.
HOUSE TYPE: ASHDOWN		162.121.1	-
CREATED	CHECKED	DATE	SCALE
KT	TE	MAR '24	1:100@A3L