



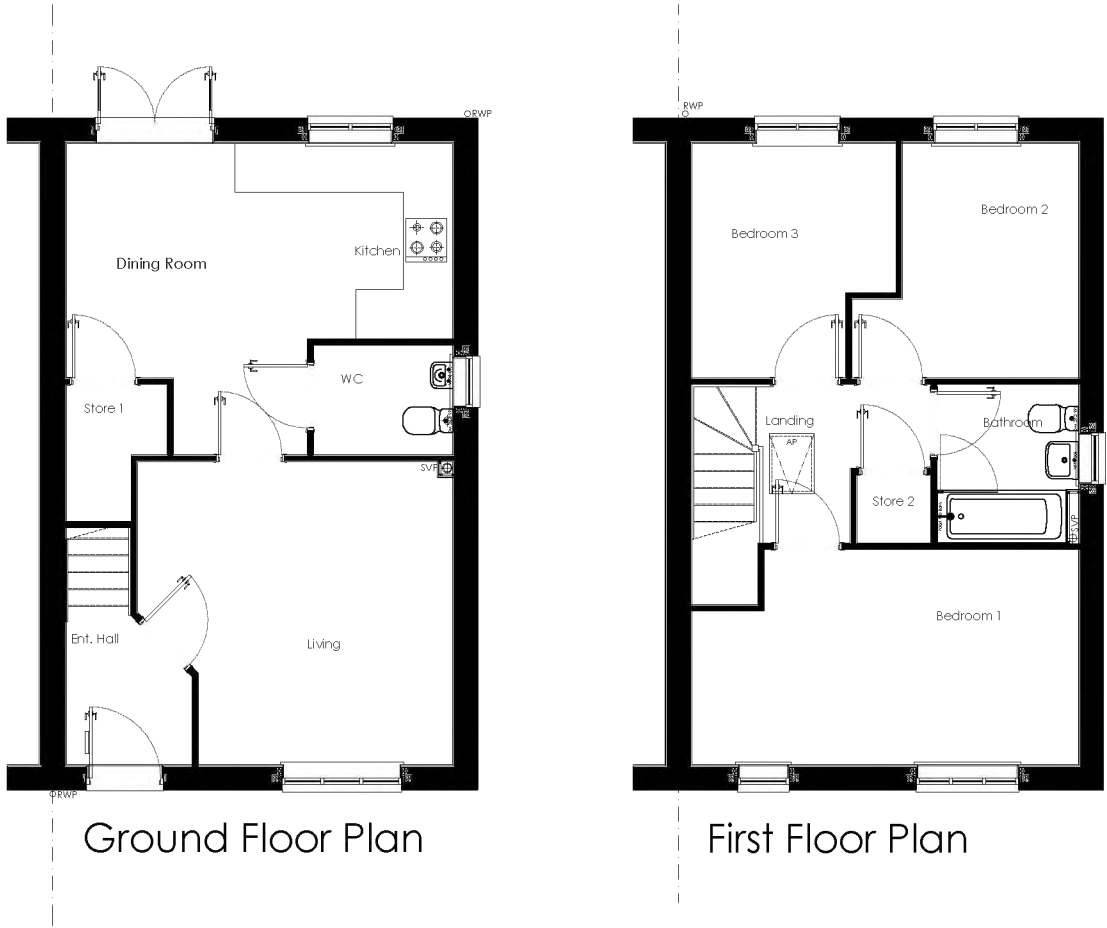

PLOTS AS: 21 & 41
PLOTS OPP: 22

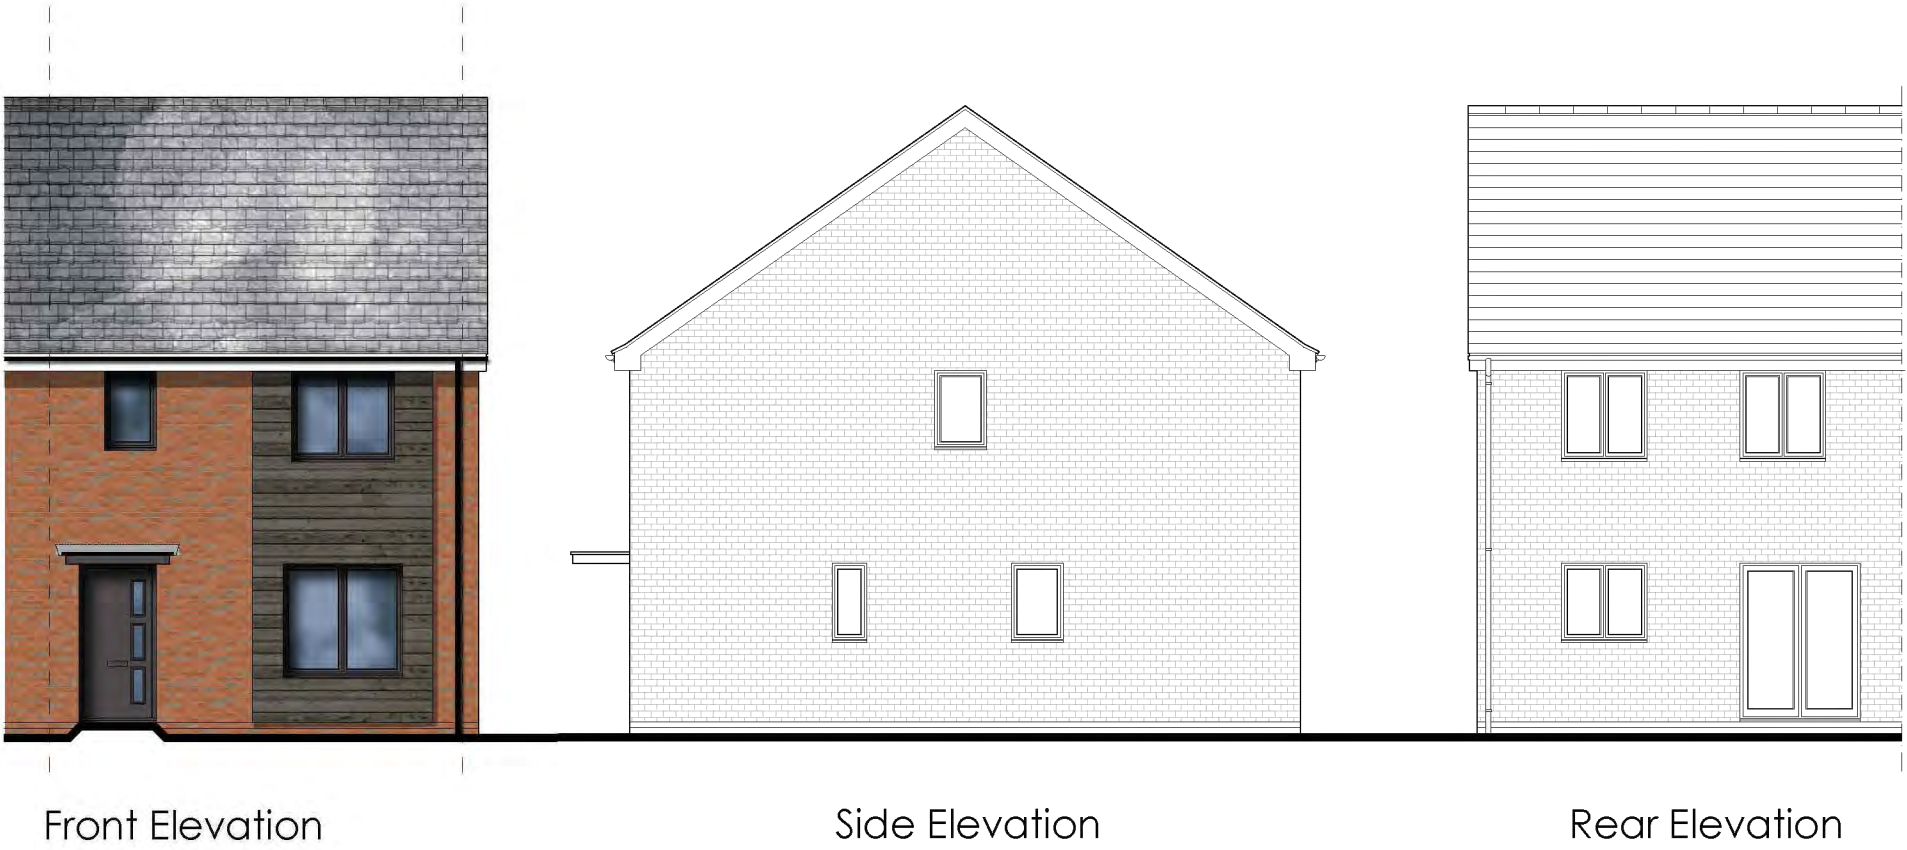

DRAWING TITLE			DWG NO.	REV.
HOUSE TYPE: RENDLESHAM			162.131	-
FLOOR PLANS & ELEVATIONS				
CREATED	CHECKED	DATE	SCALE	
KT	TE	MAR '24	1:100@A3L	