

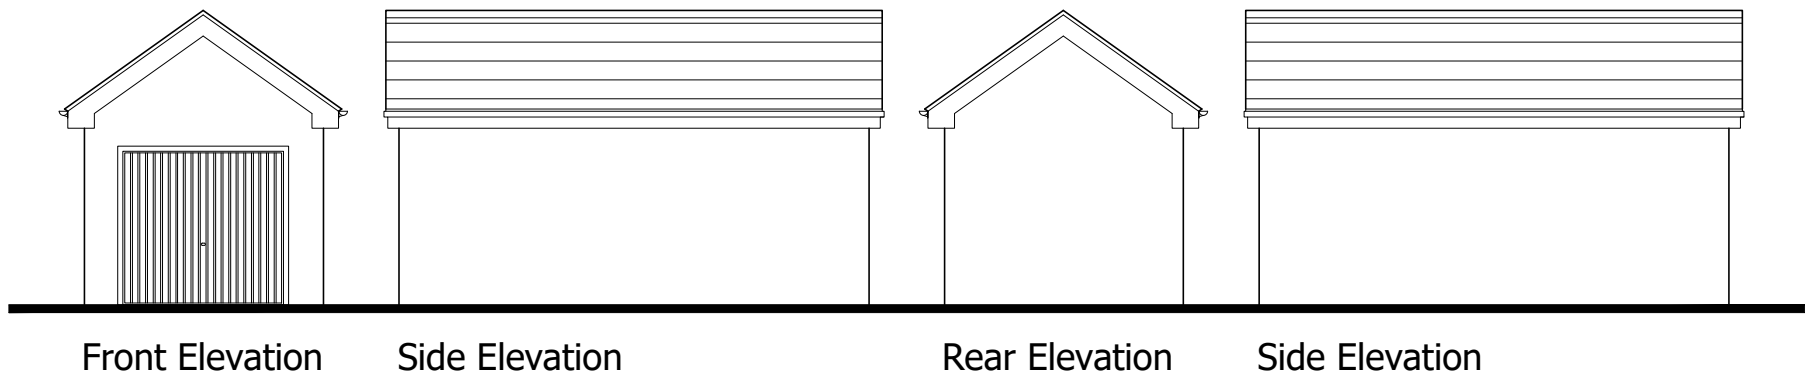


Elevation Plot: 8

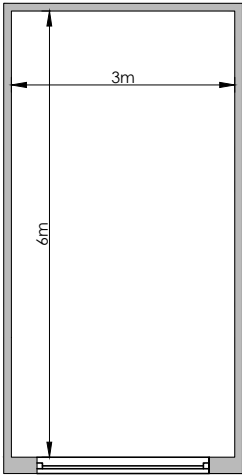

Elevation Plot: 7

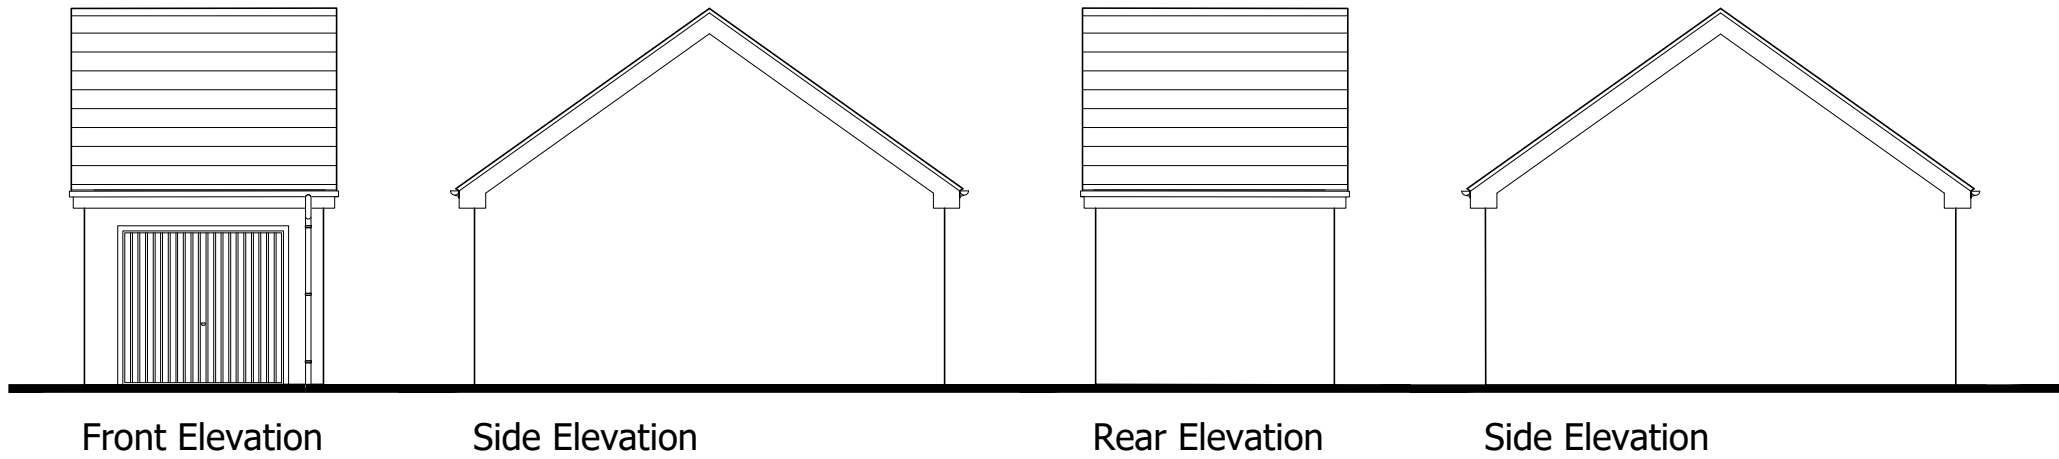

Floor Plan

Plots: 7 & 8



For garage materials, please refer to Materials Key Plan

DRAWING TITLE			DWG NO.	REV.
SINGLE GARAGES			162.231.1	-
FLOOR PLANS & ELEVATIONS				
CREATED	CHECKED	DATE	SCALE	
AGTG	TE	NOV '23	1:100@A3L	