

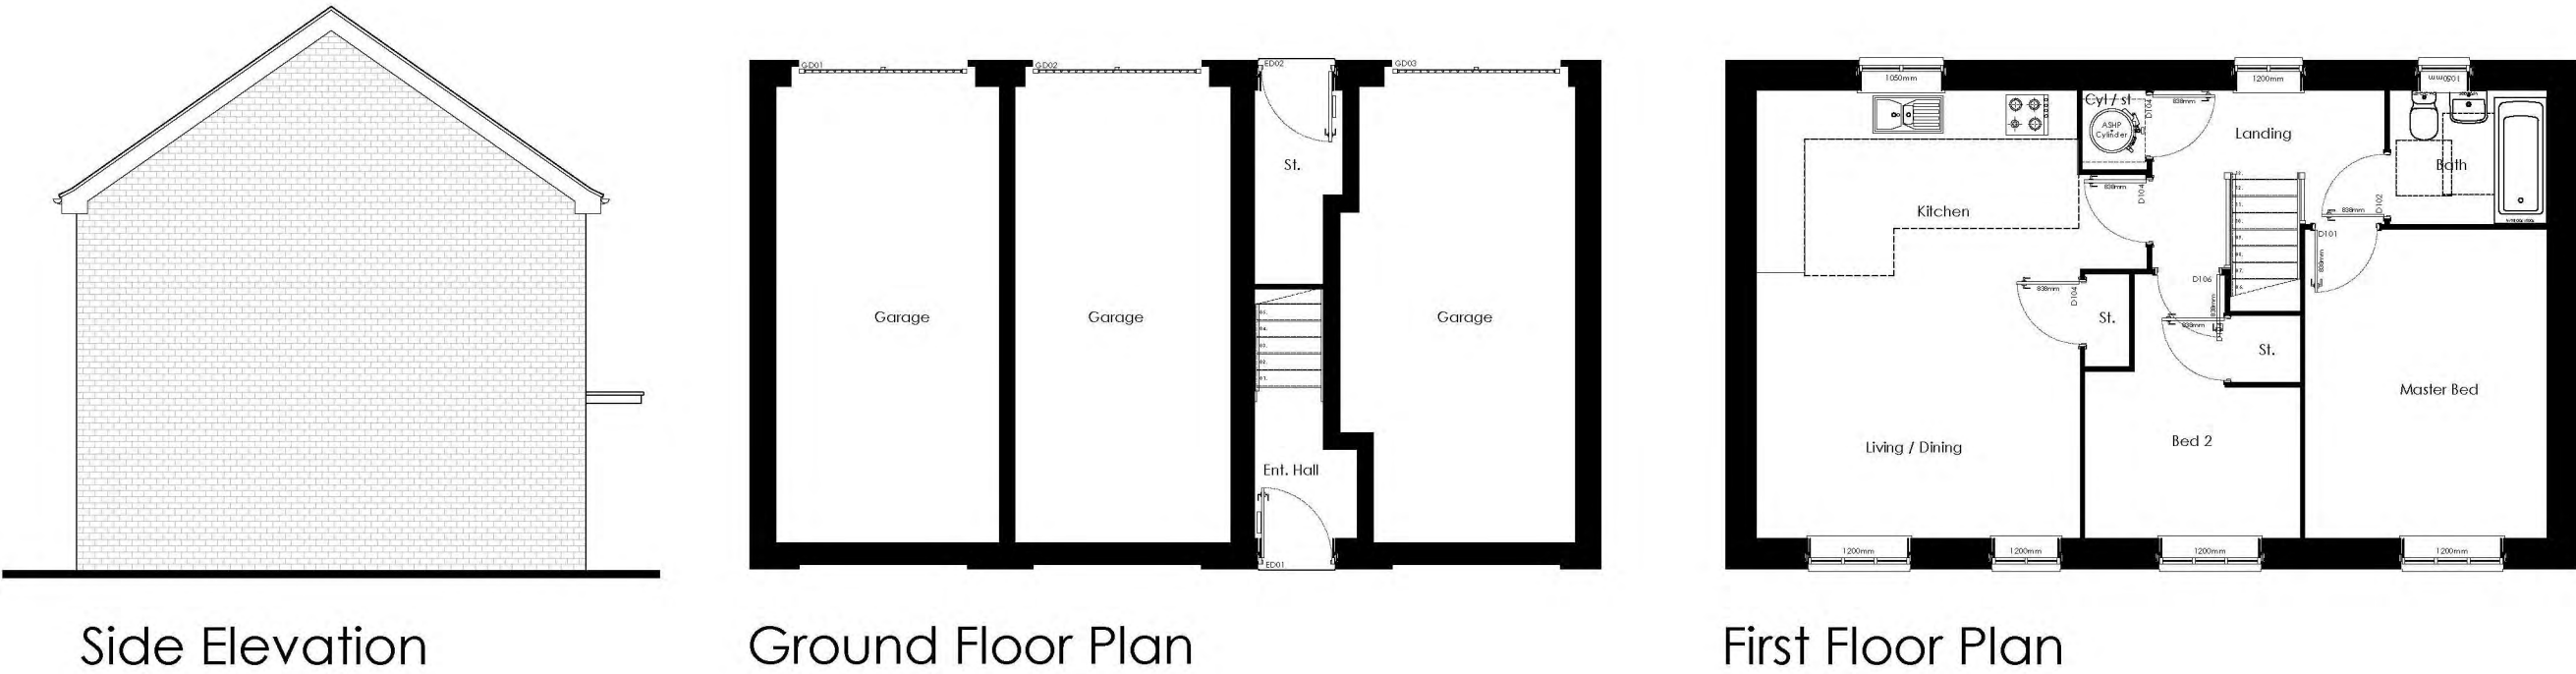


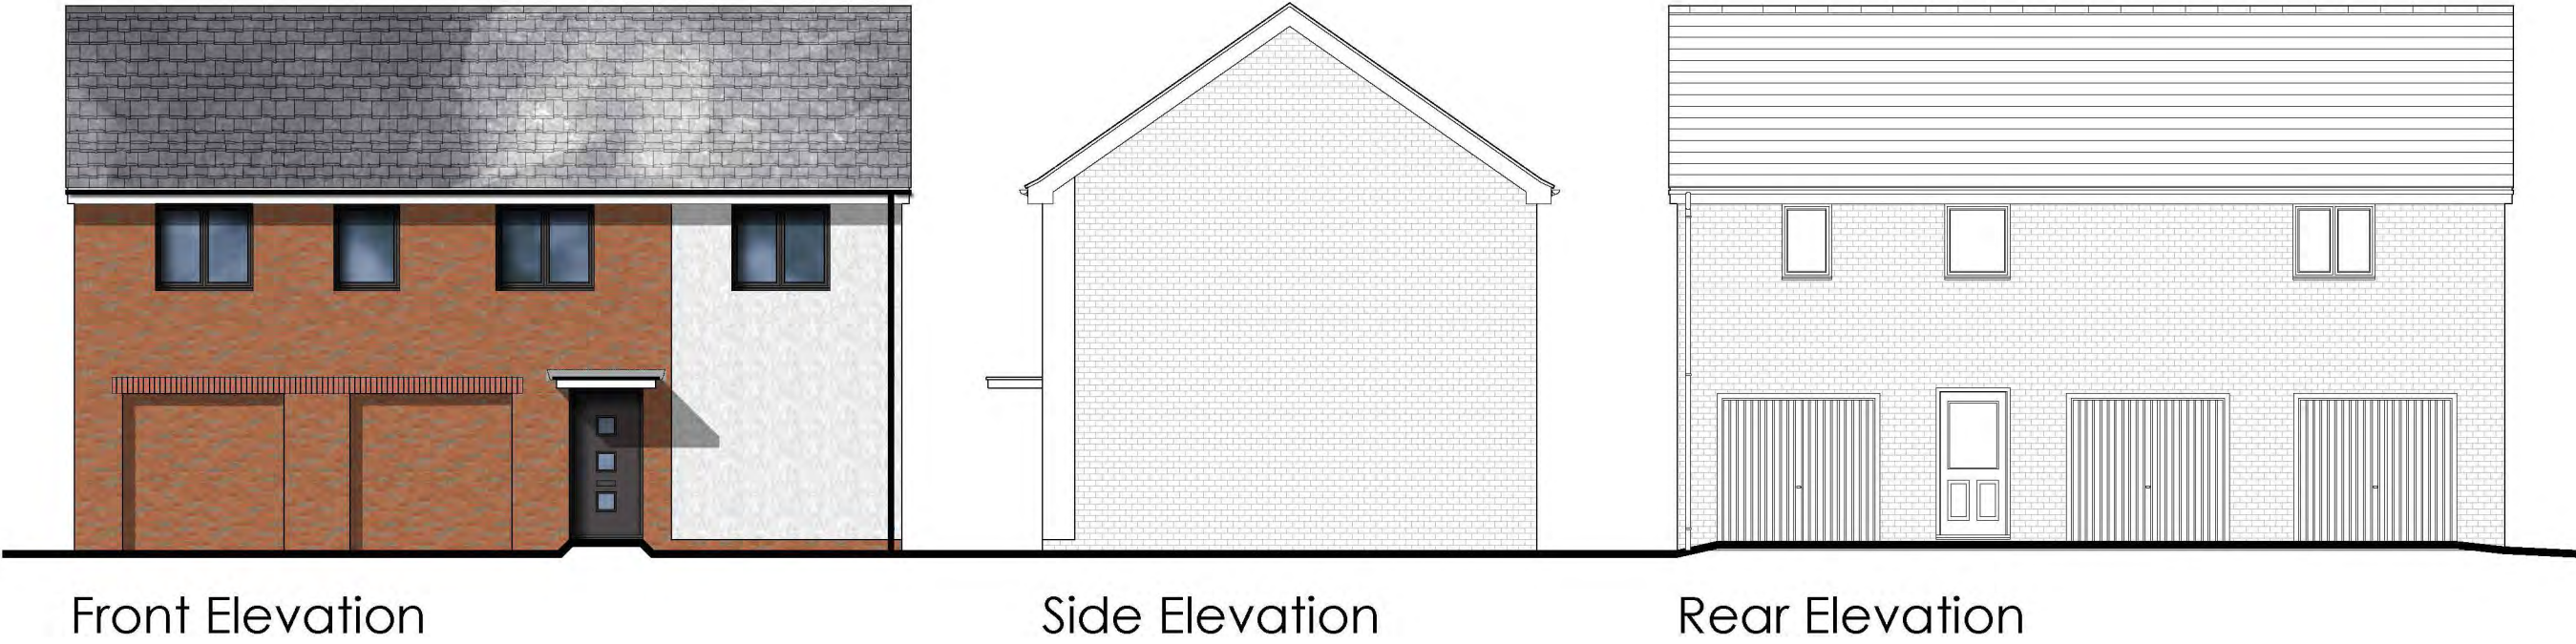

PLOTS AS: 34
PLOTS OPP:

 

DRAWING TITLE		DWG NO.	REV.
HOUSE TYPE: REDHILL		162.129.2	-
FLOOR PLANS & ELEVATIONS		CREATED	CHECKED
		AGTG	TE
		DATE	SCALE
		AUG 2023	1:100@A3L