



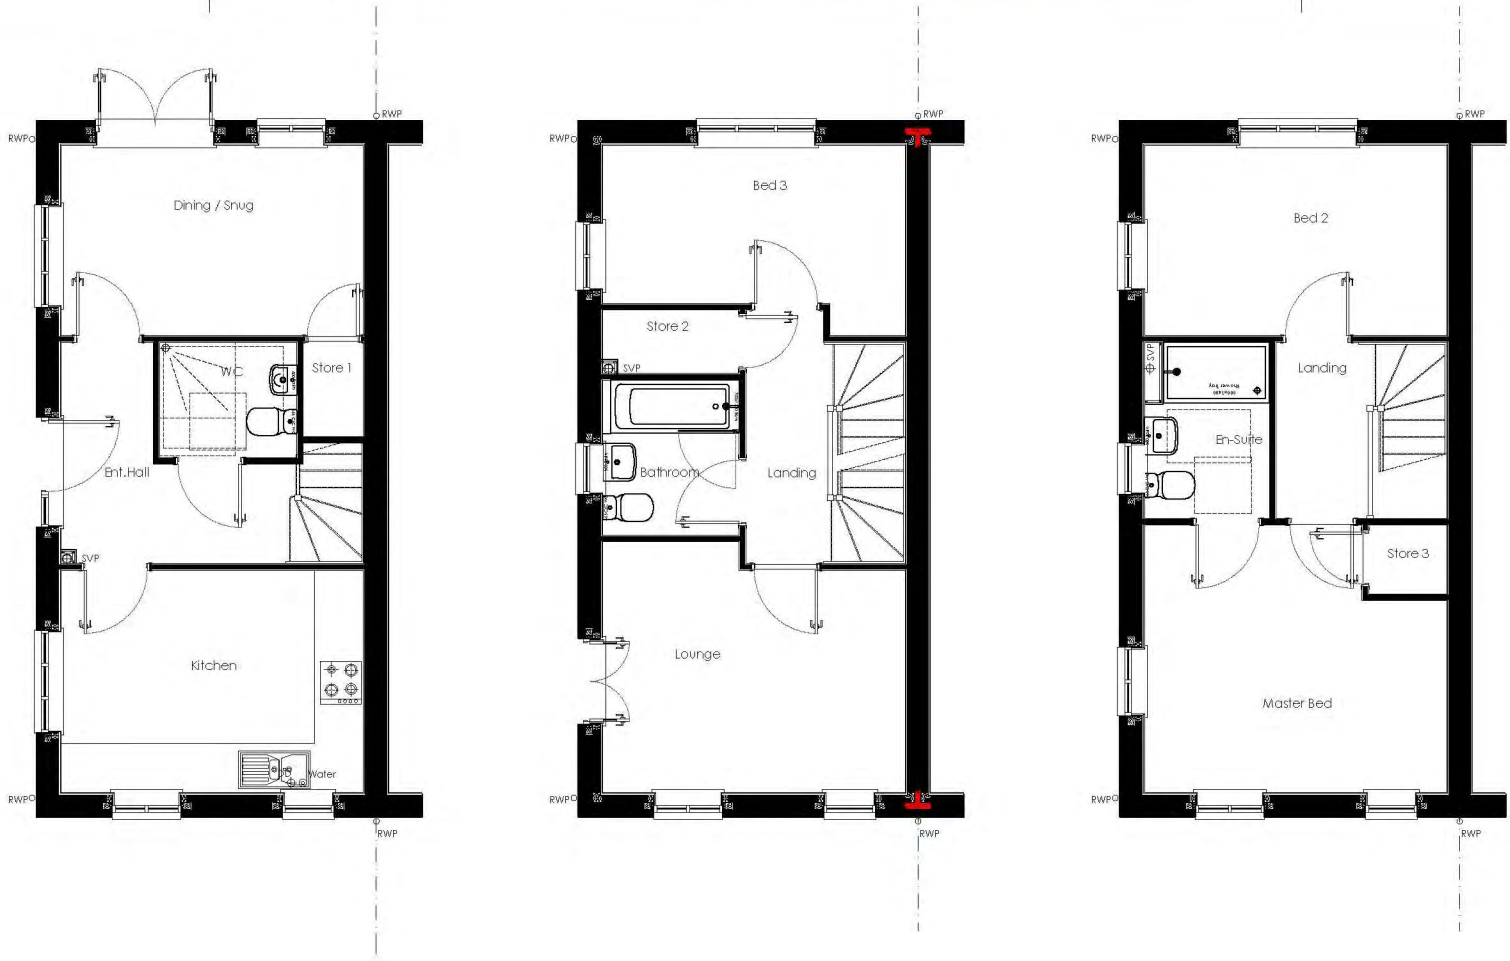

PLOTS AS: 6
PLOTS OPP:

 

DRAWING TITLE				DWG NO.	162.122.1	REV.	-
HOUSE TYPE: ASHDOWN CNR				CREATED	KT	CHECKED	TE
FLOOR PLANS & ELEVATIONS				DATE	MAR '24	SCALE	1:100@A3L