




FLOOR PLANS

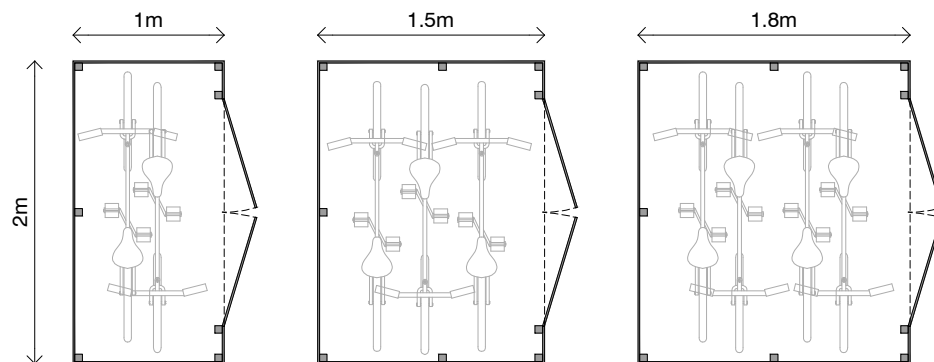


2 CYCLE SHED

3 CYCLE SHED

4 CYCLE SHED

2 CYCLE SHED ELEVATIONS

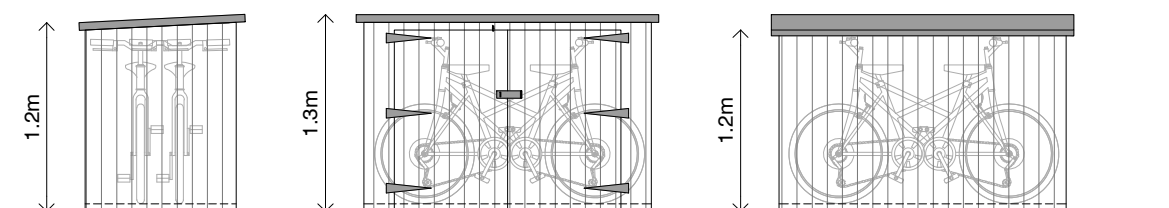


SIDE ELEVATION

FRONT ELEVATION

REAR ELEVATION

3 CYCLE SHED ELEVATIONS

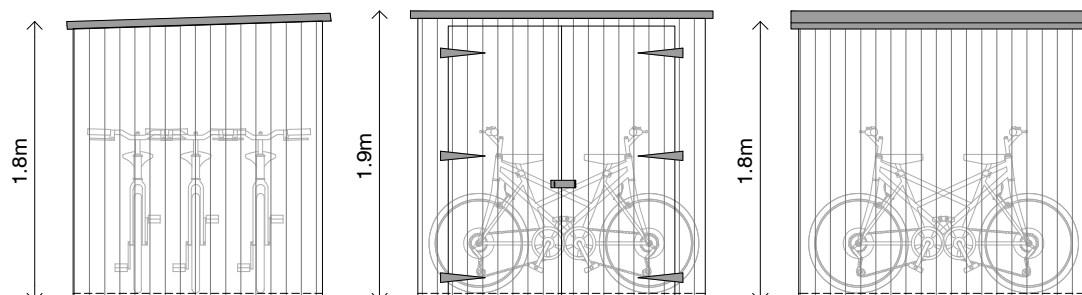


SIDE ELEVATION

FRONT ELEVATION

REAR ELEVATION

4 CYCLE SHED ELEVATIONS

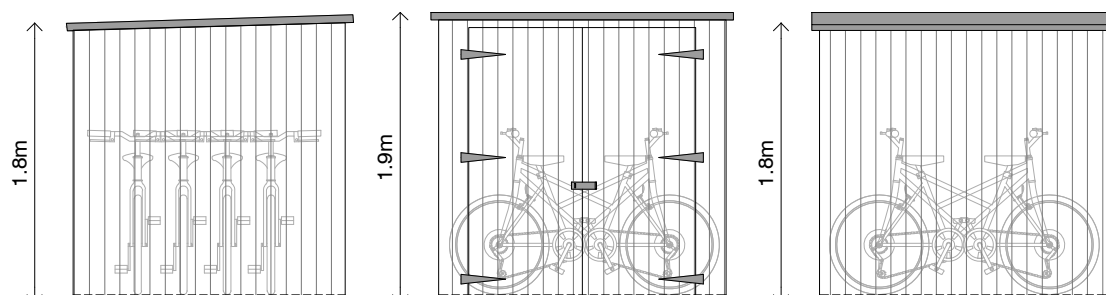

SIDE ELEVATION

FRONT ELEVATION

REAR ELEVATION



DRAWN AGTG		CHECKED TE	DATE NOV 2023	SCALE 1:50@A4
DRAWING NO. 162.232-1			REV. -	
DRAWING TITLE TIMBER CYCLE SHEDS FLOOR PLANS & ELEVATIONS				
Persimmon Homes Wessex. All rights reserved. This drawing is the copyright of Persimmon Homes Developments Ltd. and has been produced for planning purposes only. Such drawings can be scaled but are not to be used for construction or sales documents.				
REVISIONS	DATE	BY		