




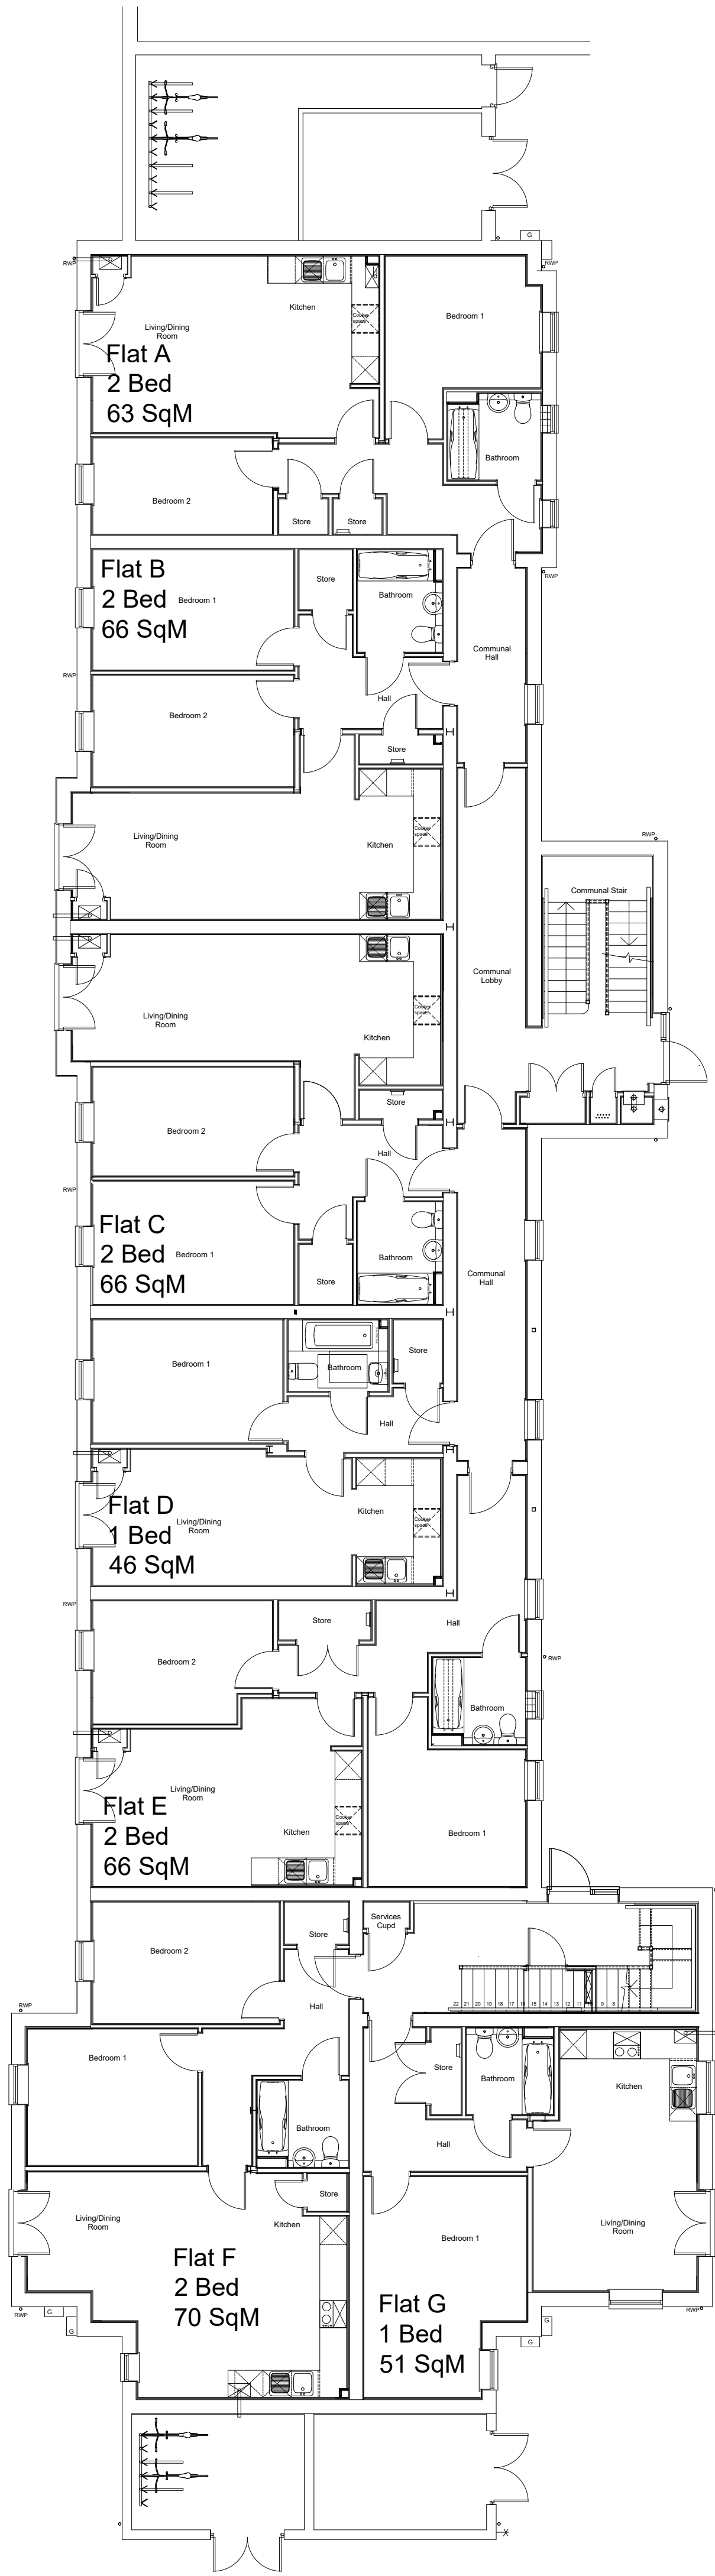

PROPOSED GROUND FLOOR LAYOUT
AFFORDABLE HOUSING : RENTED
2No. 1 Bed Apartments
5No. 2 Bed Apartments

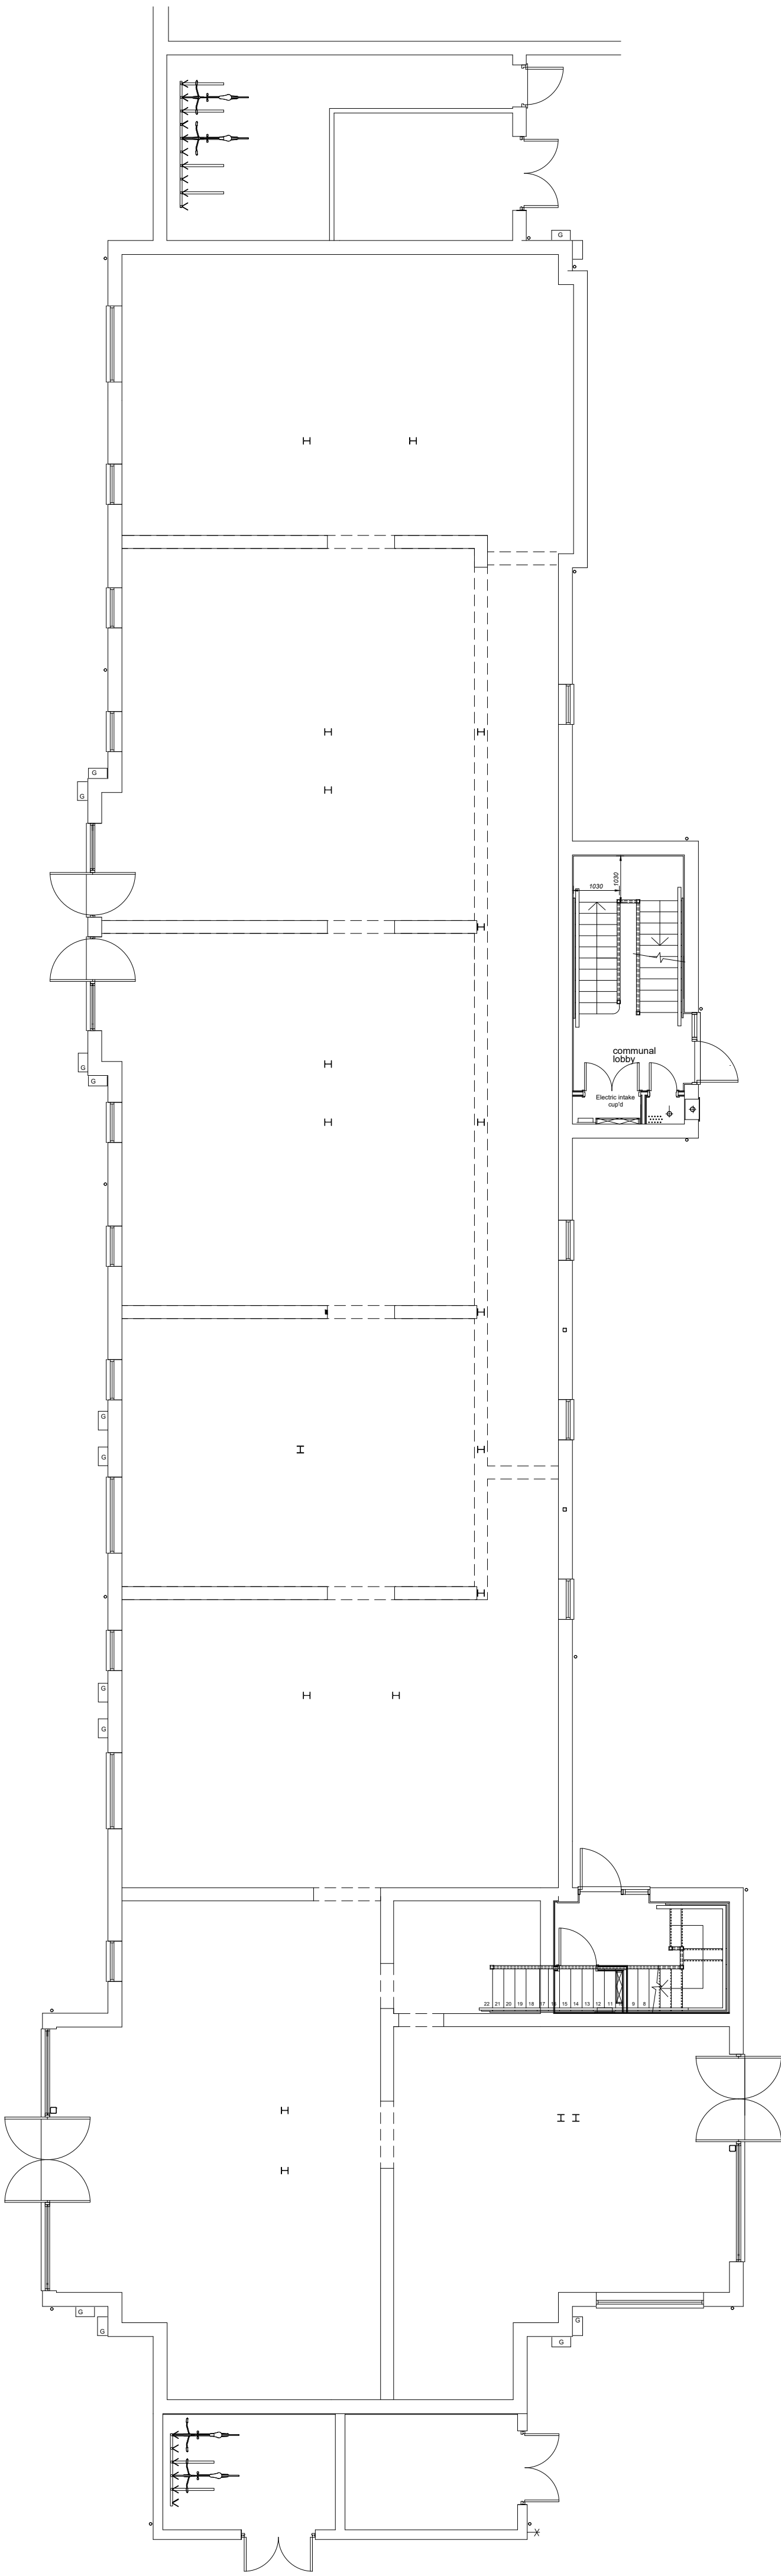

EXISTING GROUND FLOOR LAYOUT

 

A Floor Areas & Tenure Notes added.		23.07.24	agtg
REVISIONS		DATE	BY
DRAWN		CHECKED	DATE
AGTG		TE	NOV2023
SCALE		1:100@A1	
DRAW NO.		149.002-1	REV
		A	
DRAWING TITLE			
EXISTING & PROPOSED GROUND FLOOR PLANS			
DRAWING STATUS			
PLANNING			
Persimmon Homes Wessex. All rights reserved. This drawing is the copyright of Persimmon Homes Developments Ltd. and has been produced for planning proposers only. Such drawings can be scaled but are not be used for construction or sales documents.			