




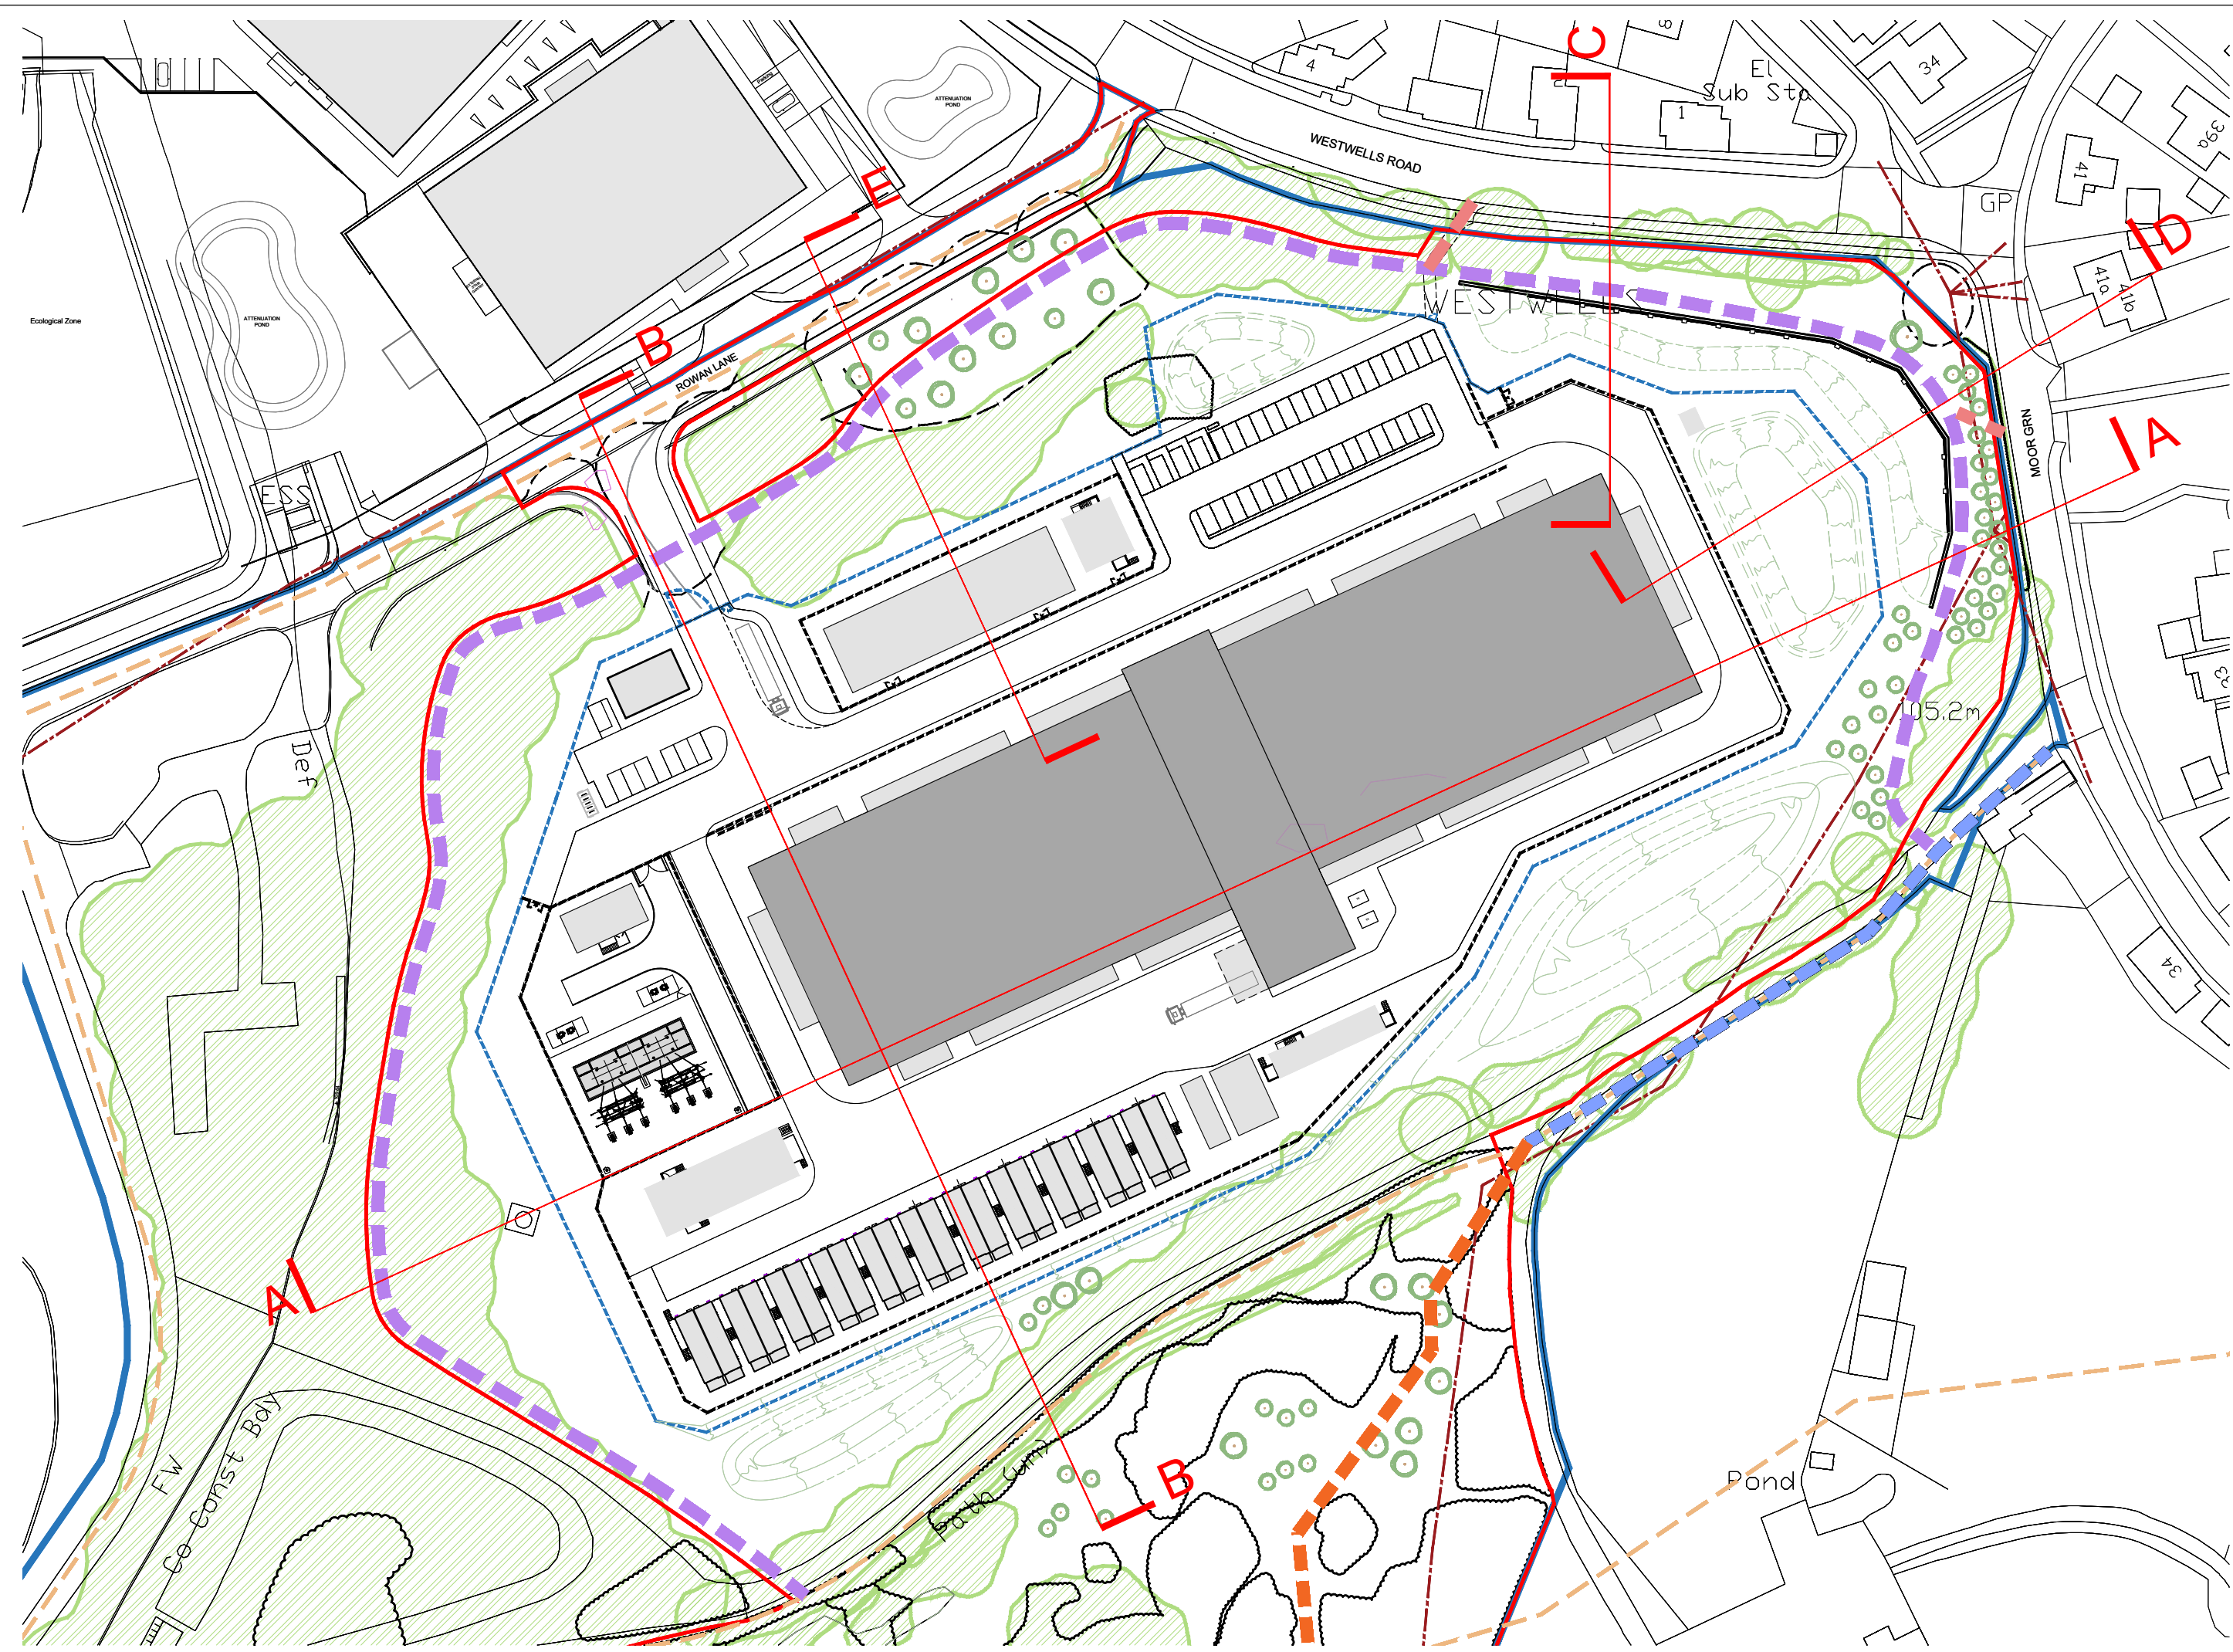


01 Site Plan Reference  
1:1000@A1

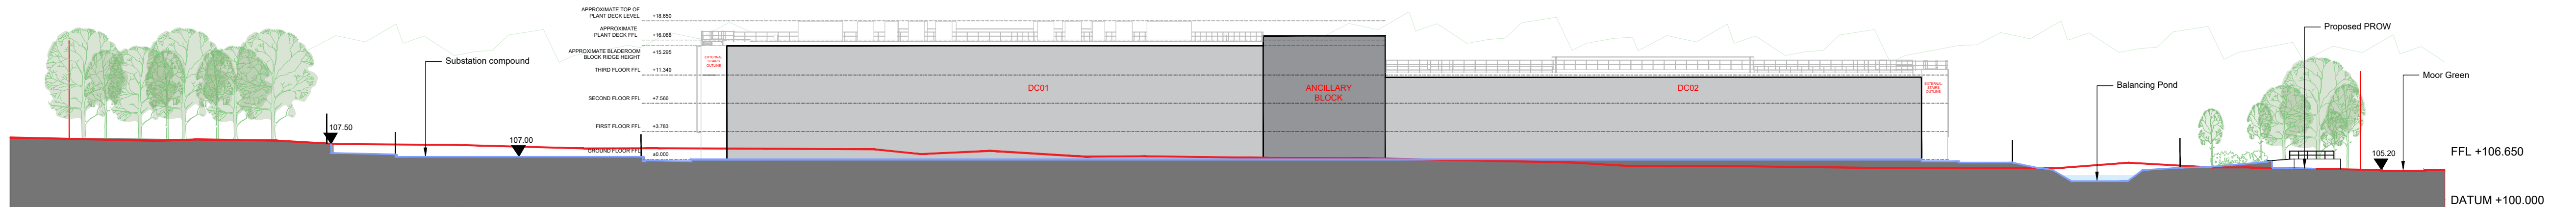


02 Proposed Site Section AA  
1:500 @ A1

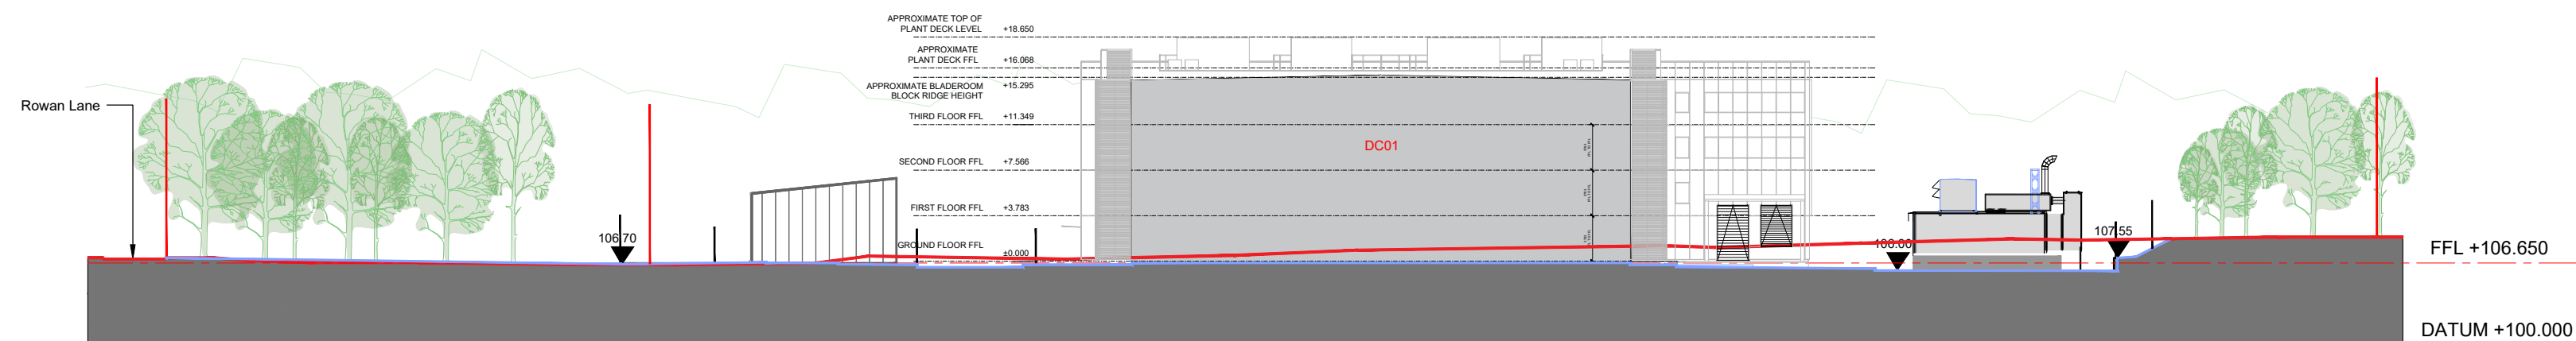


03 Proposed Site Section BB  
1:500 @ A1

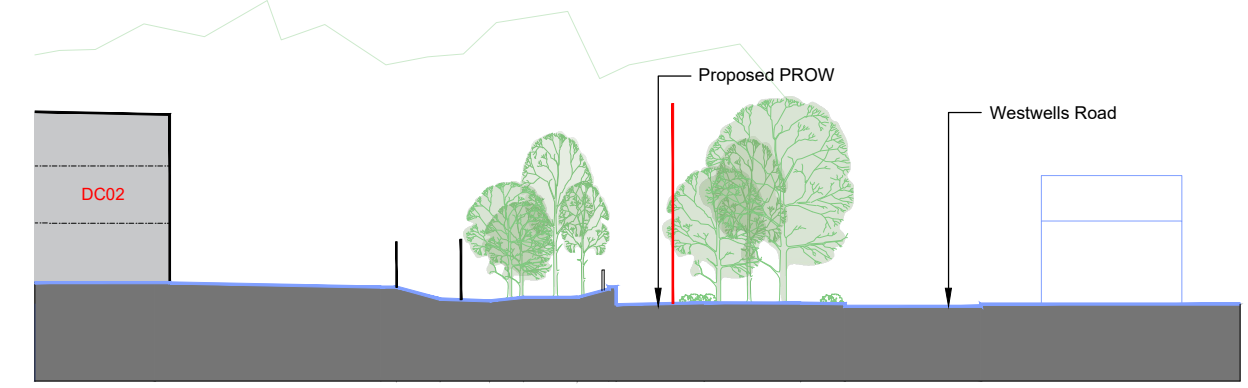

04 CC Section - Westwells Road  
1:500@A1

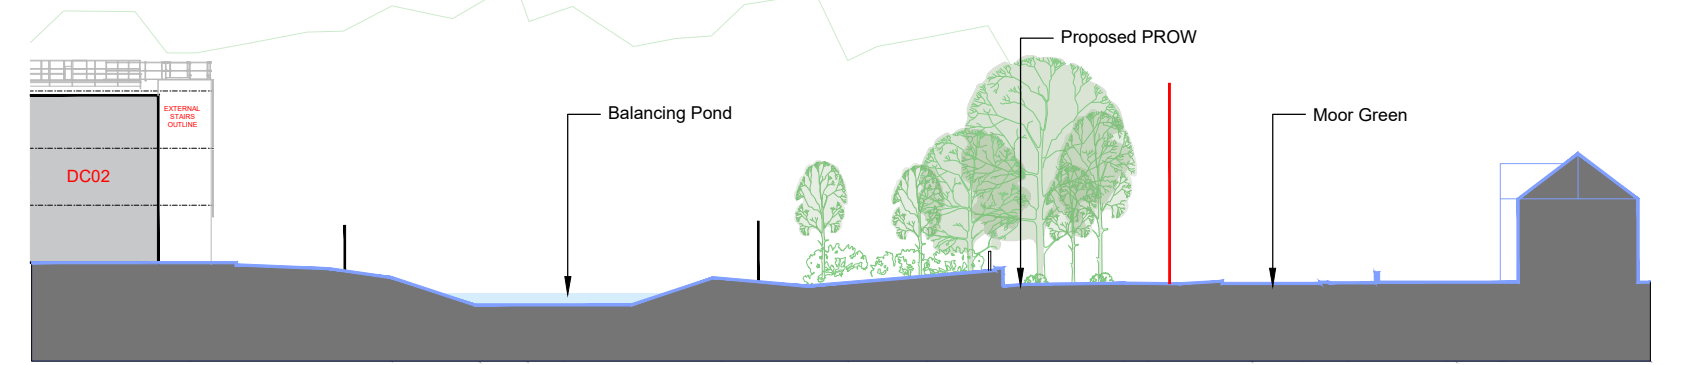

05 DD Section - Moor Green  
1:500@A1

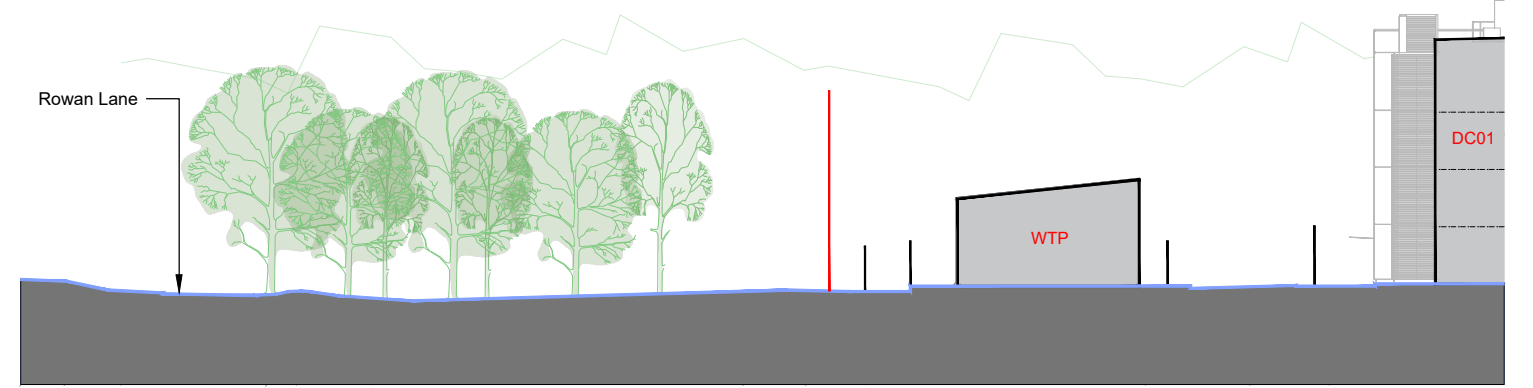

06 EE Section - Rowan Lane  
1:500@A1

Disclaimer:  
Subject to survey.

Notes:

0m 10 20 30 40m  
1:500 @ A1

| Rev: | Notes:                     | Date:      | Dwn: | Iss: |
|------|----------------------------|------------|------|------|
| P1   | Planning Issue             | 07/05/2024 | RS   | HA   |
| P2   | Revised for Planning Issue | 15/10/2024 | RS   | HA   |

KEY

— Existing Site Profile

— Proposed Site Profile

**hale**  
ARCHITECTURE

22c Leathermarket Street, London, SE1 3HP

Client:

**ARK**  
DATA CENTRES

Issue Purpose:  
PLANNING

Project:  
Land South of Westwells Road,  
Spring Park, Corsham

Drawing Title:  
Proposed Site & Landscape  
Cross Sections

Project No:  
22077

Scale @ A1:  
1:500

Revision:  
P2

Drawing No:  
HAL-SPP6-SW-XX-DR-A-000008