




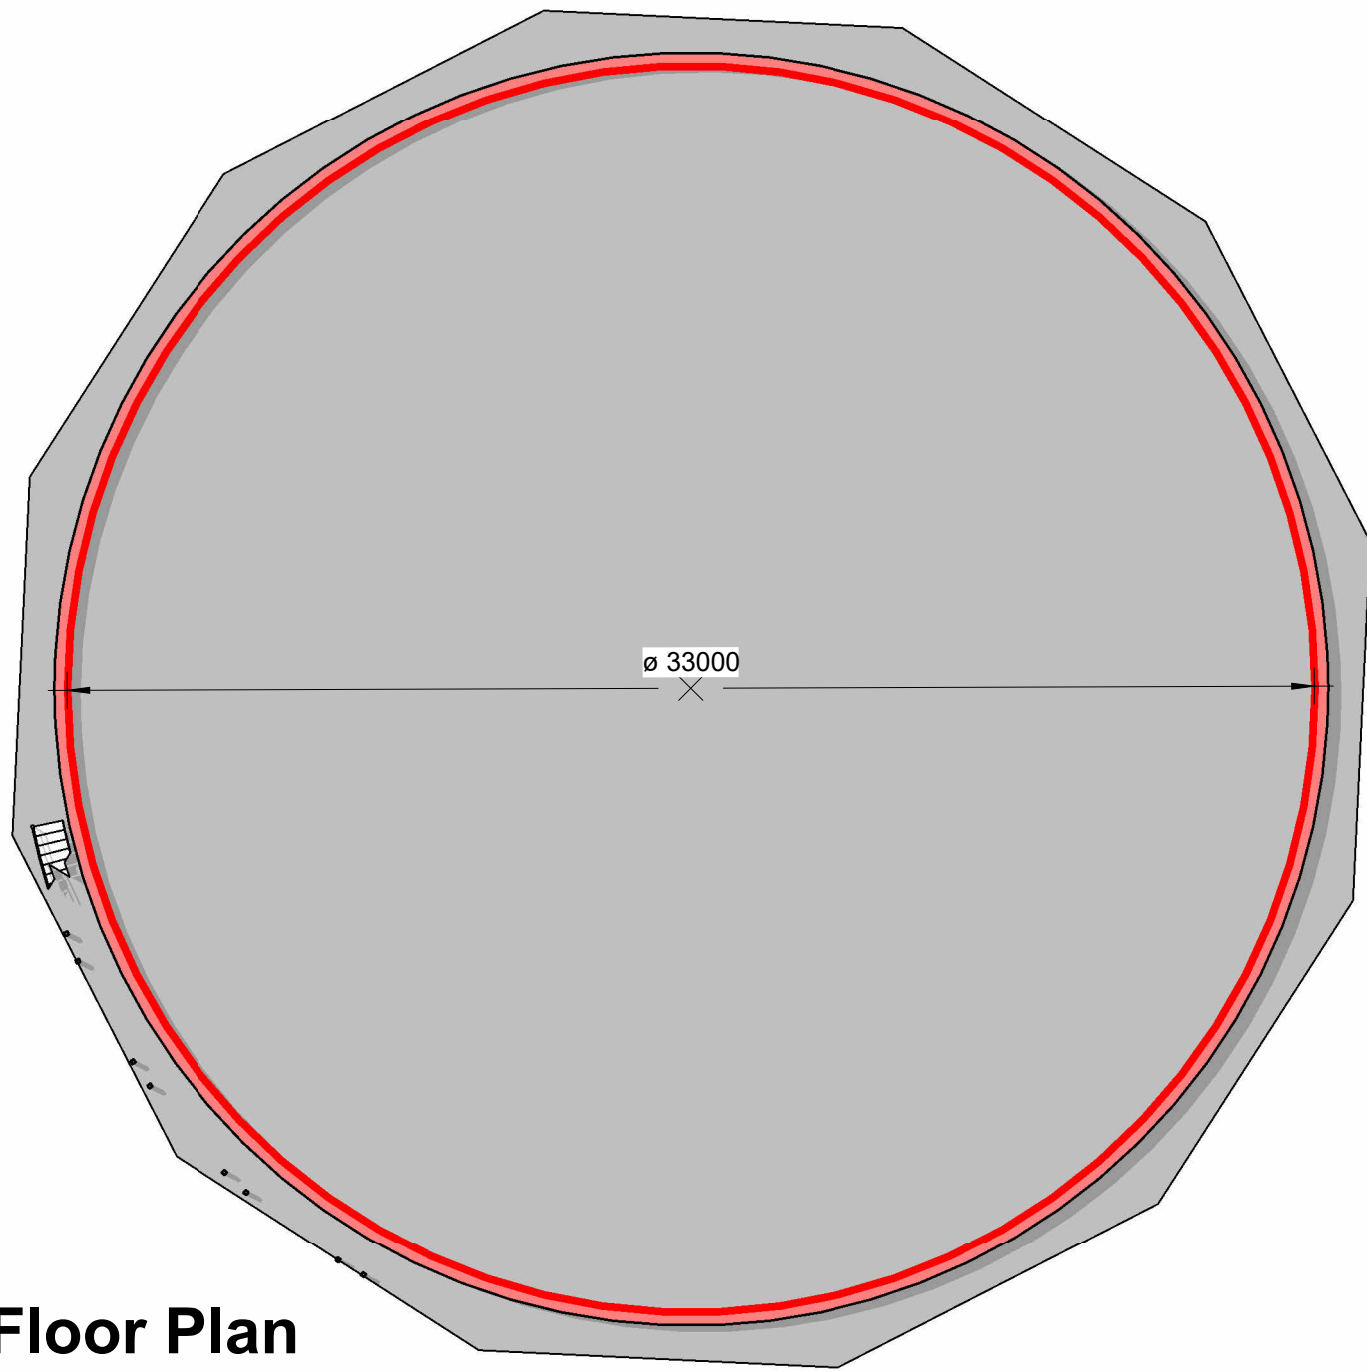


Ground Floor Plan
1 : 200

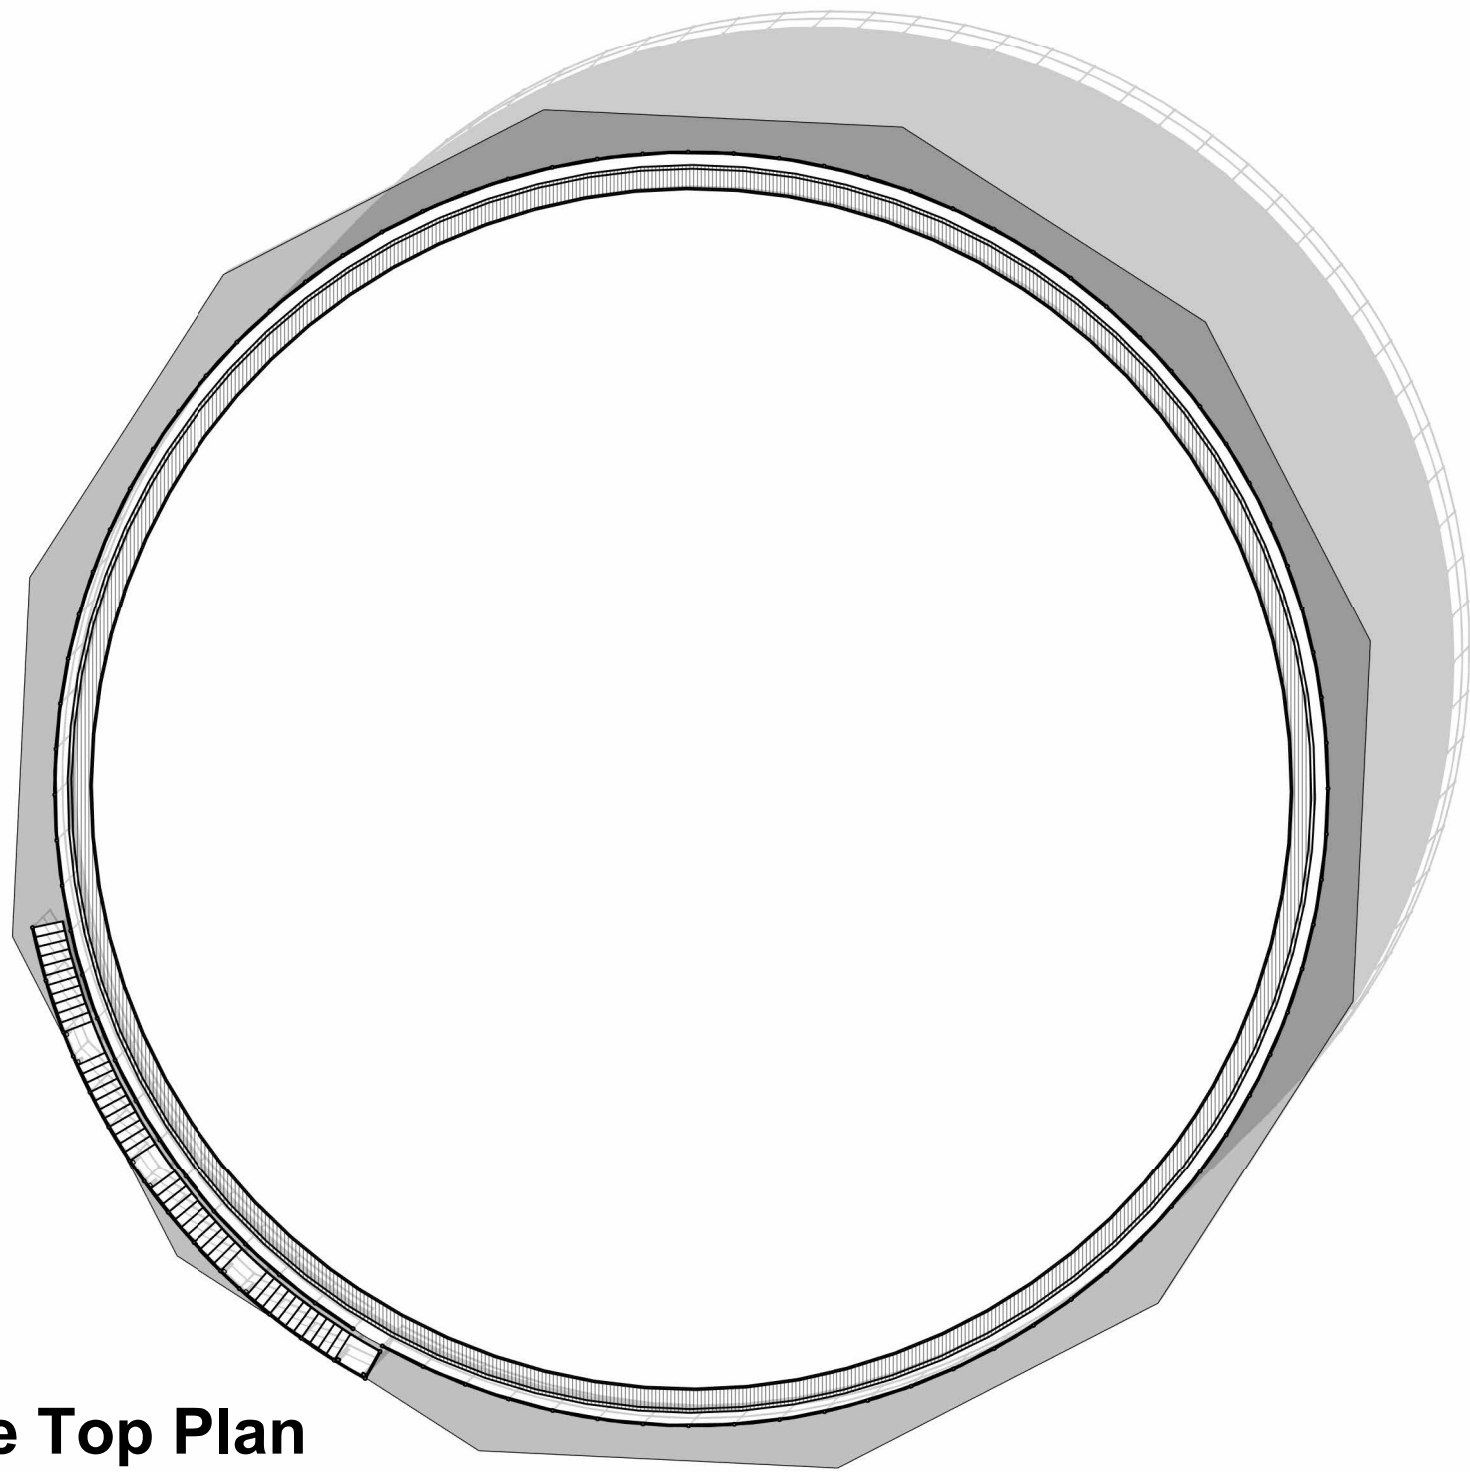

Dome Top Plan
1 : 200

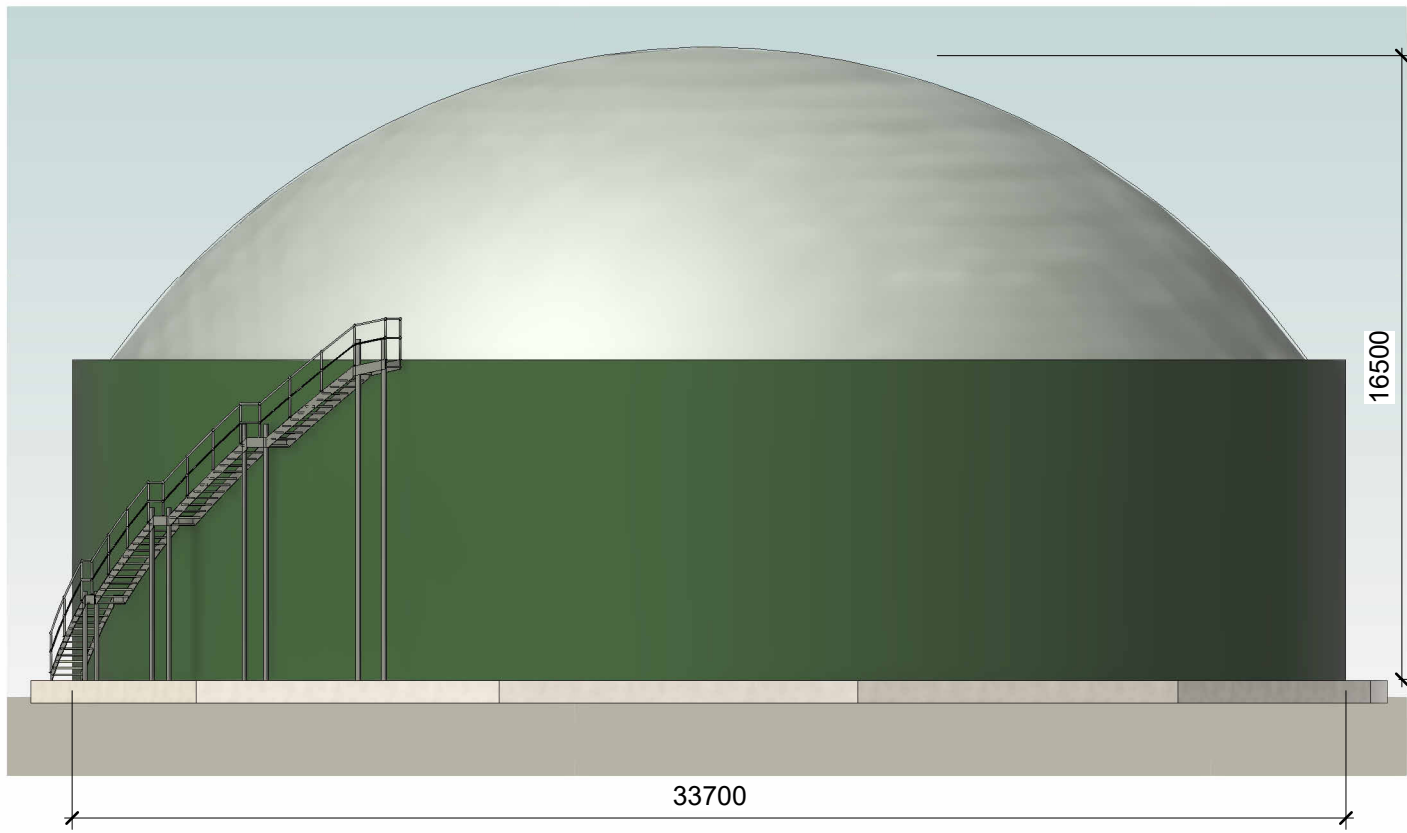

Elevation 1
1 : 200

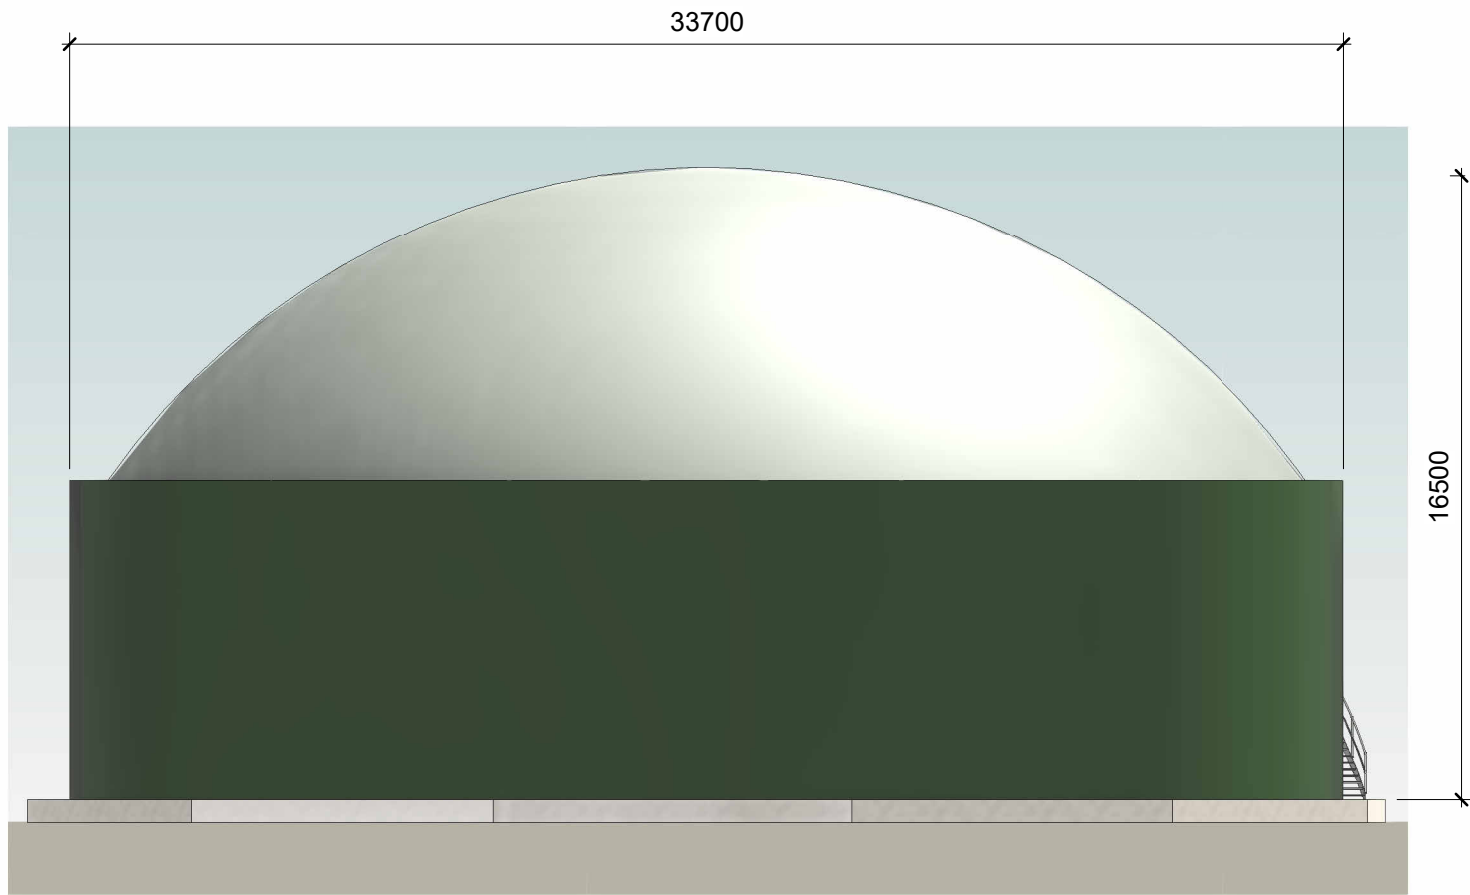

Elevation 2
1 : 200

SAFETY, HEALTH AND ENVIRONMENTAL INFORMATION

Significant risks relating to the works of which this design relates are identified below:

Identified significant risks:




This drawing is to be used only for the purpose of the issue it was intended for.

For information relating to end use, maintenance, demolition, see Health & Safety files.

It is assumed that works will be undertaken by a competent Contractor to an approved method statement.

Legend / Notes

 

VISUAL SCALE 1:200 @ A1

A	08/08/24	Submitted for Planning	ASB	JC
Rev	Date	Description	DR	CH
Status			Suitability	
Submitted for Planning				



Contractor(s)



Project

ASHTON KEYNES AD Plant

Drawing Title

33m DIA. Dome Fermentor Tank - Plans, Section and Elevations as Proposed

Designed	J. Collins	Signed	Date	08/08/24
Drawn	A. Bruce	Signed	Date	08/08/24
Checked	L. Beaton	Signed	Date	08/08/24
Approved	J. Collins	Signed	Date	08/08/24

Scale(s)	1 : 200 @A1	ELR & Mileage	
----------	-------------	---------------	--

Alternative Reference	Sheet
-----------------------	-------

Drawing Number	F106	of	Revision
29419			A