




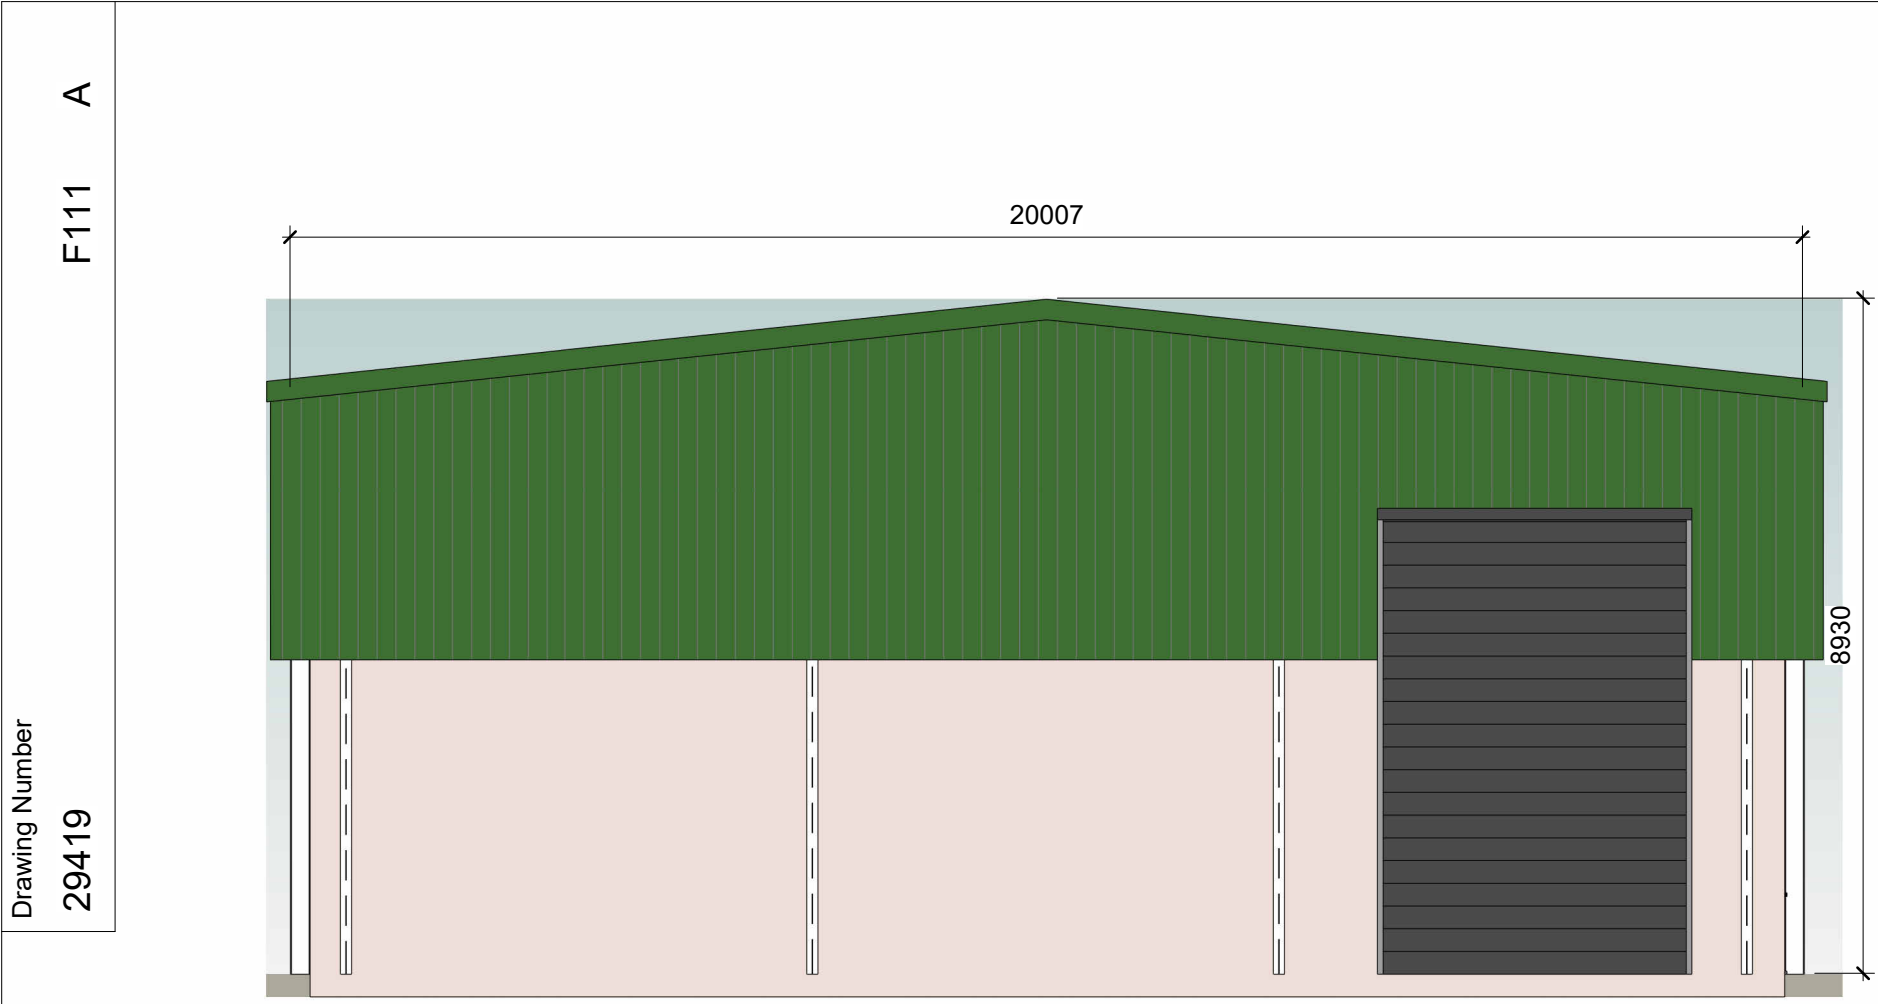


Front Elevation
1 : 100

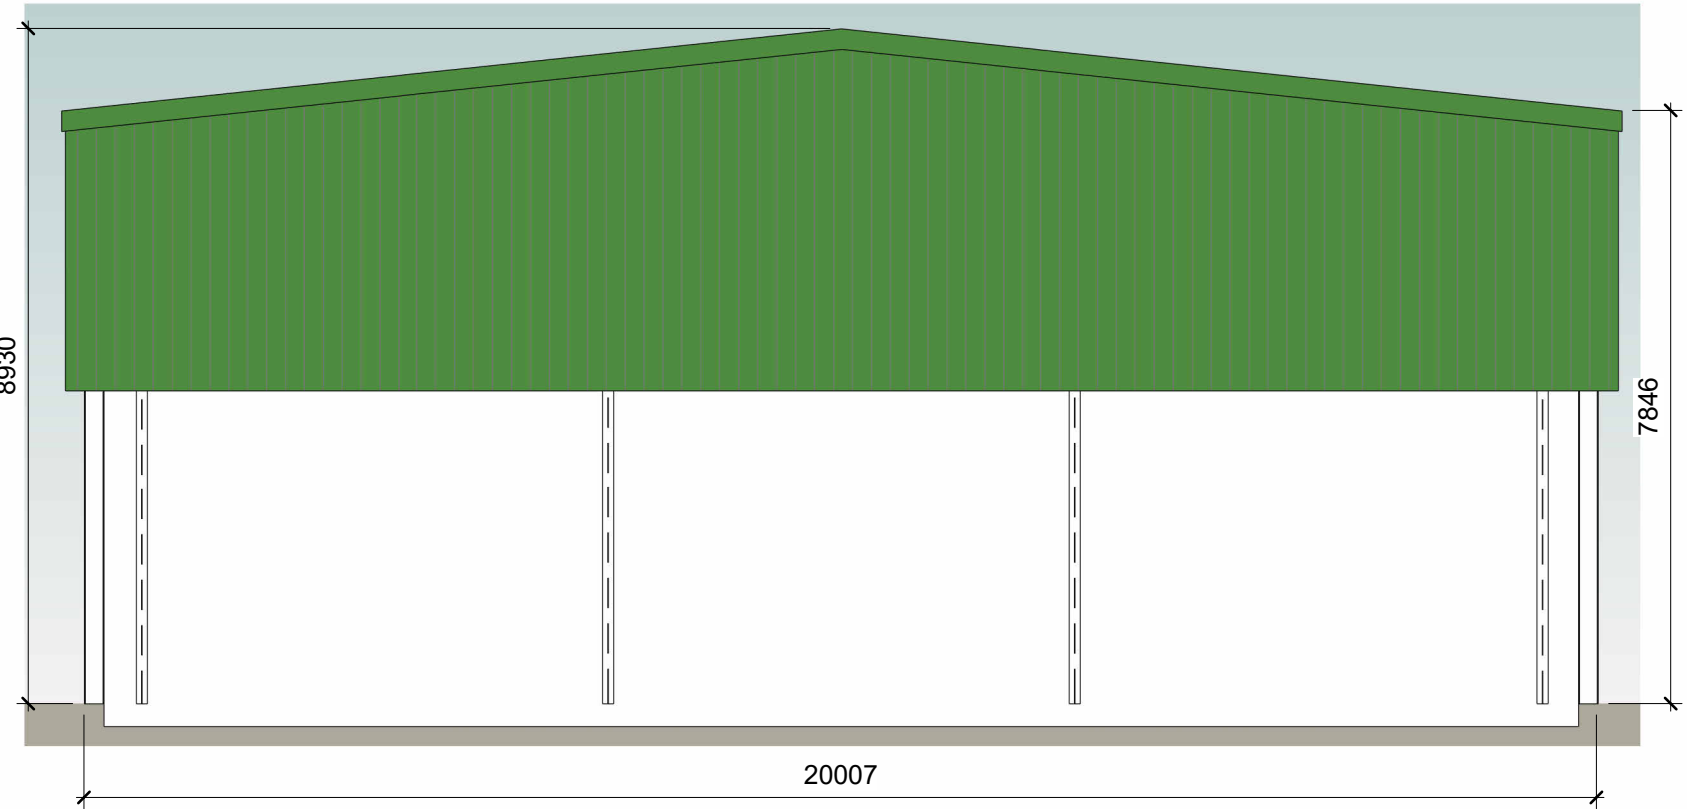

Rear Elevation
1 : 100

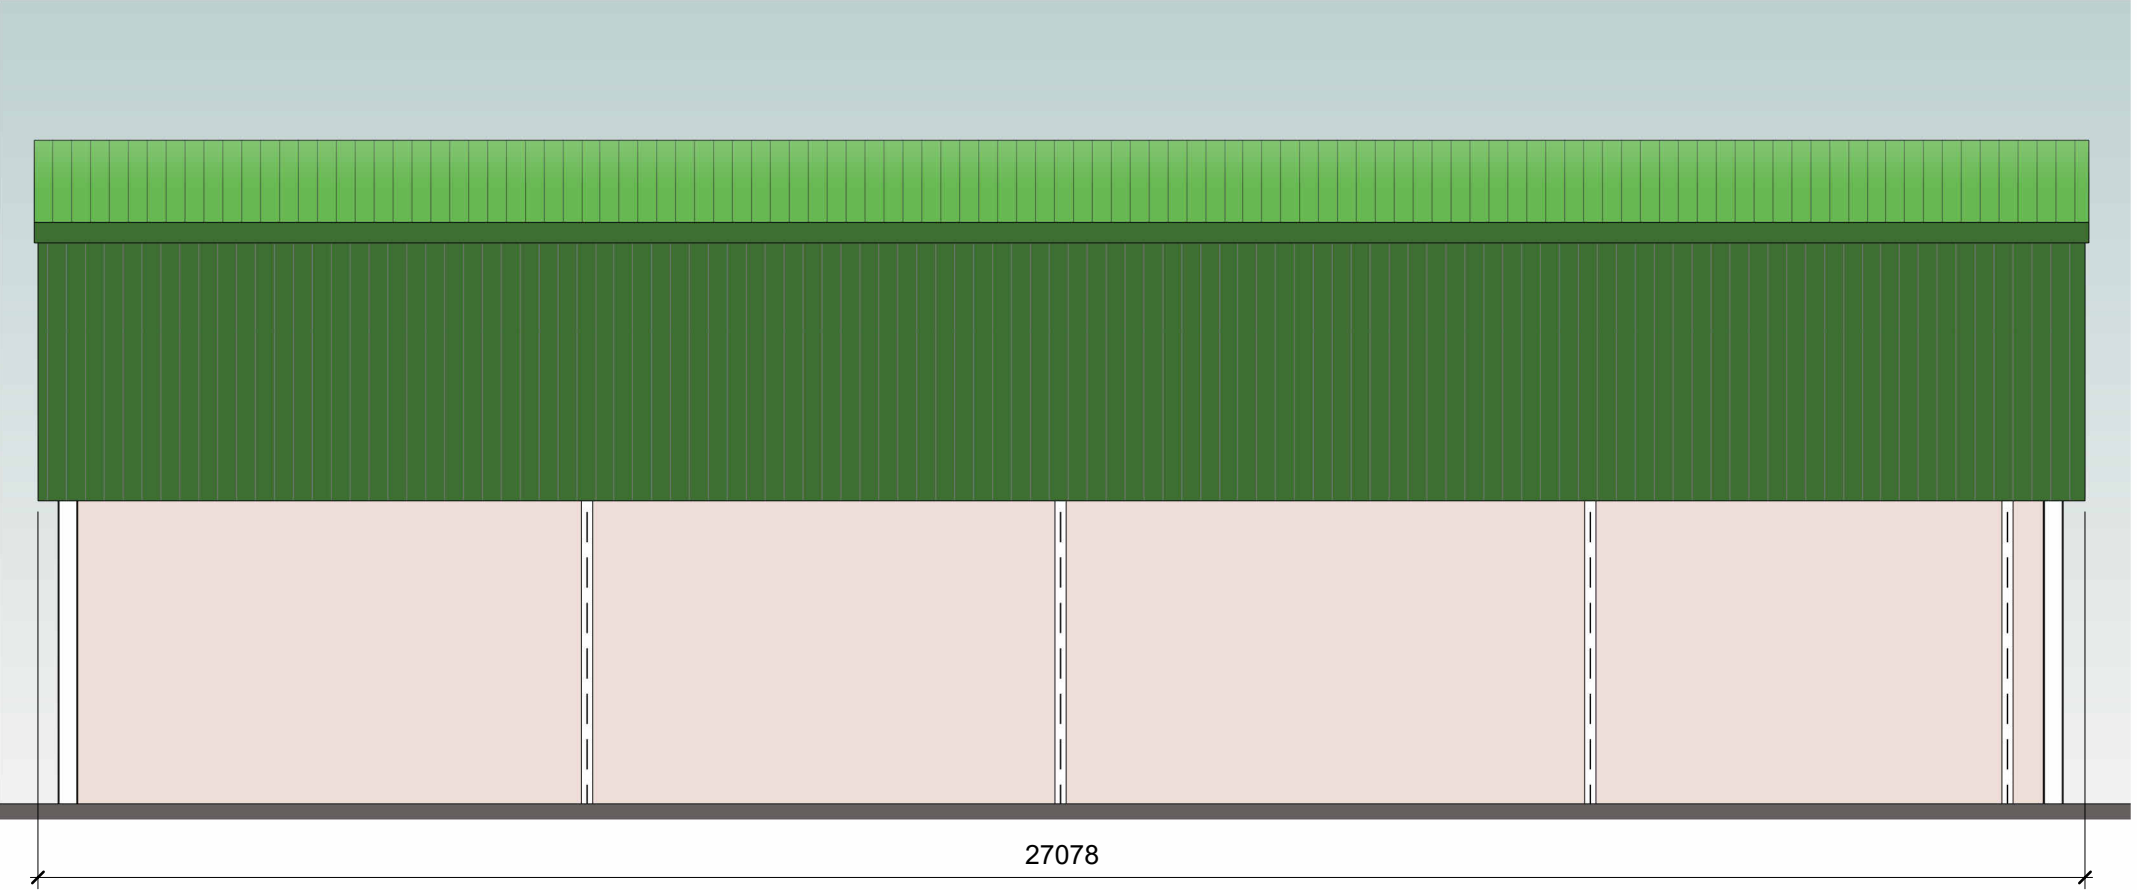

Side Elevation
1 : 100

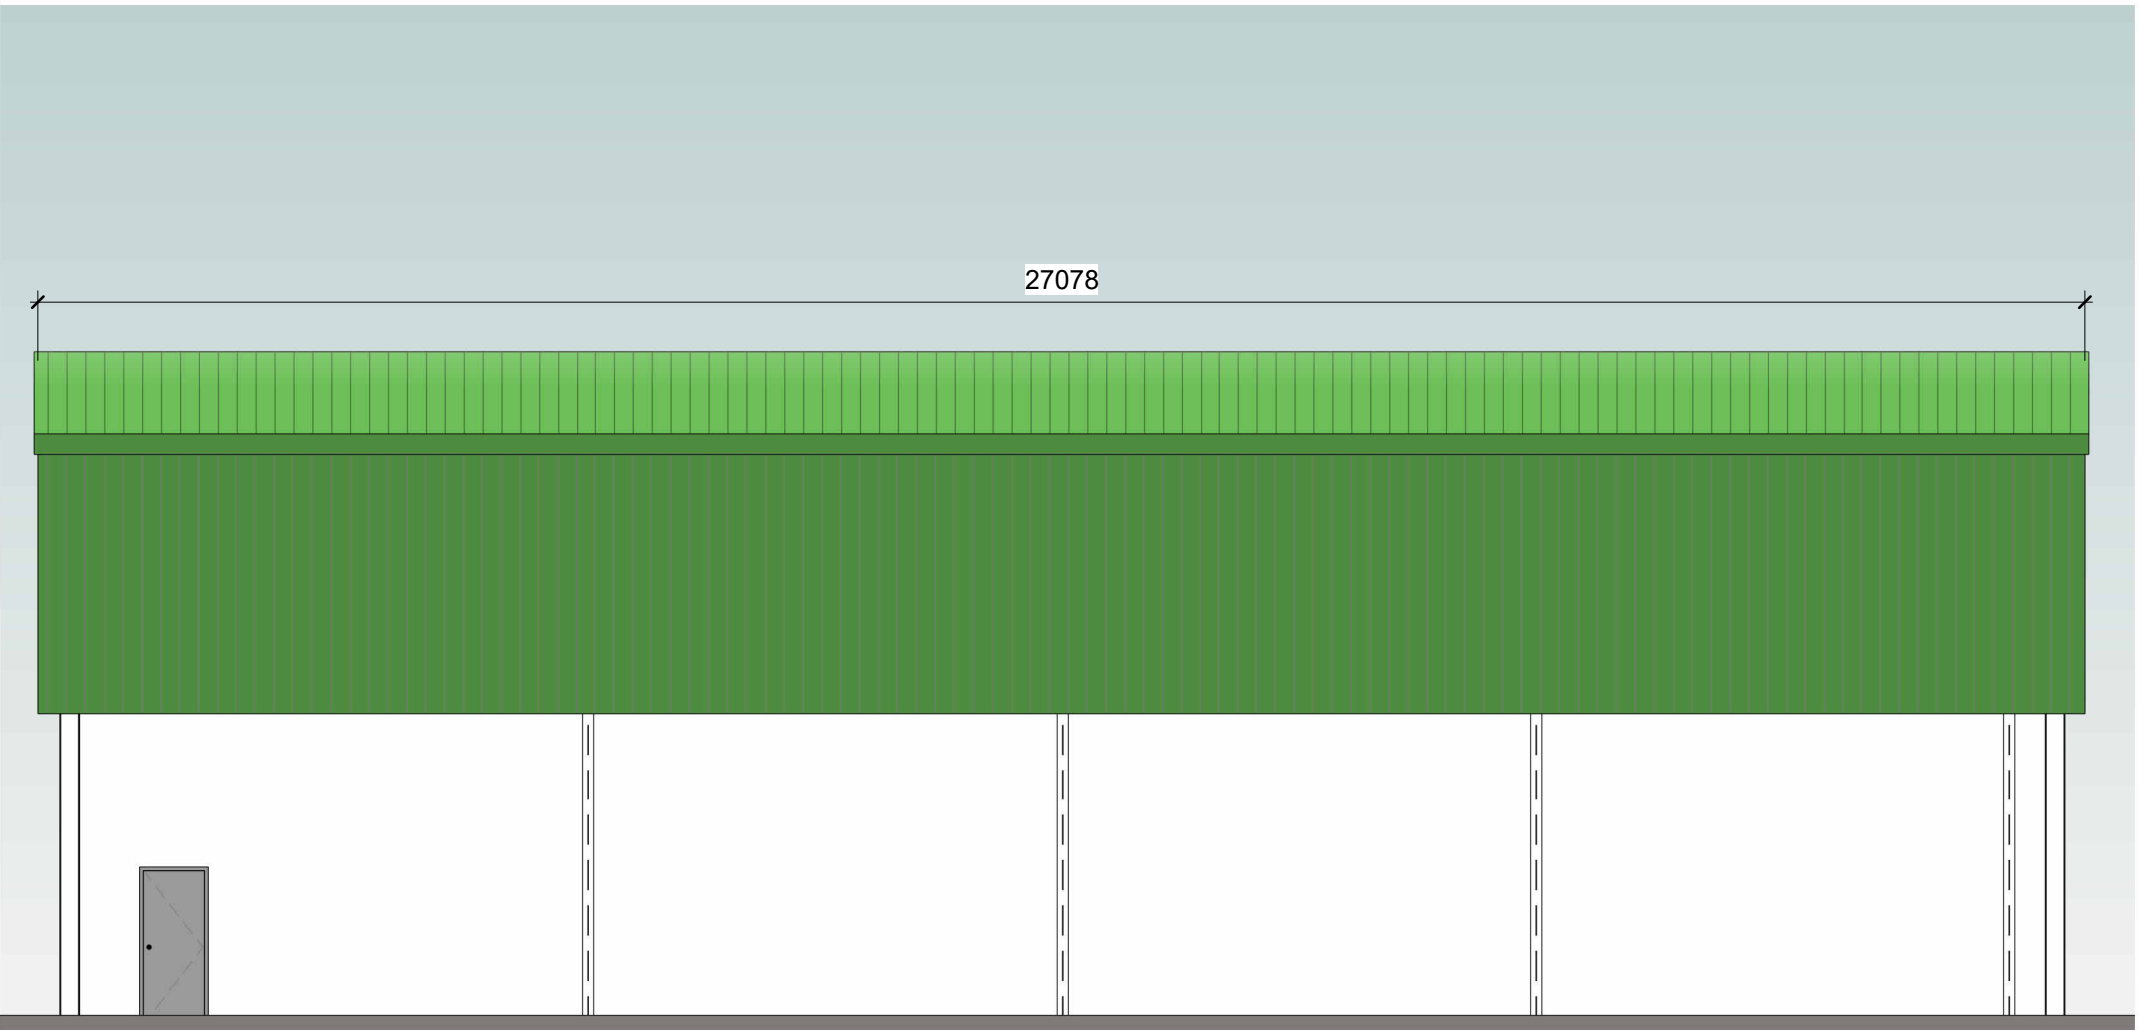

Side Elevation
1 : 100

SAFETY, HEALTH AND ENVIRONMENTAL INFORMATION

Significant risks relating to the works of which this design relates are identified below:

Identified significant risks:

This drawing is to be used only for the purpose of the issue it was intended for.

For information relating to end use, maintenance, demolition, see Health & Safety files.

It is assumed that works will be undertaken by a competent Contractor to an approved method statement.

Legend / Notes

0m2m4m6m8m10m

VISUAL SCALE 1:100 @ A1

A	08/08/24	Submission for Planning	ASB	JC
Rev	Date	Description	DR	CH
Status			Suitability	
Submission for Planning				

Contractor(s)

Project

ASHTON KEYNES AD Plant

Drawing Title

Seperator Building - Sections and Elevations as Proposed

Designed	Designer	Signed	Date
Drawn	Author	Signed	Date
Checked	Checker	Signed	Date
Approved	Approver	Signed	Date

Scale(s)

1 : 100 @A1

ELR & Mileage

Alternative Reference

Sheet of

Drawing Number

29419

F111

A

Sheet Size A1 594 x 841