



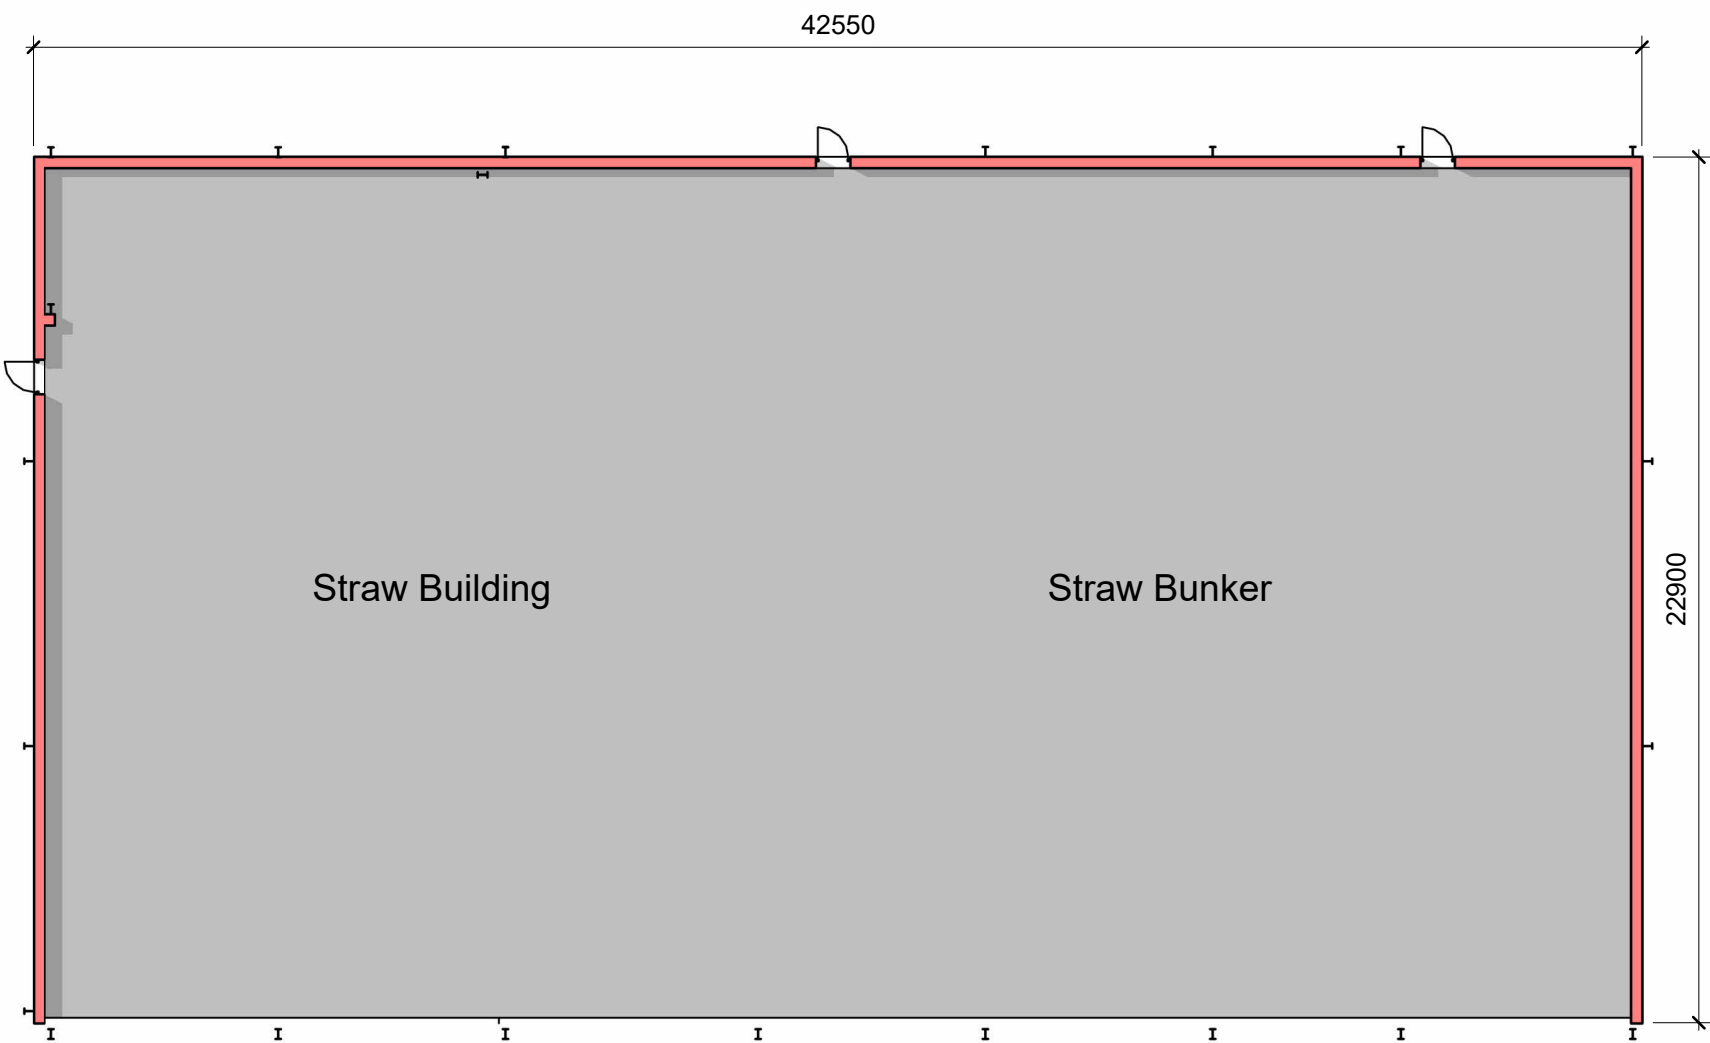

Ground Floor Plan
1 : 200

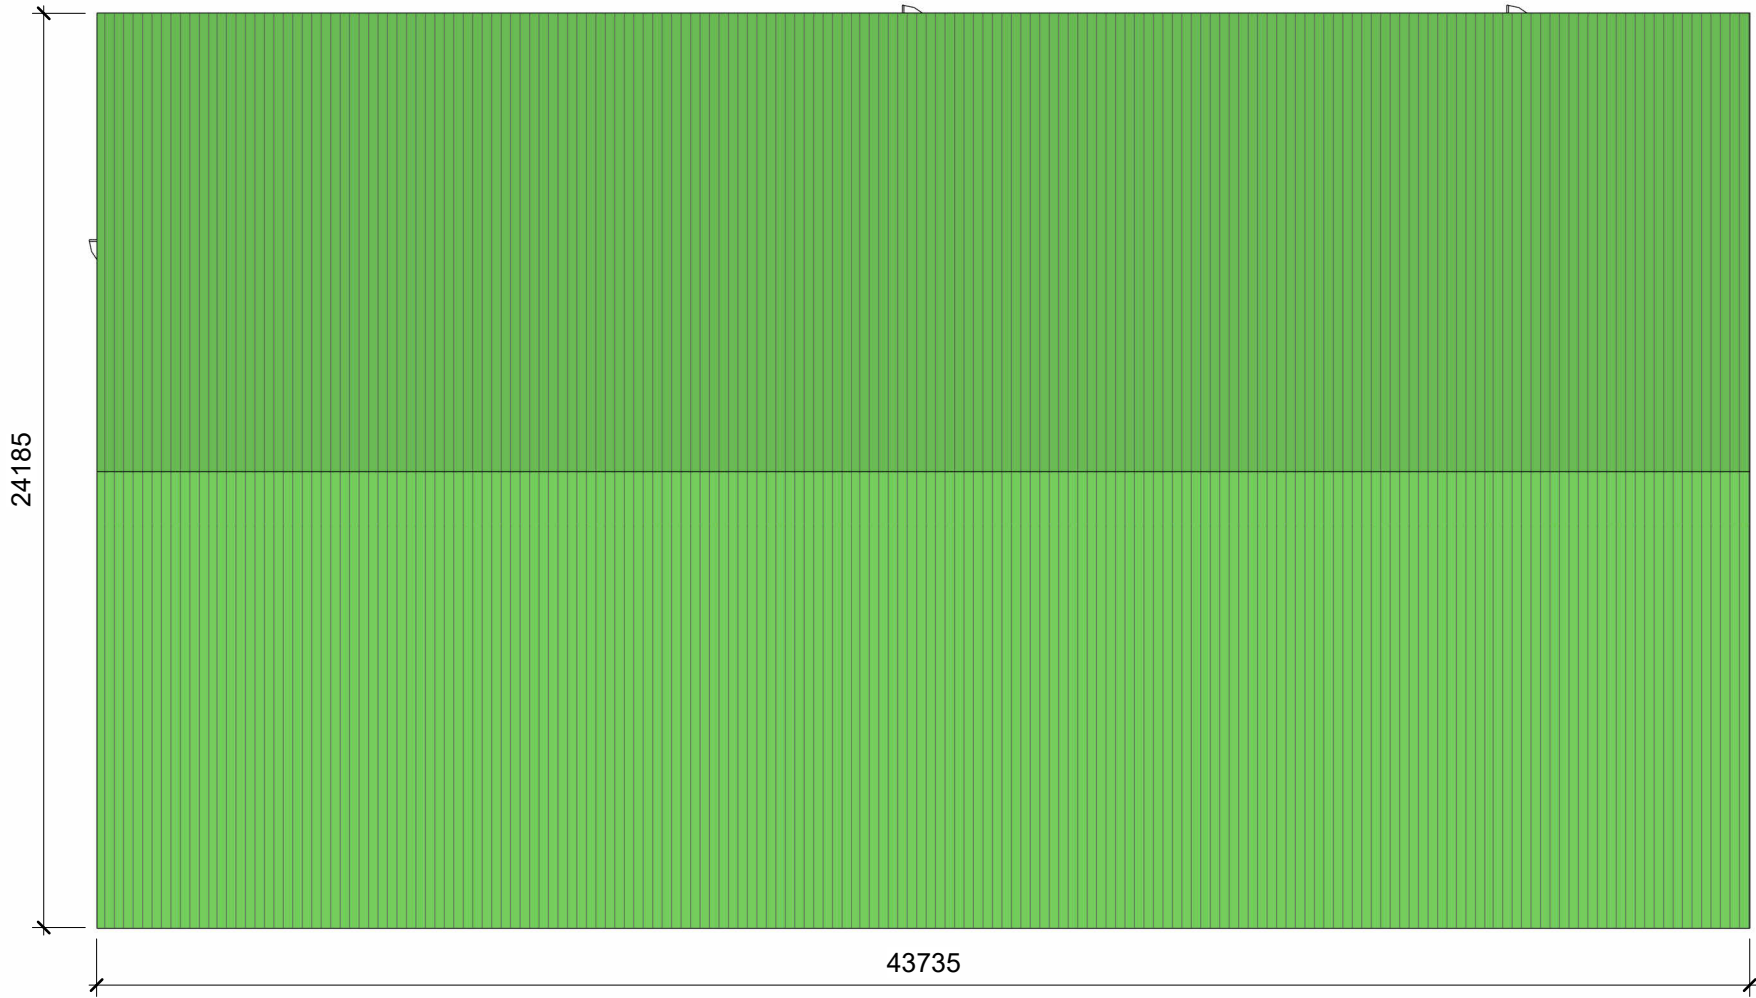

Roof Plan
1 : 200

SAFETY, HEALTH AND ENVIRONMENTAL INFORMATION

Significant risks relating to the works of which this design relates are identified below:

Identified significant risks:

This drawing is to be used only for the purpose of the issue it was intended for.

For information relating to end use, maintenance, demolition, see Health & Safety files.

It is assumed that works will be undertaken by a competent Contractor to an approved method statement.

Legend / Notes

0m

4m

8m

12m

16m

20m

VISUAL SCALE 1:200 @ A1

A	08/08/24	Submitted for Planning	ASB	JC
Rev	Date	Description	DR	CH
Status			Suitability	
Submitted for Planning				

Contractor(s)

Project

ASHTON KEYNES AD Plant

Drawing Title

Straw Bunker Building - Plans as Proposed

Designed	J. Collins	Signed	Date	08/08/24
Drawn	A. Bruce	Signed	Date	08/08/24
Checked	L. Beaton	Signed	Date	08/08/24
Approved	J. Collins	Signed	Date	08/08/24
Scale(s)		1 : 200 @A1		
Alternative Reference			Sheet	
Drawing Number			of	Revision
29419			F108	A

Sheet Size A1 594 x 841